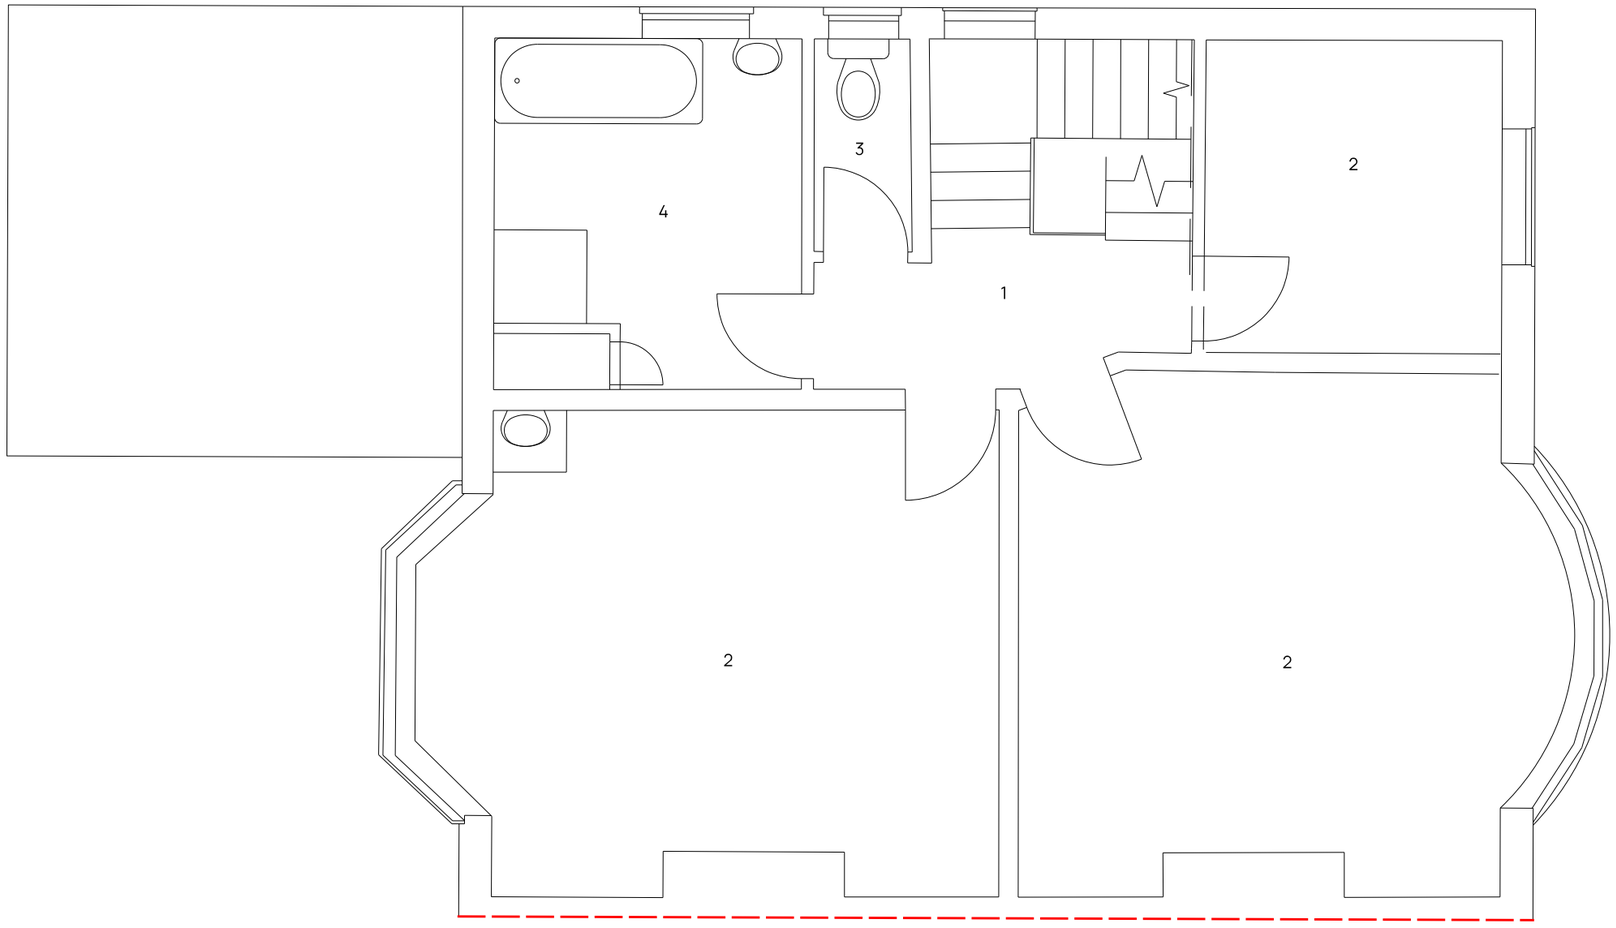


1. Landing
2. Bedroom
3. WC
4. Bathroom

5m

1m

rev	date	description
01	25-08-23	Room types added following planners comments

Project: ST BRANNOCKS ROAD, CHORLTON

Title: FIRST FLOOR AS EXISTING

Project No: 23-02

Drawing No: L(-2)020

Status: PLANNING

Scale: 1:50@A3

Date: JULY 2023

Rev:

ARCDARC.COM

ARCD ARCHITECTS & DESIGNERS