


EXISTING ELEVATIONS

SEE LOCATION PLAN FOR EXISTING HOUSE POSITION

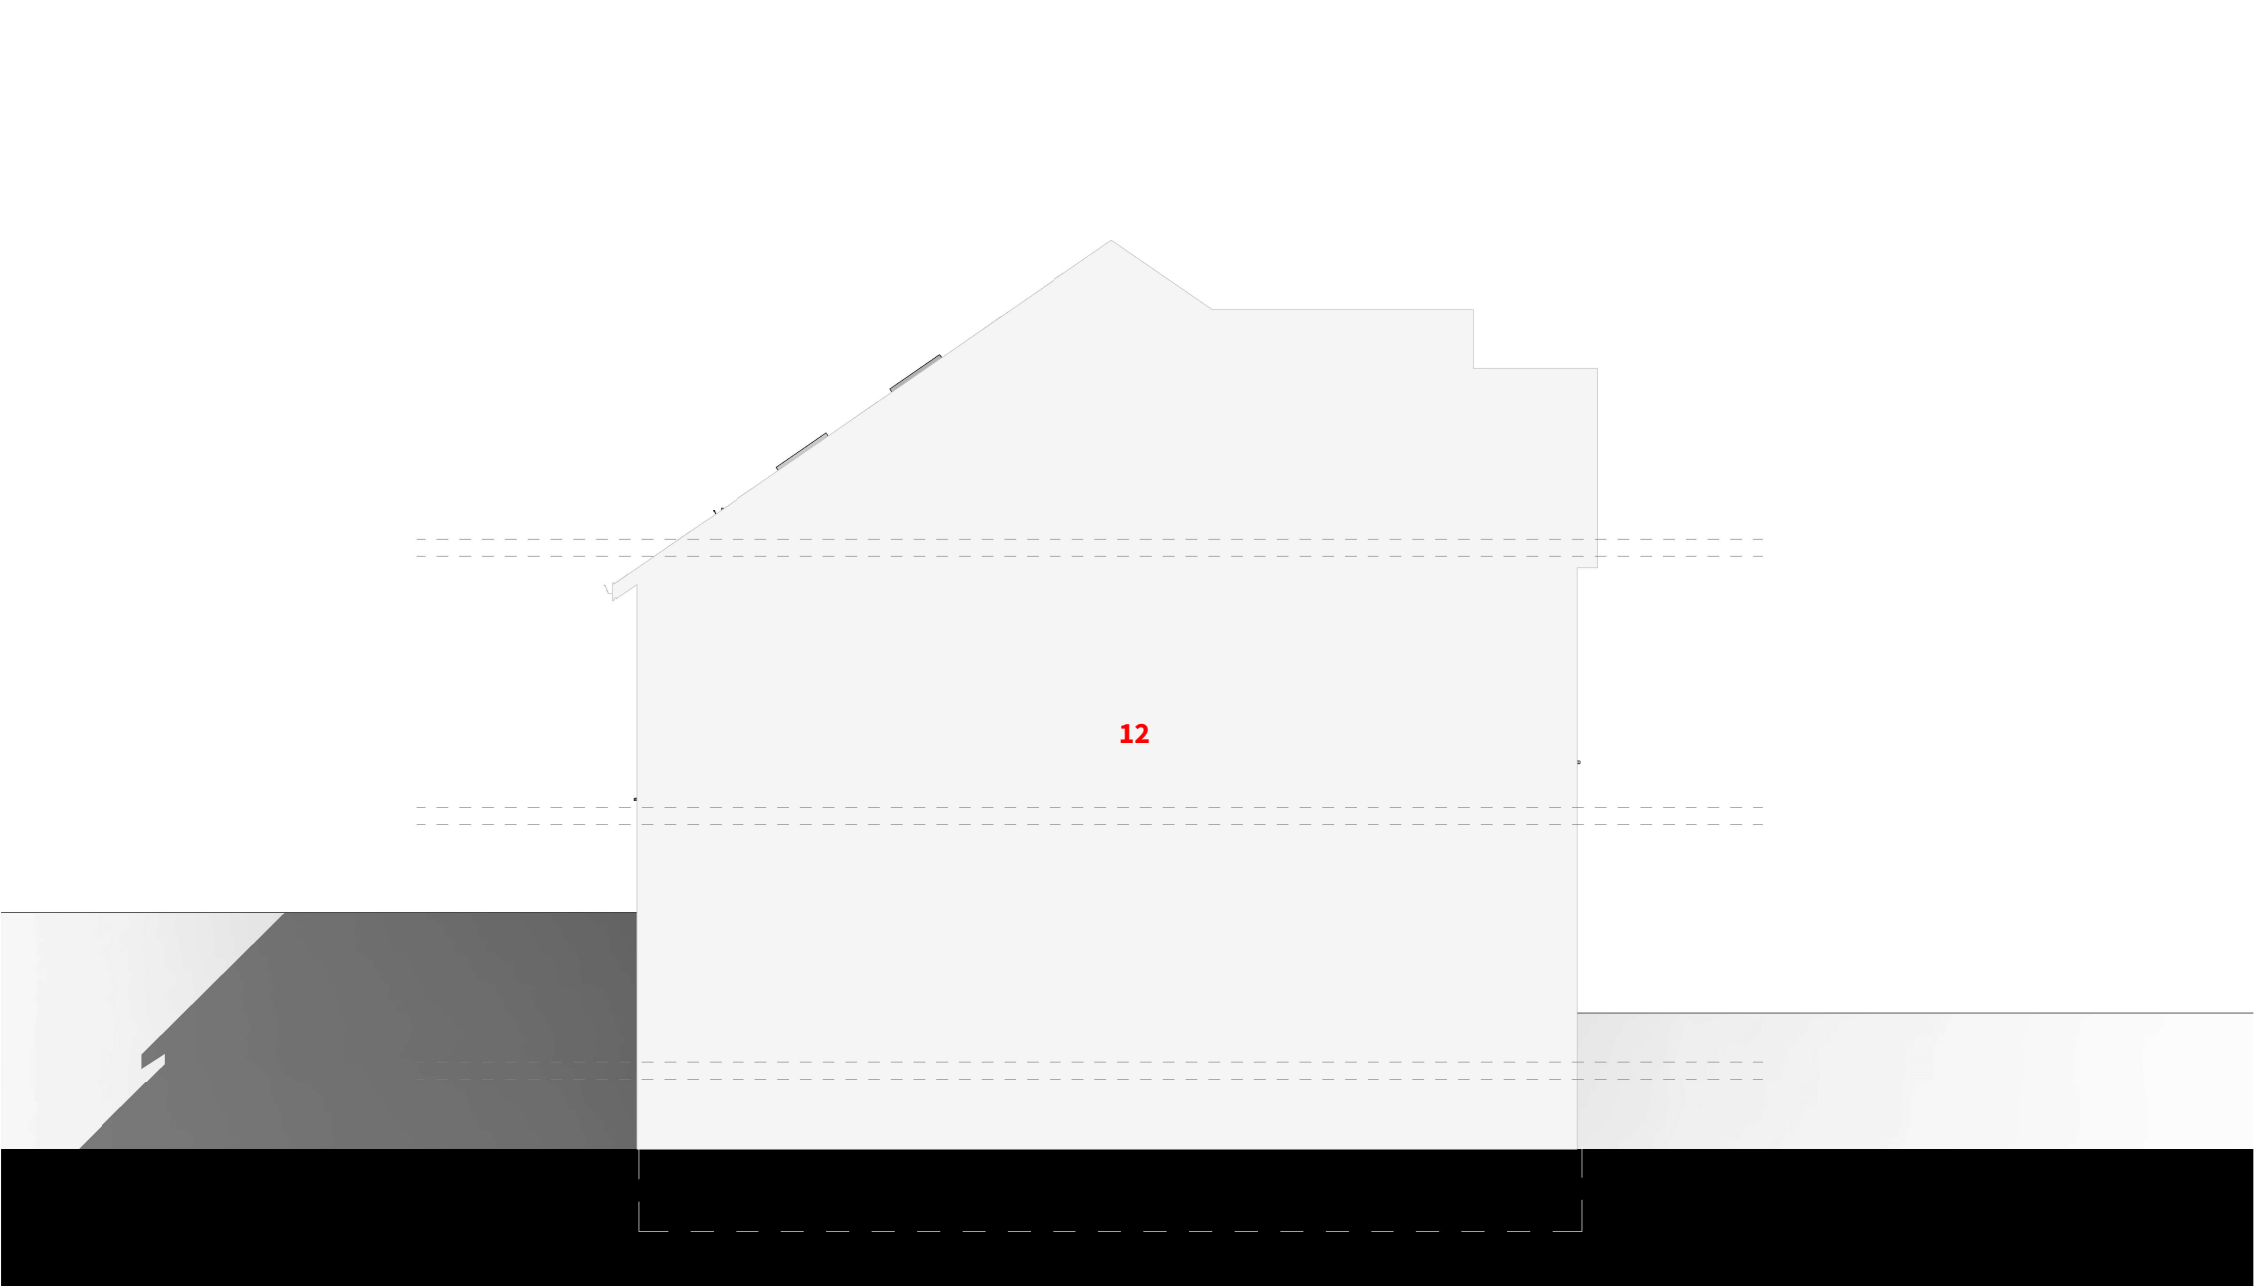

Existing Party Wall Side Elevation B
1:100 / A3

EXISTING MATERIAL LEGEND:

1. Red Brick Wall

2. Red Brick Chimney

3. Slate Roof Tiles

4. Stonework

5. Painted Stonework

6. Black Cast Iron Rainwater Goods

7. Timber Windows

8. Timber Door


9. Decorative Gable

10. Painted Timber Fascia & Bargeboard
11. Rooflight

12. Party Wall

13. Garage

14. Gate

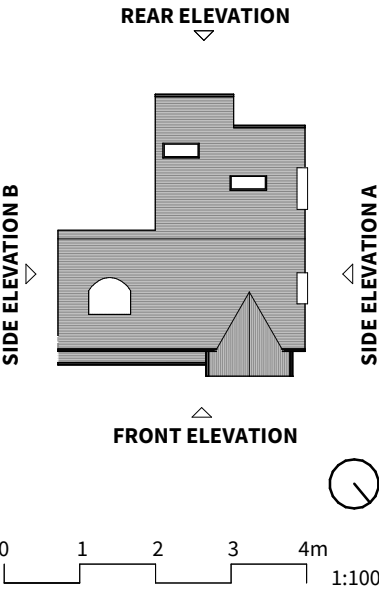

PLANNING

IMPORTANT NOTES:		
This drawing is intended solely for the use of Material Studio Architects (Company No. 12071638) for information and presentation purposes only and may contain confidential and commercially sensitive information.		
Any review, re-transmission, disclosure, copying or modification of it is strictly forbidden. All trademarks, branding and copyright© can not be used by anyone without the express written permission of the company. Use of this or any other drawing signifies consent to any interception we might lawfully carry out to prevent abuse of these facilities. This drawing with or without terms are considered subject to contract and is sent without prejudice.		
To be read in conjunction with any relevant Structural Engineer's drawings. For highway design and easements refer to highway consultant's information.		
DO NOT SCALE from drawing, work to figured dimensions only. All dimensions to be checked by Contractor/Fabricator prior to construction, report all discrepancies to the Design Team.		
Any existing dimensions noted on the drawing are to be checked by the Contractor prior to commencement of the works.		
REV	DESCRIPTION	DATE
CLIENT	Mr & Mrs Kelly	
PROJECT	The Brick Room	
ADDRESS	23 Edge Lane, Chorlton, M21 9JH	
DRAWING TITLE	Existing (Party Wall) Side Elevation B	
SCALE @ A3	As indicated	DATE 31/01/23
DRAWING NO.	LP2109-3-113	REV
material studio architects		
Tel: 0161 531 6203 / Web: www.materialstudio.co.uk / Address: M1 2WQ		