


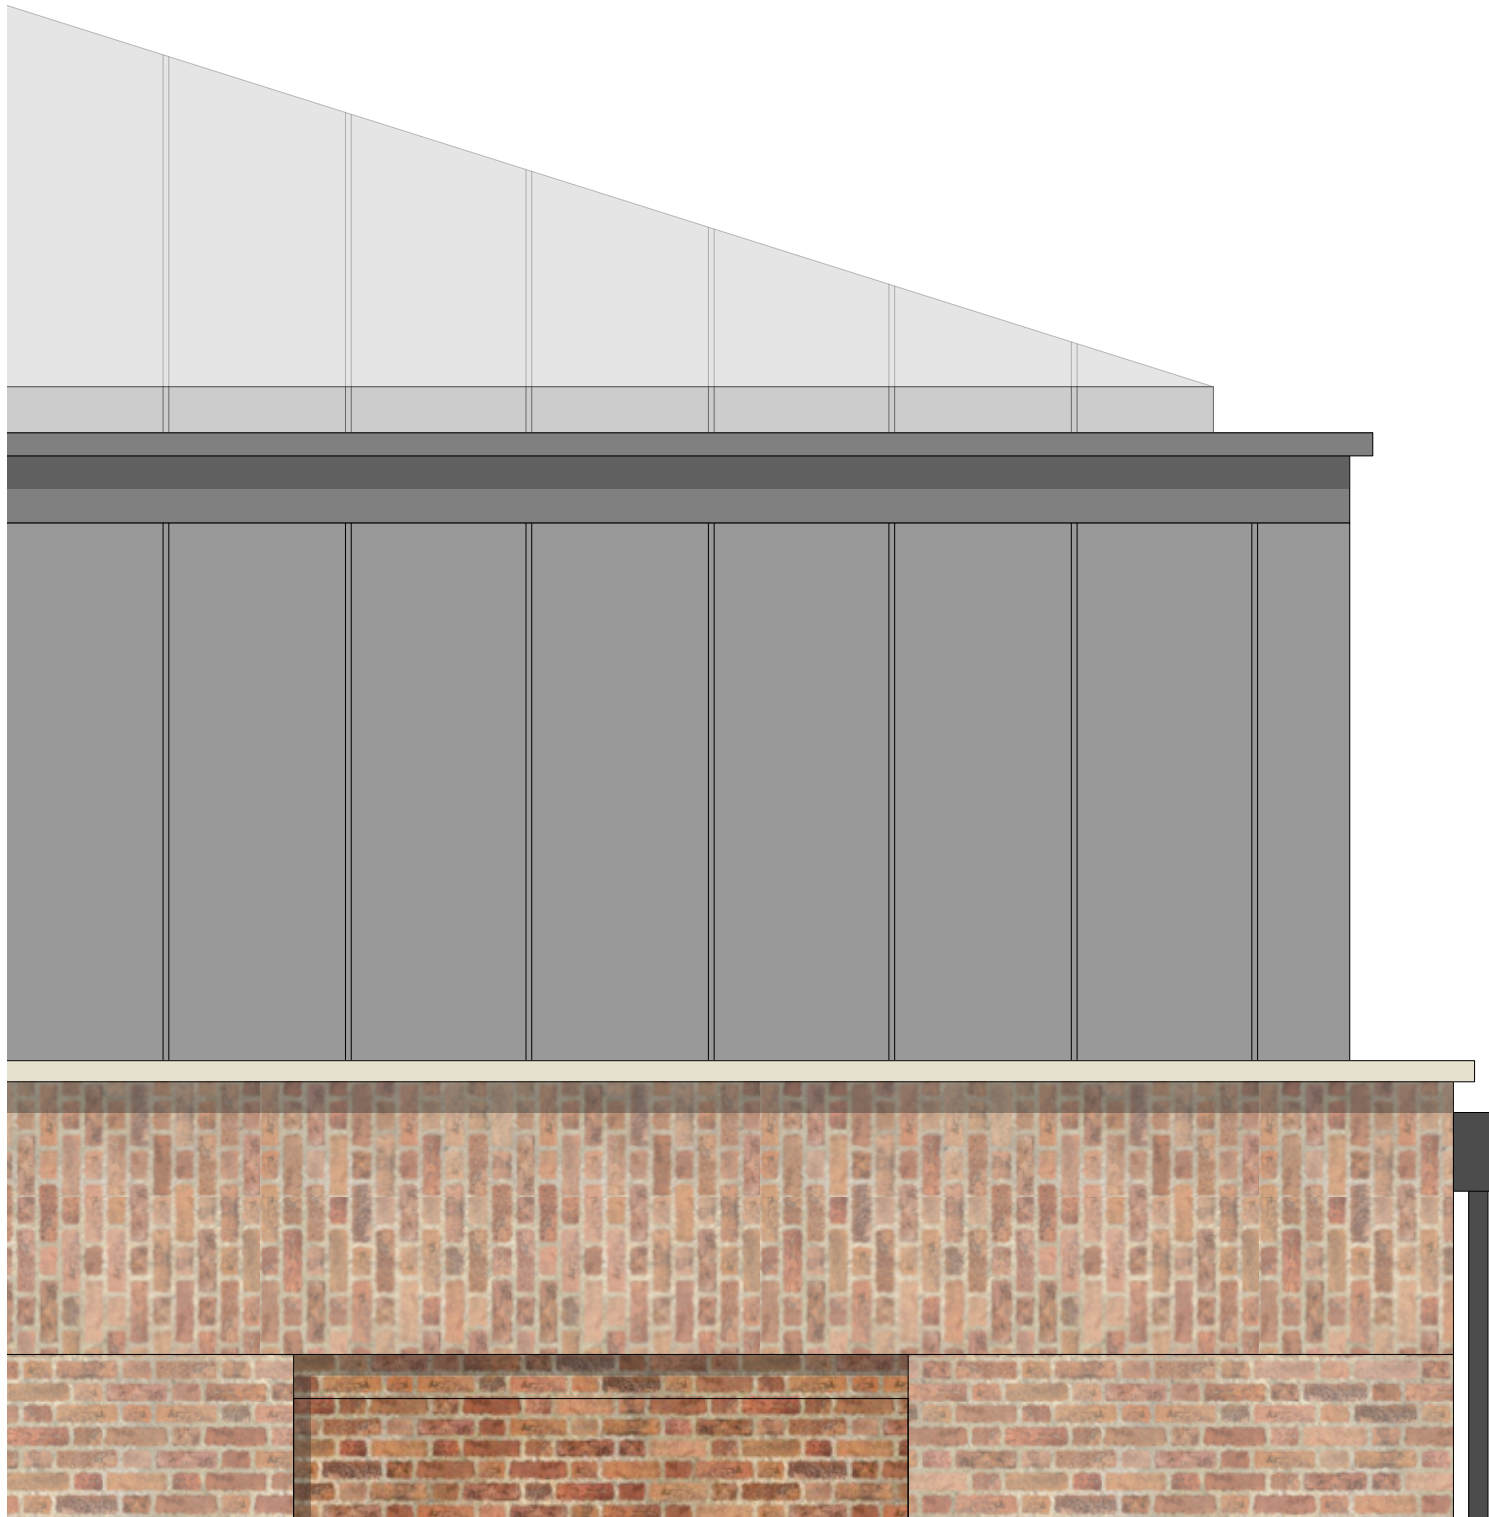

ROOF DETAIL OF PROPOSAL



RESIDENTIAL PROJECT - SOURCE: METAL SOLUTIONS

DESIGN PRECEDENT - STANDING SEAM METAL ROOF & WALL SYSTEM



MANOR HOUSE FARM, PRESTON



AERIAL VIEW OF PROPOSAL



RESIDENTIAL PROJECT - SOURCE: METAL SOLUTIONS



OSA PRECEDENT, ALDERBANK, BOWDON

REVISION	DATE	DESCRIPTION

CLIENT: MCCAUL DEVELOPMENTS	
PROJECT: PROPOSED RESIDENTIAL DEVELOPMENT	
ADDRESS: EVERY STREET, MANCHESTER, M4 7DQ	
DRAWING TITLE: DESIGN DETAIL PRECEDENTS - ROOF FORM SHEET 2 OF 2	
SCALE: 1:25@A1	DATE: DECEMBER 2022
DRAWING NO: 909-A-044	