




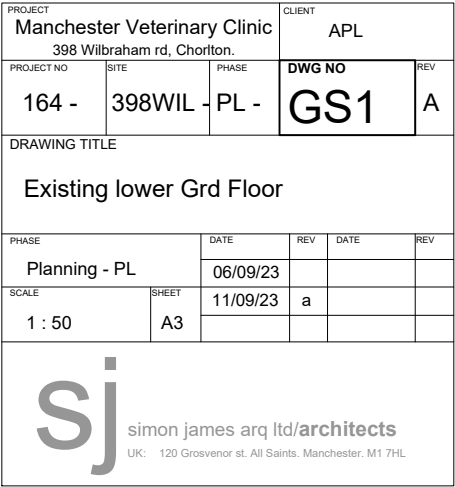


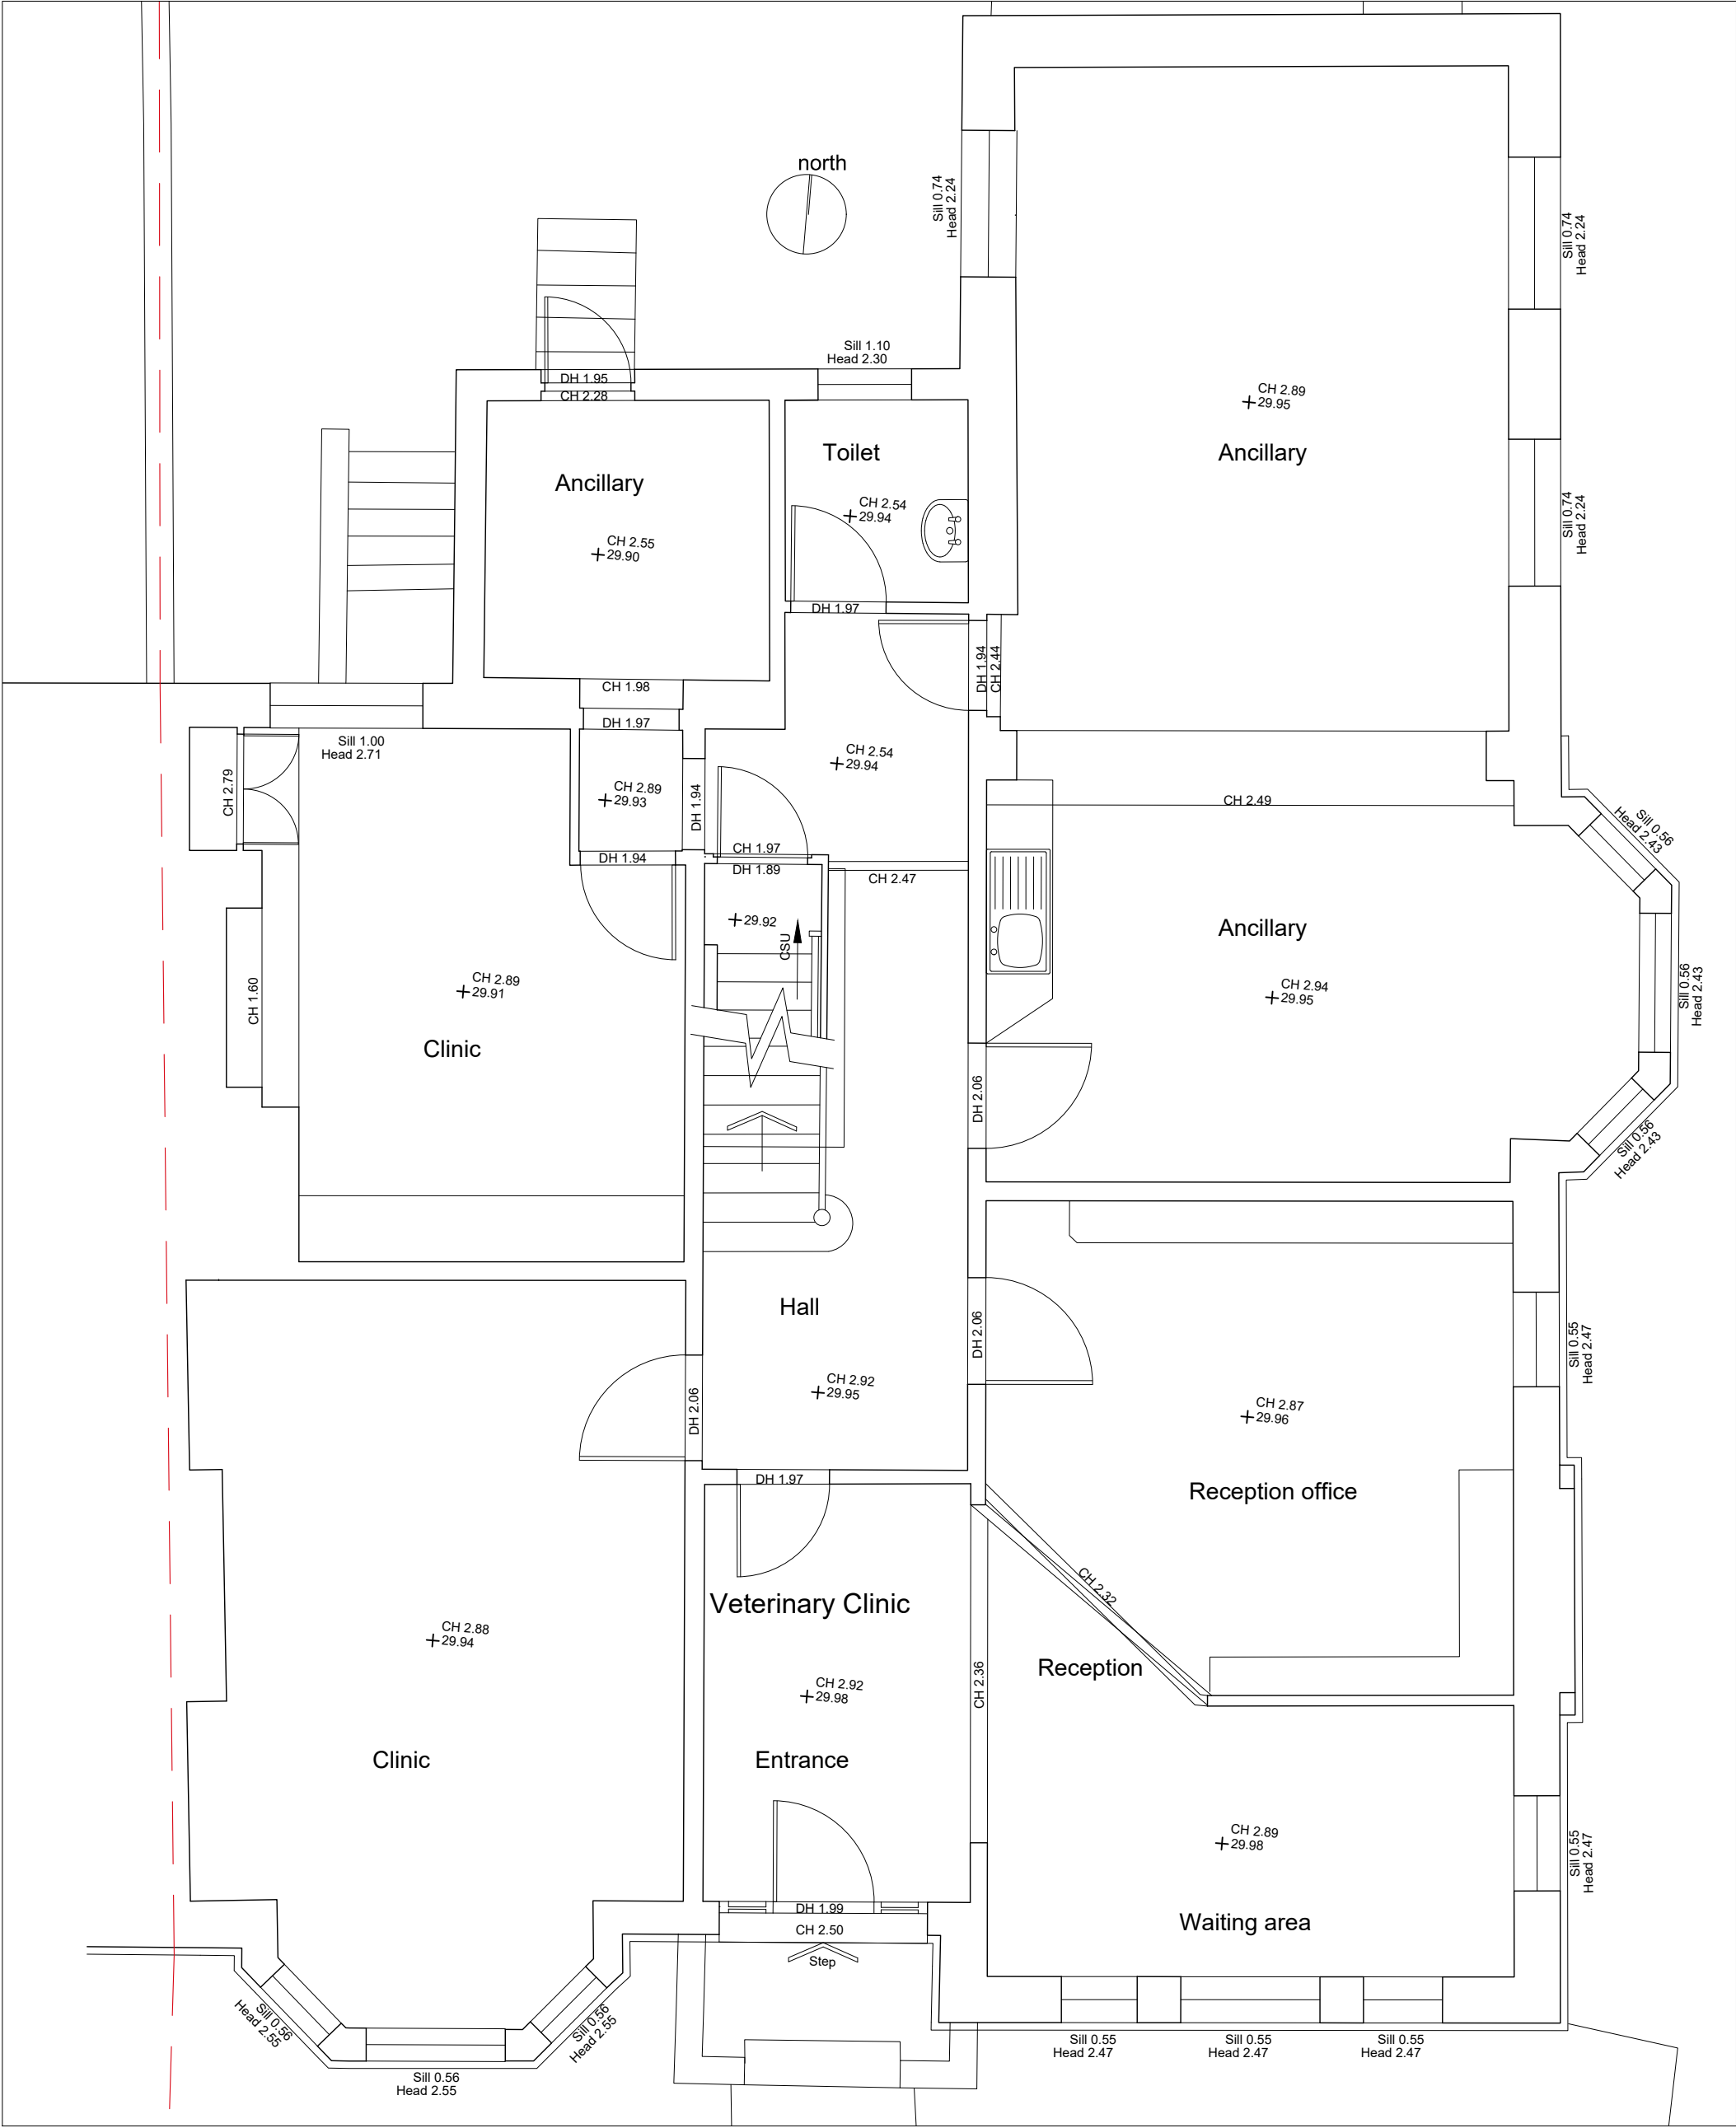


PROJECT			CLIENT		
Manchester Veterinary Clinic					
398 Wilbraham rd, Chorlton.					
PROJECT NO	SITE	PHASE		DWG NO	REV
164 -	398WIL -	PL -		GS2	A
DRAWING TITLE					
Existing Grd Floor					
PHASE		DATE	REV	DATE	REV
Planning - PL		06/09/23			
SCALE	SHEET	11/09/23	a		
1 : 50	A3				
<div><div><div>sj</div><div>simon james arq ltd/architects</div><div>UK: 120 Grosvenor st, All Saints, Manchester, M1 7HL</div></div></div>					

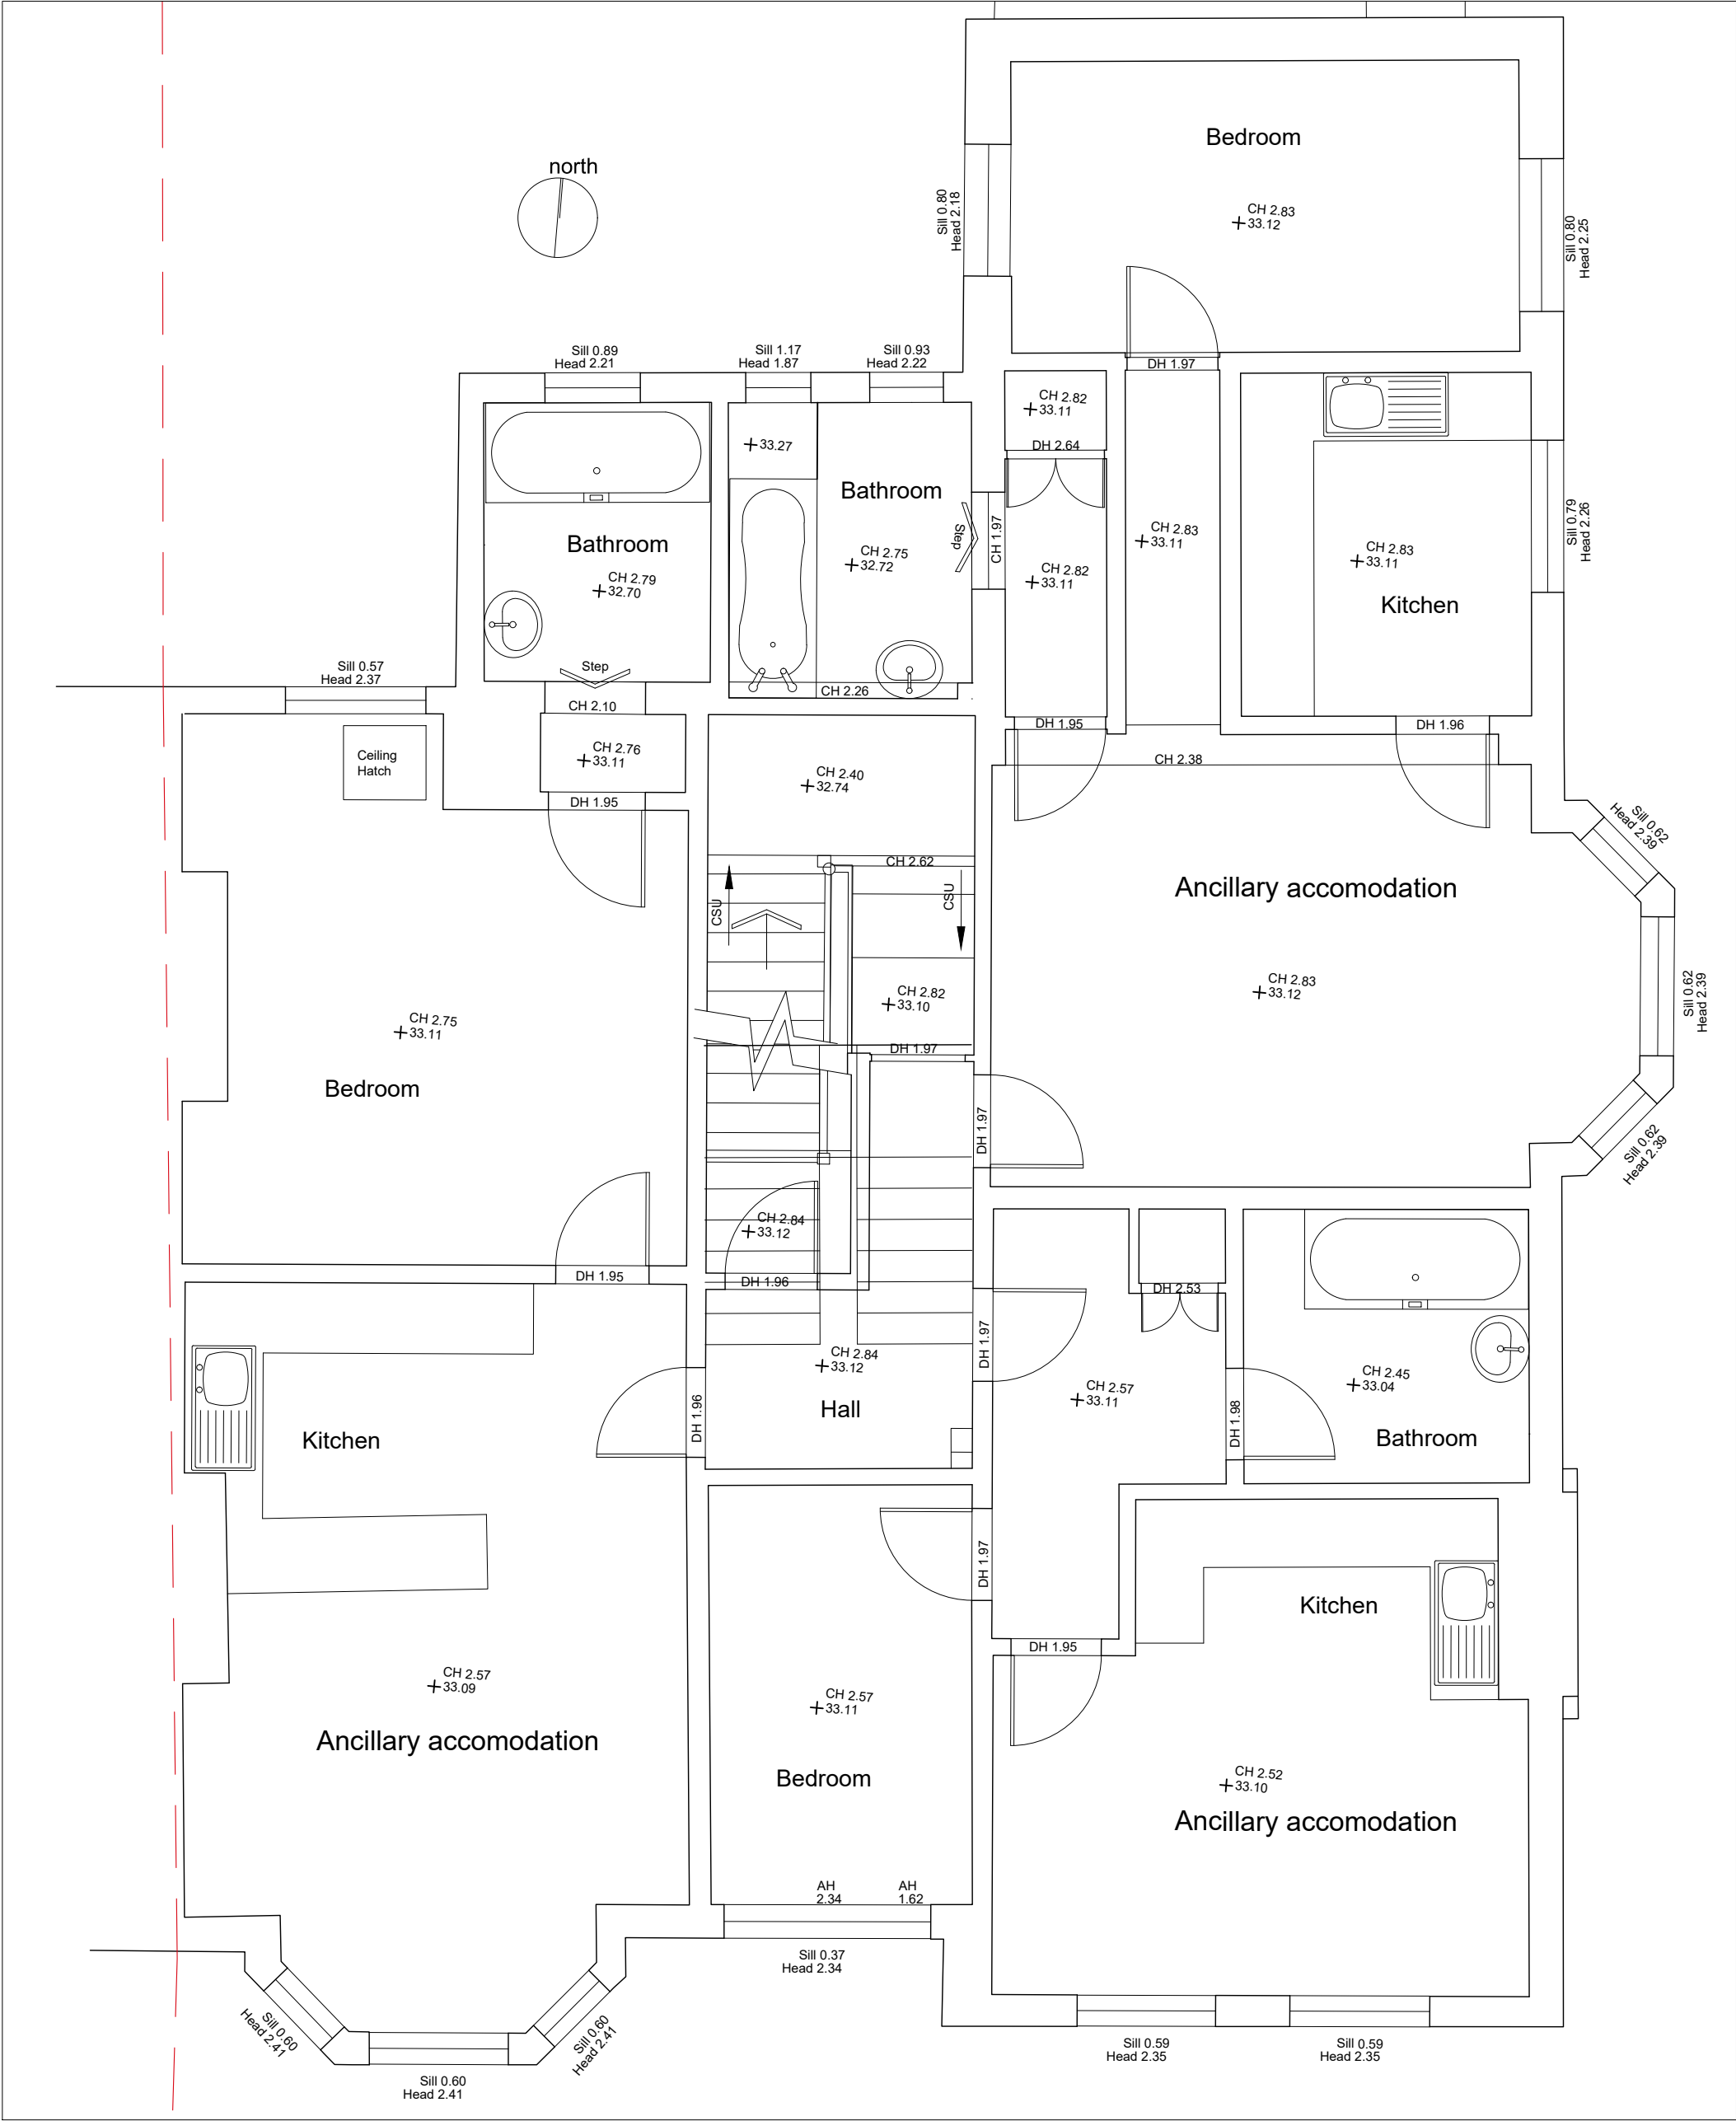


PROJECT				CLIENT	
Manchester Veterinary Clinic				APL	
398 Wilbraham rd, Chorlton.					
PROJECT NO	SITE	PHASE	DWG NO	REV	
164 -	398WIL -	PL -	GS3	A	
DRAWING TITLE					
Existing 1st Floor					
PHASE	DATE	REV	DATE	REV	
Planning - PL	06/09/23				
SCALE	SHEET	11/09/23	a		
1 : 50	A3				
sj simon james arq ltd/architects					
UK: 120 Grosvenor st. All Saints. Manchester. M1 7HL					

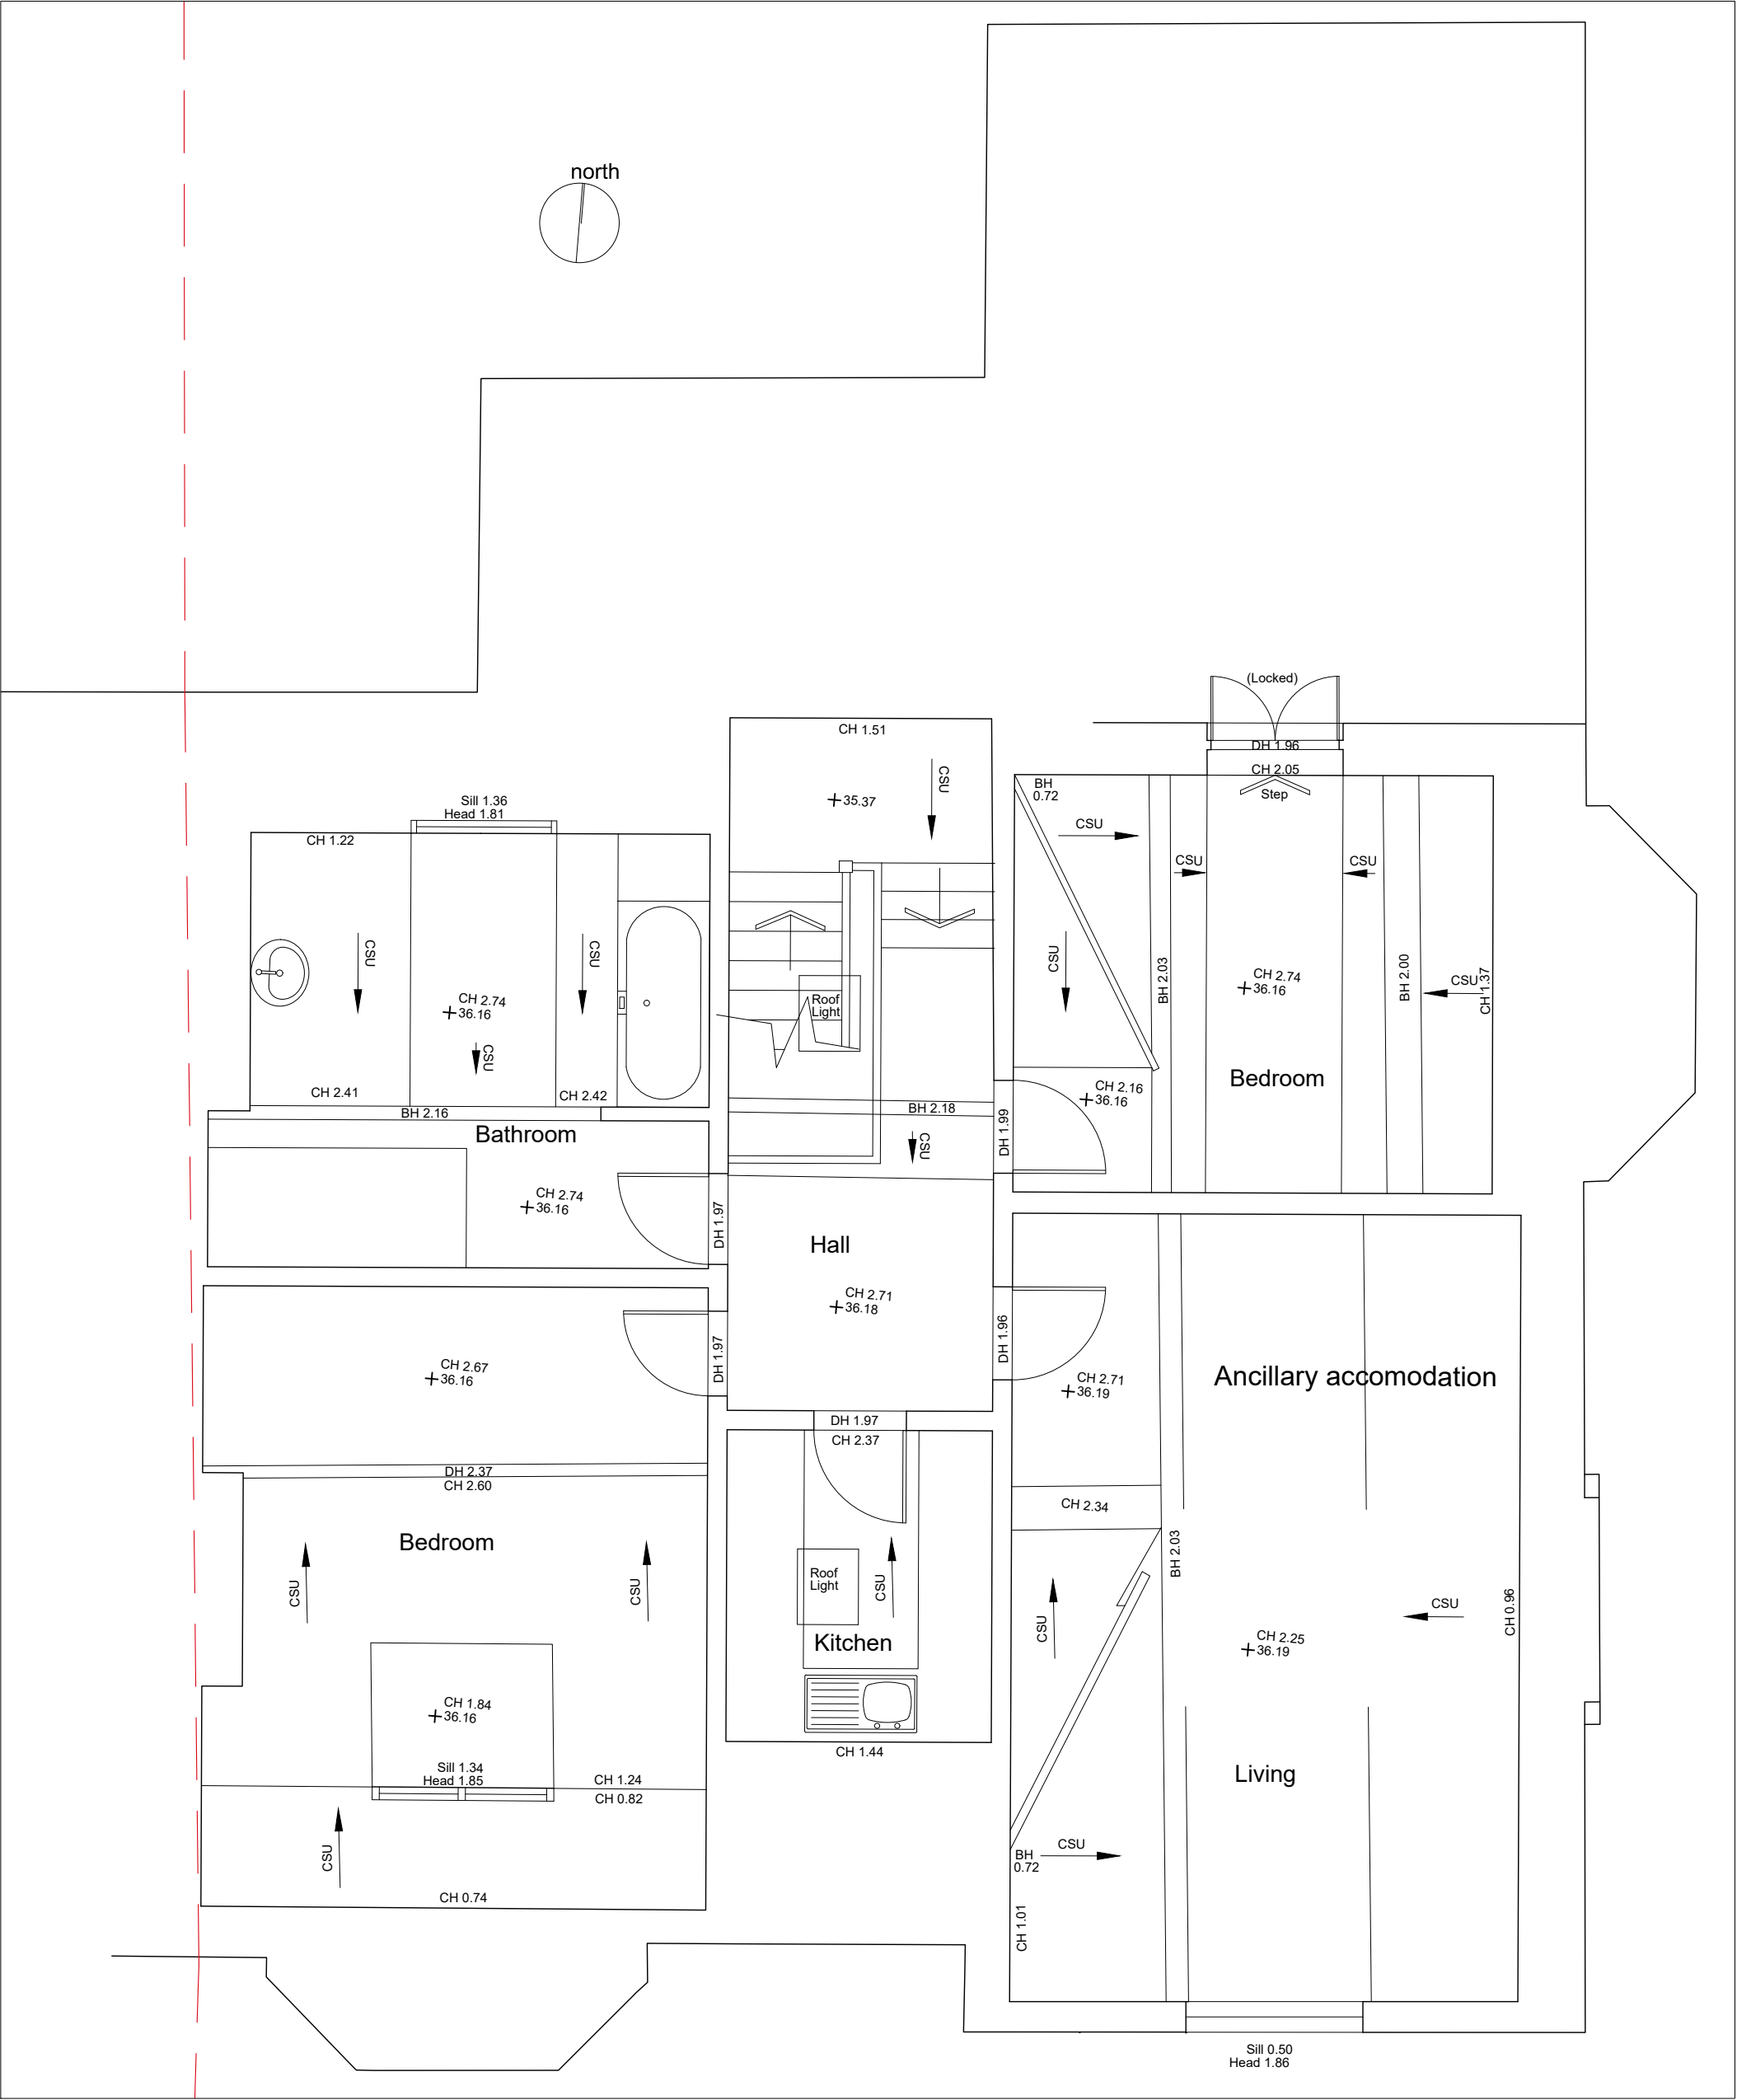


PROJECT Manchester Veterinary Clinic 398 Wilbraham rd, Chorlton.			CLIENT APL		
PROJECT NO 164 -	SITE 398WIL -	PHASE PL -	DWG NO GS4	REV A	
DRAWING TITLE Existing 2nd Floor					
PHASE Planning - PL		DATE 06/09/23	REV a	DATE	REV
SCALE 1 : 50	SHEET A3	11/09/23			
sj simon james arq ltd/architects UK: 120 Grosvenor st, All Saints, Manchester, M1 7HL					

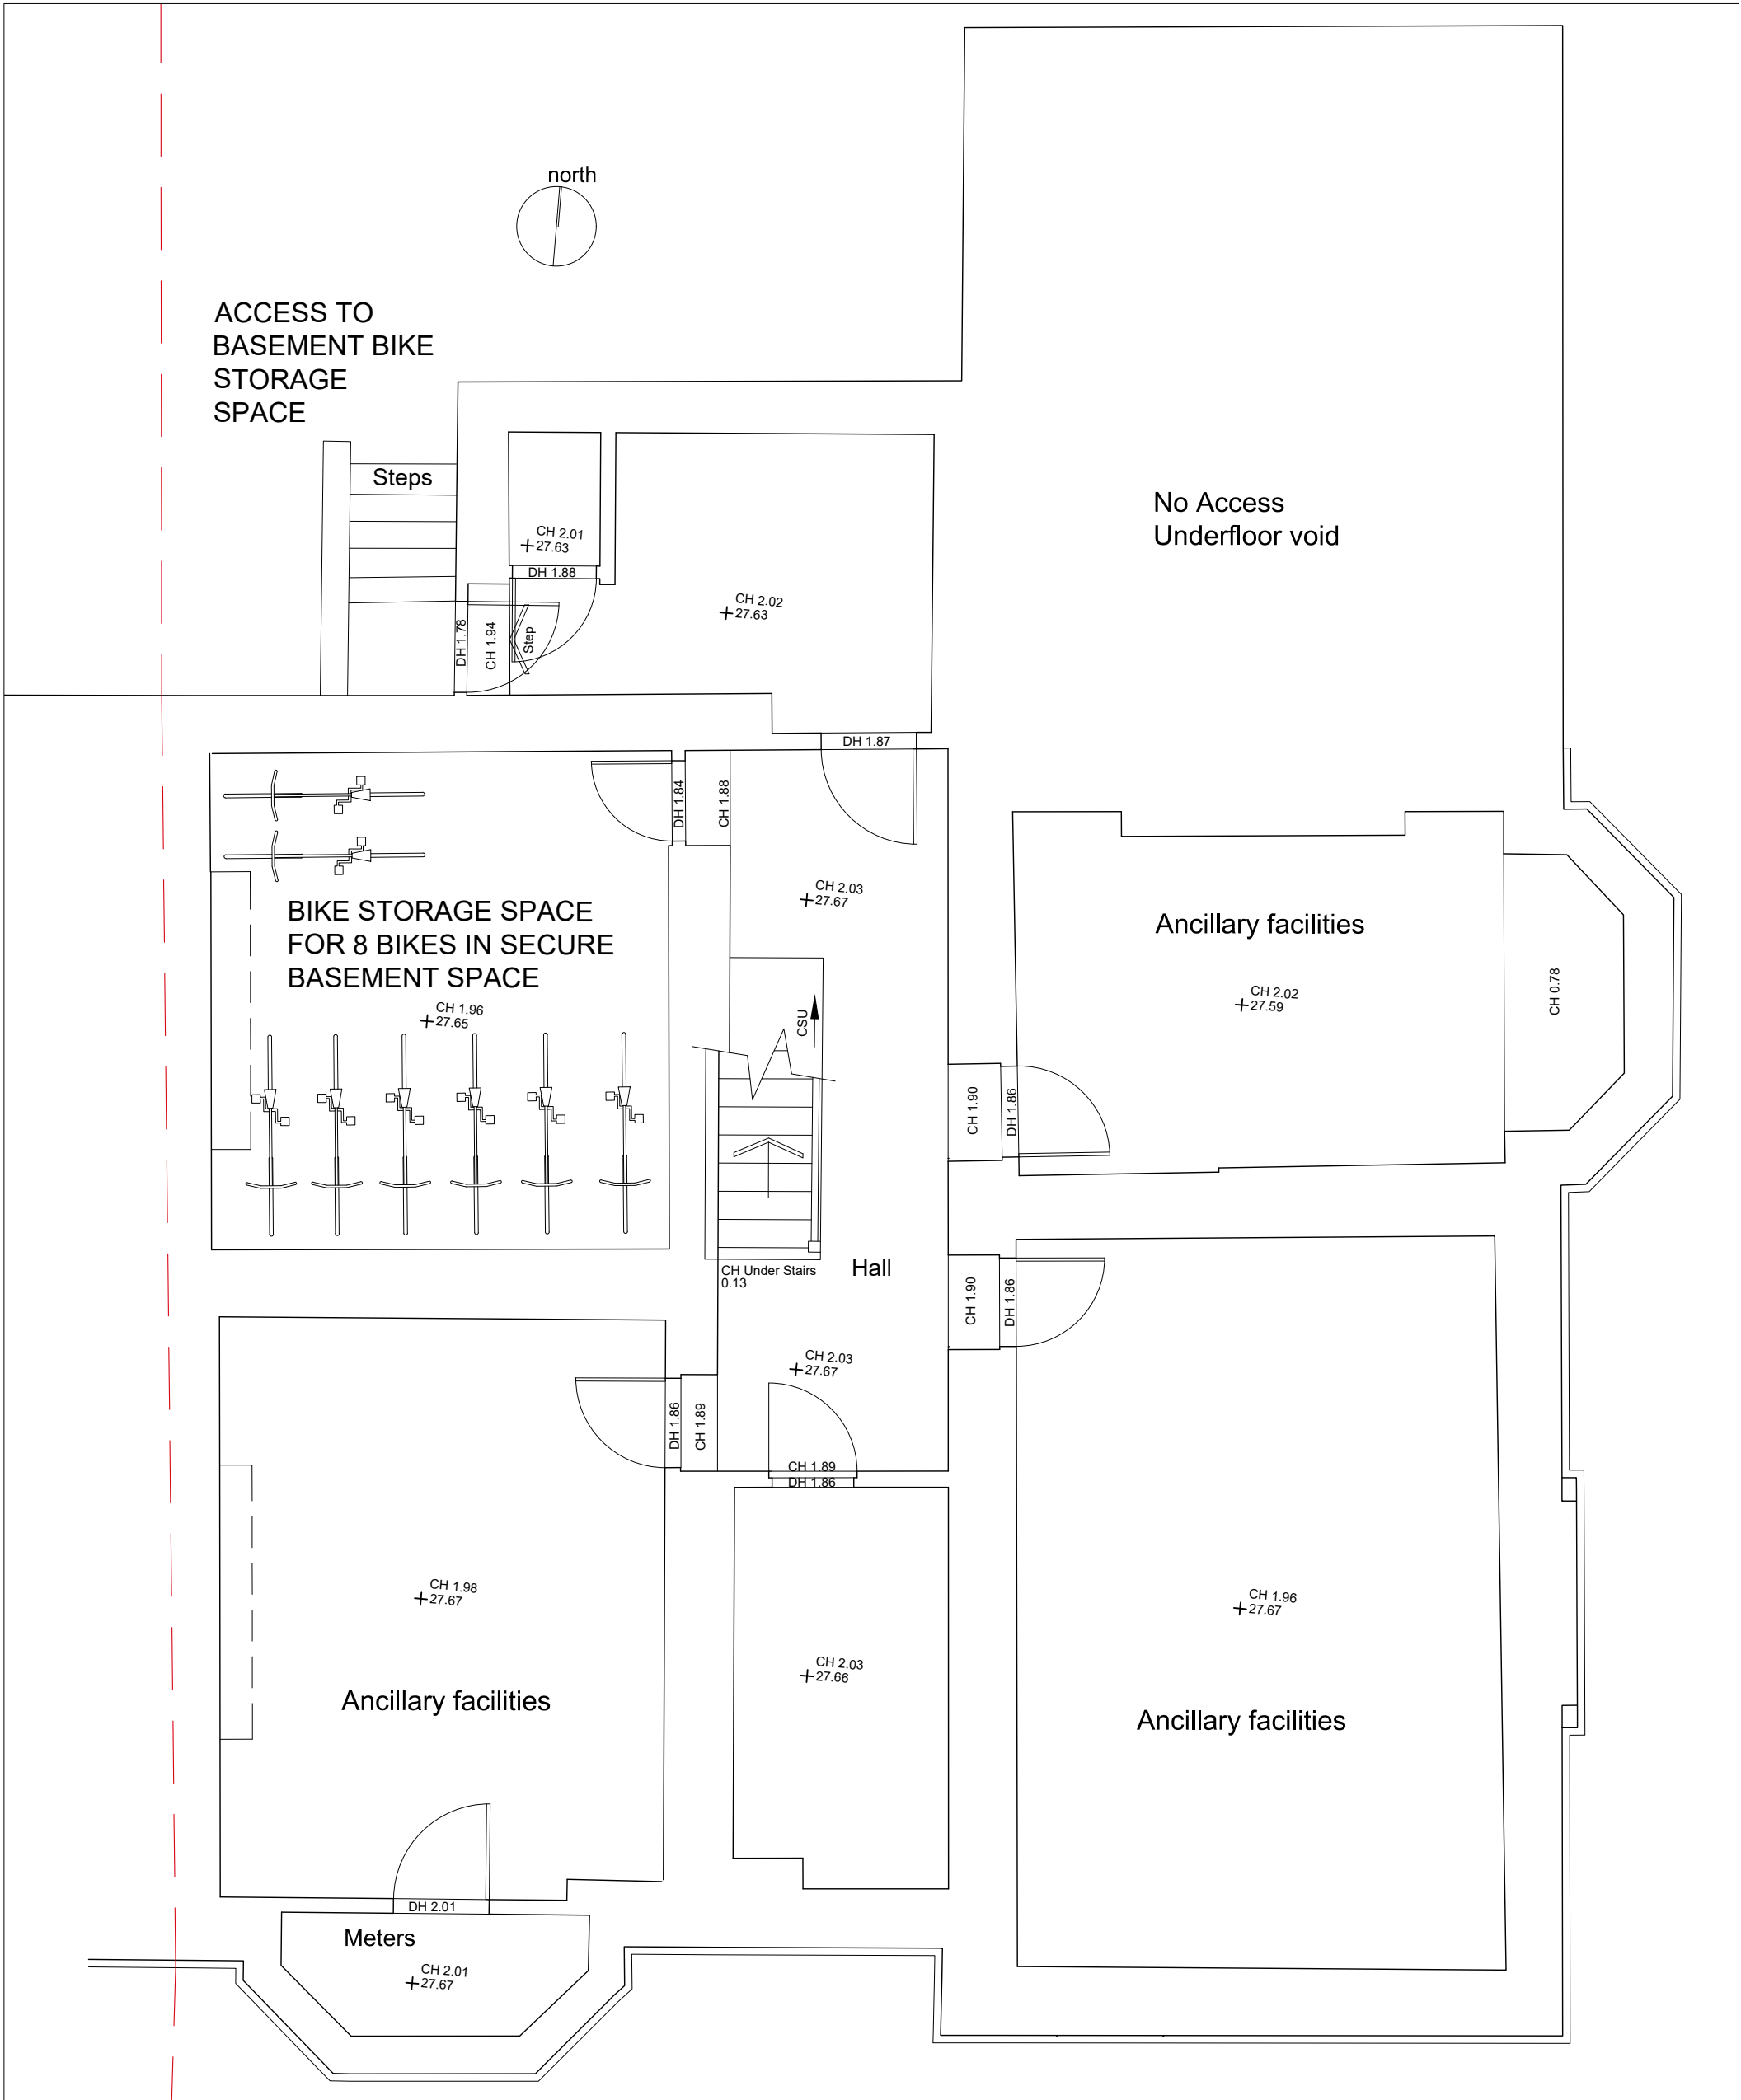


PROJECT Manchester Veterinary Clinic 398 Wilbraham rd, Chorlton.			CLIENT APL		
PROJECT NO 164 -	SITE 398WIL -	PHASE PL -	DWG NO GA1	REV A	
DRAWING TITLE Proposed lower Grd Floor					
PHASE Planning - PL			DATE 06/09/23	REV a	
SCALE 1 : 50	SHEET A3				
sj simon james arq ltd/architects UK: 120 Grosvenor st, All Saints, Manchester, M1 7HL					

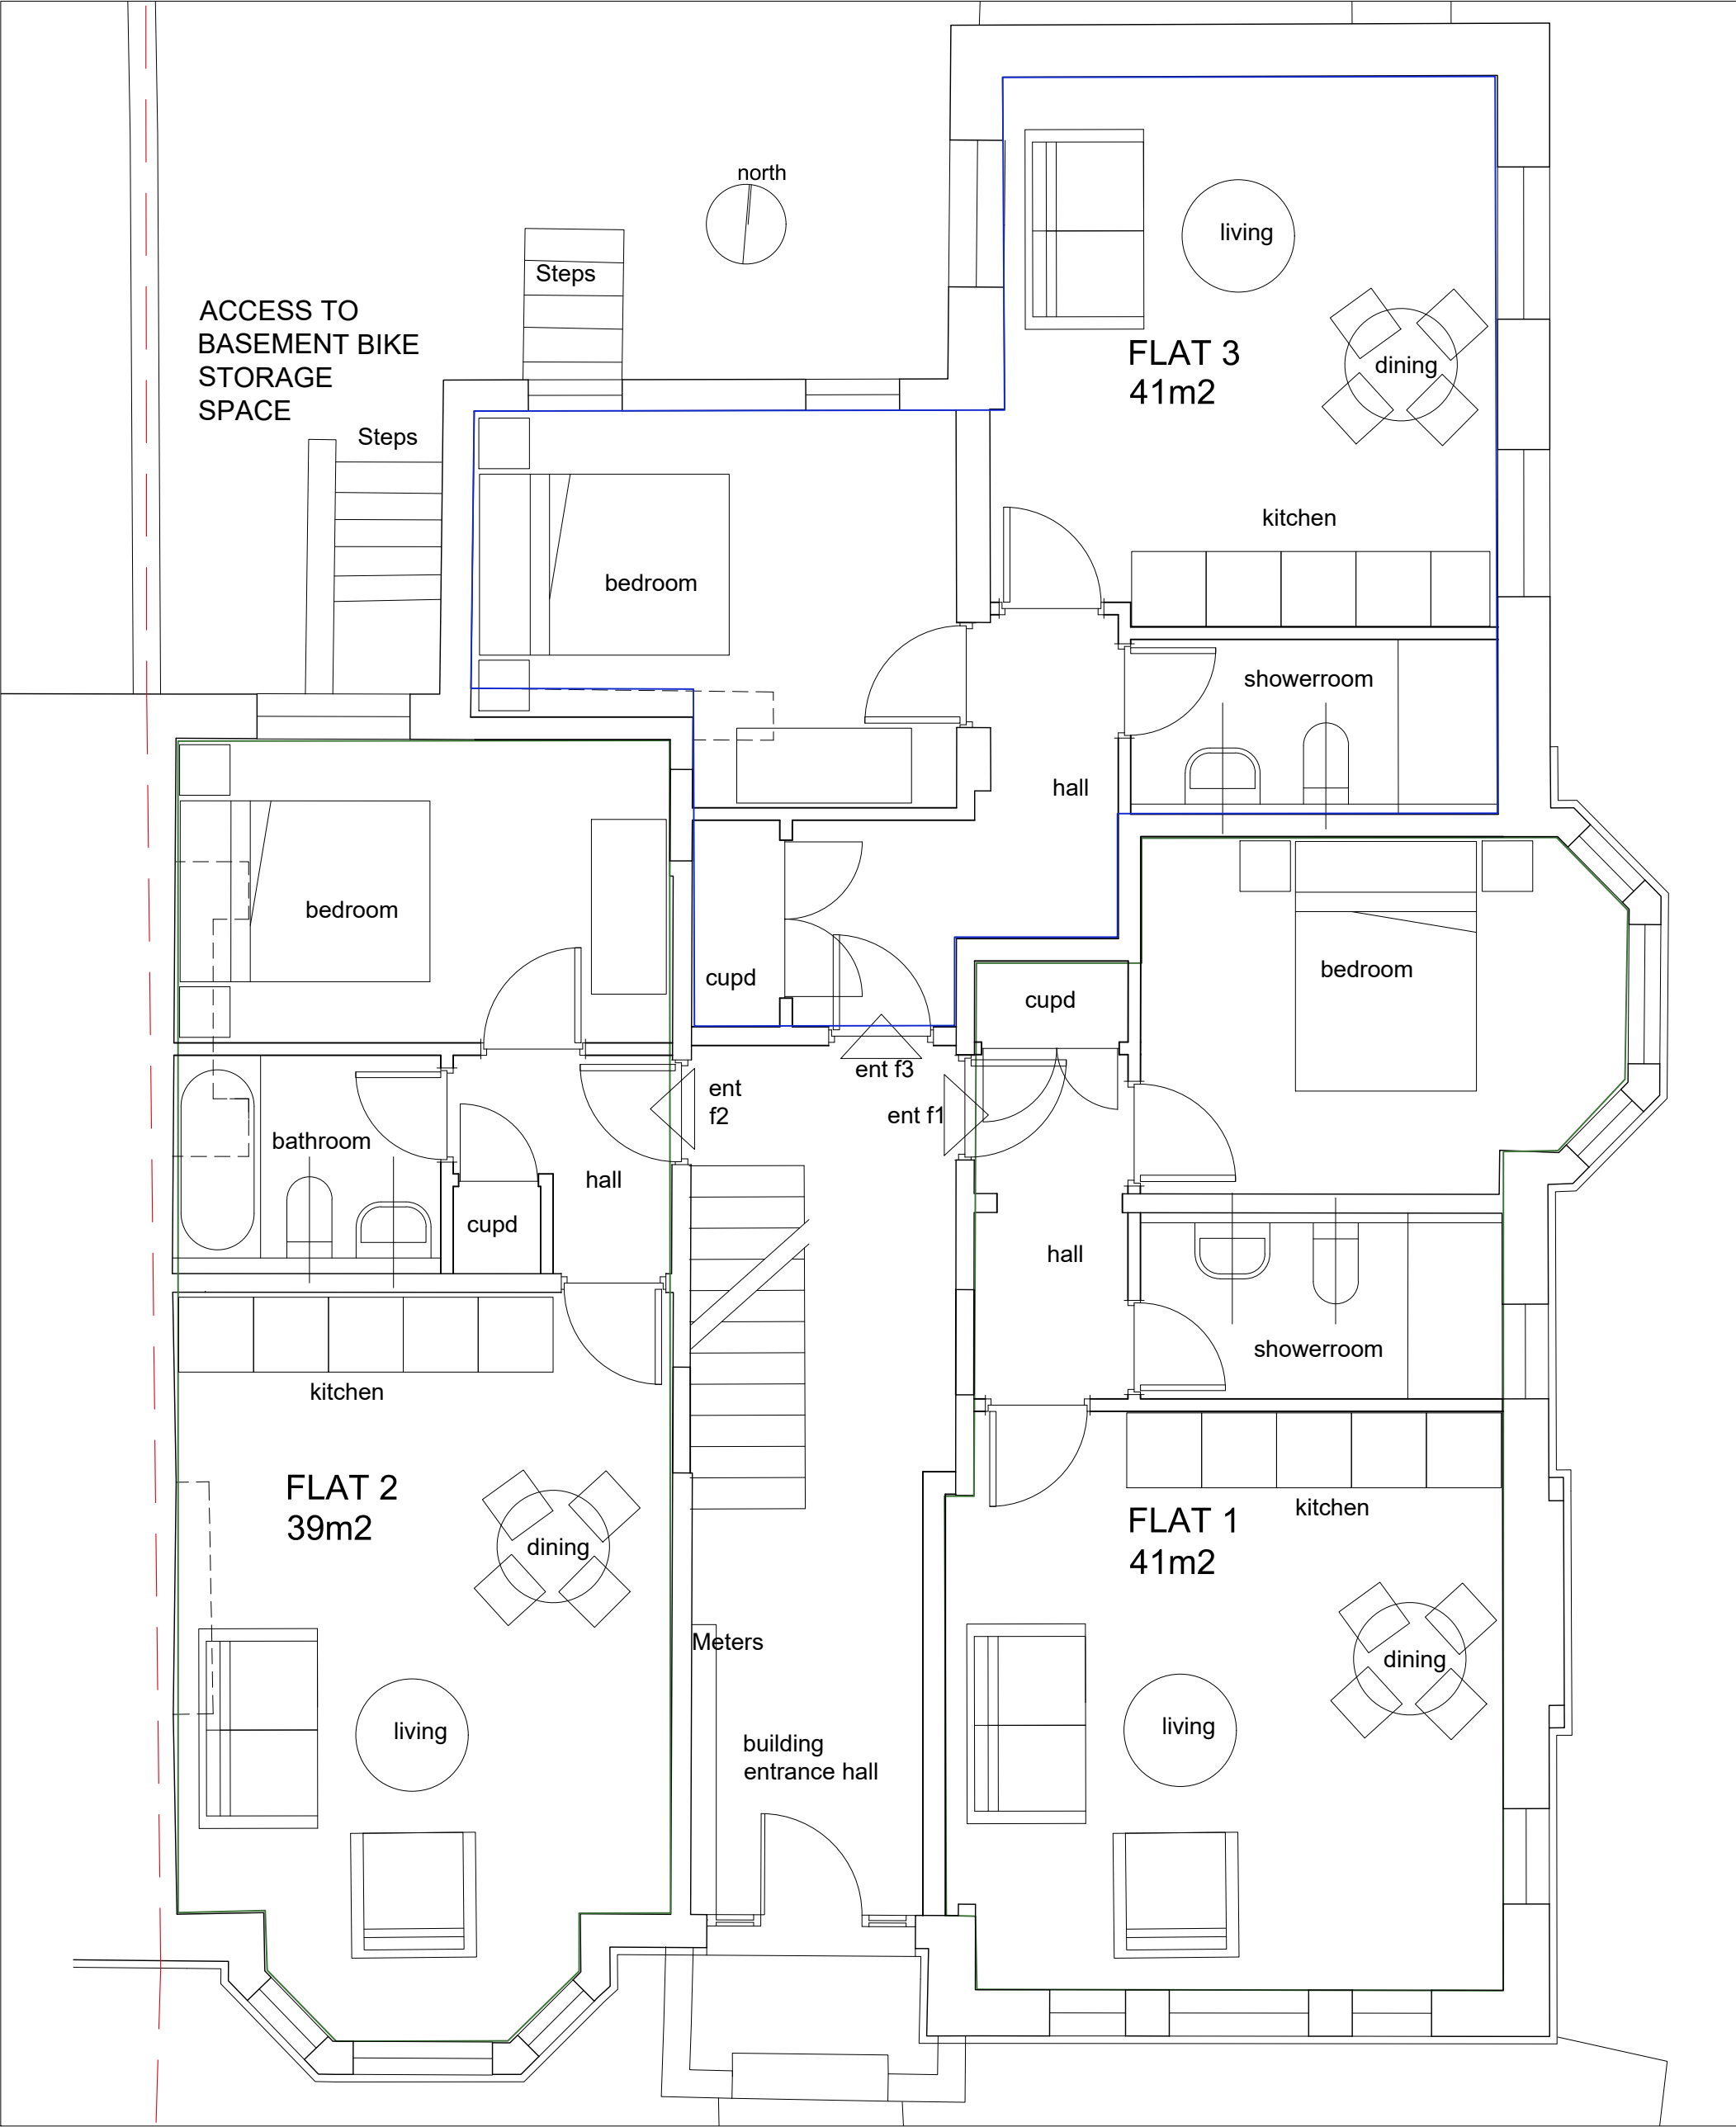

PROJECT Manchester Veterinary Clinic 398 Wilbraham rd, Chorlton.				CLIENT APL	
PROJECT NO 164 -	SITE 398WIL -	PHASE PL -	DWG NO GA2	REV A	
DRAWING TITLE Proposed Grd Floor					
PHASE Planning - PL		DATE 06/09/23	REV a	DATE	REV
SCALE 1 : 50	SHEET A3	11/09/23			
<div><div>sj</div><div>simon james arq ltd/architects</div><div>UK: 120 Grosvenor st. All Saints. Manchester. M1 7HL</div></div>					

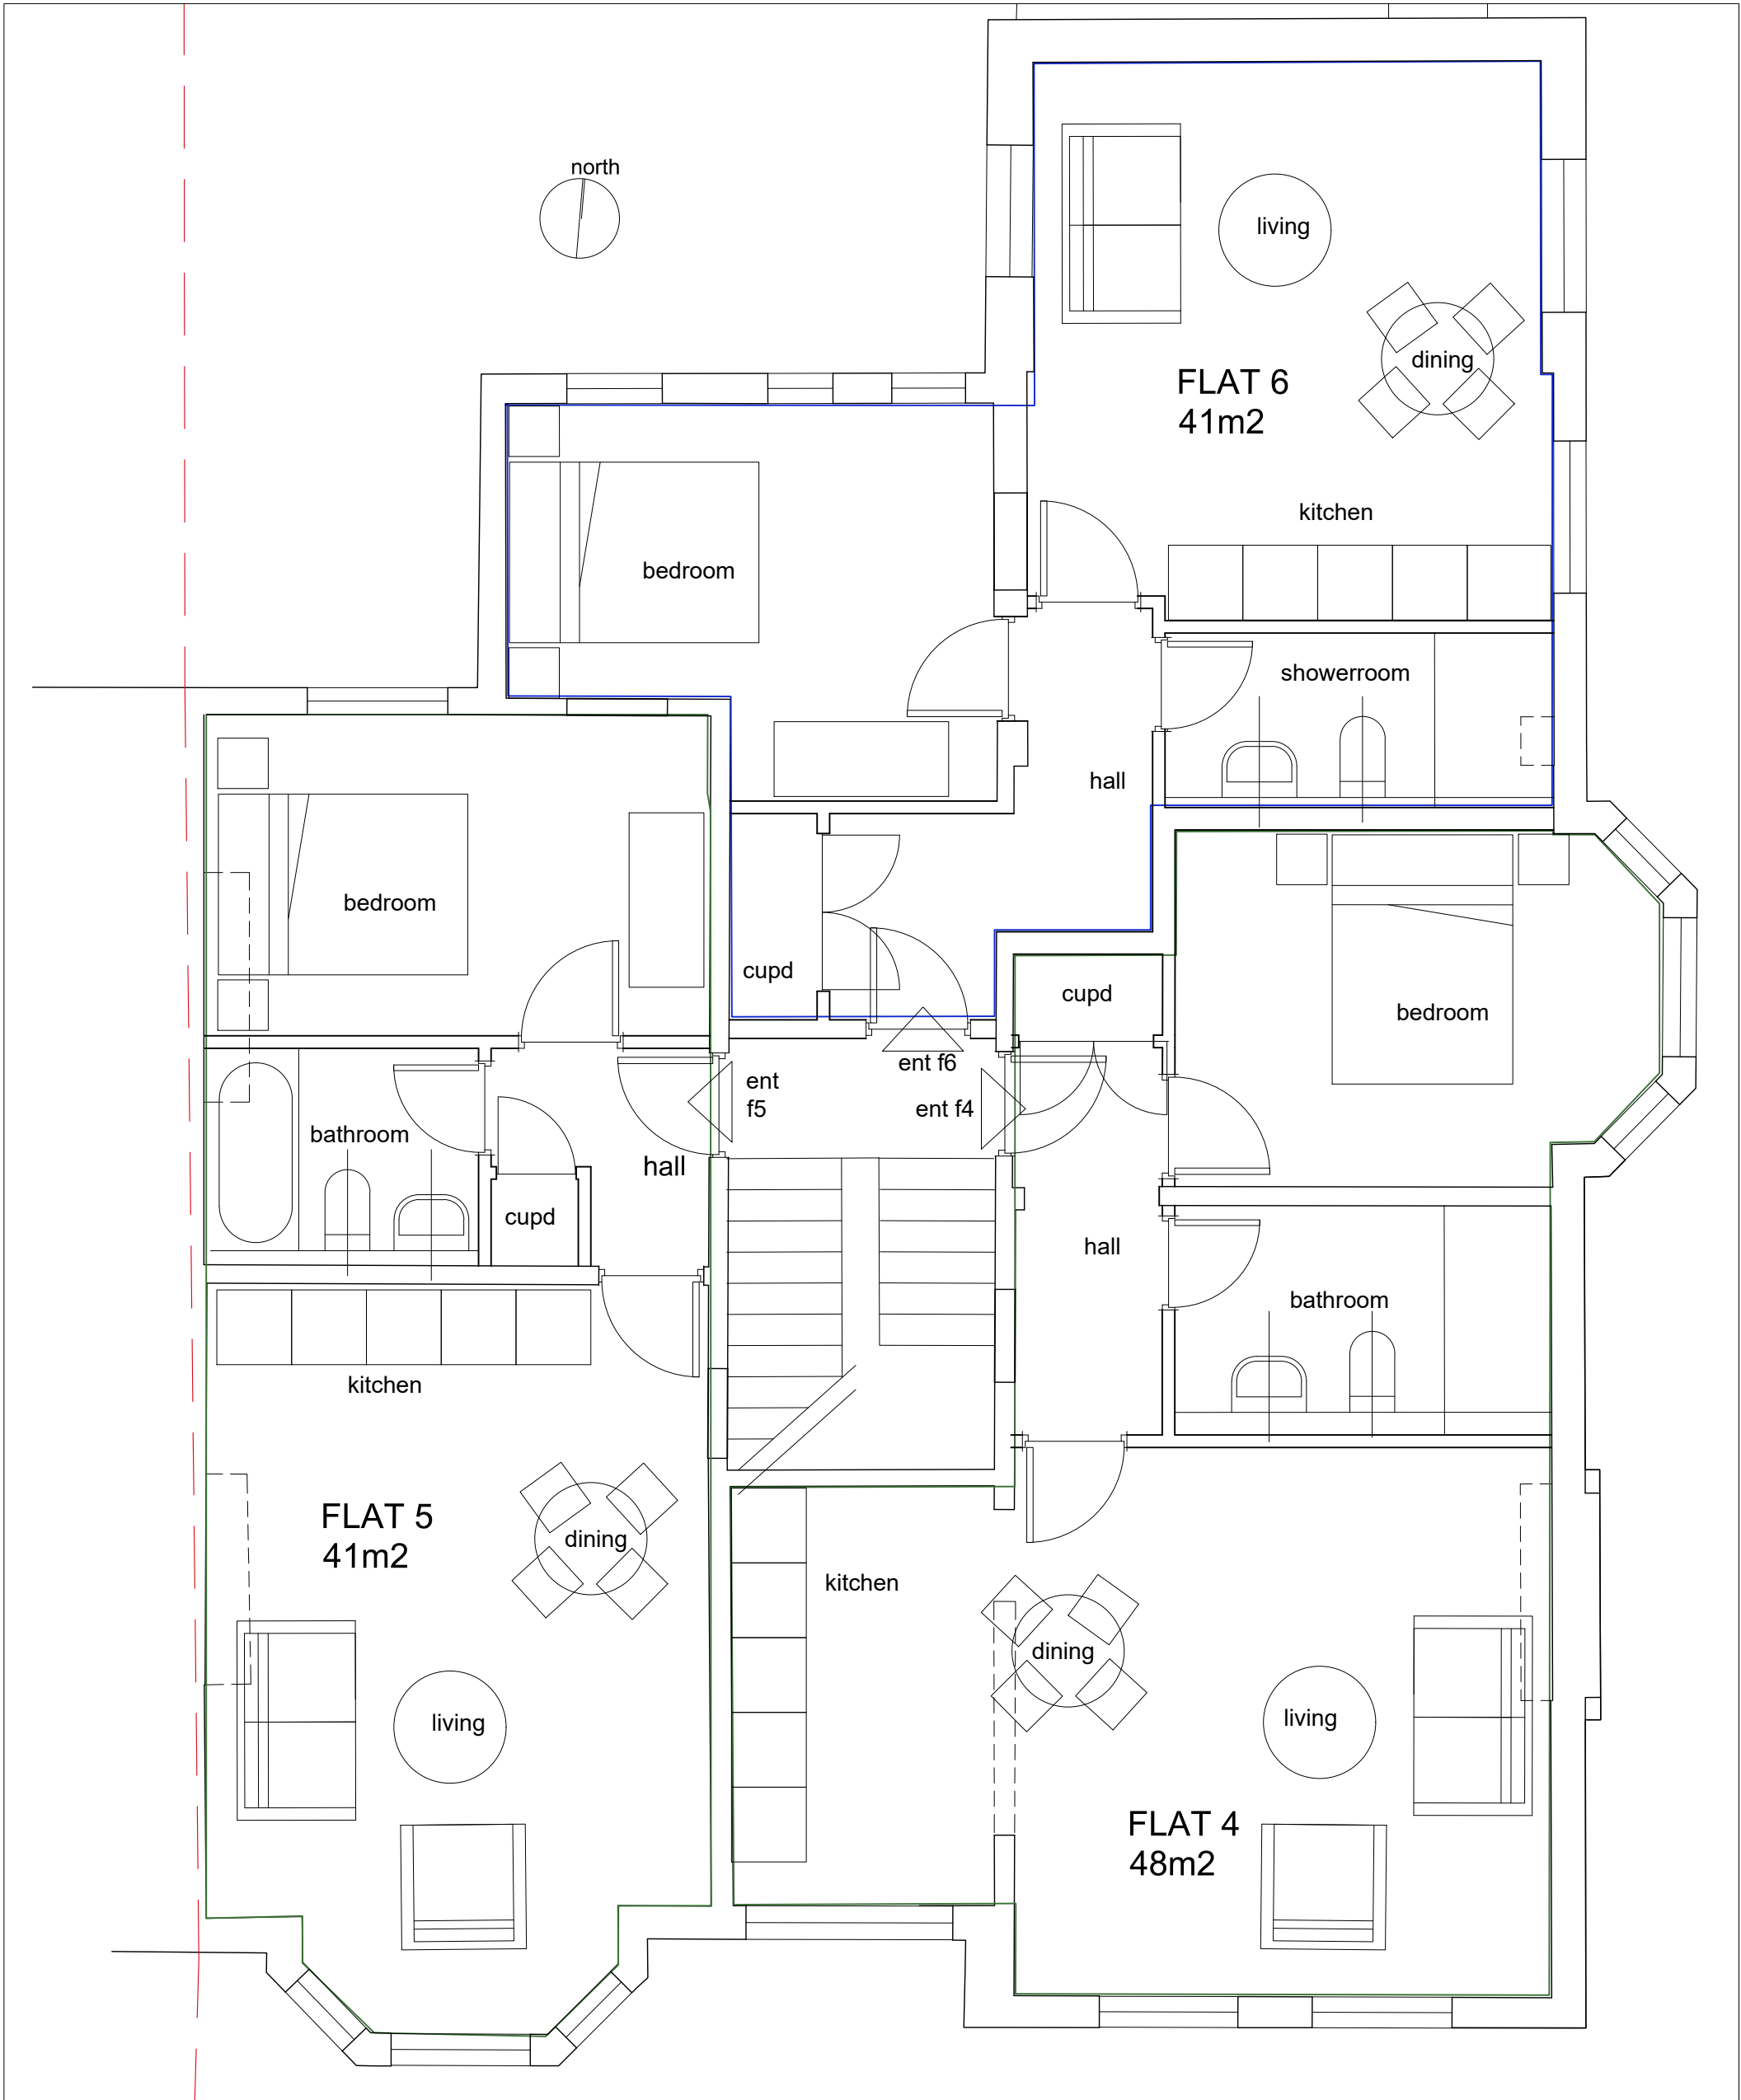

PROJECT Manchester Veterinary Clinic 398 Wilbraham rd, Chorlton.			CLIENT APL		
PROJECT NO 164 -	SITE 398WIL -	PHASE PL -	DWG NO GA3	REV A	
DRAWING TITLE Proposed 1st Floor					
PHASE Planning - PL		DATE 06/09/23	REV a	DATE	REV
SCALE 1 : 50	SHEET A3	11/09/23			
sj simon james arq ltd/architects UK: 120 Grosvenor st. All Saints. Manchester. M1 7HL					

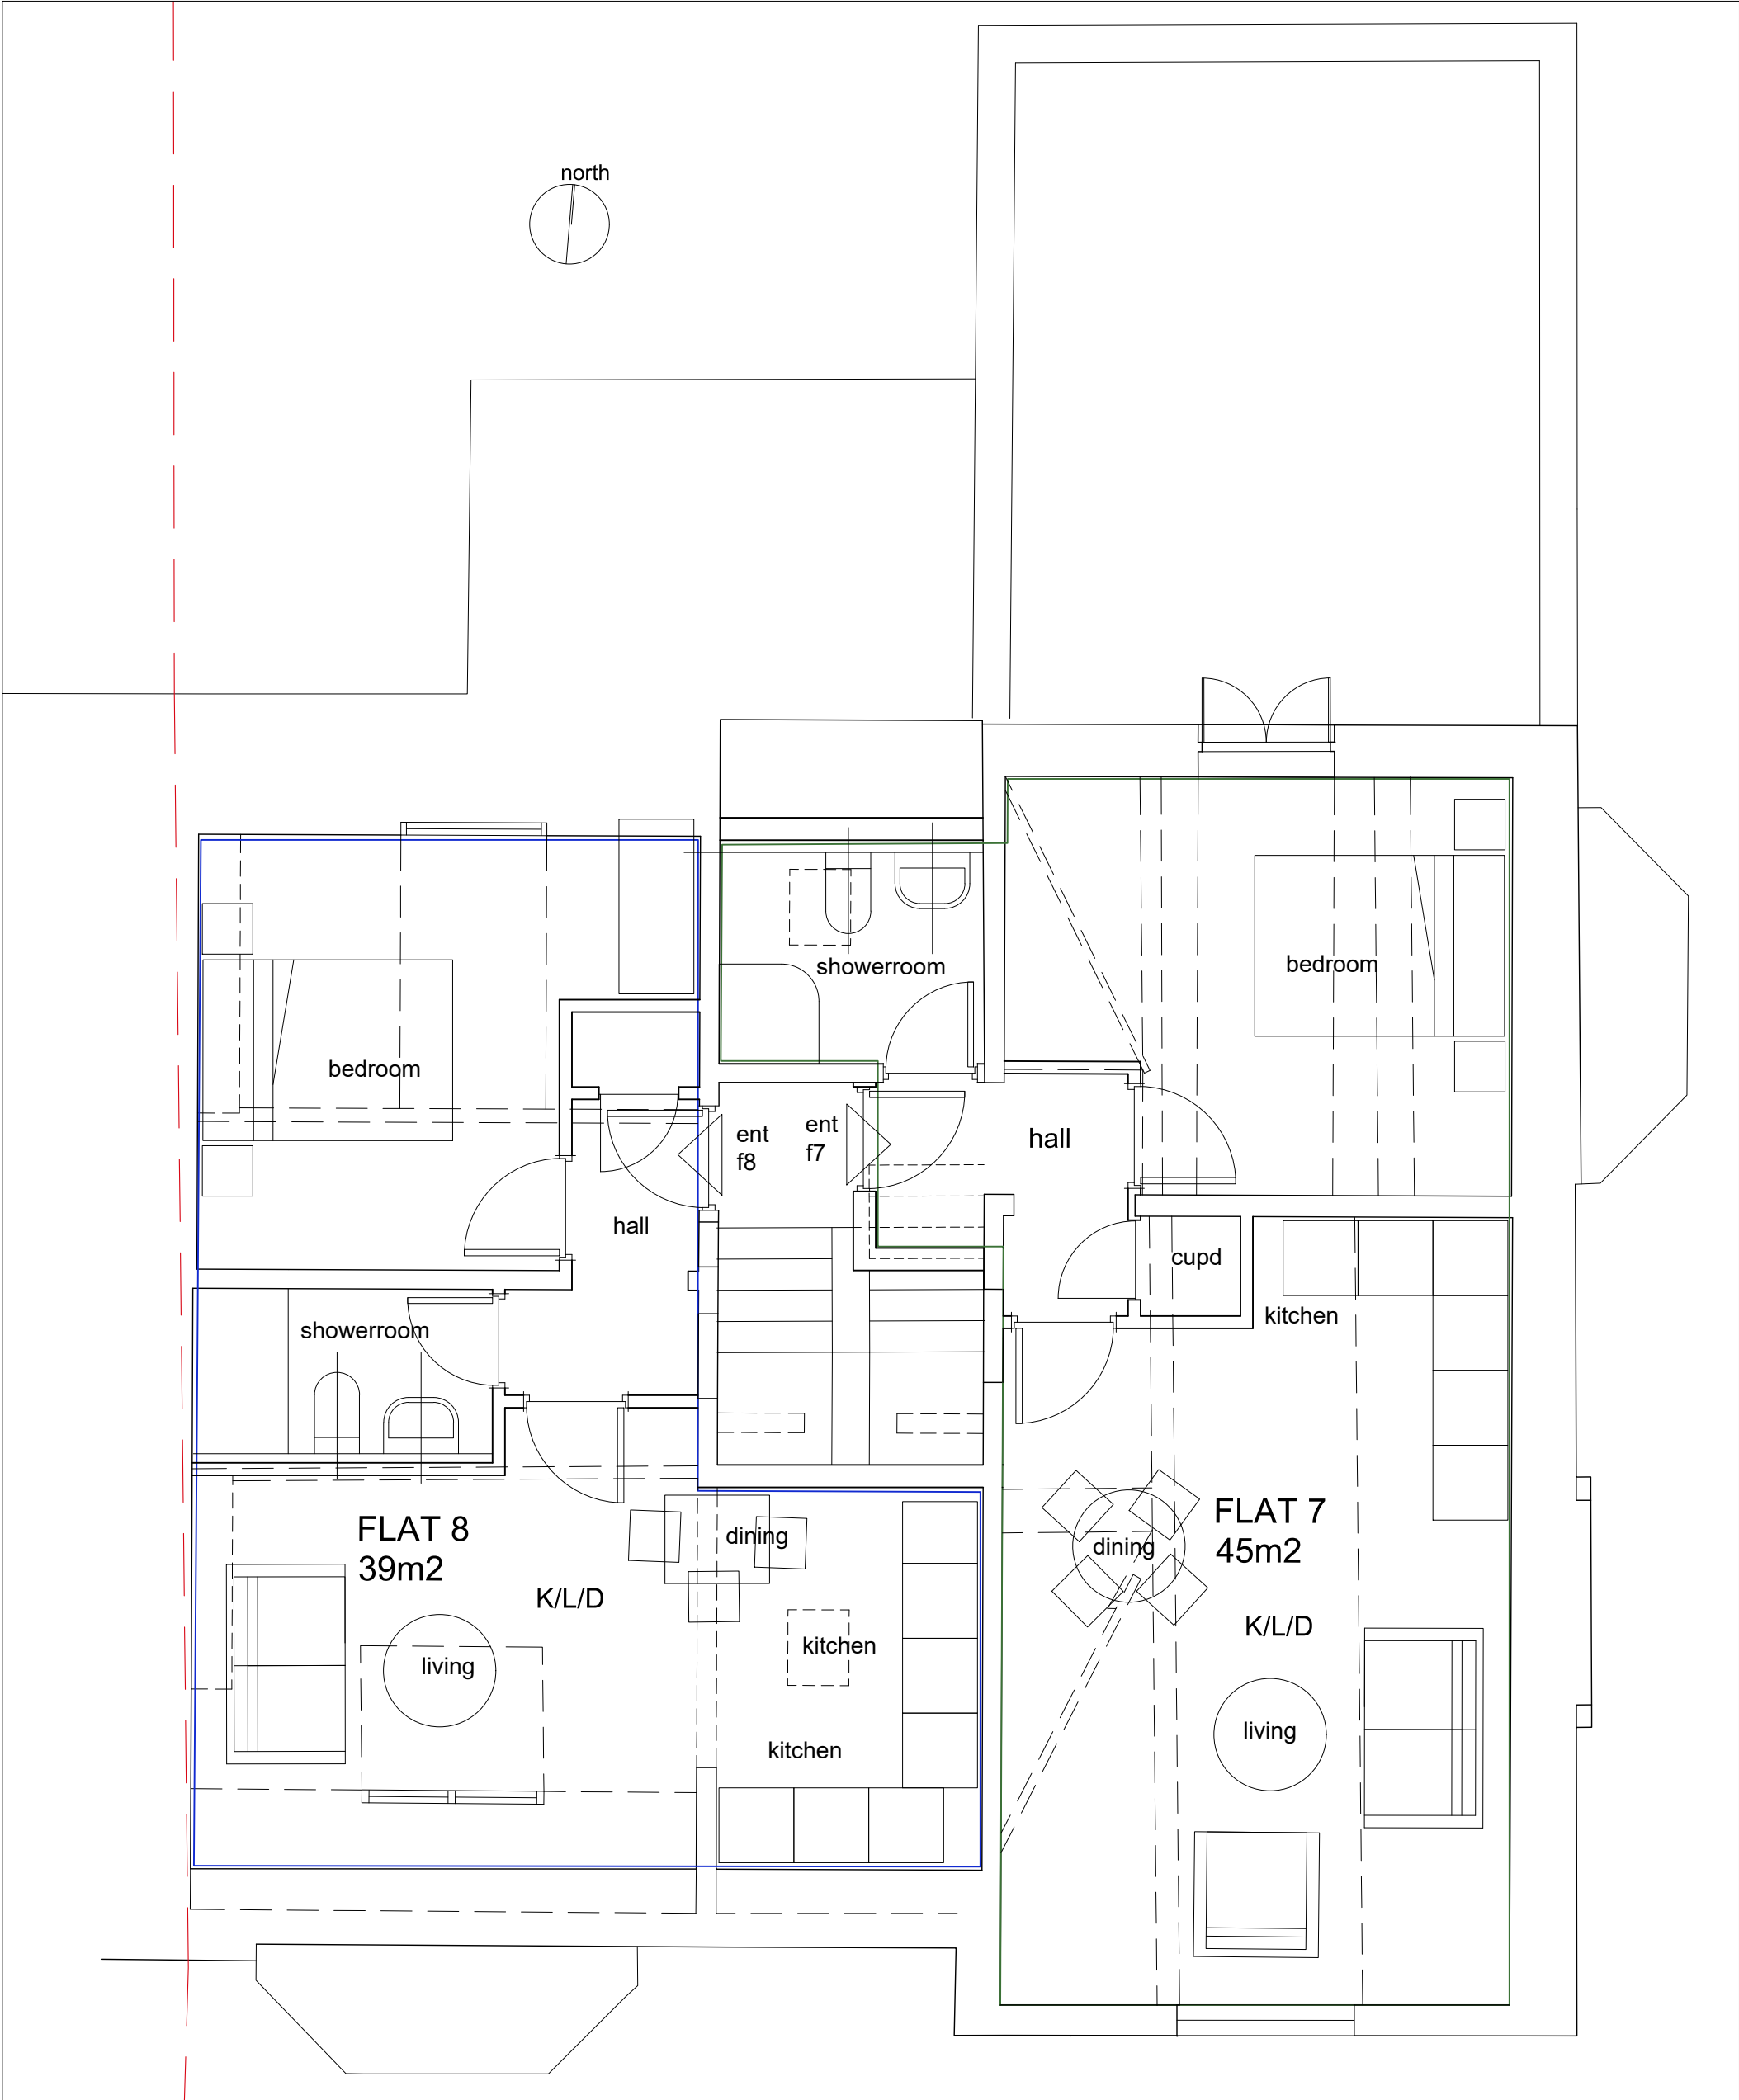

PROJECT			CLIENT		
Manchester Veterinary Clinic					
398 Wilbraham rd, Chorlton.					
PROJECT NO	SITE	PHASE	DWG NO	REV	
164 -	398WIL -	PL -	GA4	A	
DRAWING TITLE					
Proposed 2nd Floor					
PHASE		DATE	REV	DATE	REV
Planning - PL		06/09/23			
SCALE	SHEET	11/09/23	a		
1 : 50	A3				
<div><div><div>sj</div><div>simon james arq ltd/architects</div><div>UK: 120 Grosvenor st. All Saints. Manchester. M1 7HL</div></div></div>					