



SOURCES OF INFORMATION

IR04-20221123-Plot D proposal
IR05-20221214-SH-Crown Street
Ph3 and Plot D

ALL INFORMATION DISPLAYED IS SUBJECT TO A COMPLETE VERIFIABLE SITE SURVEY BEING UNDERTAKEN. GIA TAKES NO RESPONSIBILITY ON THE ACCURACY OR RELIABILITY OF THE DISPLAYED DATA SINCE A VERIFIED SITE SURVEY WAS NOT MADE AVAILABLE PRIOR TO THE GENERATION OF SUCH INFORMATION.

NOTES:
EXISTING SCENARIO SHOWN IN SEPIA
CONSSENTED SCHEME SHOWN IN ORANGE

N.B. DO NOT SCALE OFF THIS DRAWING
PROJECT:
PLOT D, GREAT JACKSON ST
MANCHESTER

DRAWING NAME:
3D VIEW EXISTING
CUMULATIVE SCENARIO
CROWN STREET AND PLOT D

DWN BY	SCALE	CHK BY	STATUS	DATE
SP	NTS	MB	4	JAN23
PROJ No.	REL No.	IS No.	DWG No.	REV No.
2225	01	03	02	-



SOURCES OF INFORMATION

IR04-20221123-Plot D proposal
IR05-20221214-SH-Crown Street
Ph3 and Plot D


ALL INFORMATION DISPLAYED IS SUBJECT TO A COMPLETE VERIFIABLE SITE SURVEY BEING UNDERTAKEN. GIA TAKES NO RESPONSIBILITY ON THE ACCURACY OR RELIABILITY OF THE DISPLAYED DATA SINCE A VERIFIED SITE SURVEY WAS NOT MADE AVAILABLE PRIOR TO THE GENERATION OF SUCH INFORMATION.

NOTES:
PROPOSED SCHEME SHOWN IN TEAL
CONSENTED SCHEME SHOWN IN ORANGE

N.B. DO NOT SCALE OFF THIS DRAWING
PROJECT:
PLOT D, GREAT JACKSON ST,
MANCHESTER

DRAWING NAME:
PLAN VIEW PROPOSED

DWN BY	SCALE	CHK BY	STATUS	DATE
SP	NTS	MB	+	DEC22
PRO J No.	REL No.	IS No.	DWG No.	REV No.
2116	01	07	04	-

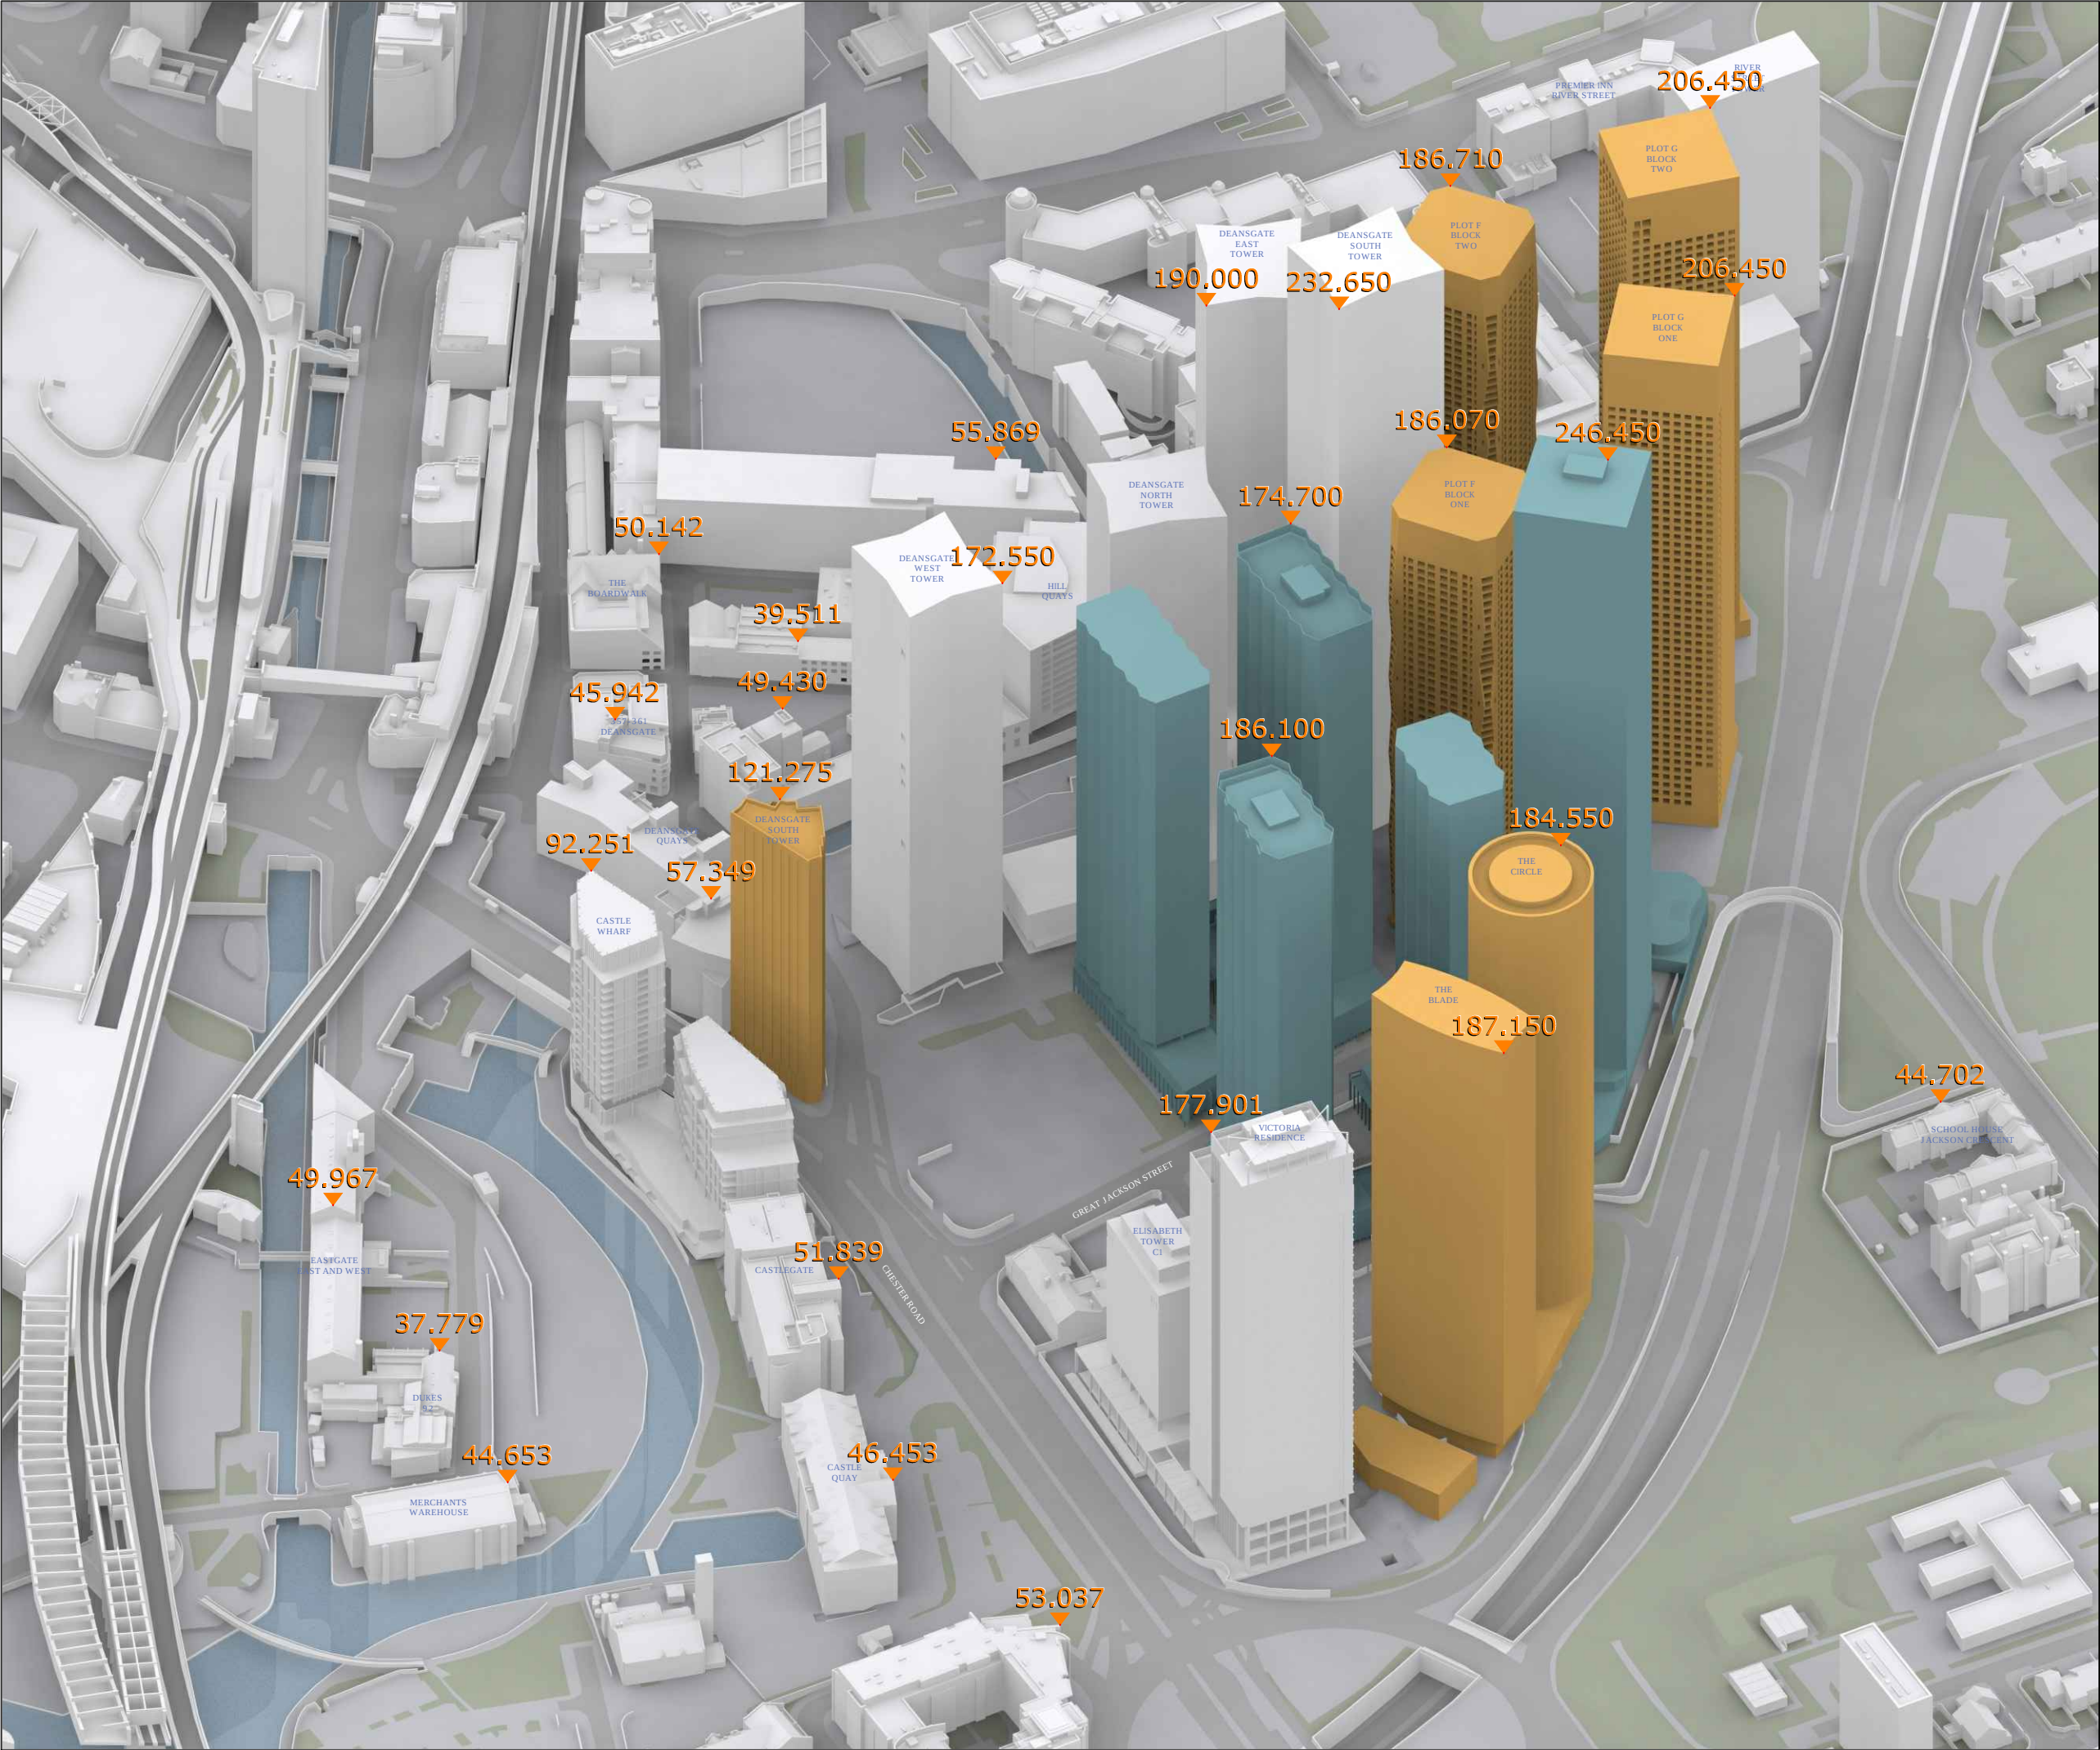

SOURCES OF INFORMATION

IR04-20221123-Plot D proposal
IR05-20221214-SH-Crown Street
Ph3 and Plot D


ALL INFORMATION DISPLAYED IS SUBJECT TO A COMPLETE VERIFIABLE SITE SURVEY BEING UNDERTAKEN. GIA TAKES NO RESPONSIBILITY ON THE ACCURACY OR RELIABILITY OF THE DISPLAYED DATA SINCE A VERIFIED SITE SURVEY WAS NOT MADE AVAILABLE PRIOR TO THE GENERATION OF SUCH INFORMATION.

NOTES:
PROPOSED SCHEME SHOWN IN TEAL
CONSENTED SCHEME SHOWN IN ORANGE

N.B. DO NOT SCALE OFF THIS DRAWING
PROJECT:
PLOT D, GREAT JACKSON ST,
MANCHESTER

DRAWING NAME:
3D VIEW PROPOSED

DWN BY	SCALE	CHK BY	STATUS	DATE
SP	NTS	MB	*	DEC22
PROJ No.	REL No.	IS No.	DWG No.	REV No.
2116	01	07	05	-

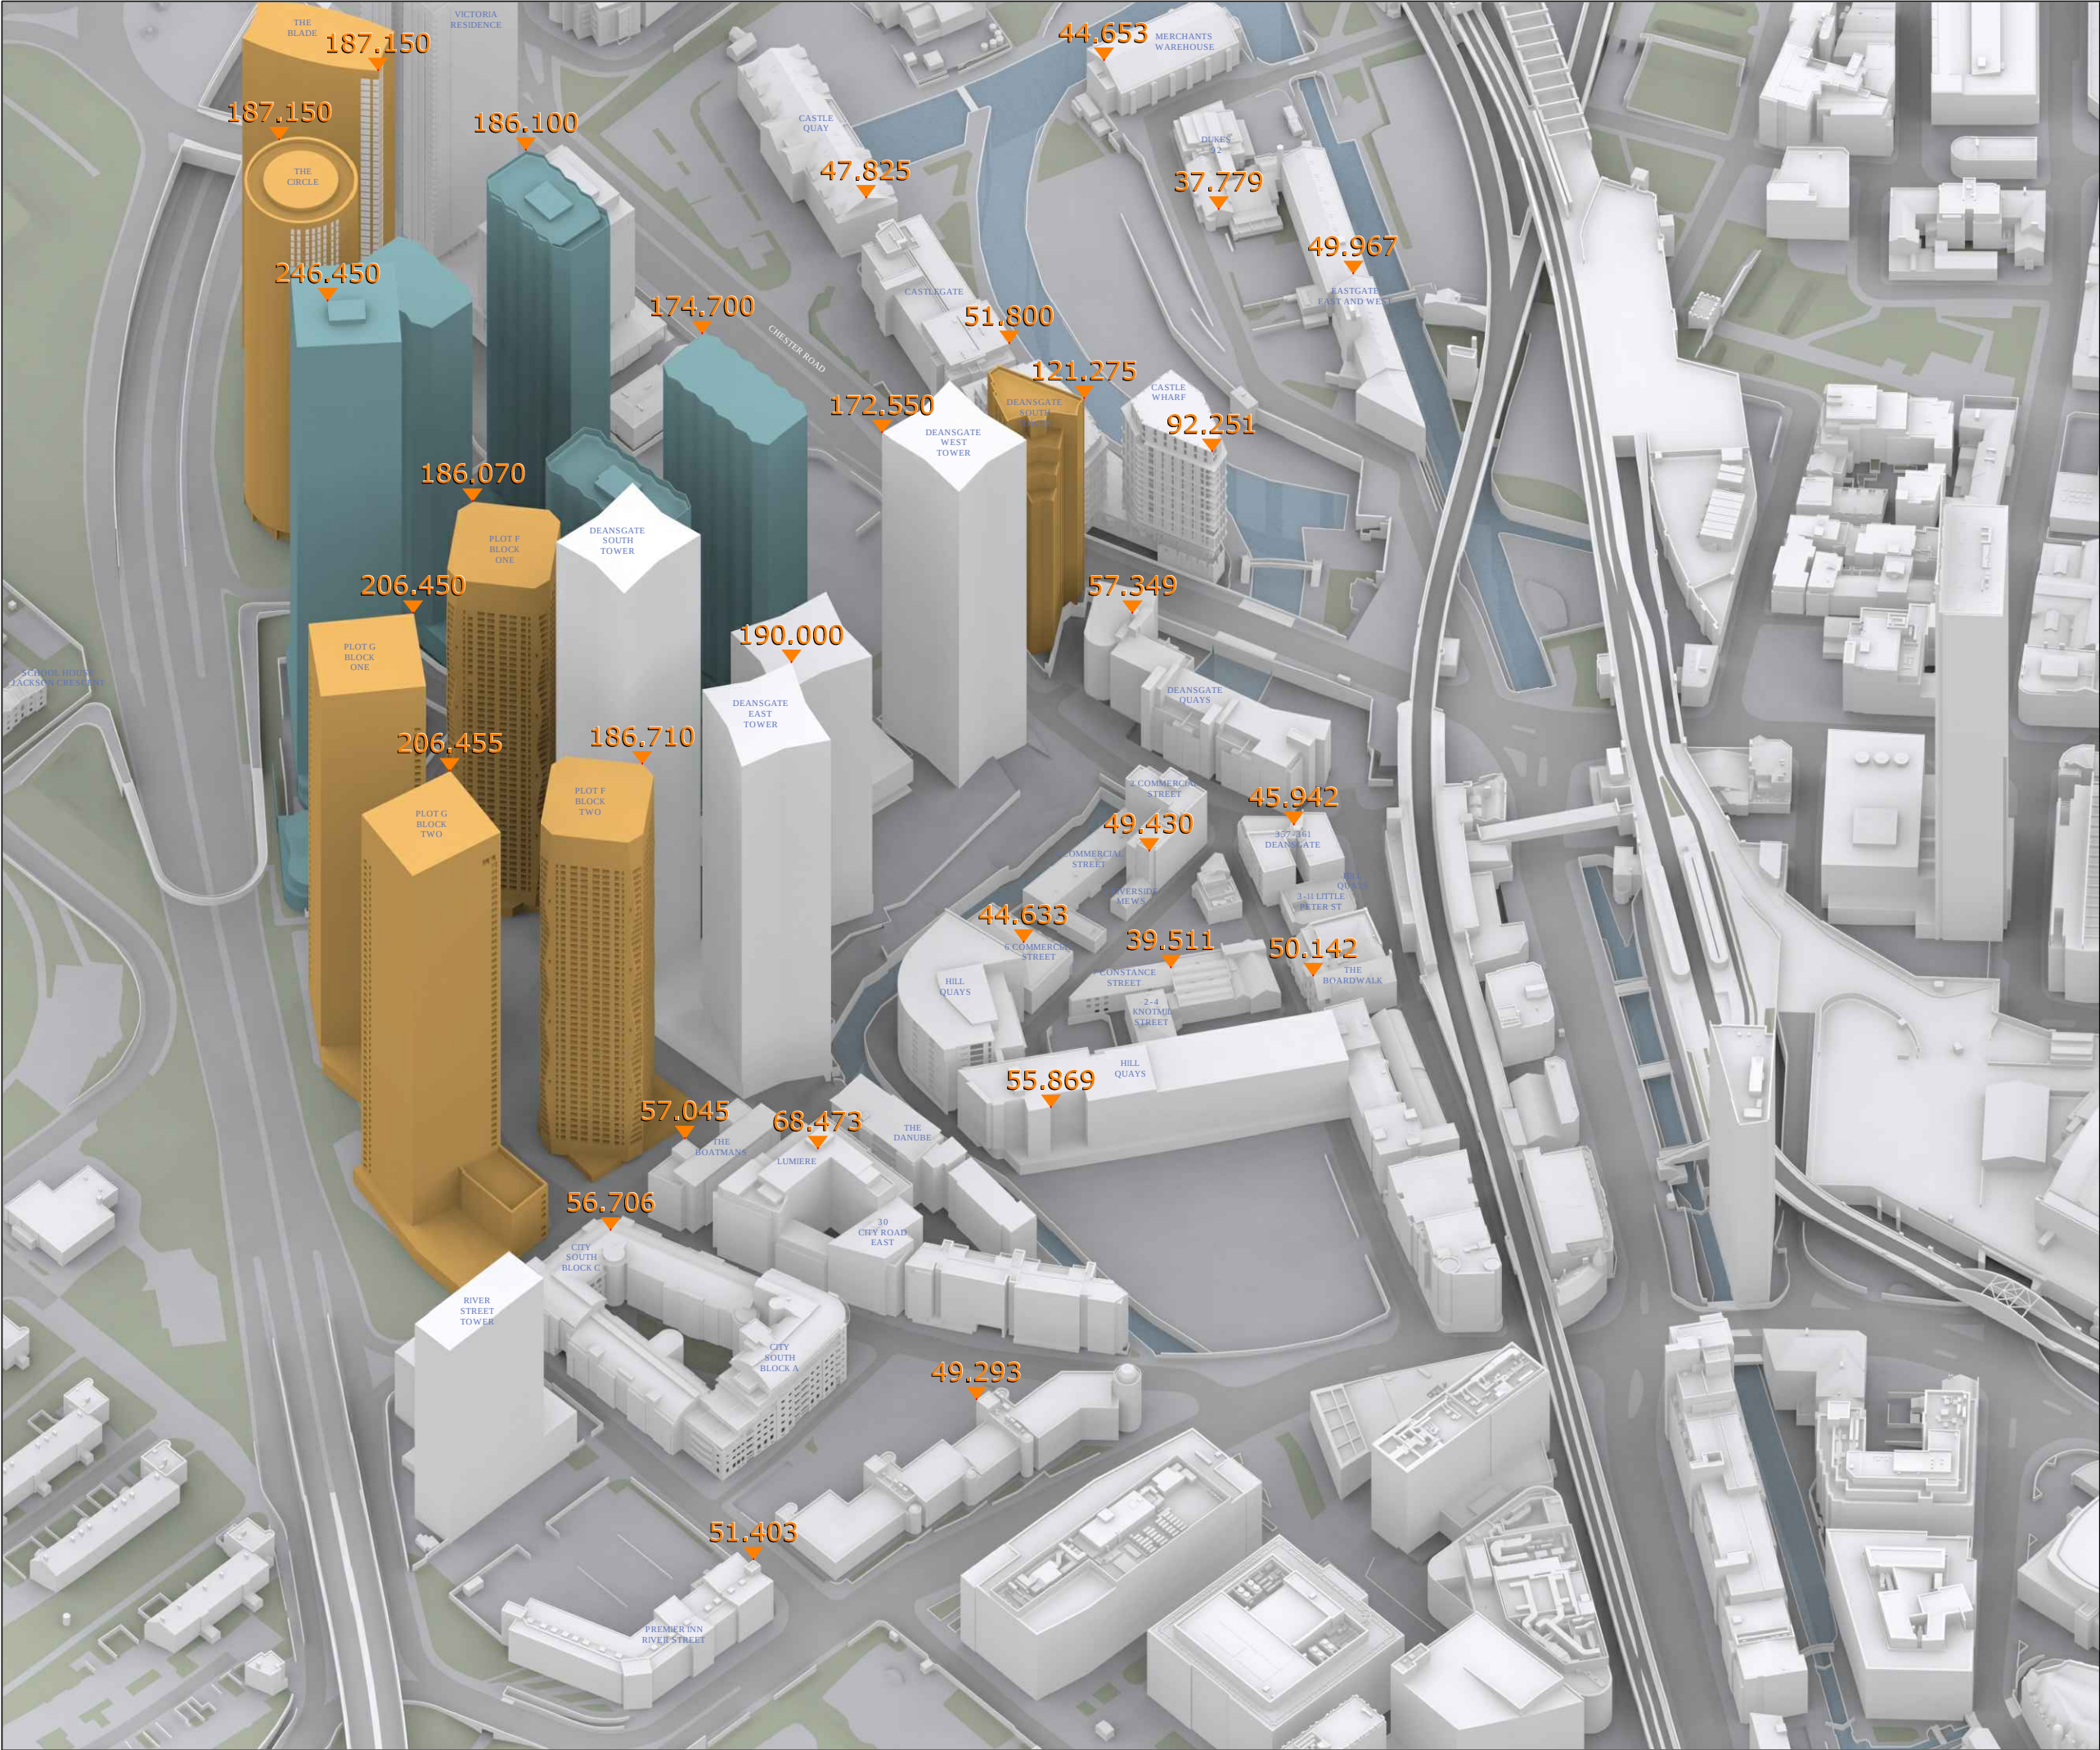

SOURCES OF INFORMATION

IR04-20221123-Plot D proposal
IR05-20221214-SH-Crown Street
Ph3 and Plot D

ALL INFORMATION DISPLAYED IS SUBJECT TO A COMPLETE VERIFIABLE SITE SURVEY BEING UNDERTAKEN. GIA TAKES NO RESPONSIBILITY ON THE ACCURACY OR RELIABILITY OF THE DISPLAYED DATA SINCE A VERIFIED SITE SURVEY WAS NOT MADE AVAILABLE PRIOR TO THE GENERATION OF SUCH INFORMATION.

NOTES:
PROPOSED SCHEME SHOWN IN TEAL
CONSENTED SCHEME SHOWN IN ORANGE

N.B. DO NOT SCALE OFF THIS DRAWING

PROJECT:
PLOT D, GREAT JACKSON ST,
MANCHESTER

DRAWING NAME:
PLAN VIEW PROPOSED

DWN BY	SCALE	CHK BY	STATUS	DATE
SP	NTS	MB	+	DEC22
PROJ No.	REL No.	IS No.	DWG No.	REV No.
2116	01	07	06	-