


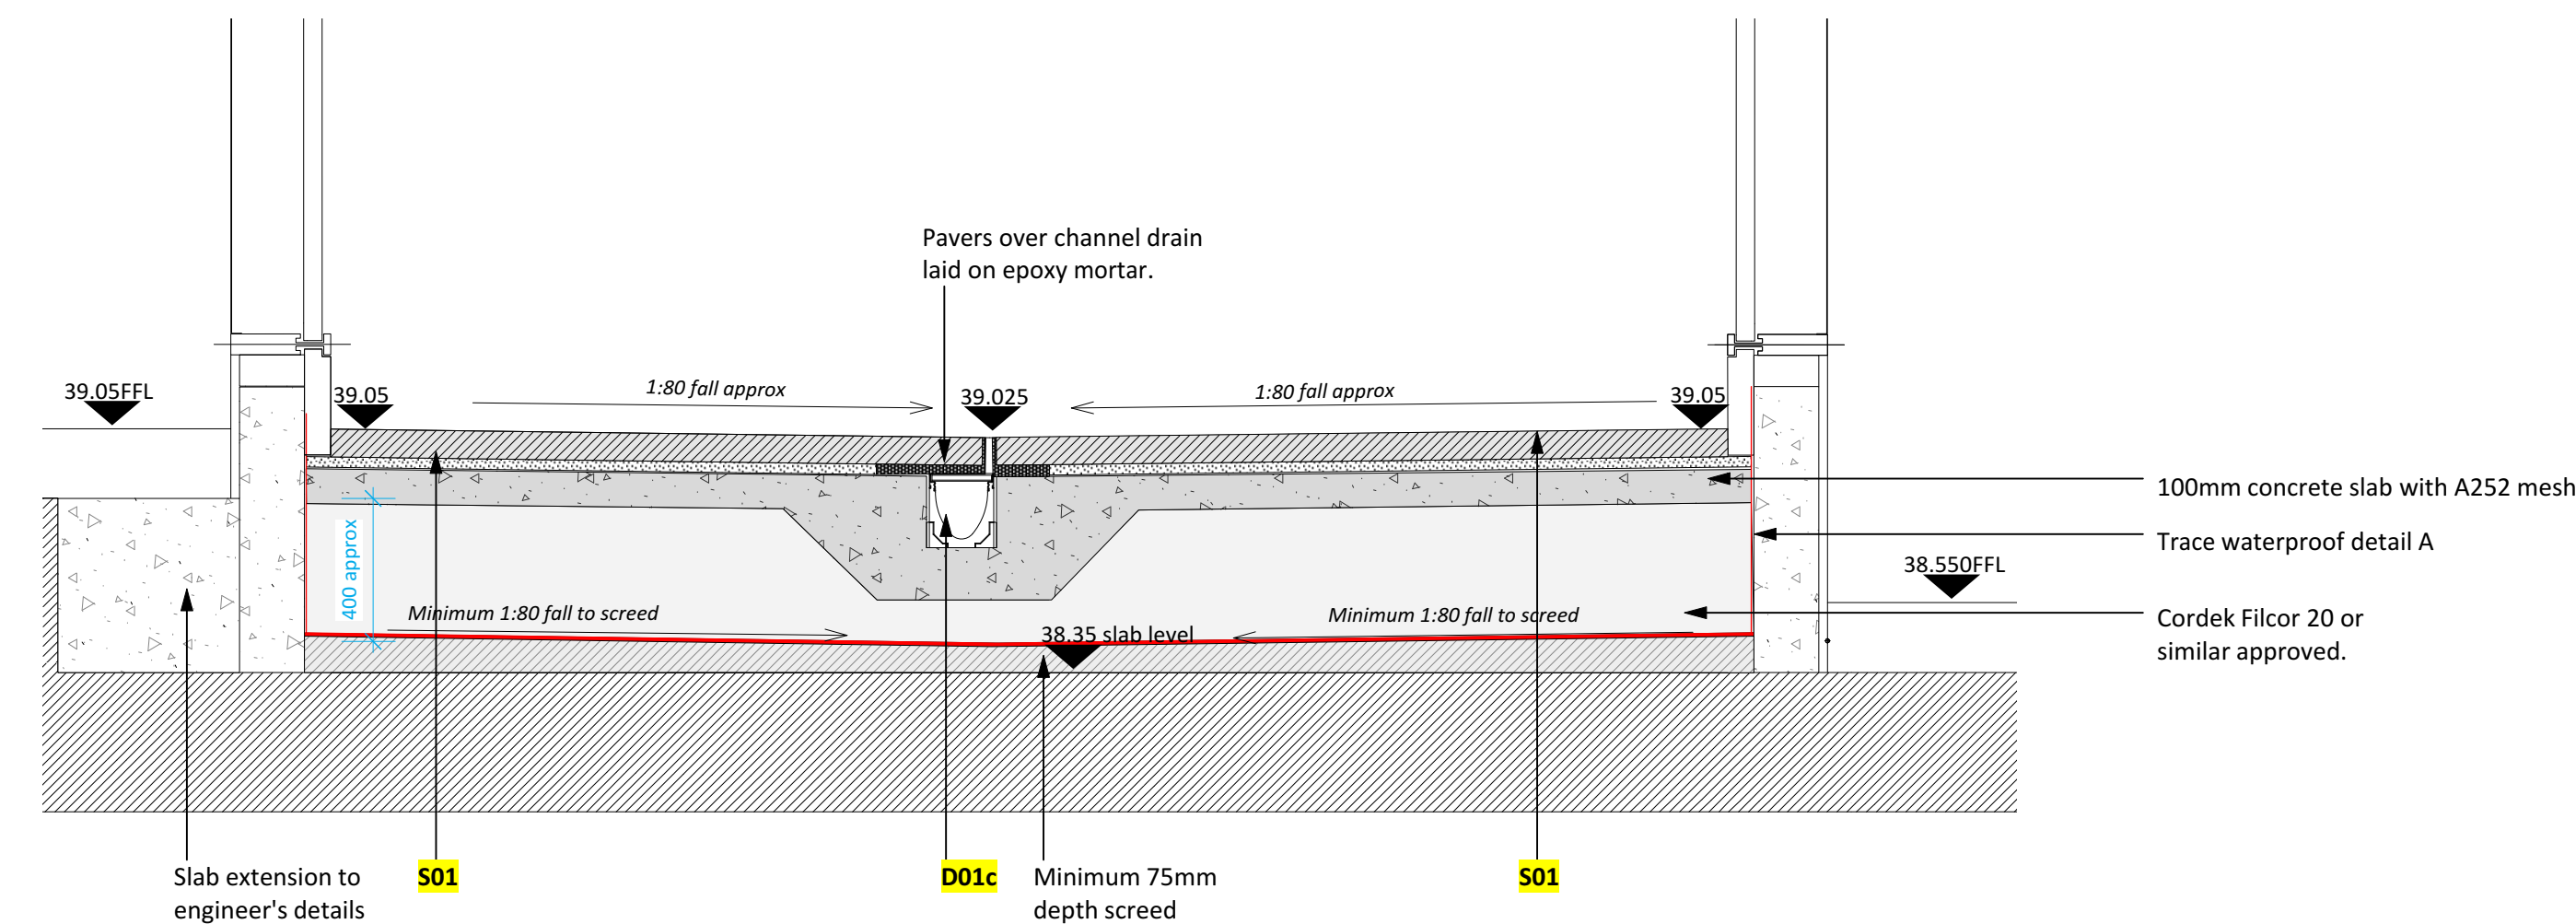

© All information contained within this document remains copyright of Landscape Projects Ltd. and shall not be reproduced without prior consent.

(1) Do not scale from drawings - use written dimensions only. (2) All dimensions are in millimeters unless noted. (3) All dimensions shall be verified on site before proceeding with the work. (4) Landscape Projects shall be notified of any discrepancies. (5) Engineer to specify all sub-bases. Any below ground construction is indicative.

Landscape projects

Landscape Architecture & Design

31 Blackfriars Road Salford Manchester M3 7AQ
PHONE: 0161 839 8336 FAX: 0161 839 7155
EMAIL: post@landscapeprojects.co.uk

Notes

1. Sections show typical arrangement - for landscape details refer to drawing series 0200 & 0400.
2. Sections do not account for insulation to building perimeter. Level of facade concrete upstand to sub-contractor design - level shown indicative. Refer to SHP drawings for building interface details. Sections show cladding/insulation ending 75mm below finished surface. Detail by others.
3. For Details to screed, waterproofing and drainage perforations through podium slab refer to Trace drawings
4. For details topsoiling build up, footings, surface water drainage refer to drawings by ROC
5. For landscape specification refer to document: **252194-LPP-90-SW-LOW-SLP-L-0600 - NBS 252194-LPP-90-SW-LOW-SLP-L-0620 - Outline specification**

D01: Aco M150D Brickslot drainage channel - 105mm standard depth.
D05: Aco M150D channel with bespoke grating

