


Revision C:
Drop ceiling has been reduced to only bathroom areas.
Suspended cable trays replaced drop ceilings in
corridor and communal areas for power distribution and
corridor lighting


2nd FFL +52.95

Section B-B - Second-Floor Corridor

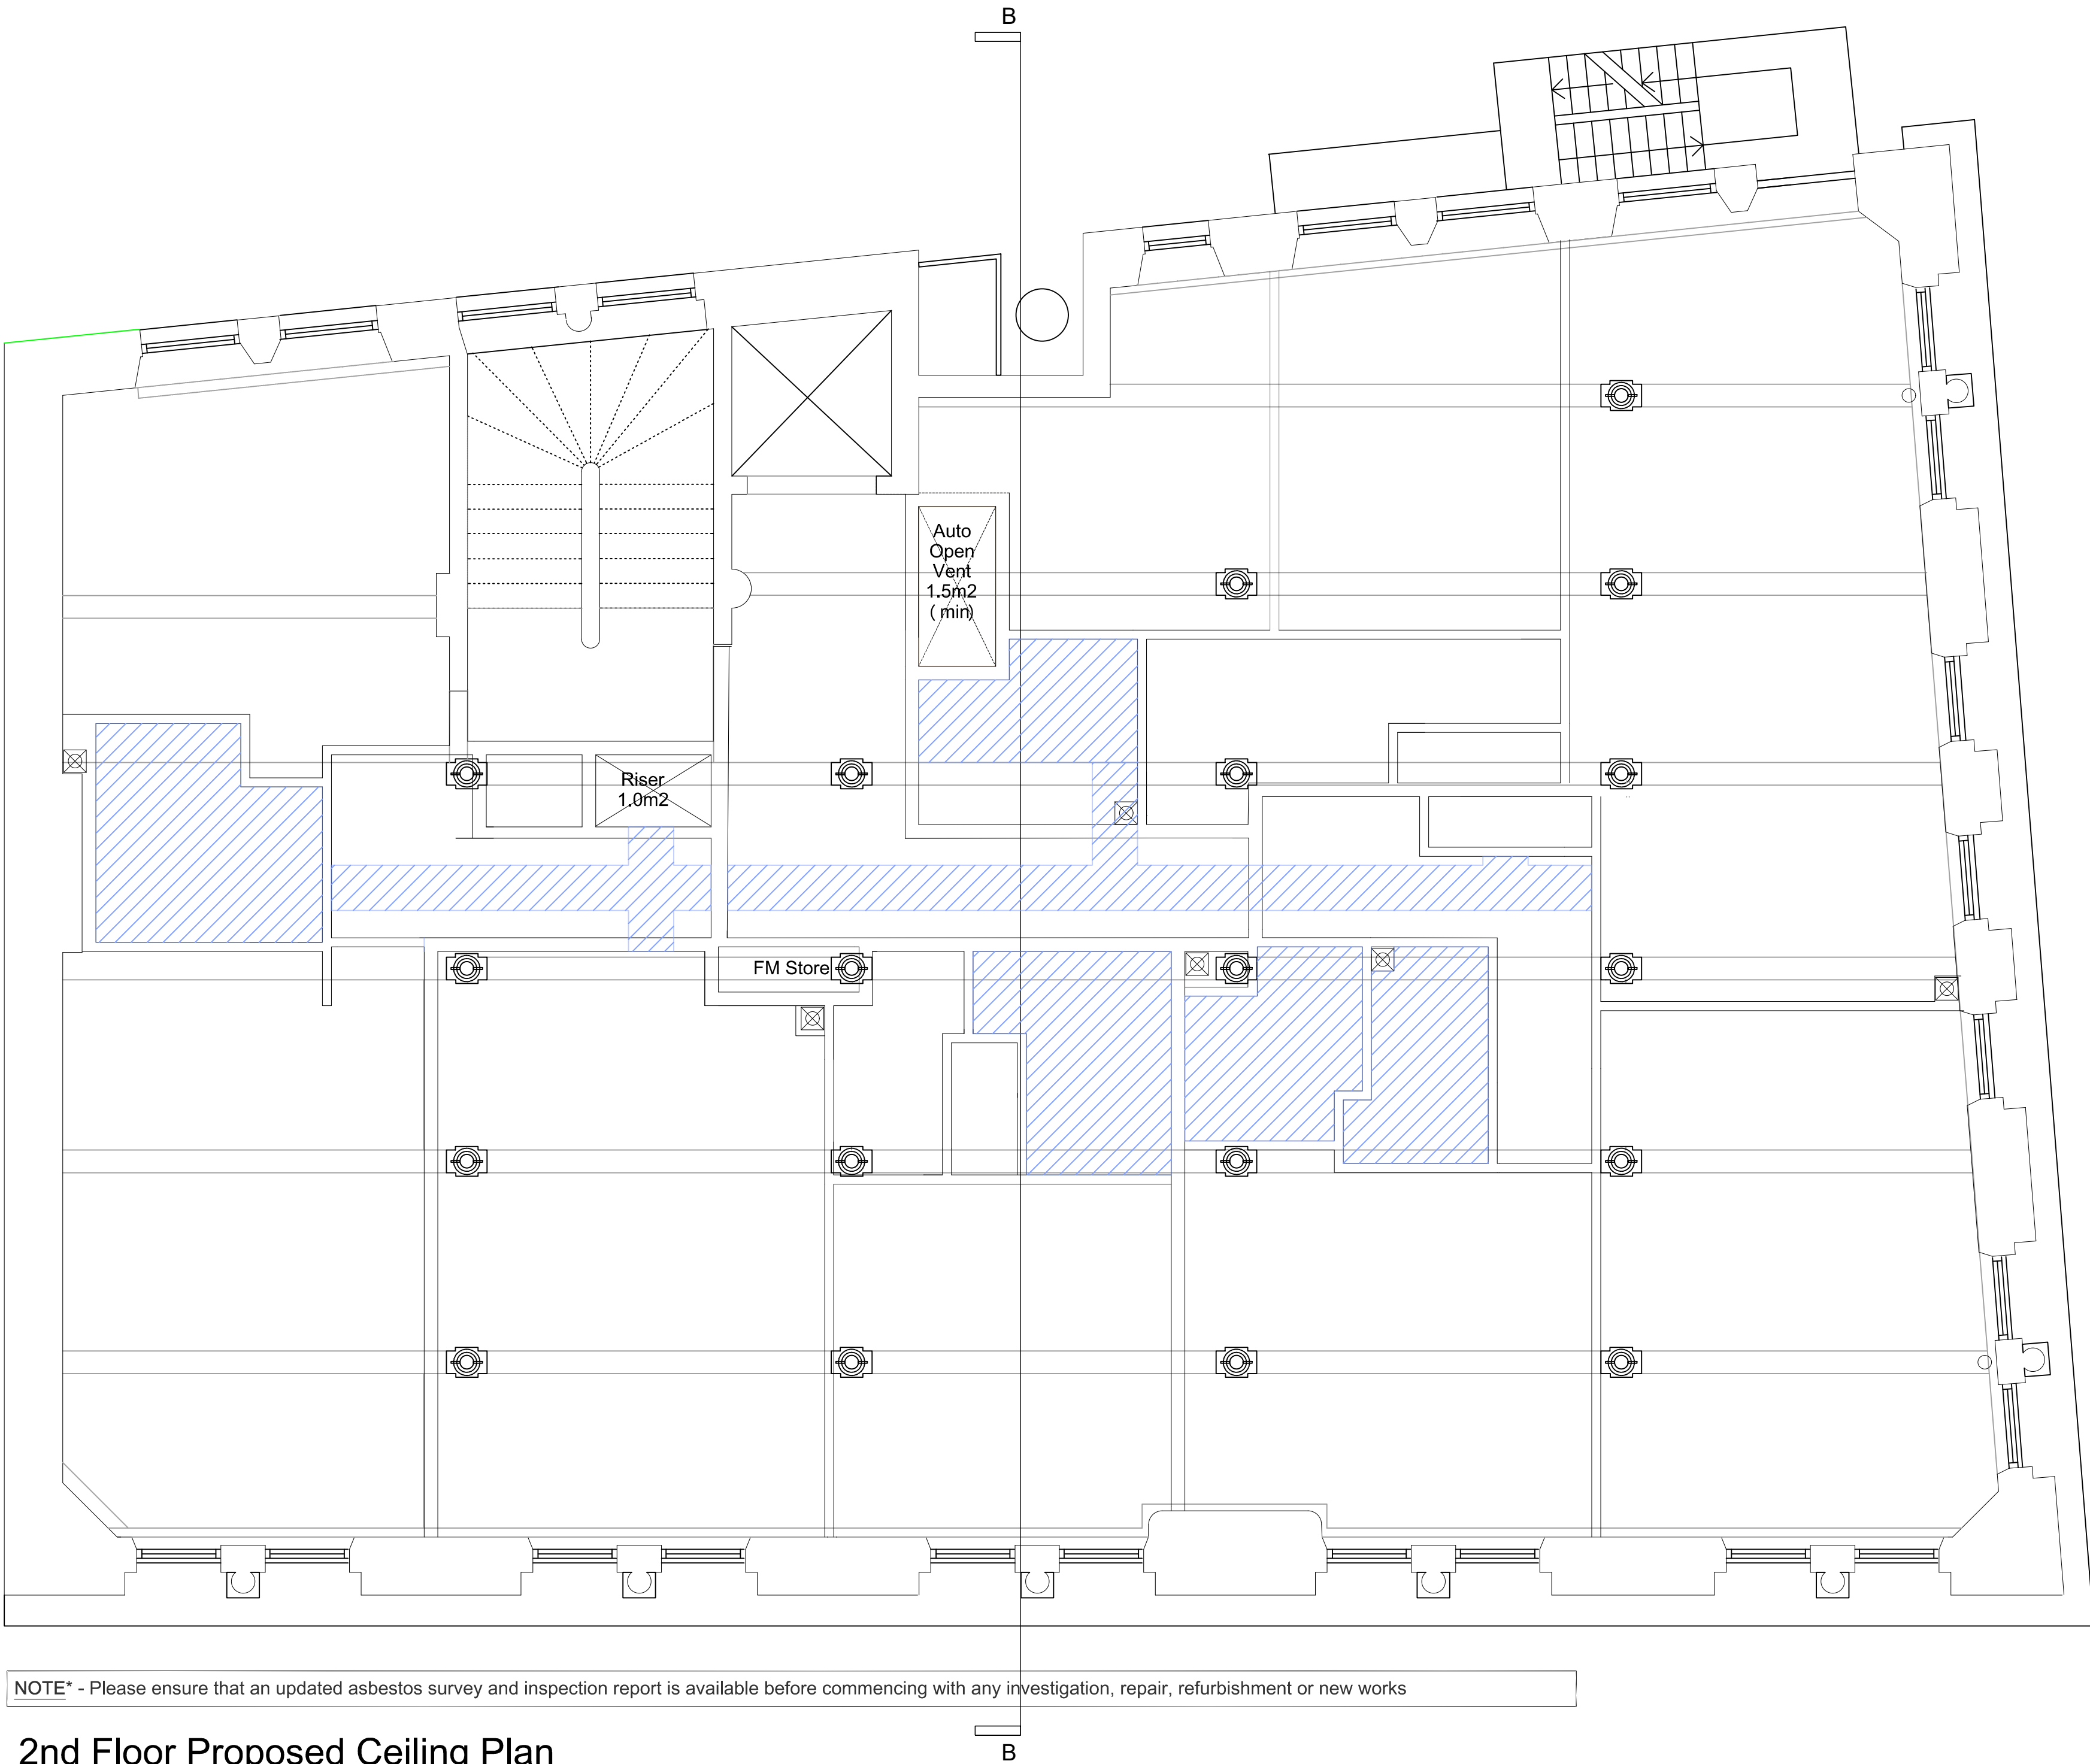

NOTE* - Please ensure that an updated asbestos survey and inspection report is available before commencing with any investigation, repair, refurbishment or new works

2nd Floor Proposed Ceiling Plan

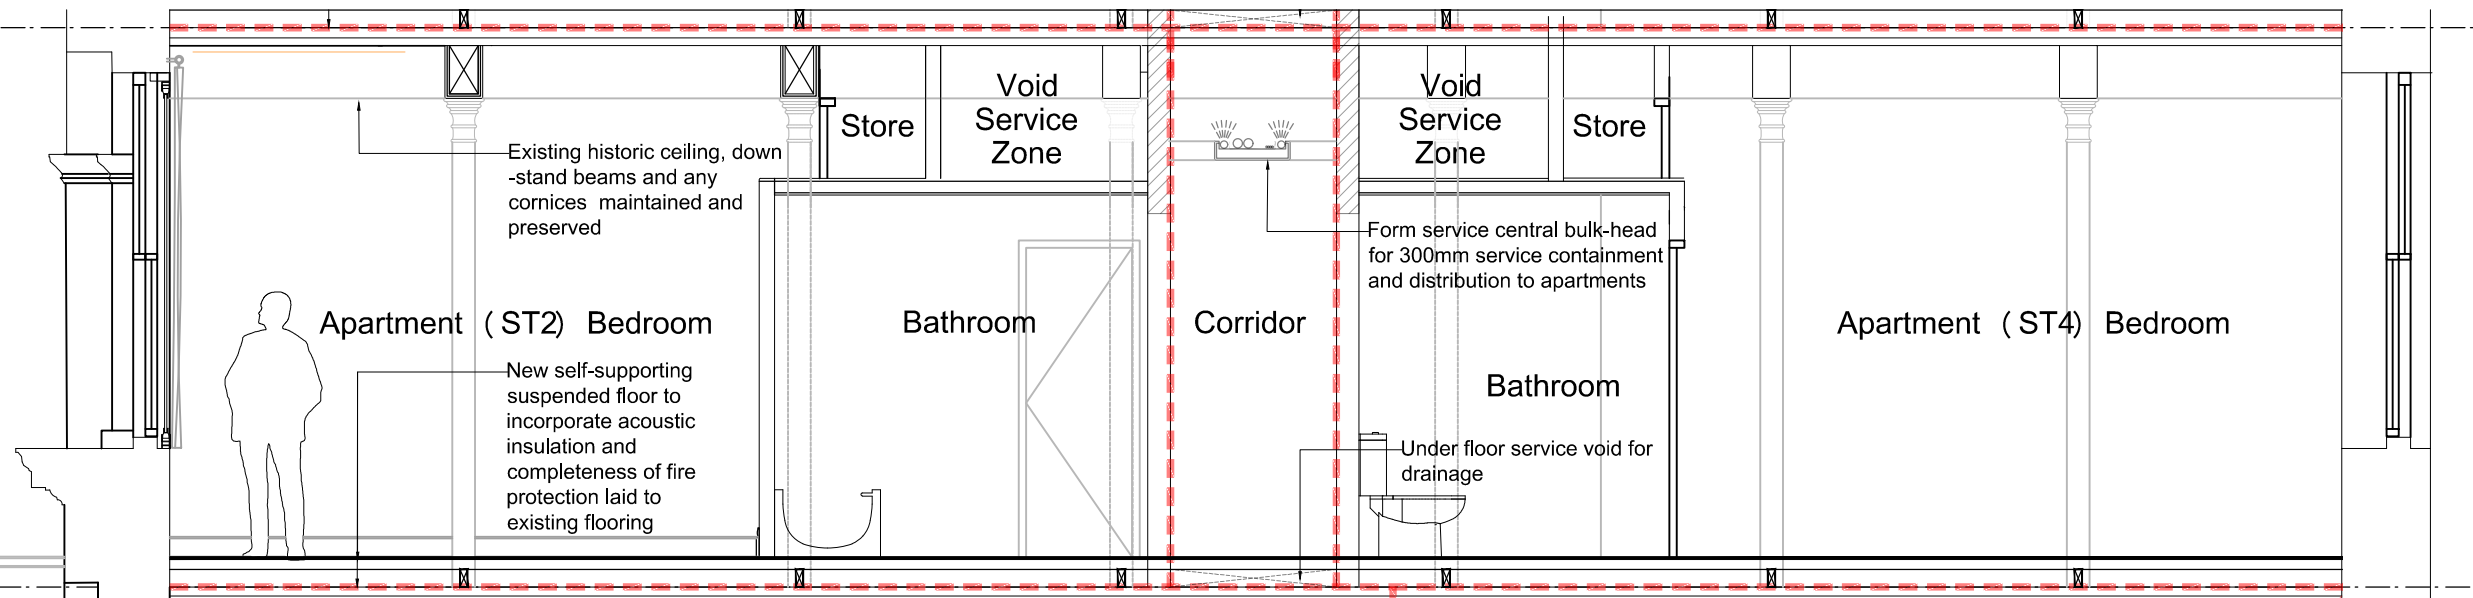

- Restored ceiling cornice**
- Area of lowered suspended ceiling for service containment - Plasterboard & Skim to 60min FR
- Area of replicated ceiling Gyproc plasterboard & skim finish to 60min FR
- Area of Vaulted Masonry - Cleaned and made good
- Area of exposed concrete - Cleaned and made good
- Area underside of stairs with any existing intrusive modern paintwork applied to existing surface to be stripped off and pointing made good. Methodology & paint specification to be agreed with planning conservation officer. *

**Note-Areas are only an approximate indication and will require a more detailed survey prior to tender

the spacestudio[™]
architects & designers

0161 275 1234
0161 275 1235
REVISIONS

A-1	Minor changes to layout	19-12-2022
A-2	Updated ceiling treatment	
B-1	Existing ceiling finish retained	24-04-2023
B-2	Hatch rotation revised	
C-1	Suspended ceiling area reduced	04-07-2023
C-2	Connection revised	

project and code

Fraser House
36 Charlotte Street,
Manchester M1 4FD
2022-1008M

drawing title

Proposed GA Second Floor
Ceiling Plan

PLANNING ISSUE

drawing number / revision

2022-1008M - 045 C

scale

1:50 @ A1

04.07.2023

drawn / checked

CT / KS

0 0.5 1 2
Metres