
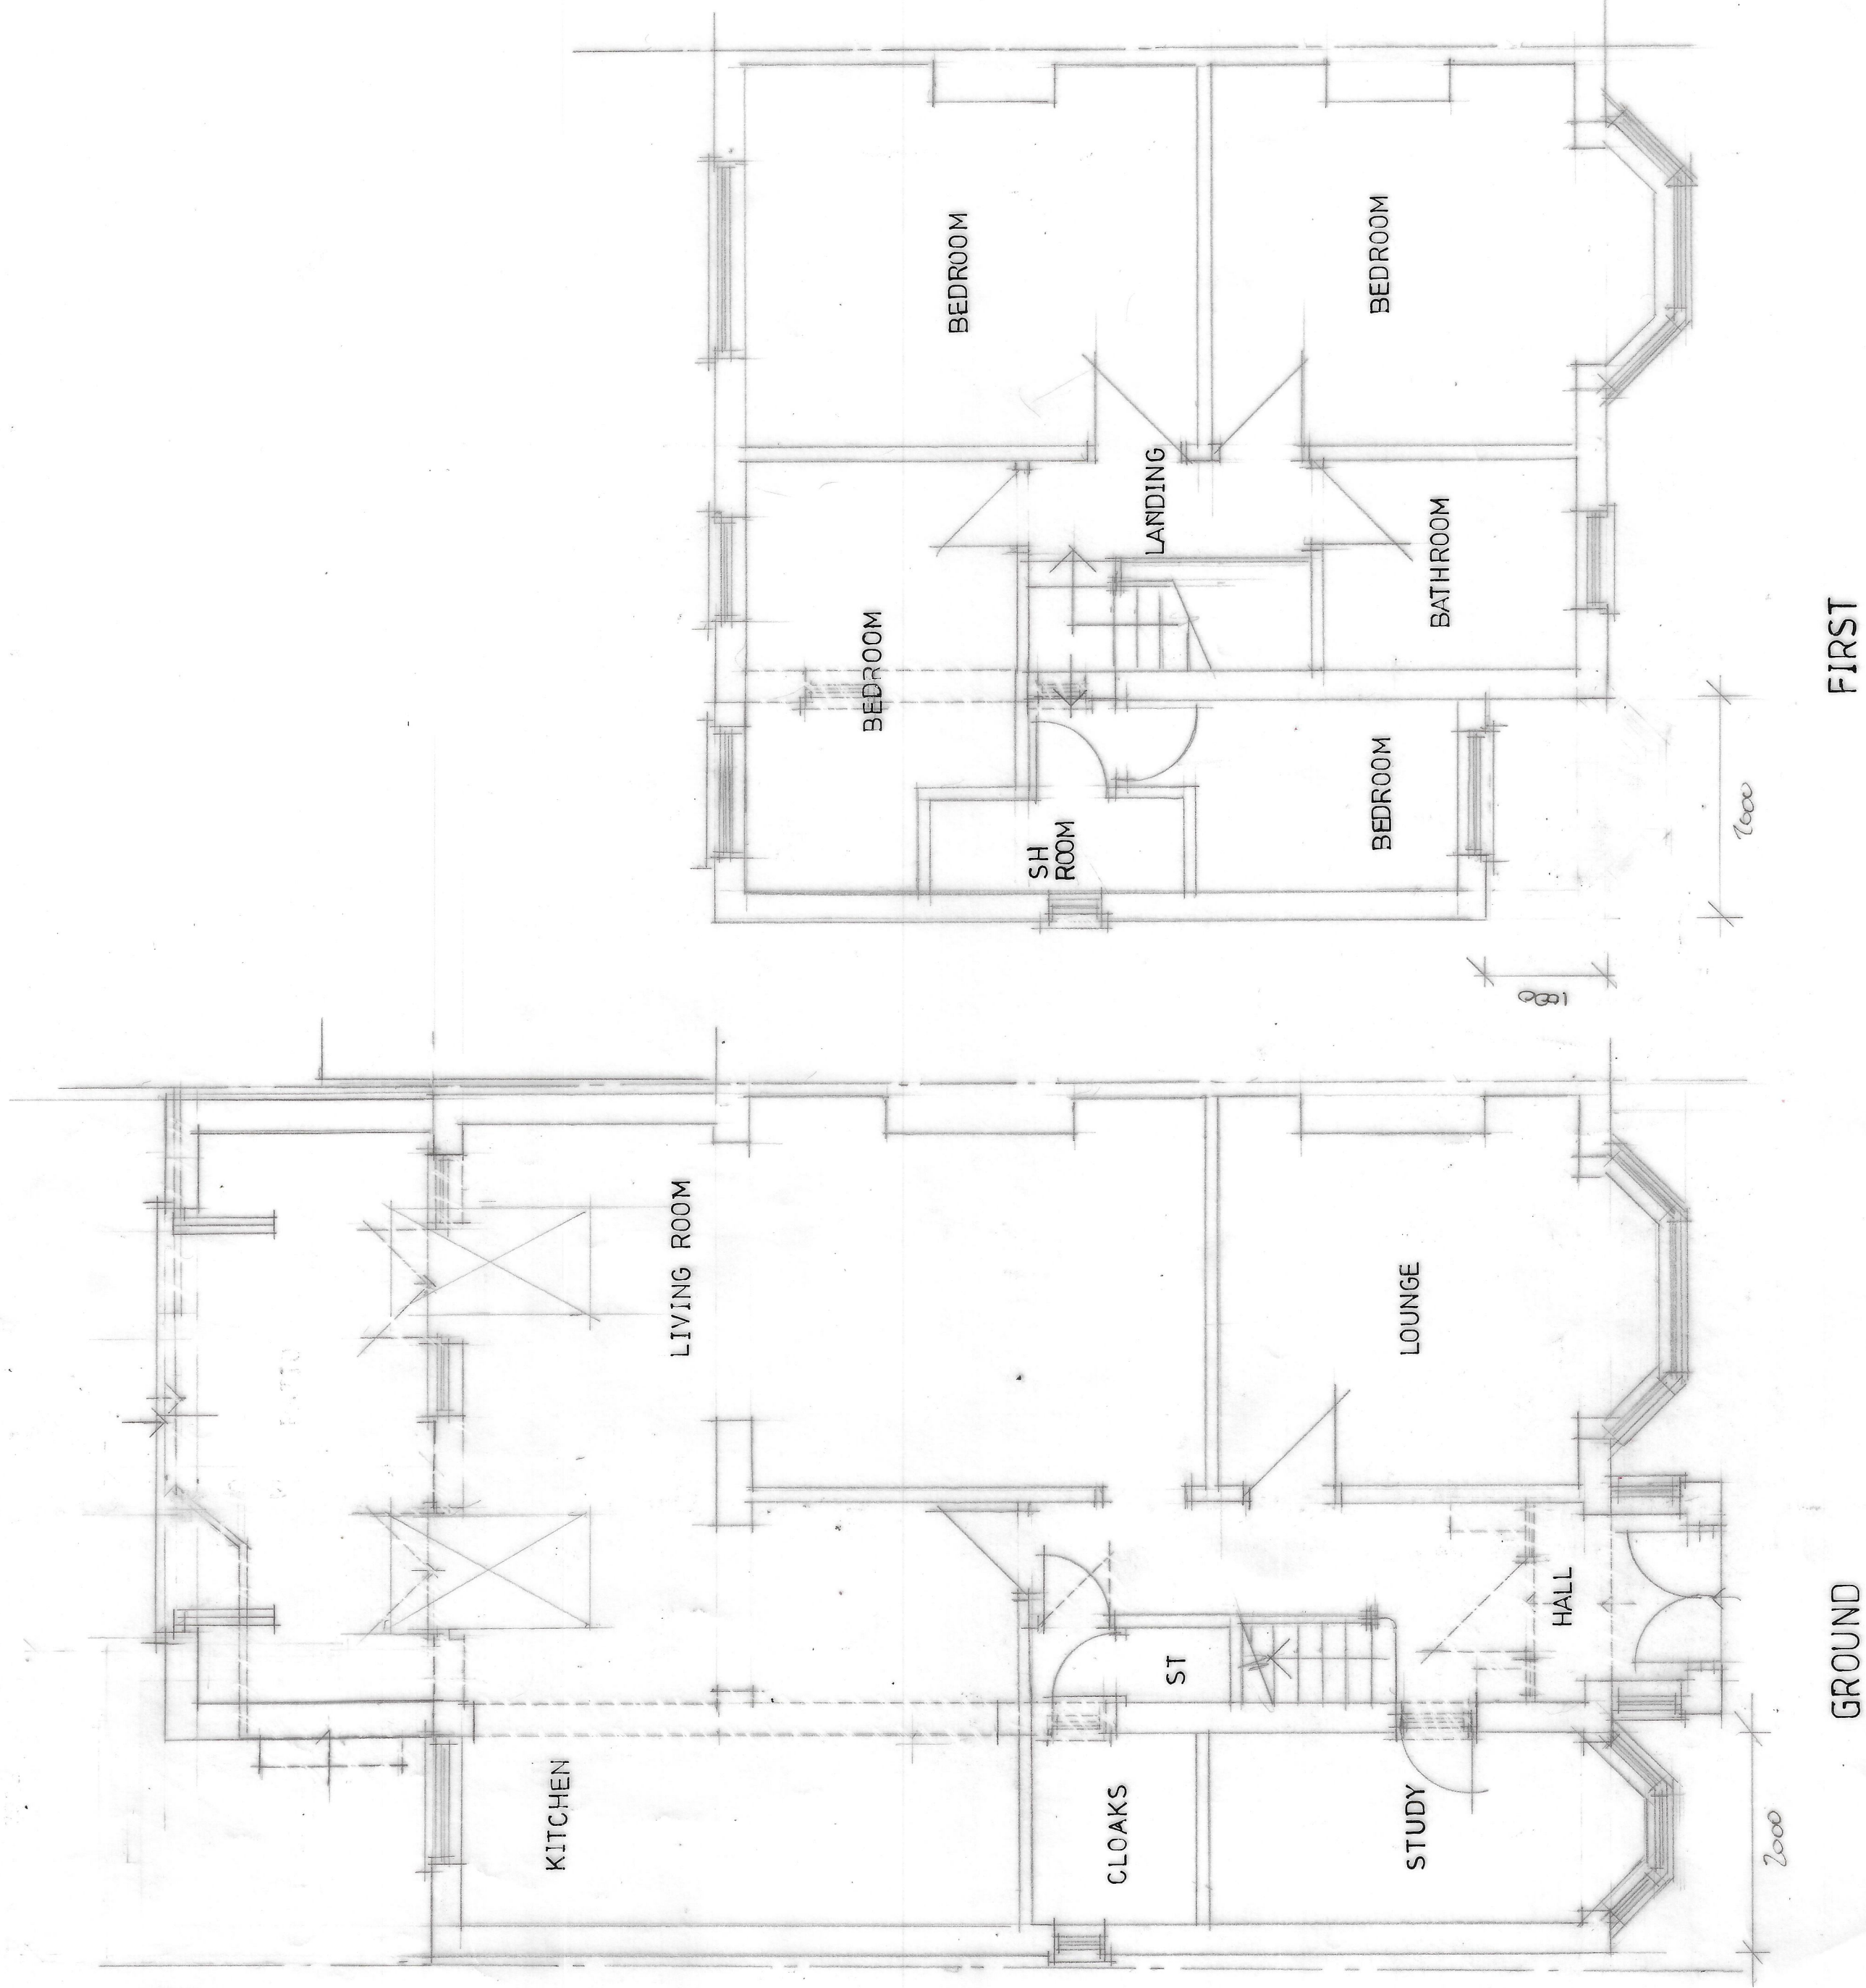


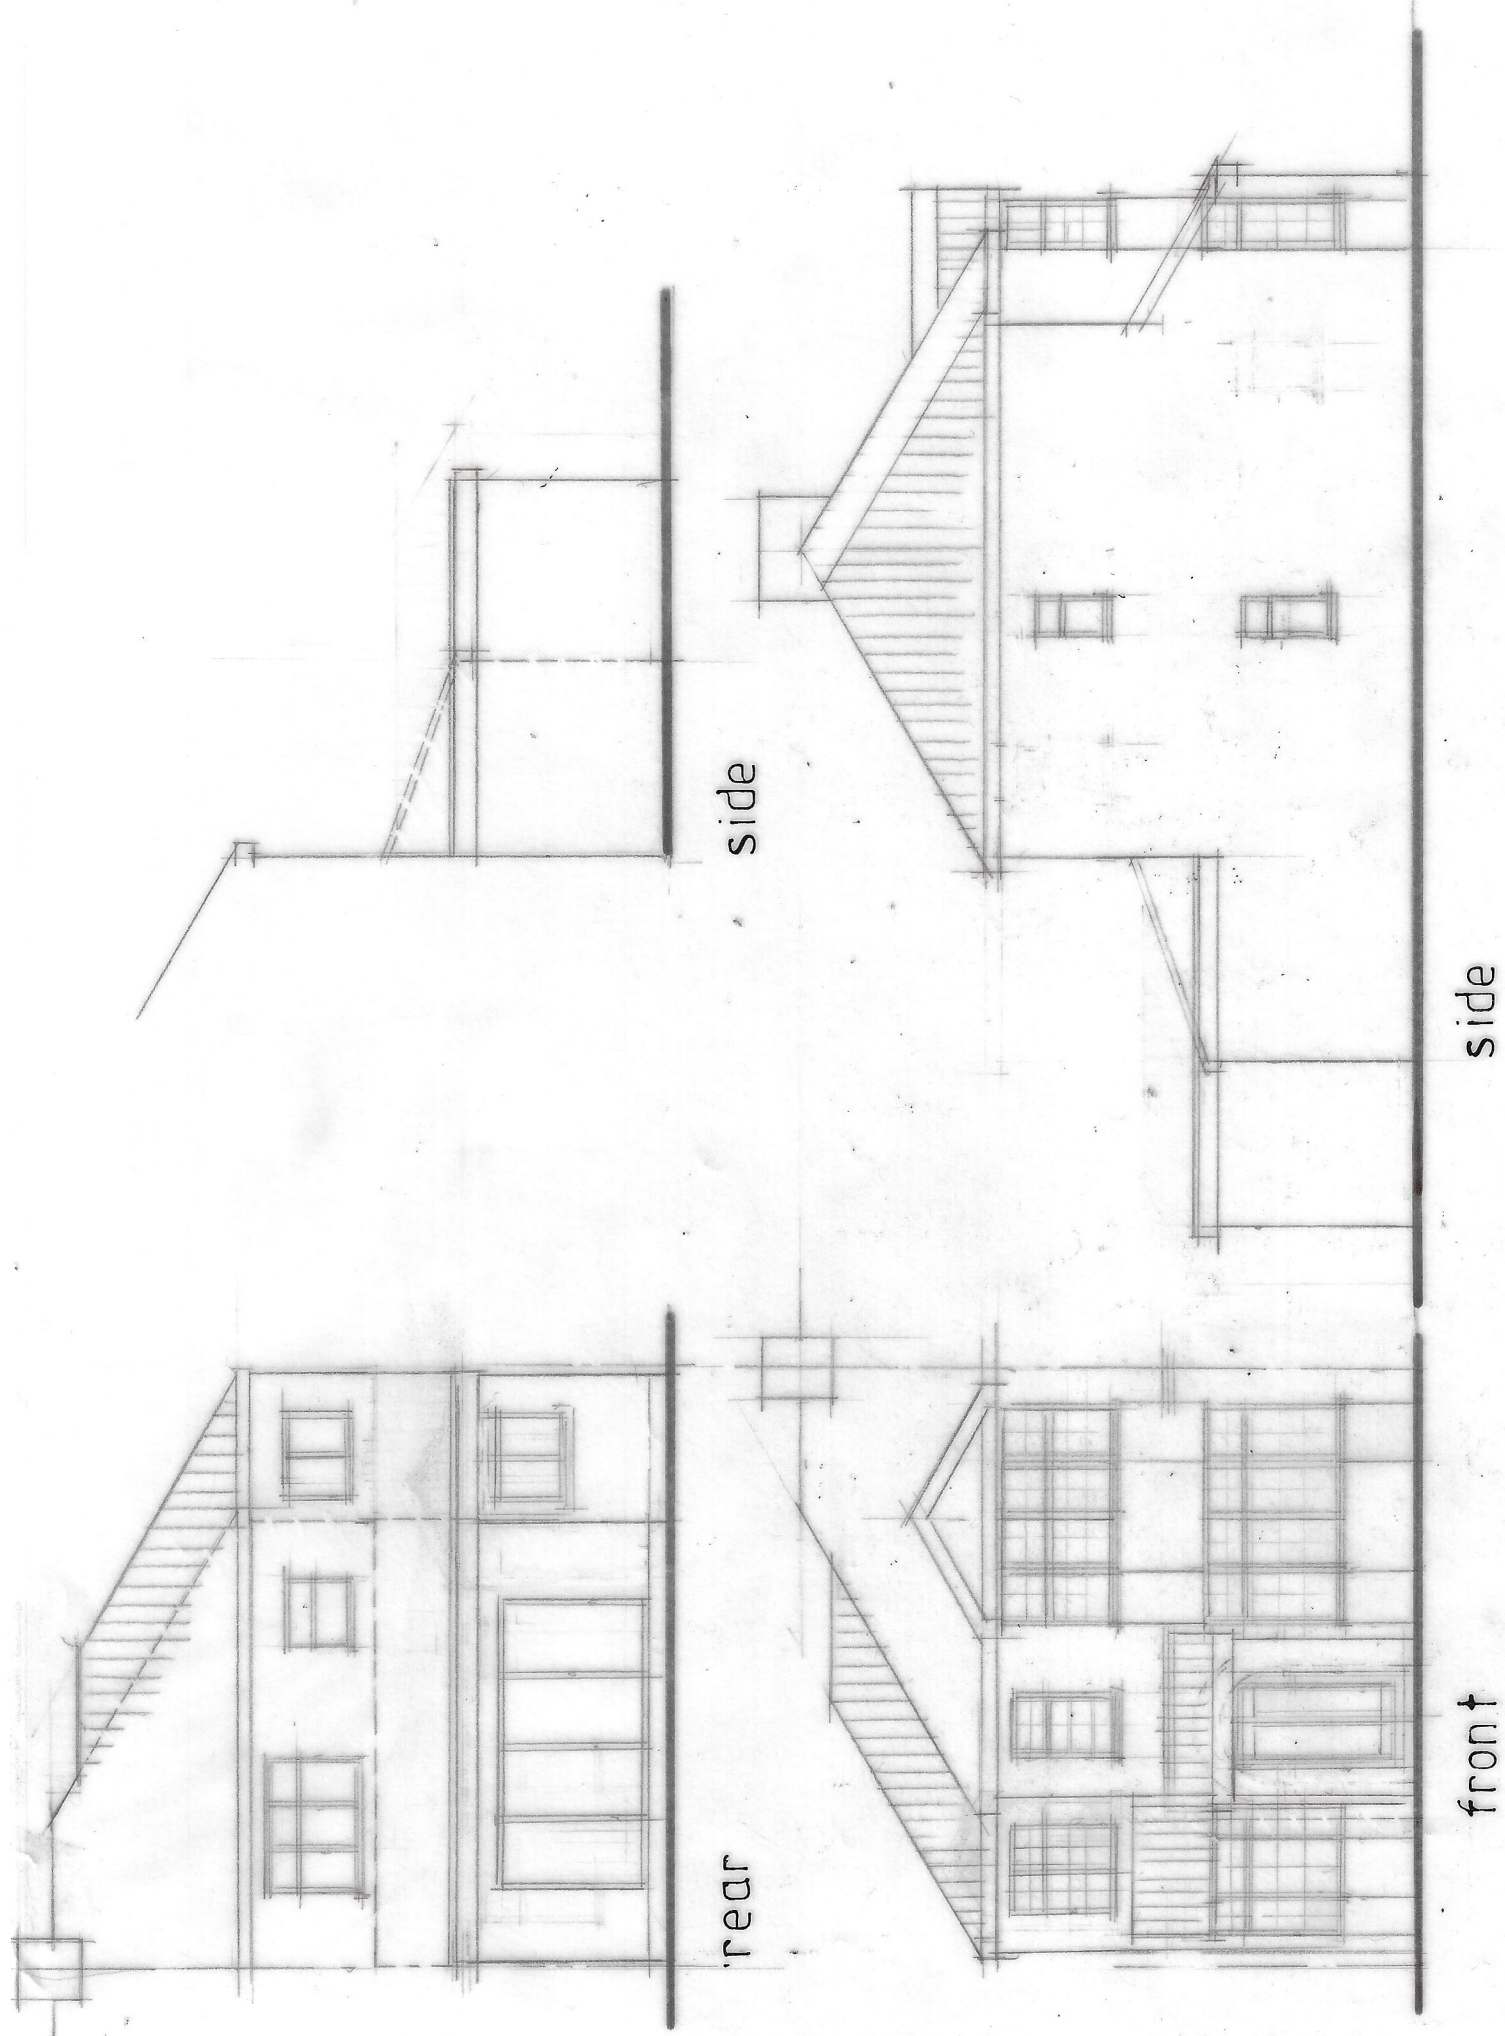

CLIENT									
MRS N BEGUM 16 WALD AVENUE FALLOWFIELD M14 6TE									
JOB TITLE									
PROPOSED ONE & TWO STOREY SIDE EXTENSION AND PORCH									
DRG. TITLE									
PLANS AND ELEVATIONS AS PROPOSED									
HOLBOROW + ORMESHER <i>Limited</i> architectural & interior design									
15 OVERTON CLOSE MIDDLEWICH CHESHIRE CW10 0PZ phone: 07770 834939									
ISSUE	ORIGINAL	1	2	3	4	5	6	7	
REVISION		A	B	C	D				
DATE		10/04/03	11/04/03	15/04/03	16/04/03				
DRAWN		NO	NO	NO	NO	NO	NO	NO	NO
CHECKED									
APPROVED									
SCALE	1:50 & 1:100 of A1								
DRAWING NUMBER		2293/23/02							