




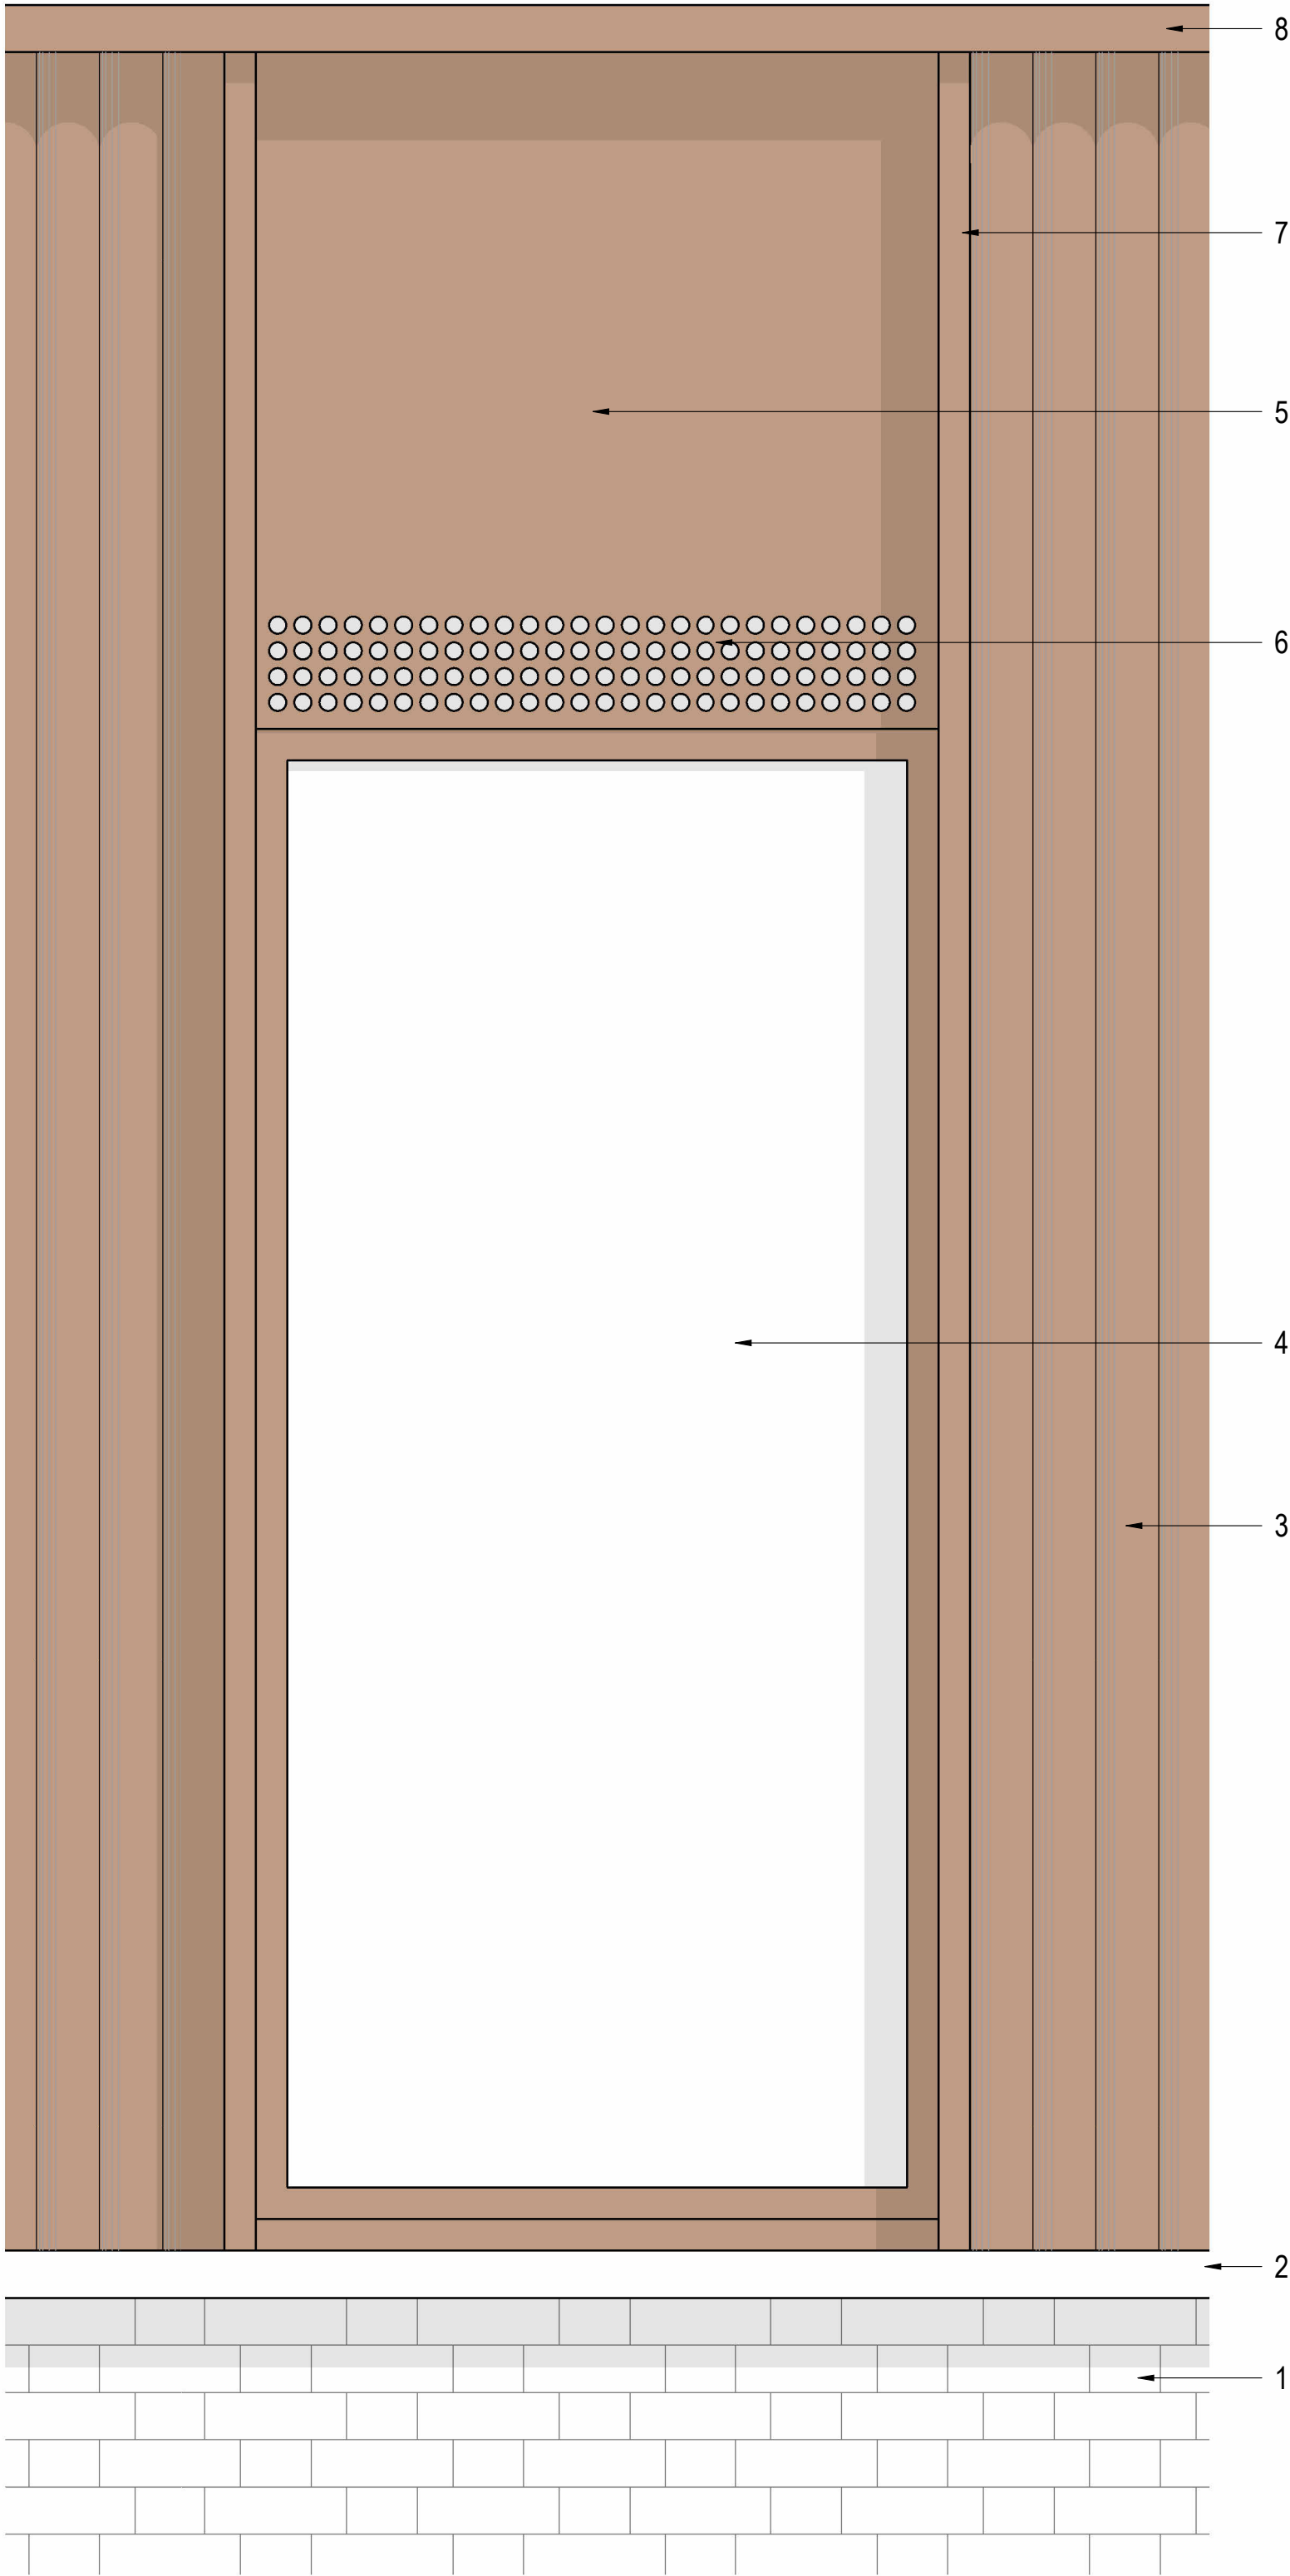

Elevation - Typical Cladding Window Detail
1 : 10

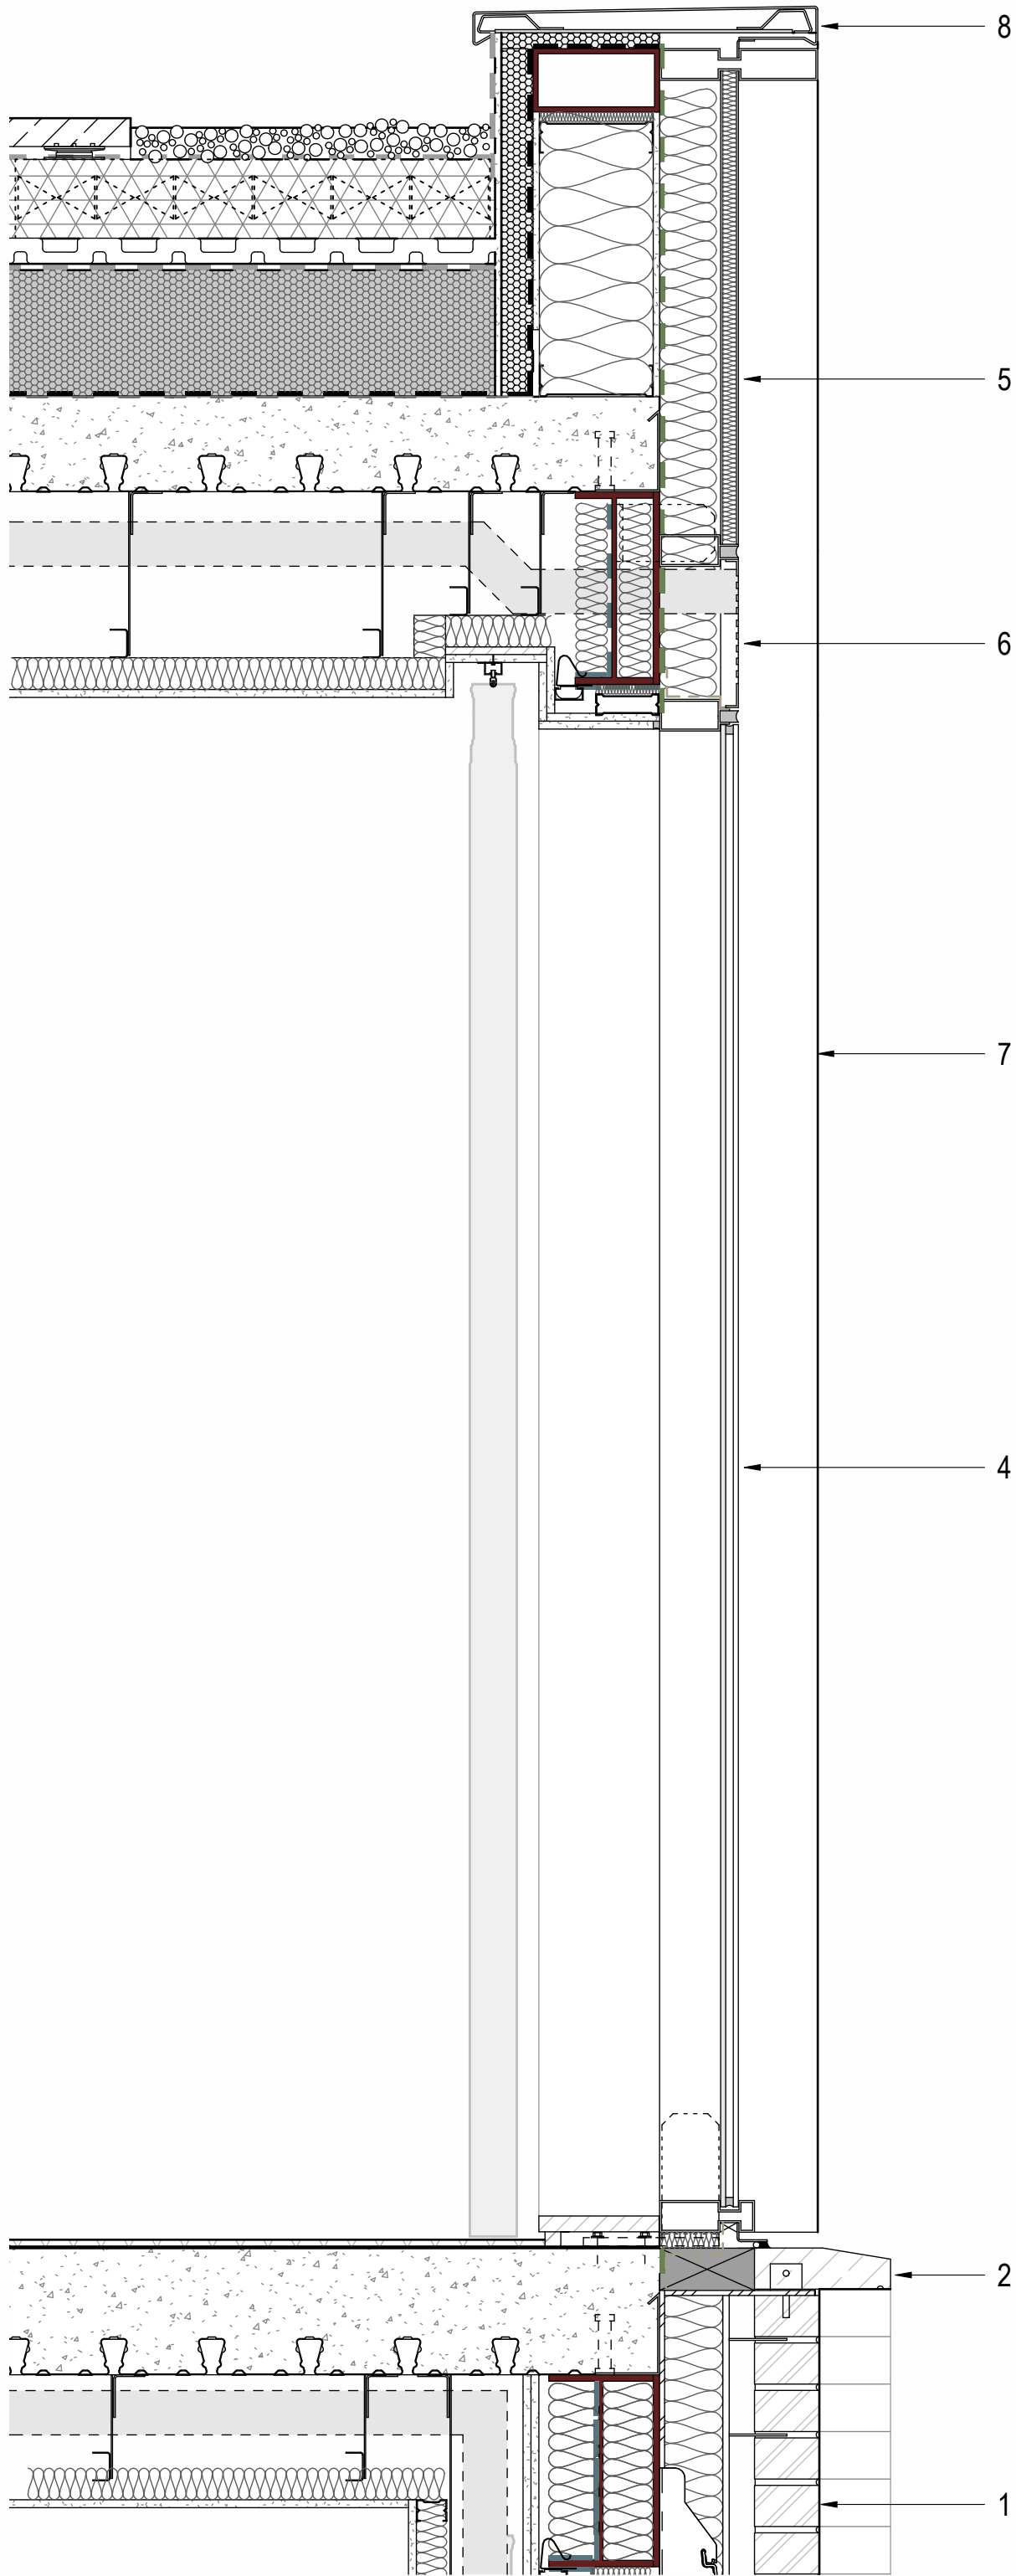

Section - Typical Cladding Window Detail
1 : 10

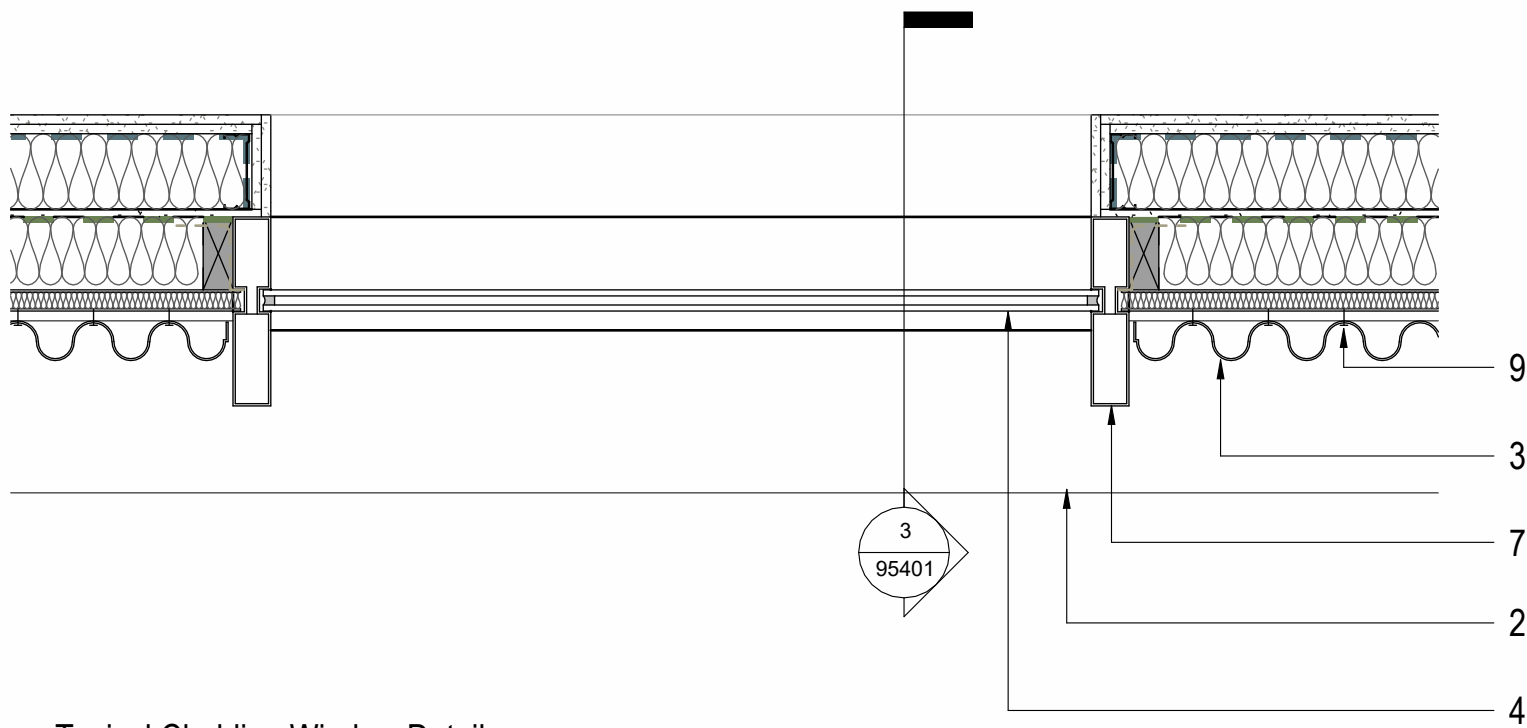

Plan - Typical Cladding Window Detail
1 : 10

General Notes

Use figured dimensions only. Do not scale off this drawing. All dimensions must be set out and checked by the contractor on site prior to commencement of construction. Any variations between drawings and site must be reported to TGA before work proceeds.

Drawings to be read in conjunction with Architectural Specification, Structural Engineer's Drawings and Specifications, Mechanical & Electrical Engineer's Drawings and Specifications, all Supplemental Information, including but not limited to: Detailed Fire Strategy, Acoustic Report, Thermal Report & Overheating Report.

No portion of the Works to commence without acceptance of the required submittals by the Employer.

Main Contractor to submit relevant documents to building regulation and legislation approval authorities as required to comply with the Specification.

Legend and Notes

1. Flemish Bond Facing Brickwork
2. Stone Sill
3. Pleated and Perforated Anodised Aluminium Cladding Panel
4. Anodised Aluminium Window Frame
5. Flat Anodised Aluminium Cladding Panel
6. Perforated Integrated Louvre Panel
7. Extruded Anodised Aluminium Capping Profile
8. Anodised Aluminium Coping
9. Colour Matched Fixing



Visualisation			
Rev	Description	Date	By
P01	Planning Issue	02.06.23	LS

Title

Typical Cladding Window Details

Drawing No.
1073-TGA-XX-ZZ-DR-A-95401

Revision
P01

Status
Stage 03

Scale
1 : 10@A1

Project
Liverpool Road

Client
DOMIS Construction

TIM GROOM ARCHITECTS

Eastgate, 2 Castle Street, Manchester, M3 4LZ

0161 870 1152

Copyright © Tim Groom Architects Ltd (TGA). All rights reserved. No part of these drawings or designs may be copied, reproduced or stored in any form without written consent. No works of construction relying on these drawings or designs are permitted without the express written consent of TGA.