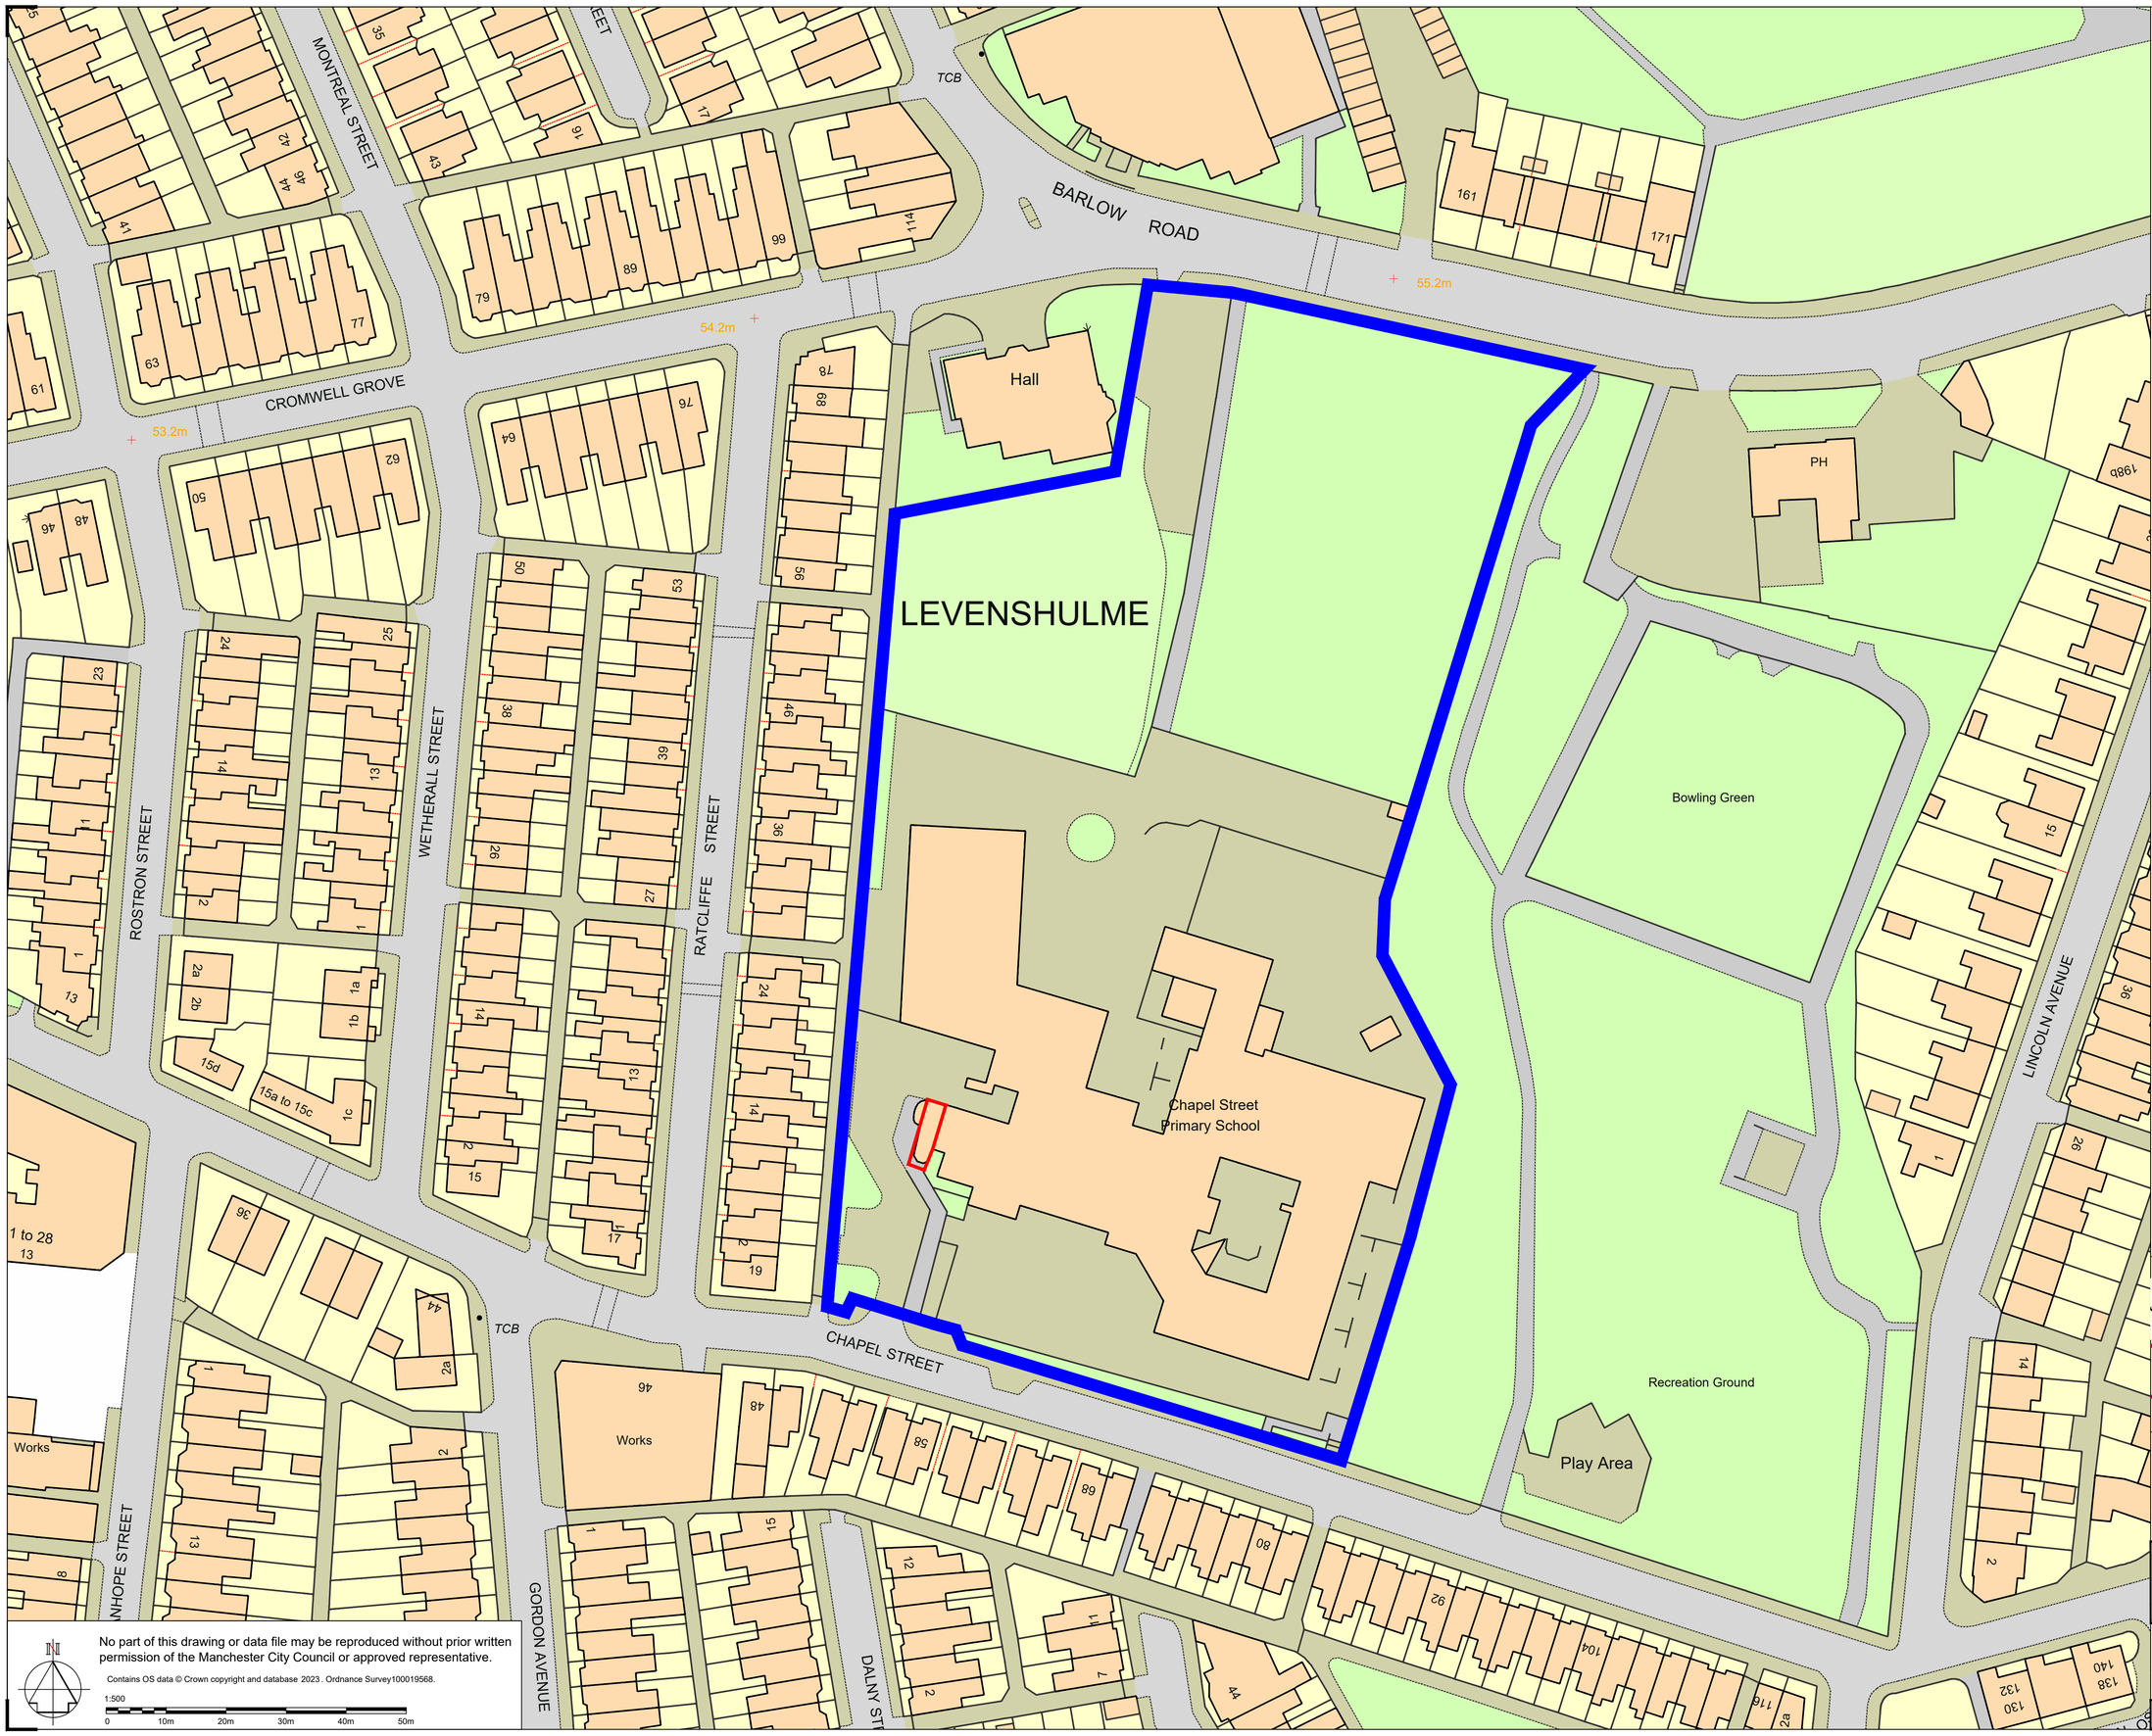

LEGEND

Site Boundary

Area within blue line = 15965m²
Area within blue line = 1.60ha
Area within blue line = 3.94 acres

Footprint of proposed atrium following removal of existing atrium.

NOTES
1. All dimensions are in millimetres unless otherwise stated
2. This drawing is to be read with all other relevant documentation
3. Do not scale from this drawing, all measurement data should be taken directly from the model

MANCHESTER CITY COUNCIL

Capital Programmes Division

Manchester City Council
PO Box 532, Town Hall
Manchester
M60 2LA

DRAWING STATUS: Planning

PROPERTY TITLE
Chapel Street Primary School
Chapel Street, Levenshulme
Manchester, M19 3GH

UPRN: 010023047612
DFE NO.: 2058

PROJECT TITLE
Renewal of Entrance Atrium

DRAWING TITLE
Site Plan

JOB NO.	DATE	REV
OV-44217	07/06/2023	1

SCALE	AUTHOR	CHECKED BY	APPROVED BY
1:500@A1	A Watson	C Smith	C Smith

DRAWING NO.
CSP-MCC-XX-XX-DR-A-0002

No part of this drawing or data file may be reproduced without prior written permission of the Manchester City Council or approved representative.

Contains OS data © Crown copyright and database 2023 . Ordnance Survey100019568.

1:500
0 10m 20m 30m 40m 50m