



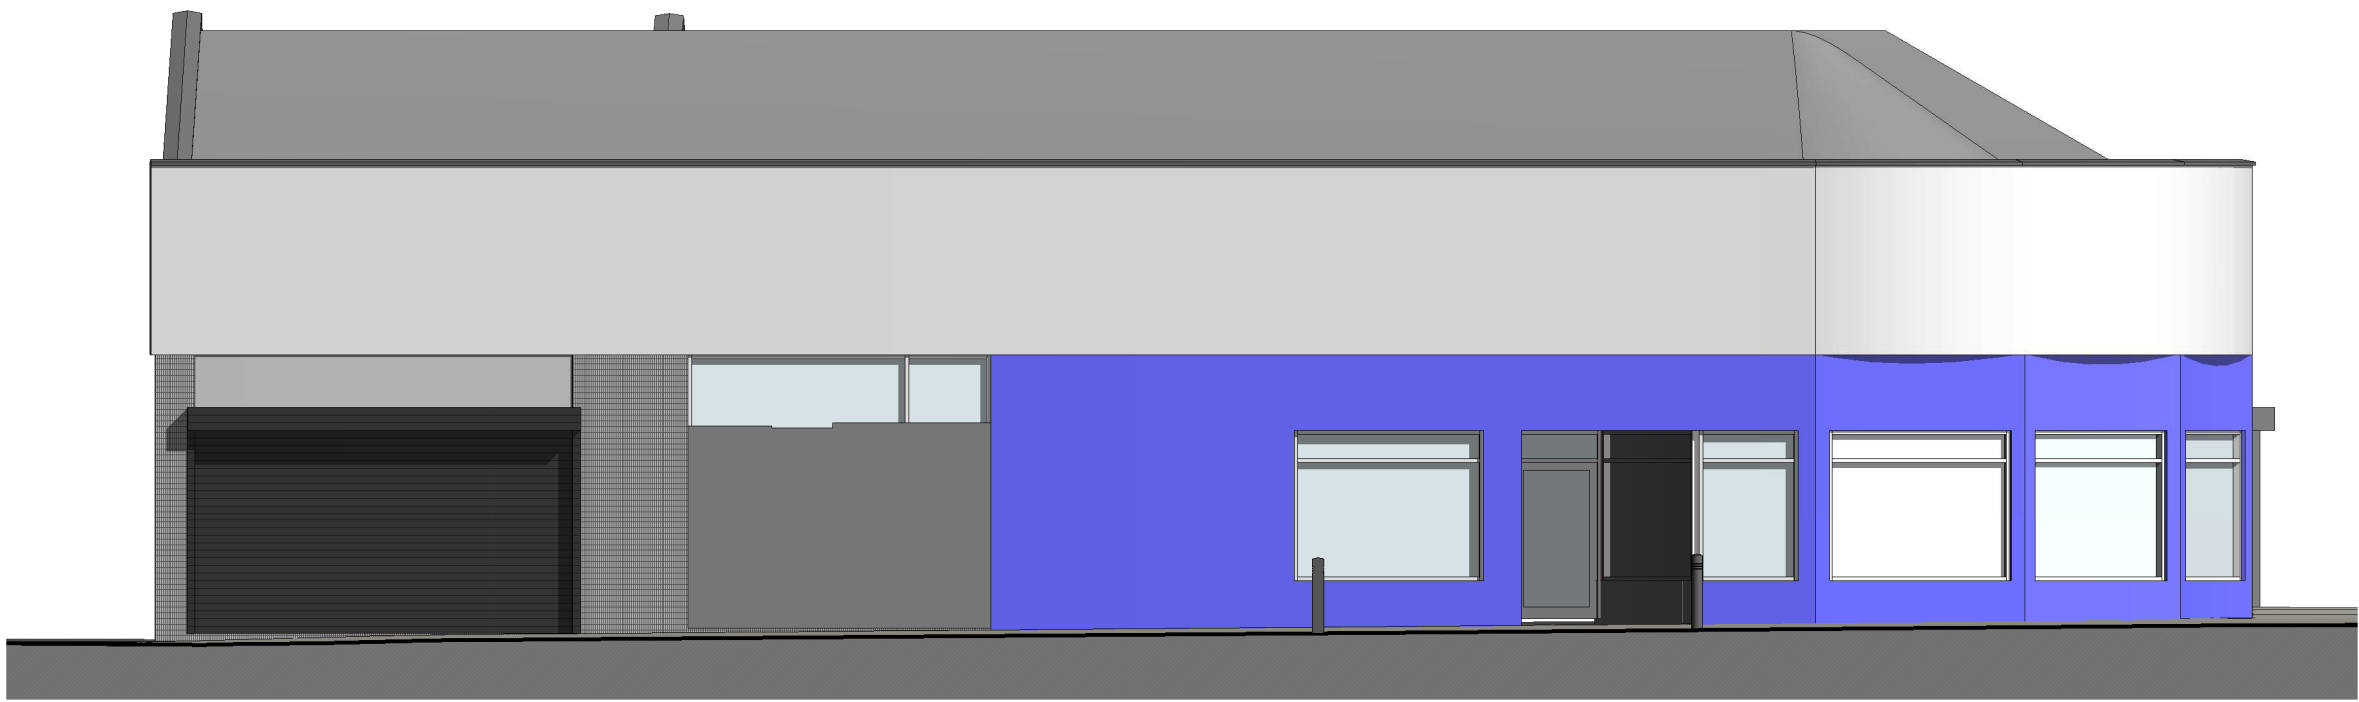


1 Front - Existing E
1 : 100

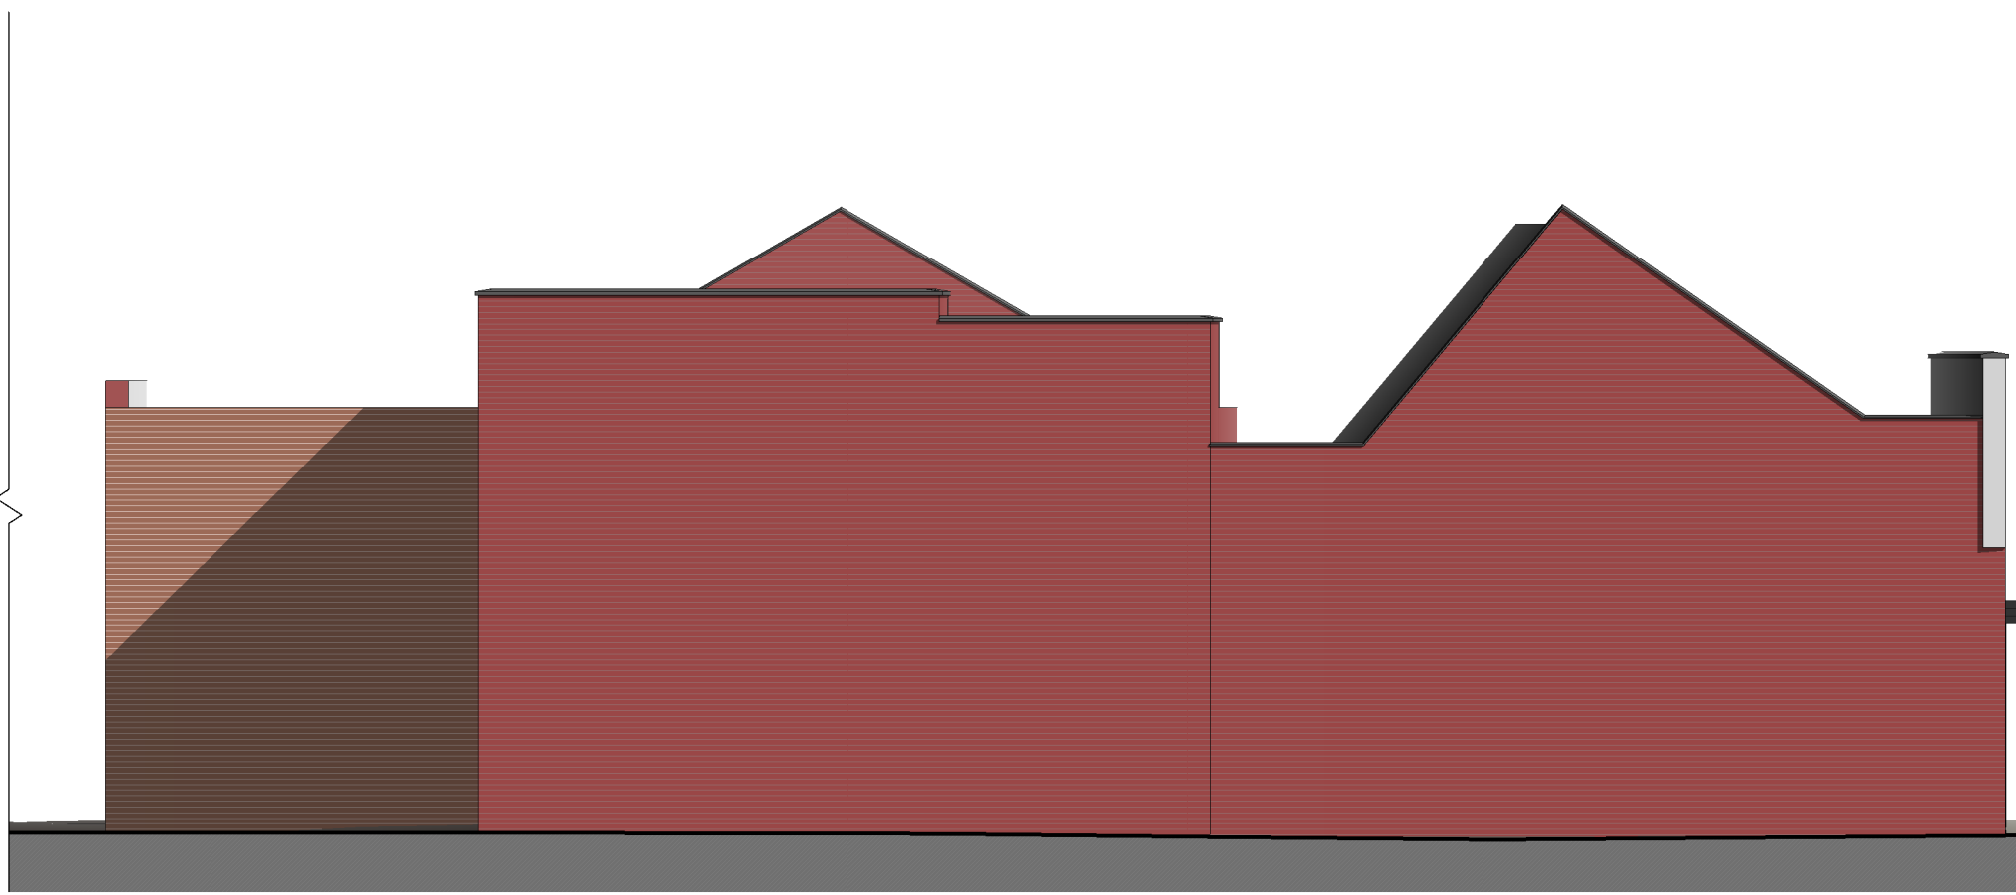


2 Left Side - Existing E
1 : 100



3 Rear - Existing E
1 : 100

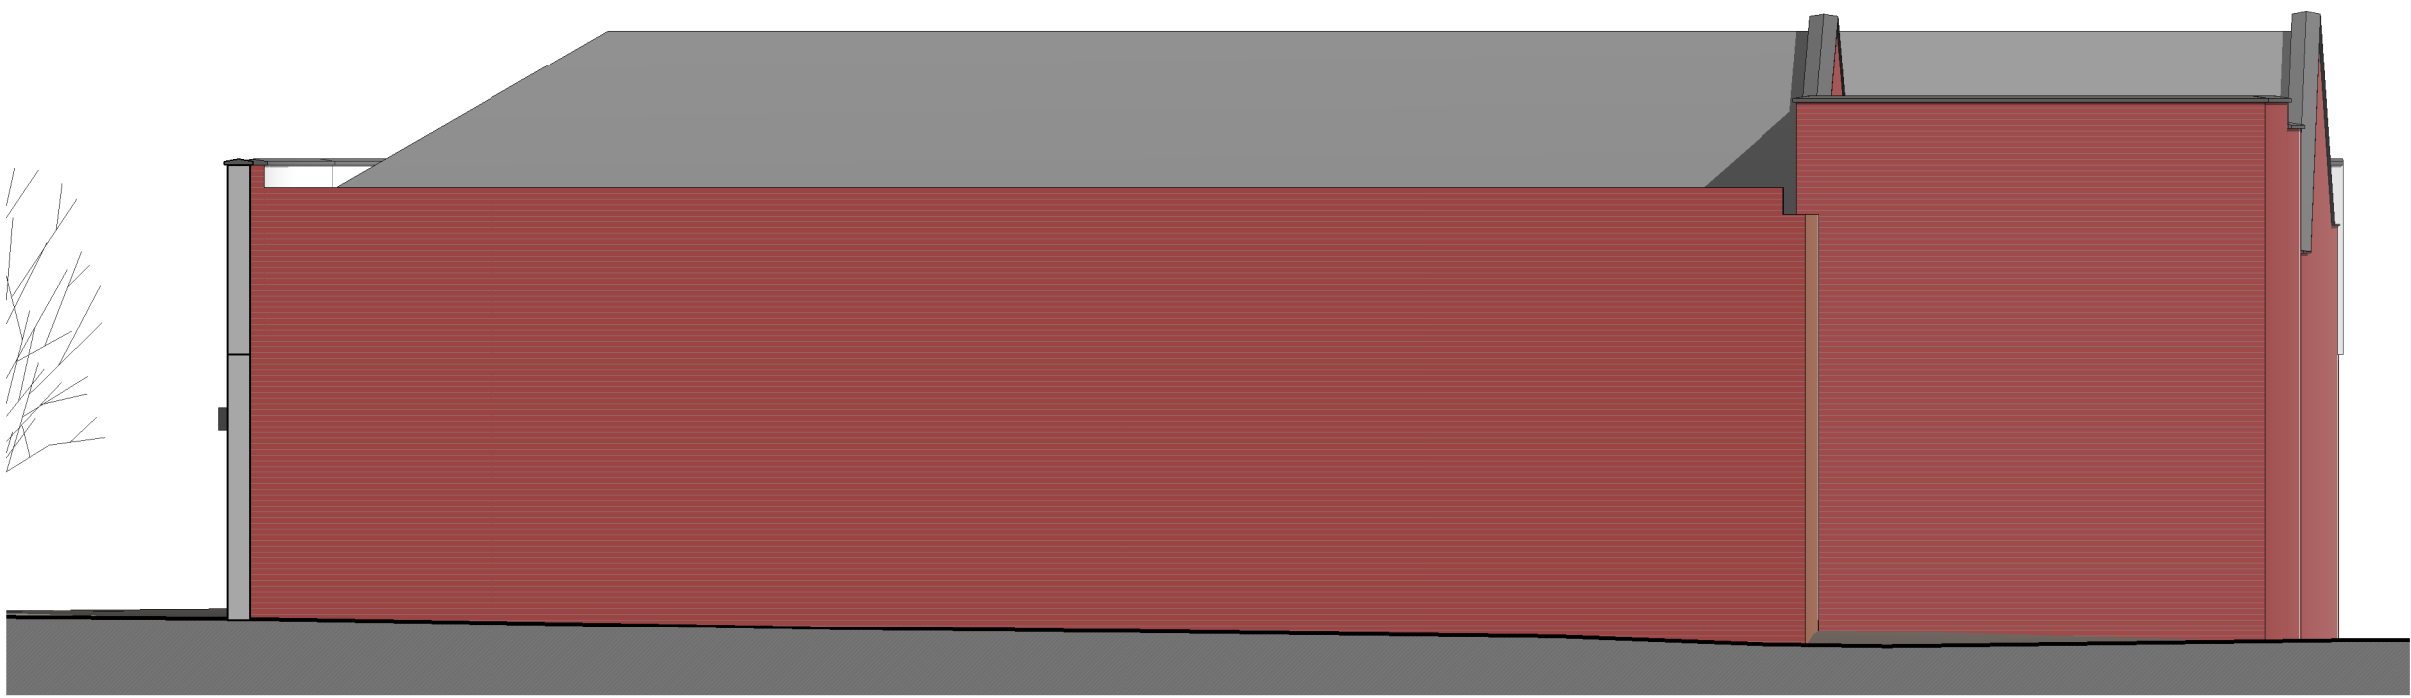

4 Right Side - Existing E
1 : 100

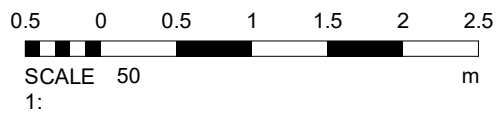

PROJECT	SCALE @ A1	DATE	BY	DATE
Burnage Lane	1 : 100	07 FEB 2019	AS	
CLIENT	STATUS	PROJECT NO.	DRAWING NO.	REV.
DPH 2 Ltd		DA19009.6.	003.	
TITLE	NOTES			
Existing GA Elevations	DISCLAIMER: ALL RIGHTS RESERVED. THIS DRAWING MUST NOT BE REPRODUCED WITHOUT PRIOR WRITTEN CONSENT. ALL DIMENSIONS AND MATERIALS SHALL BE CHECKED AND CONFIRMED IN THE FIELD AND CORRECTED TO BE IN ACCORDANCE WITH THE DRAWING. THE DRAWING SHALL BE IN ACCORDANCE WITH CURRENT STATUTORY REGULATION, RELEVANT CODES OF PRACTICE AND PREVIOUS AGREEMENT. ALL DIMENSIONS ON THIS DRAWING ARE IN MILLIMETRES UNLESS OTHERWISE STATED.			