

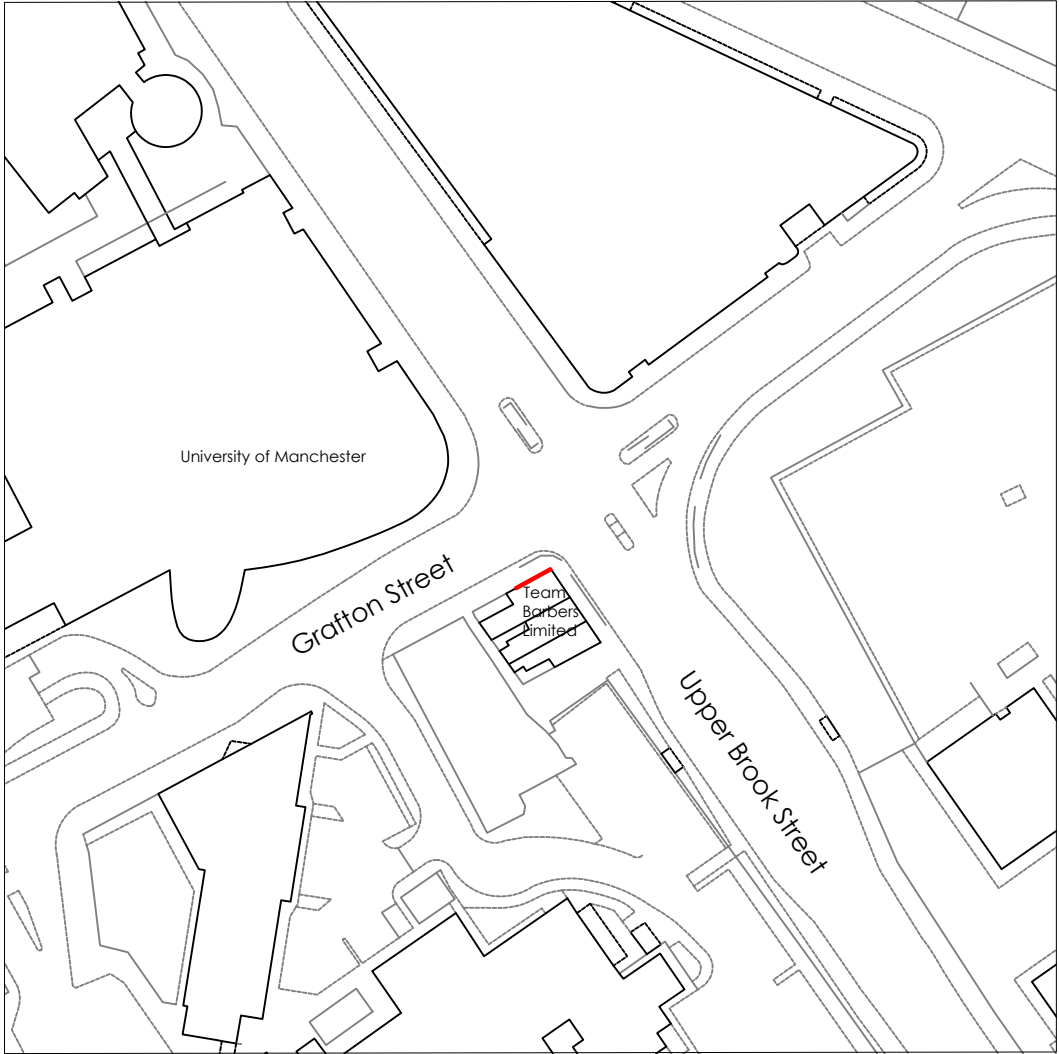


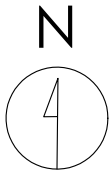

Crown copyright and database rights (2023) OS (100063368)

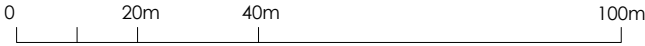

Title
Site Location Plan

Address
216 Upper Brook Street, Manchester,
M13 9LY



Client

Job No. 4629
Issued 04/07/23


Scale
1:1250 @ A3

Key
1. Site Boundary

All information is to be checked on site for accuracy and fit. Only drawings with WD status with the most recent revision are to be used for construction.

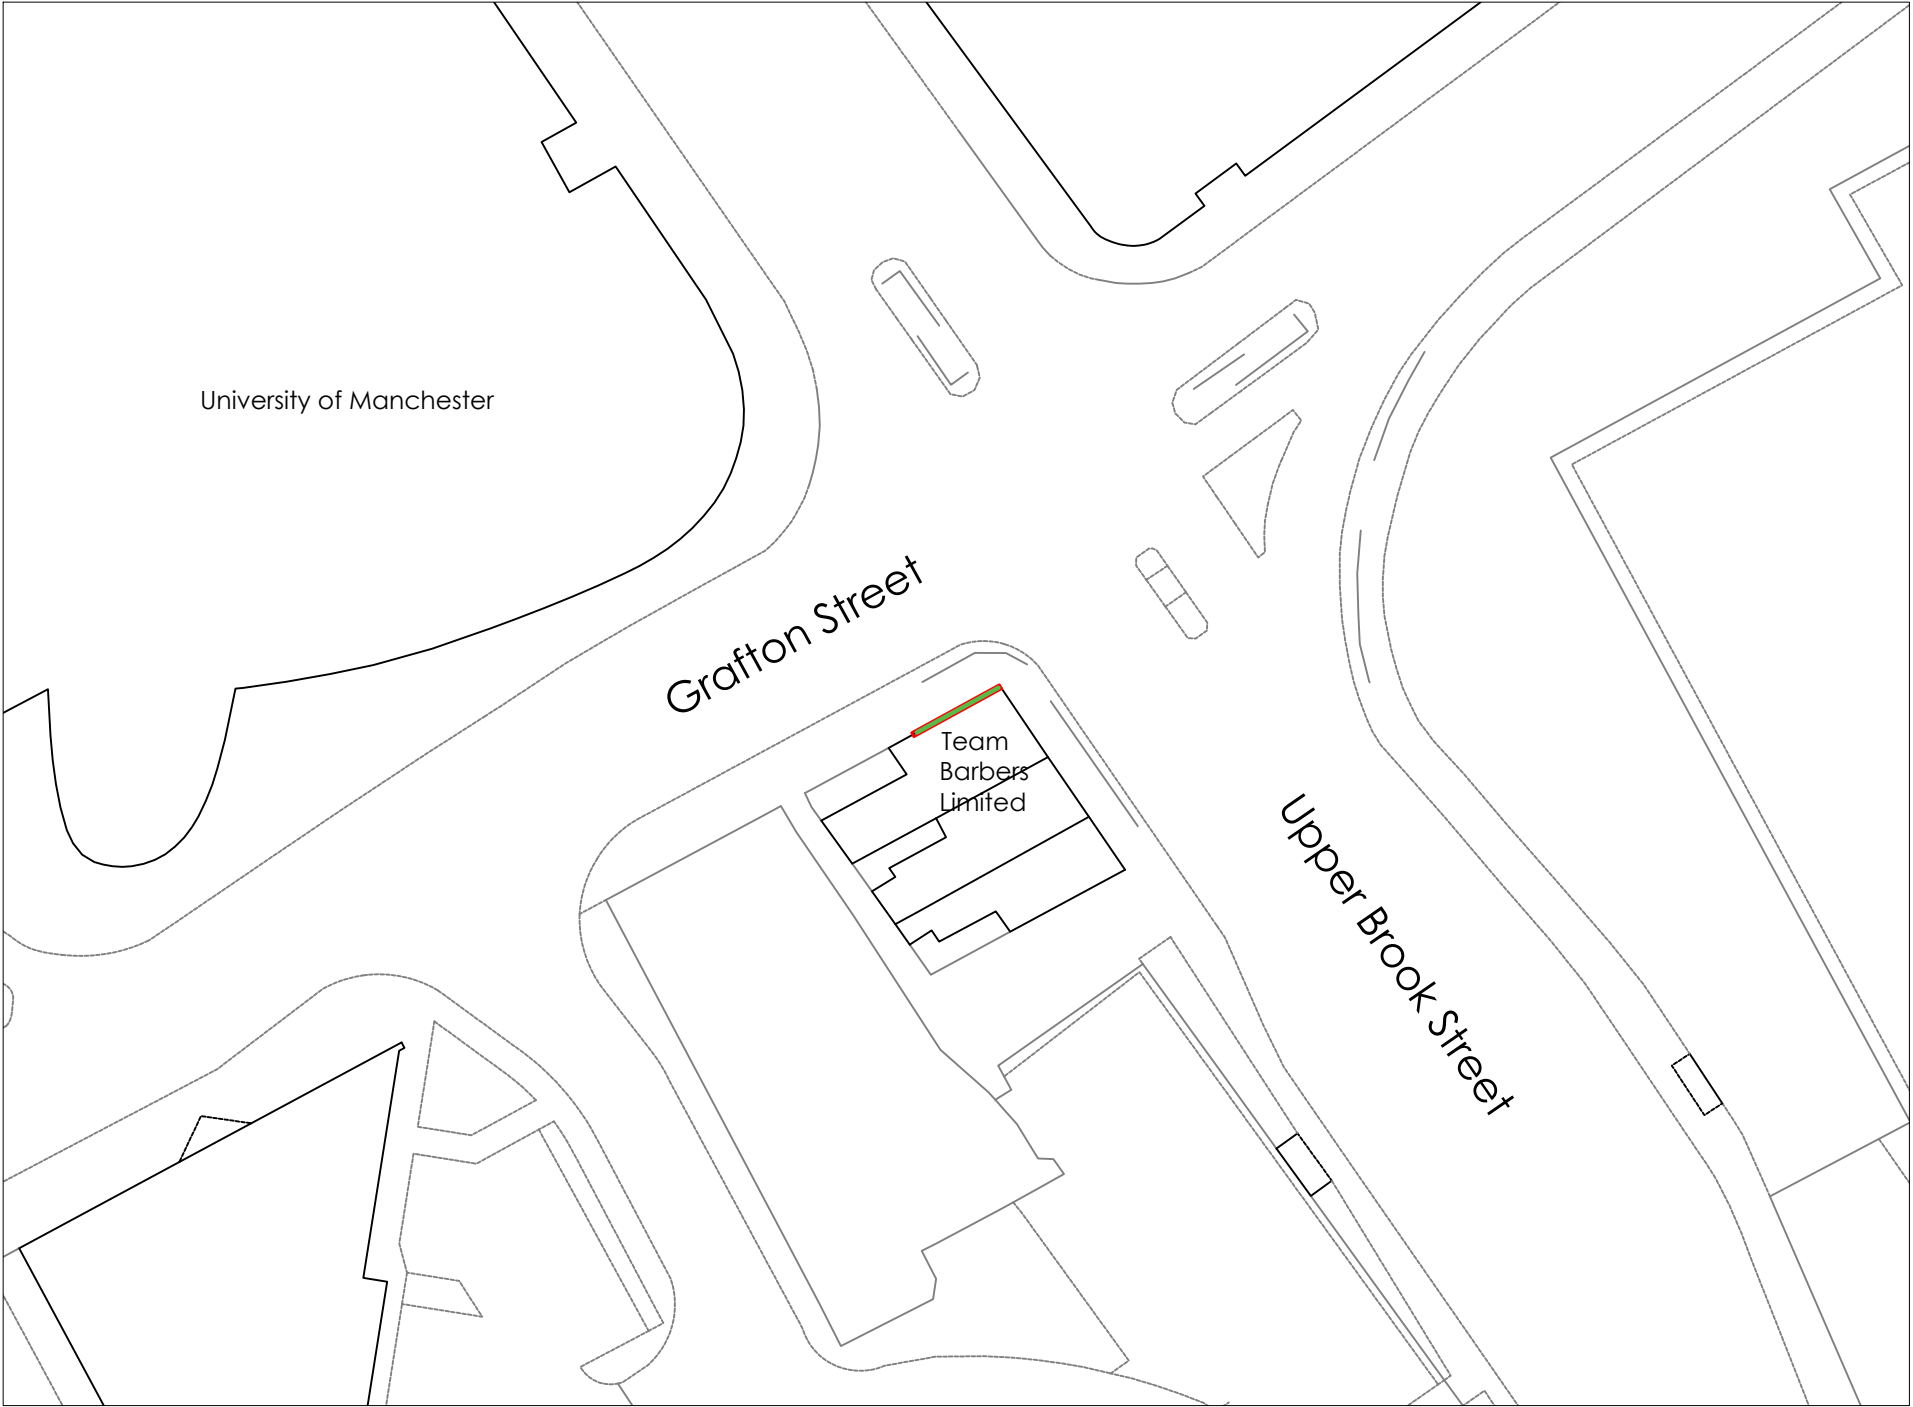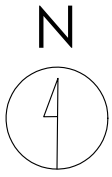

Crown copyright and database rights (2023) OS (100063368)

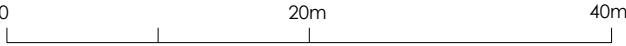

Title
Existing Site Plan

Address
216 Upper Brook Street, Manchester,
M13 9LY

Client



Job No.
4629

Issued
04/07/23


Scale
1:500 @ A3

- Key**
- 1. Site Boundary
 - 2. Existing Advertising Panel to be Removed

All information is to be checked on site for accuracy and fit. Only drawings with WD status with the most recent revision are to be used for construction.

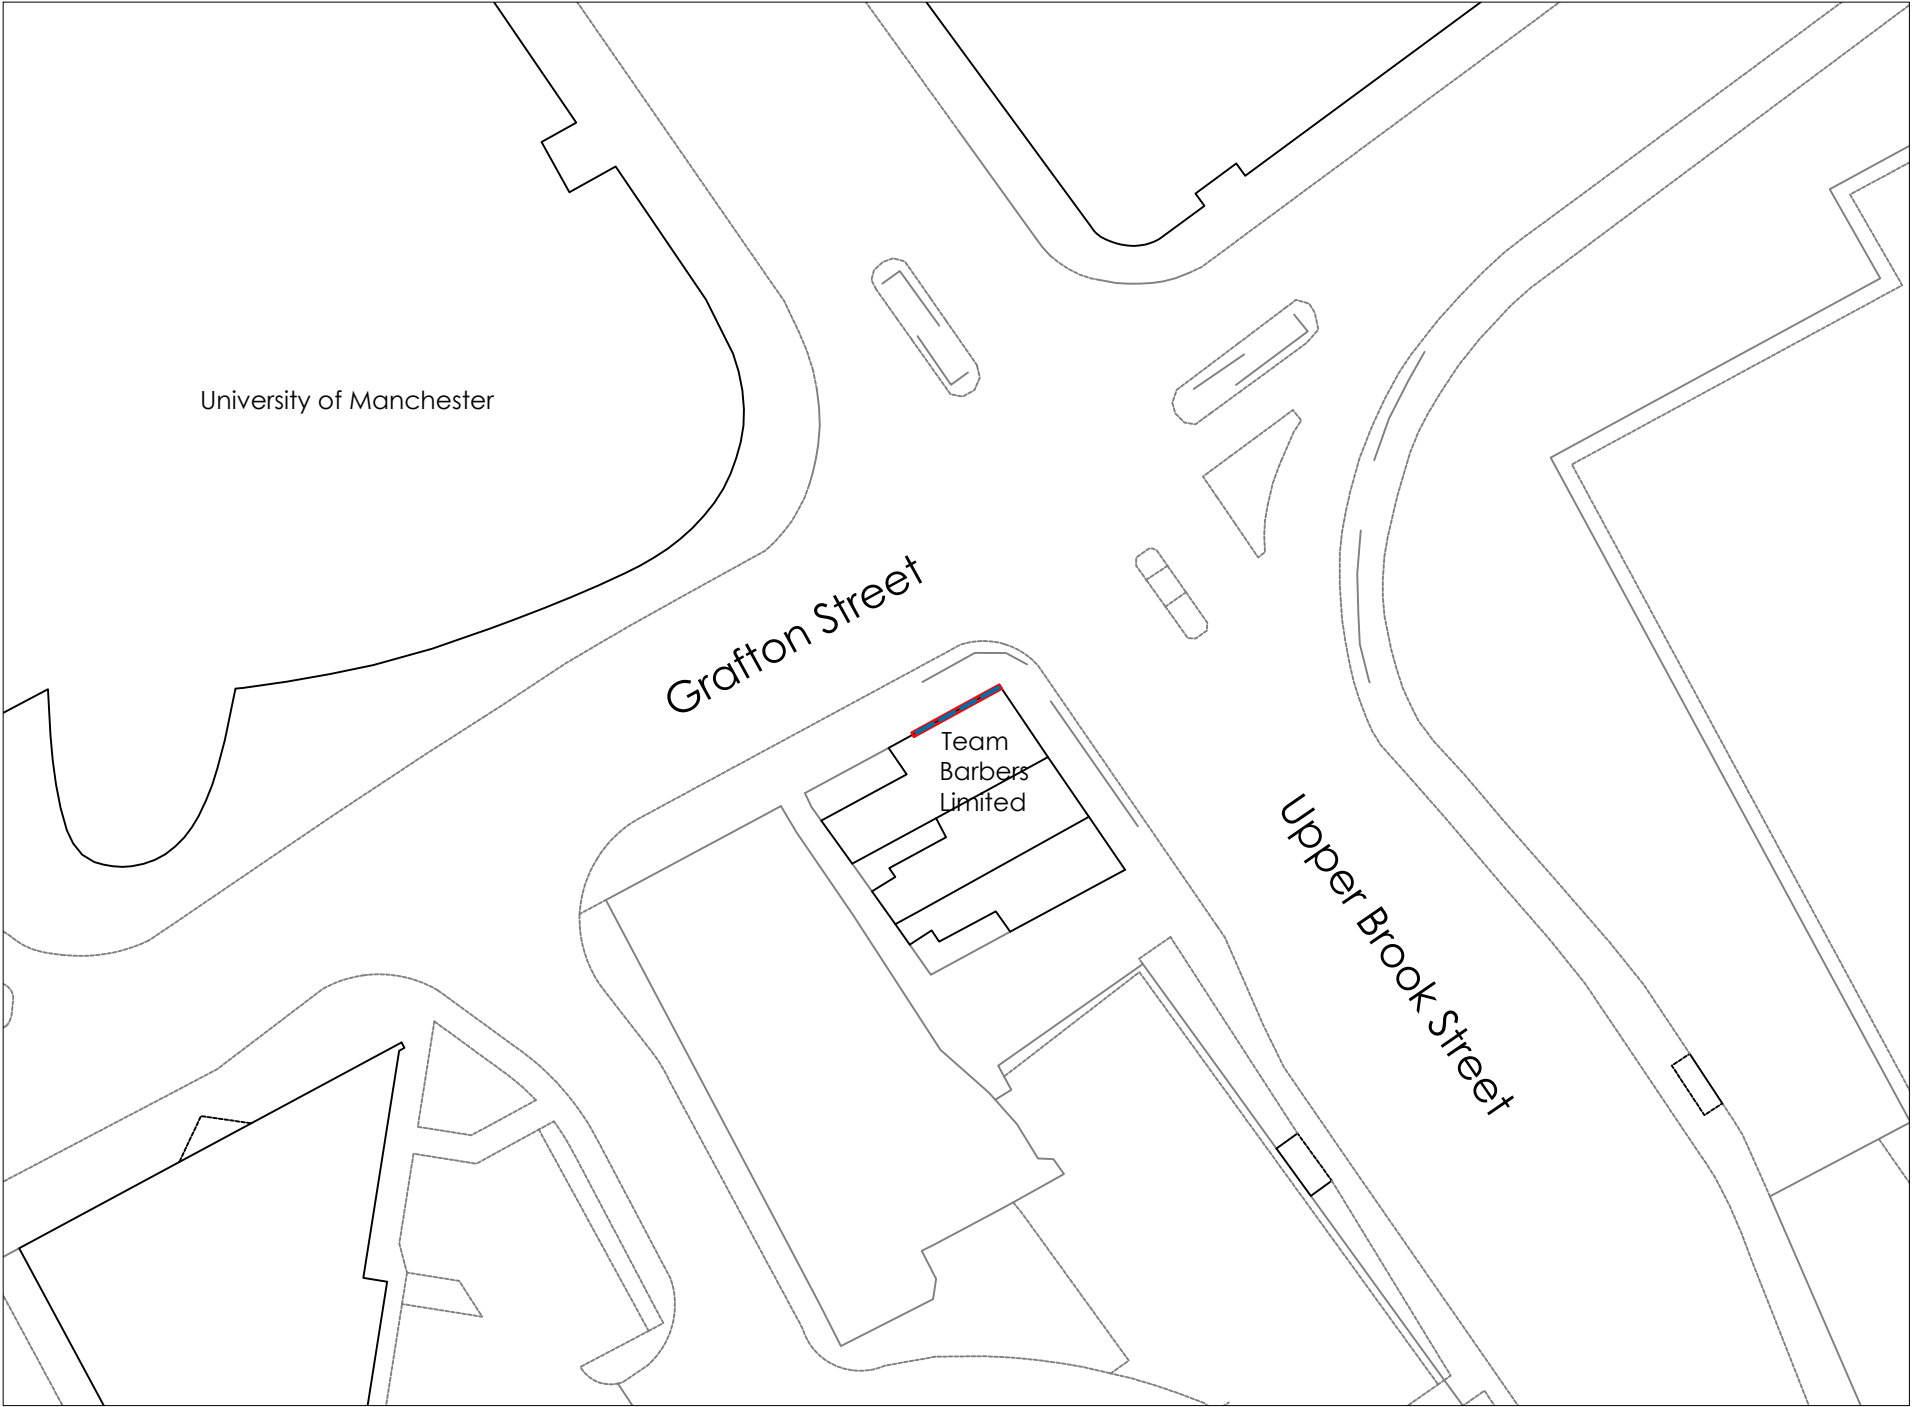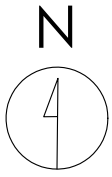

Crown copyright and database rights (2023) OS (100063368)

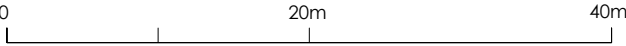

Title
Proposed Site Plan

Address
216 Upper Brook Street, Manchester,
M13 9LY

Client

Job No.
4629


Issued
04/07/23

Scale
1:500 @ A3


Key

—	1. Site Boundary
—	2. Proposed Digital Display


All information is to be checked on site for accuracy and fit. Only drawings with WD status with the most recent revision are to be used for construction.

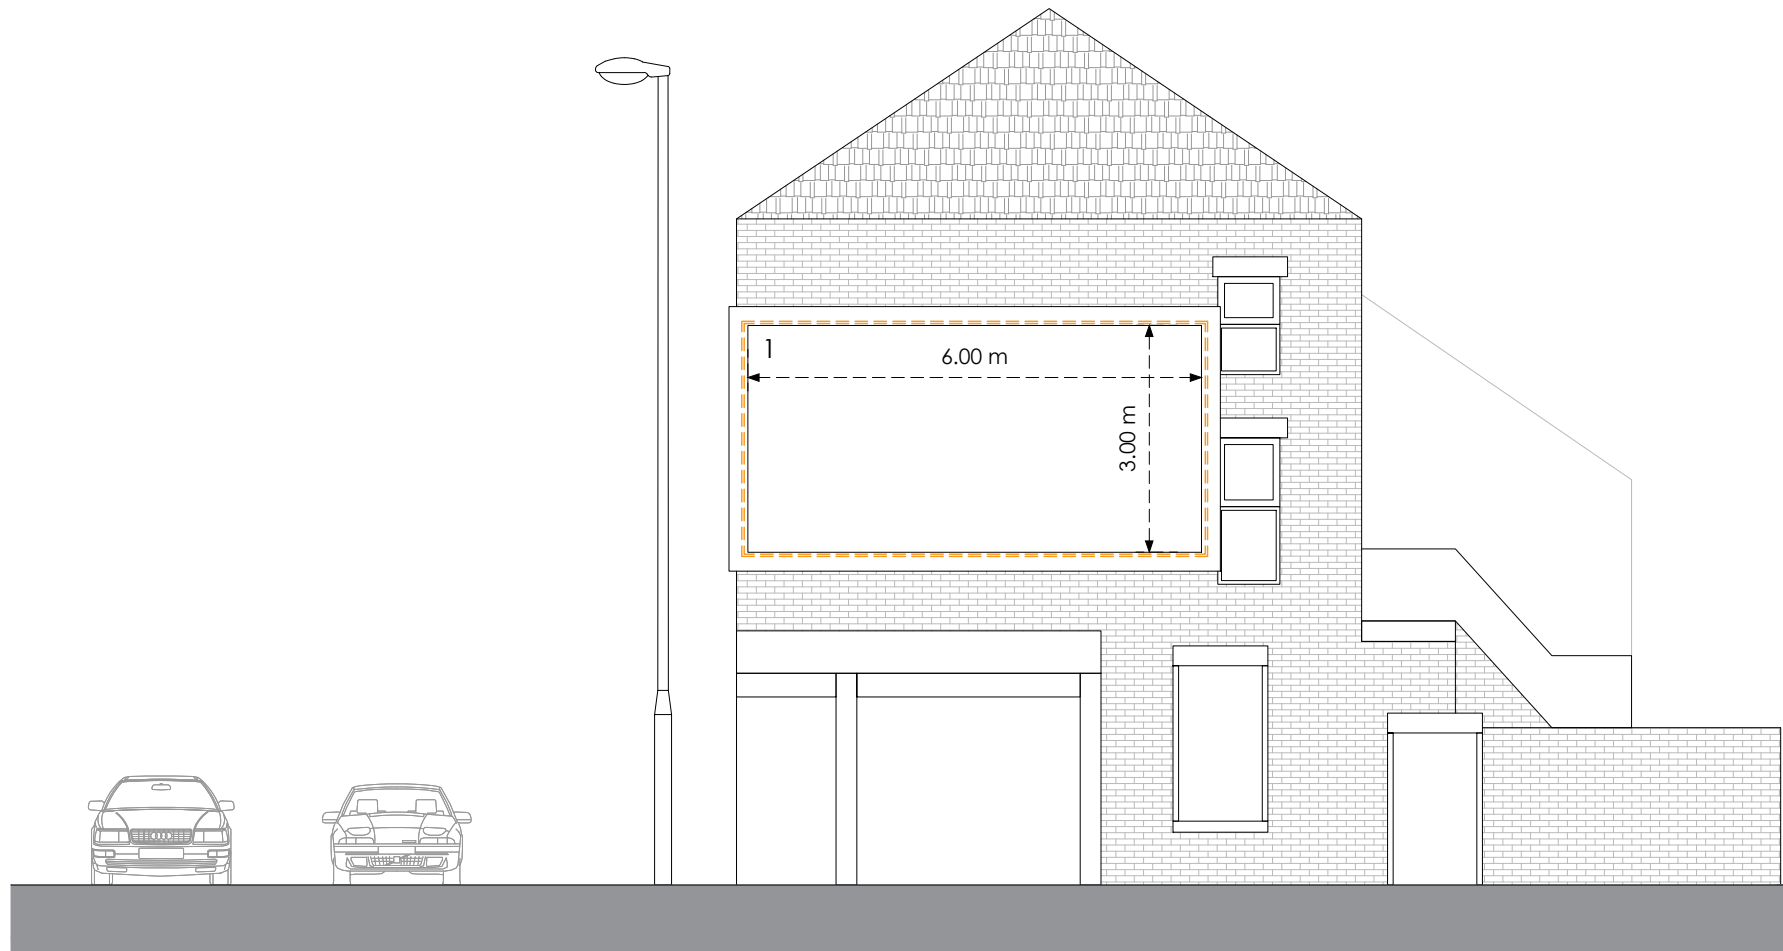

Front

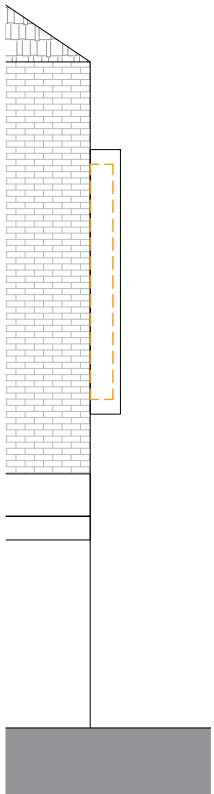


Side
Existing

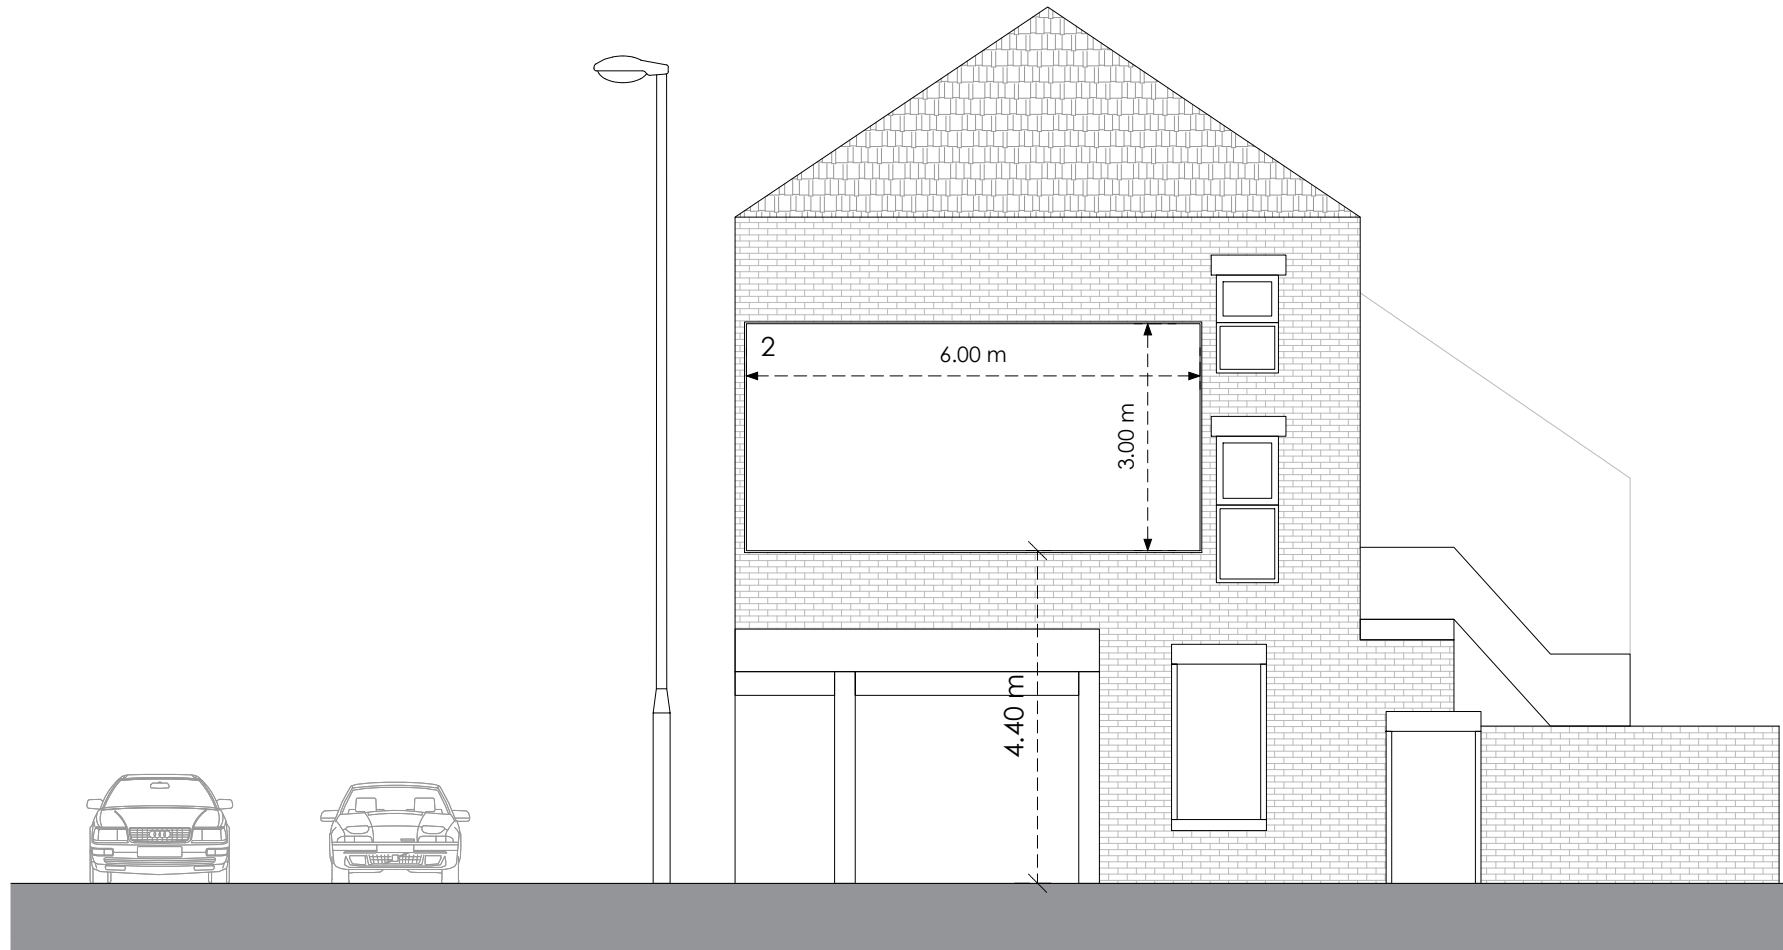

Front

0 4m 8m

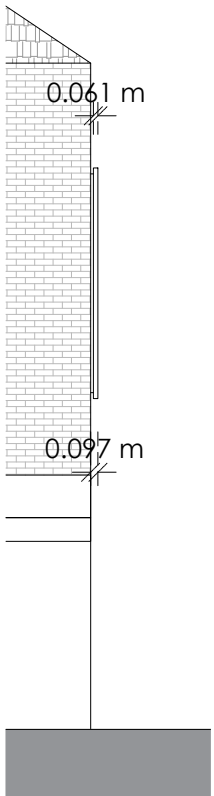

Side
Proposed

Title
Existing and Proposed Elevations

Address
216 Upper Brook Street, Manchester,
M13 9LY

Client

Job No.
4629

Issued
04/07/23

Scale
1:100 @ A3

Key

1. Existing Advertising Panel to be Removed
2. Proposed Digital Display
3. Consented digital LED display. Appeal ref: APP/B4215/Z/17/3187097 (LPA ref: 116813/AOH/2017)

All information is to be checked on site for accuracy and fit. Only drawings with WD status with the most recent revision are to be used for construction.