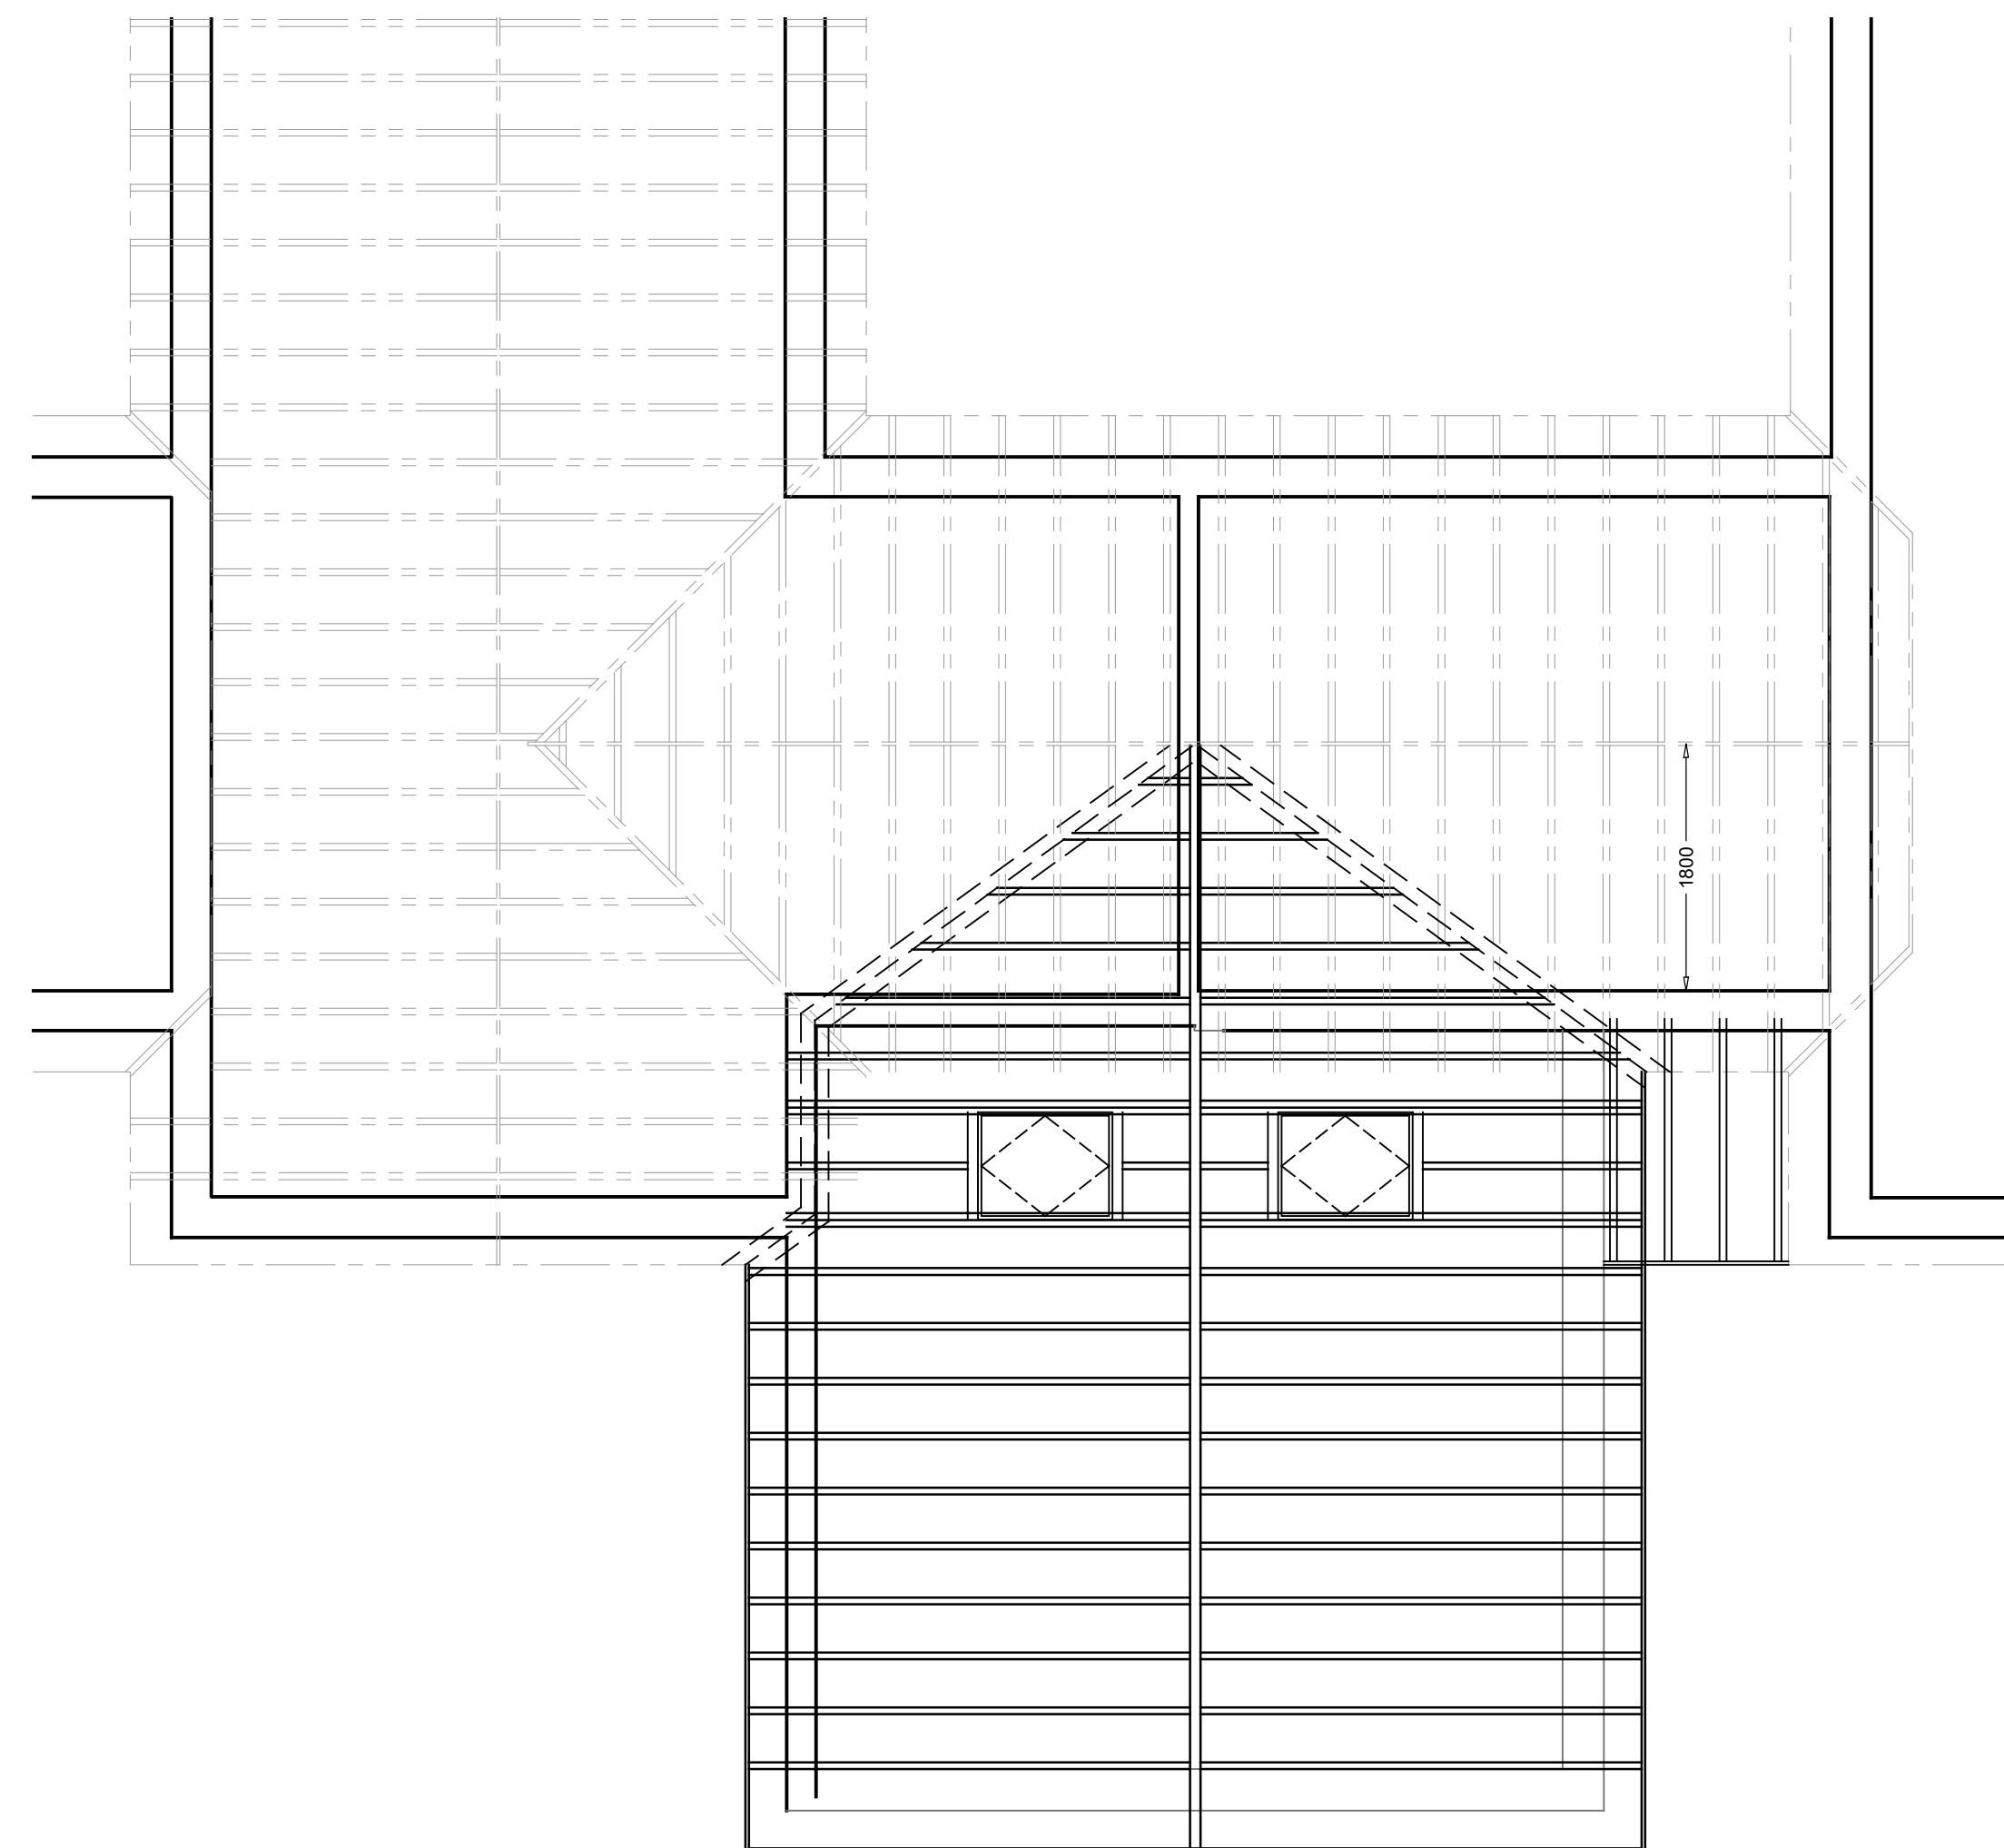
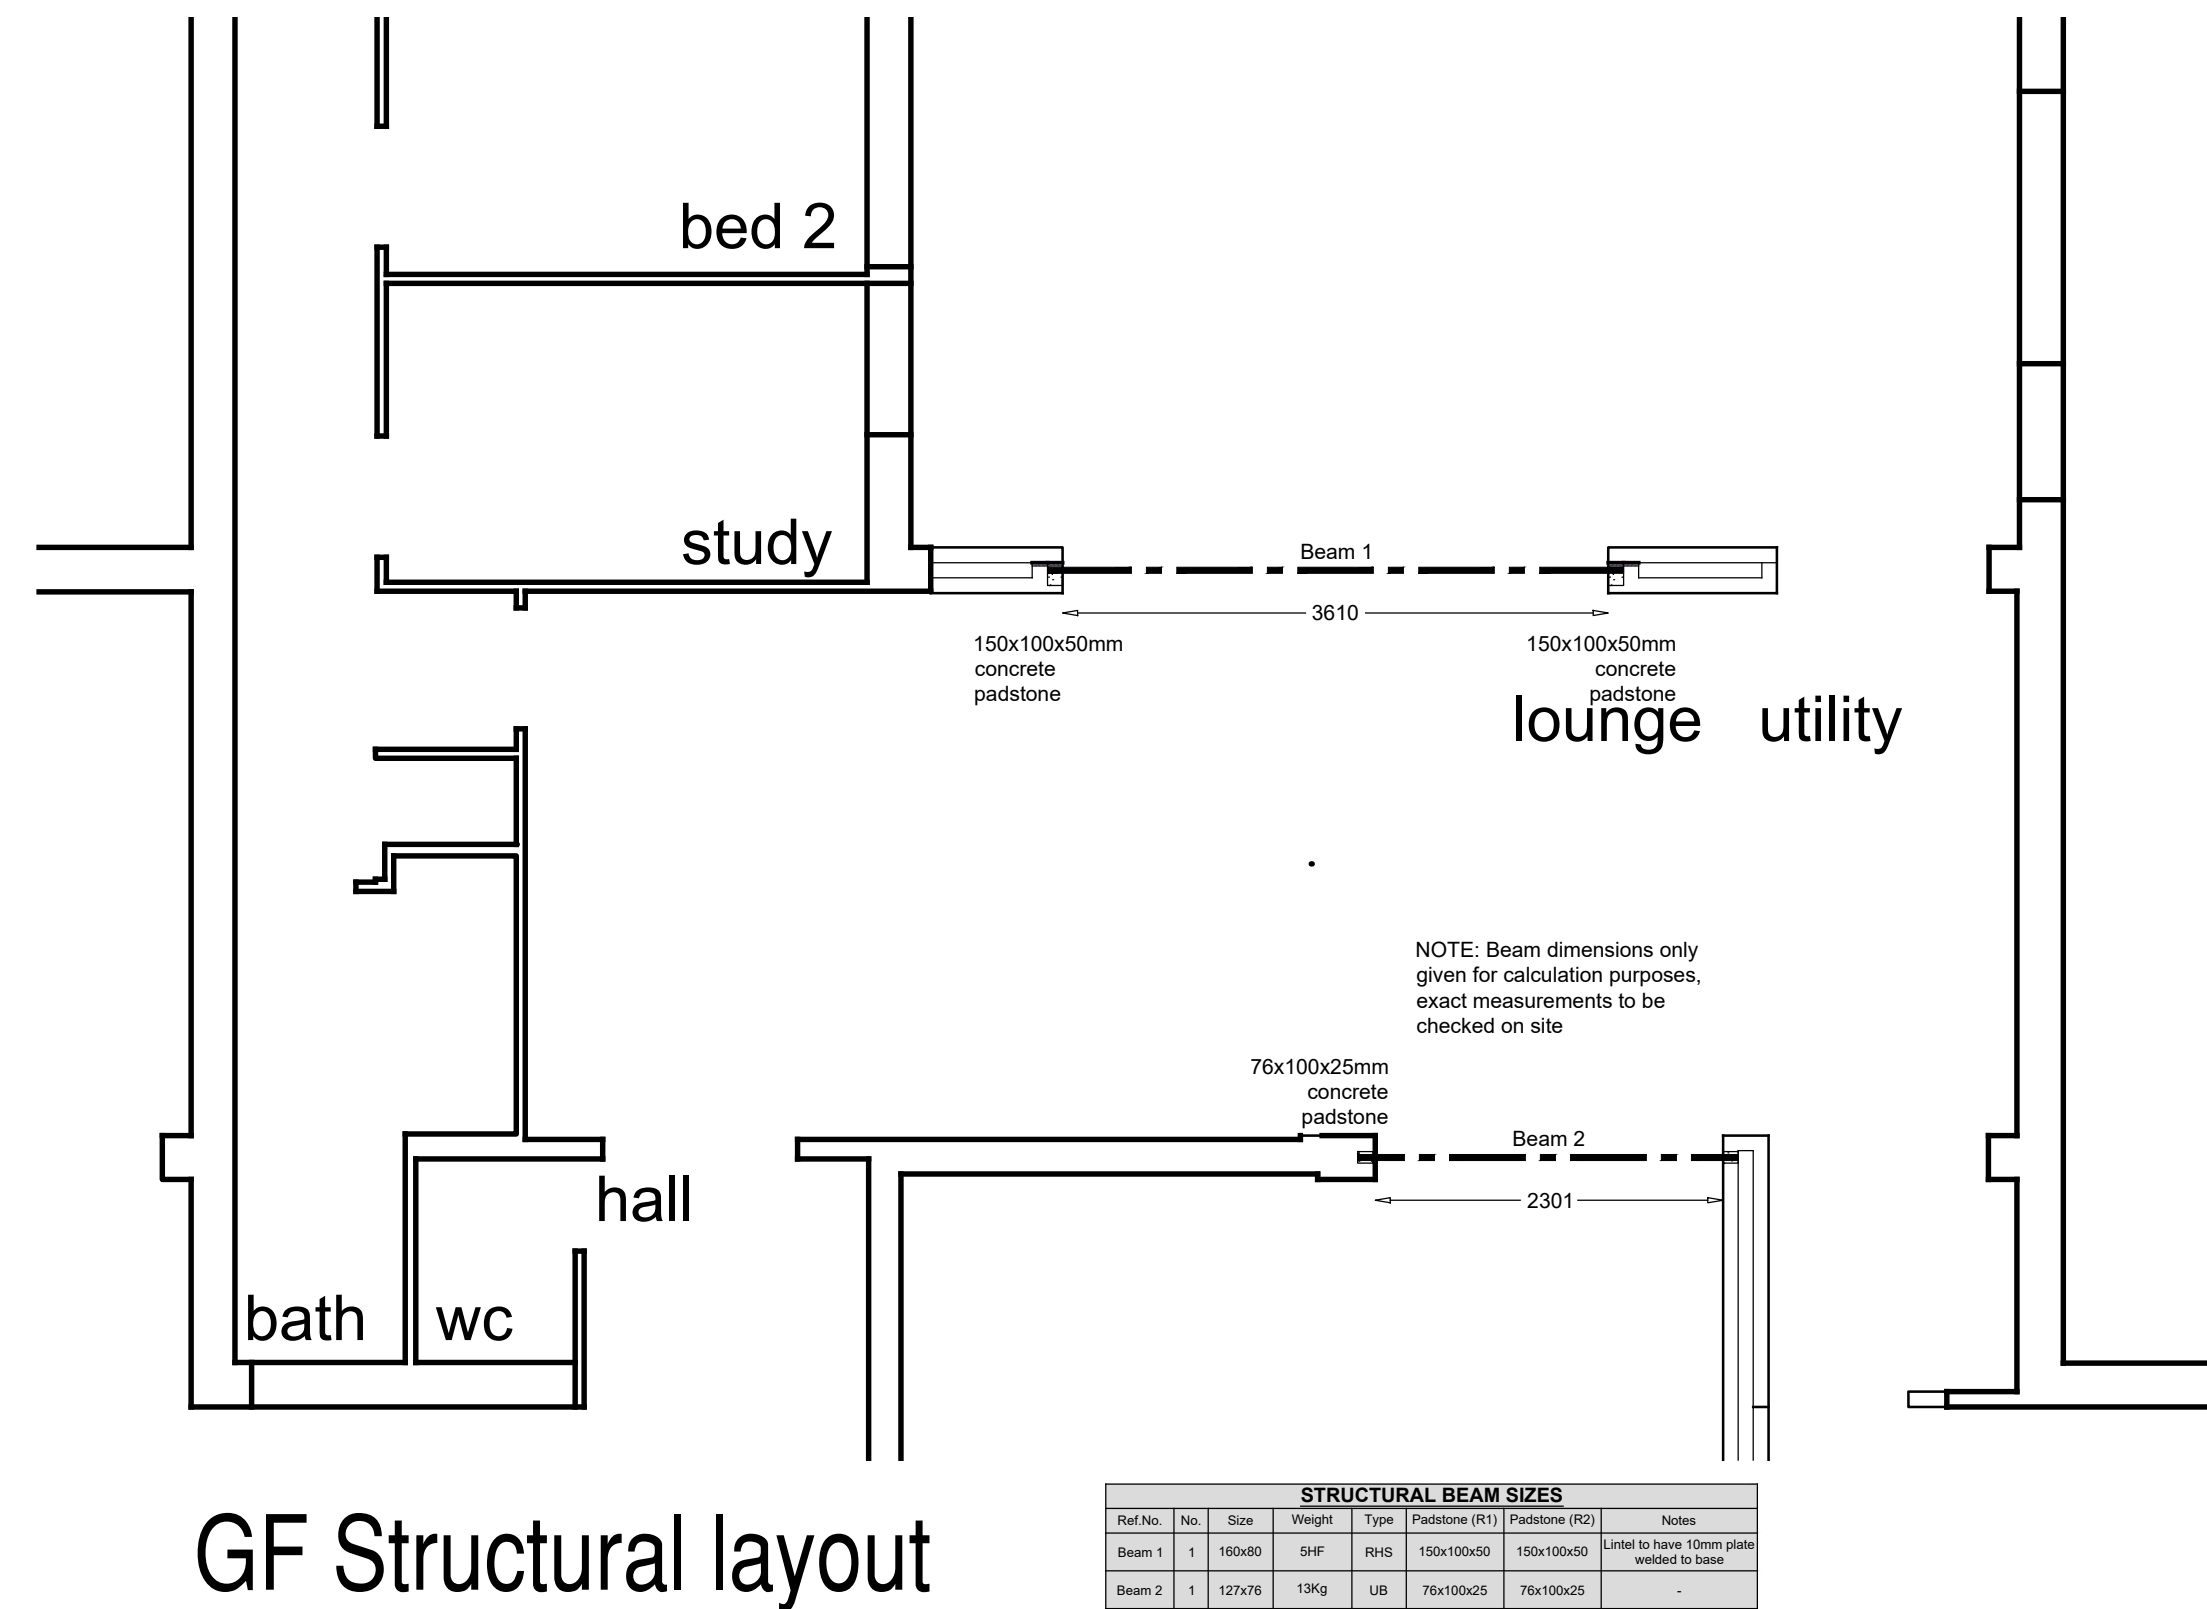
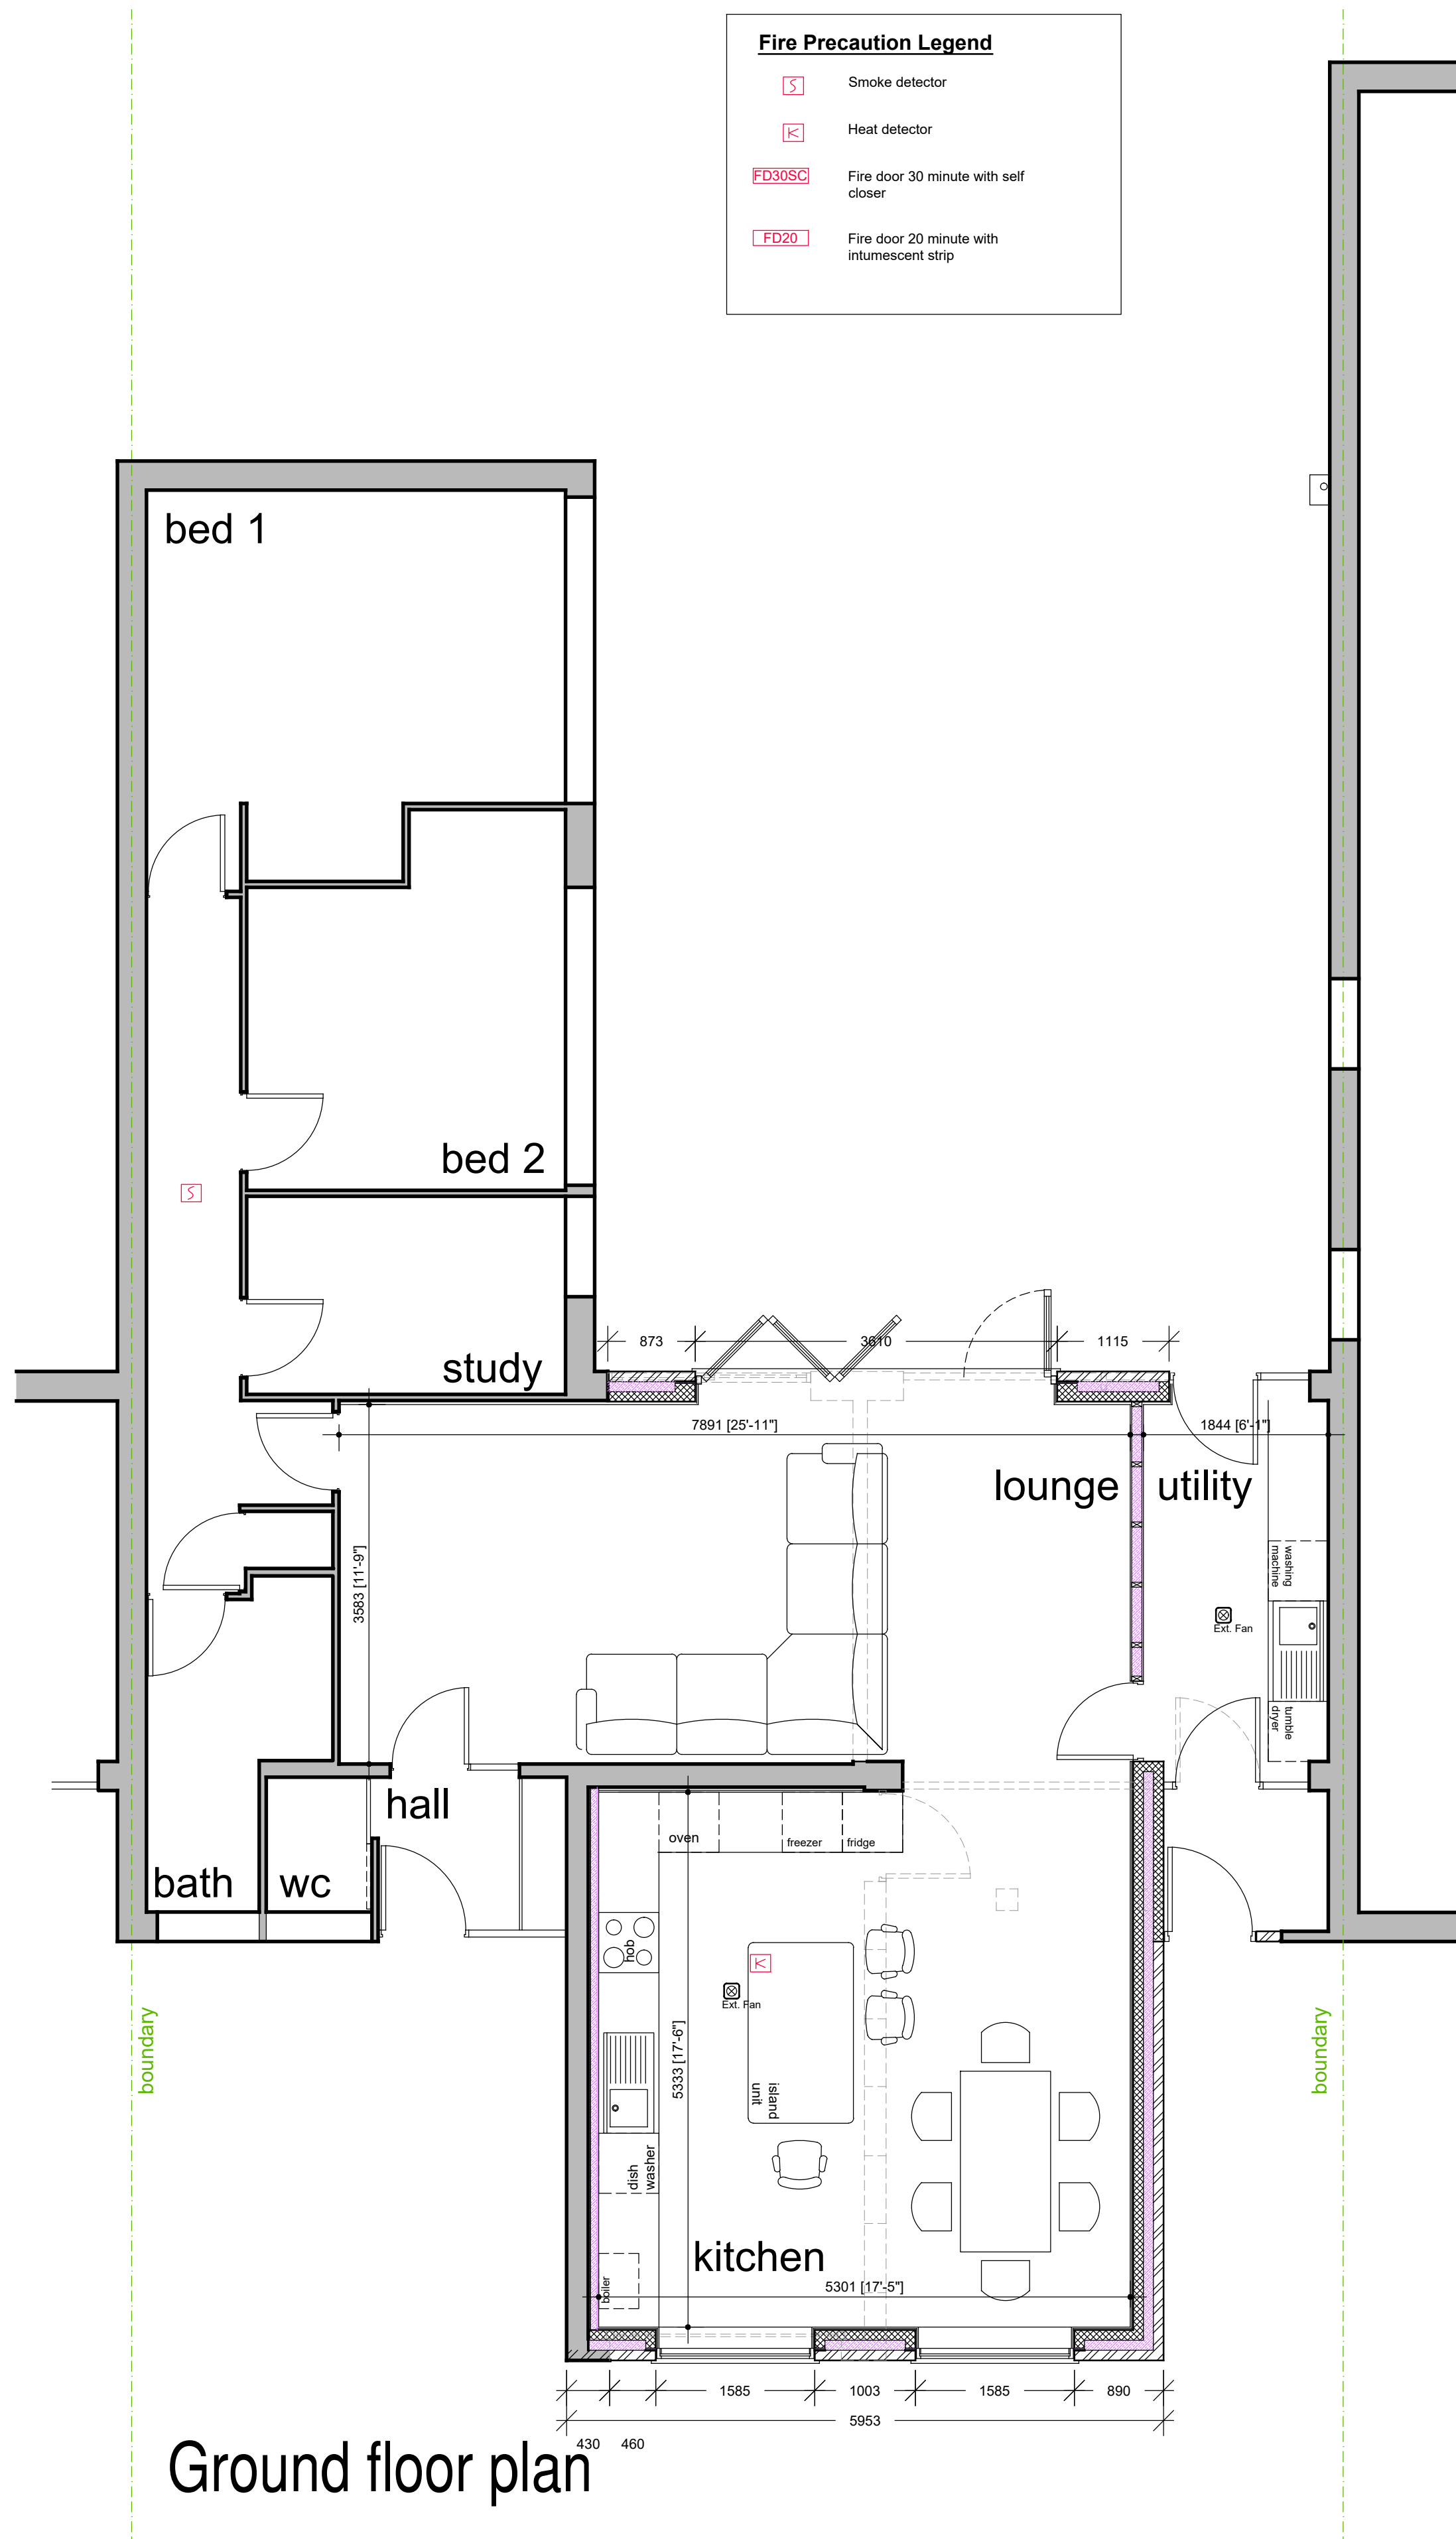


NOTES

© COPYRIGHT RESERVED

CONTRACT

11Greenoak Drive
Sale
Manchester
M33 3QA

TITLE

Proposed single storey rear extension
Proposed plans

SCALE

1:50

DATE

April 2020

DRAWN

GH

CONTRACT NO.

1348

DRAWING NO.

3

REV.

Gary Hill Designs

87 leigh road
worsley
manchester m28 1lg
t: 0161 790 0338