




BIN STORE FENCE DETAIL

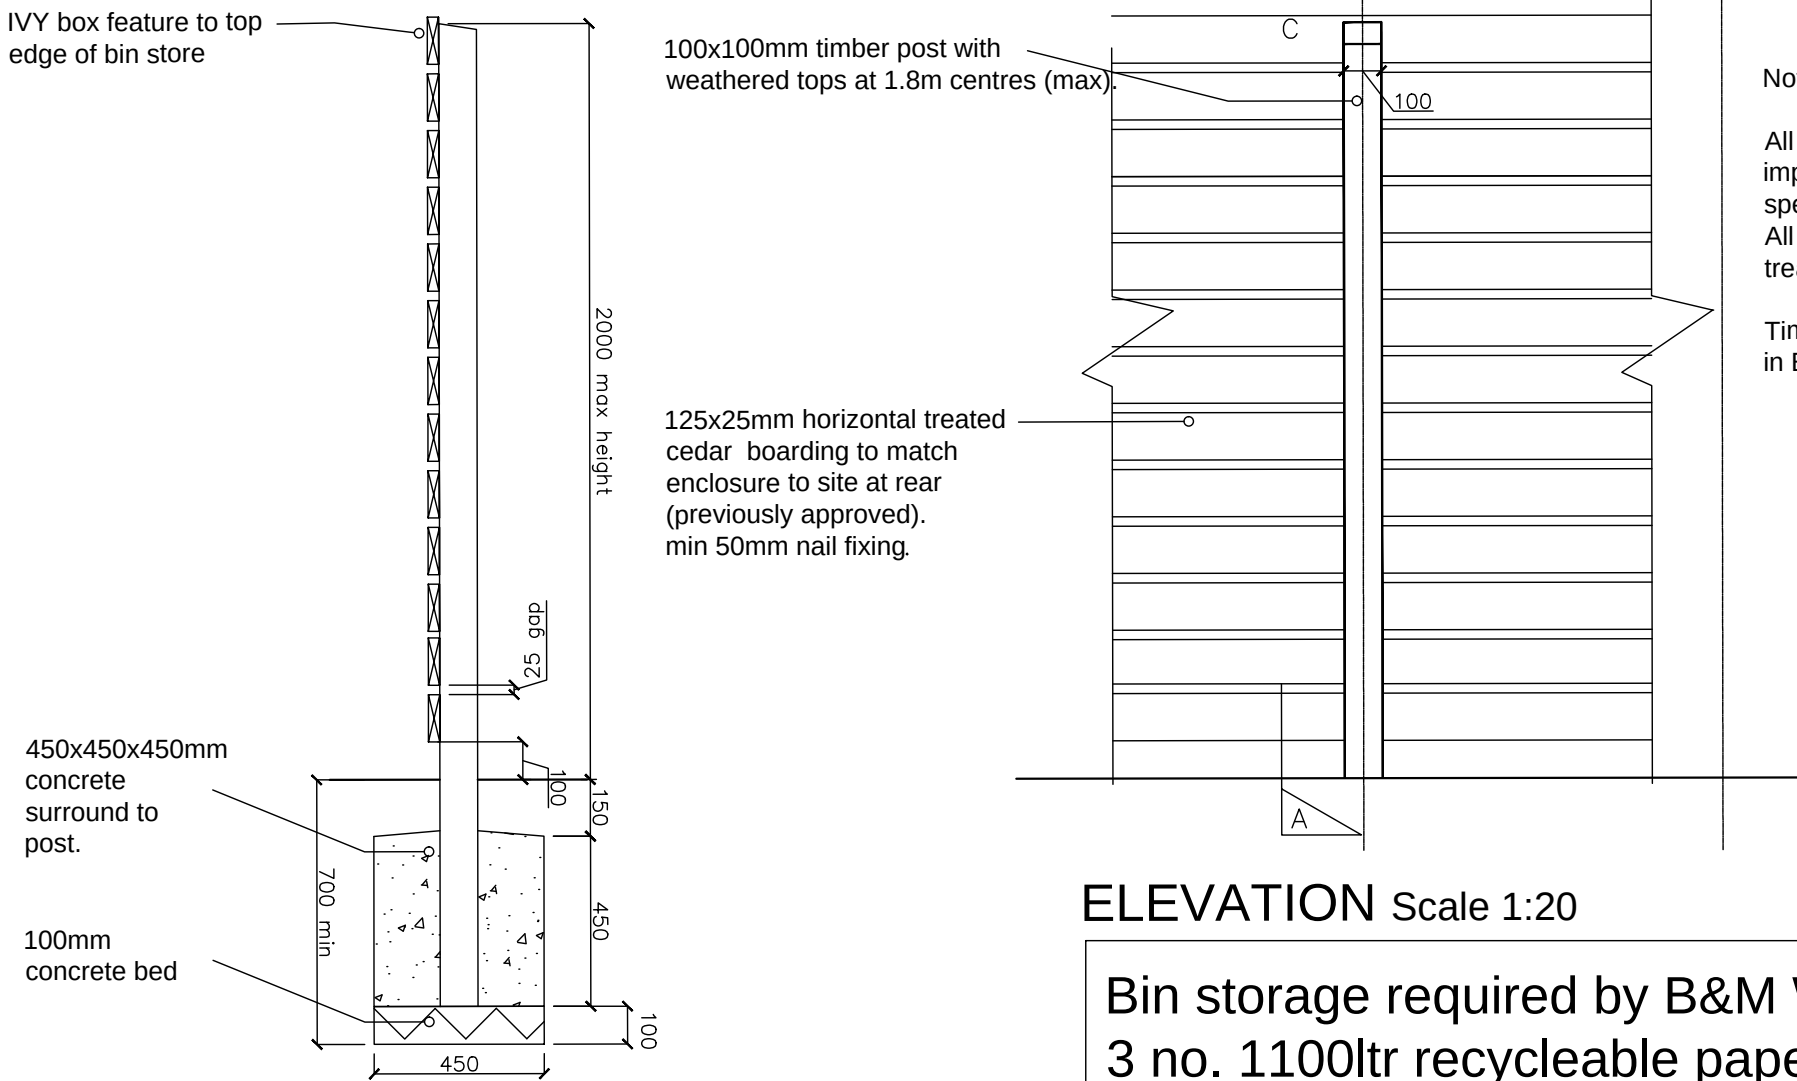

SECTION A-A Scale 1:20

ELEVATION Scale 1:20

Bin storage required by B&M Waste Services
3 no. 1100ltr recycleable paper eurobins
5 no. 1100ltr general waste bins

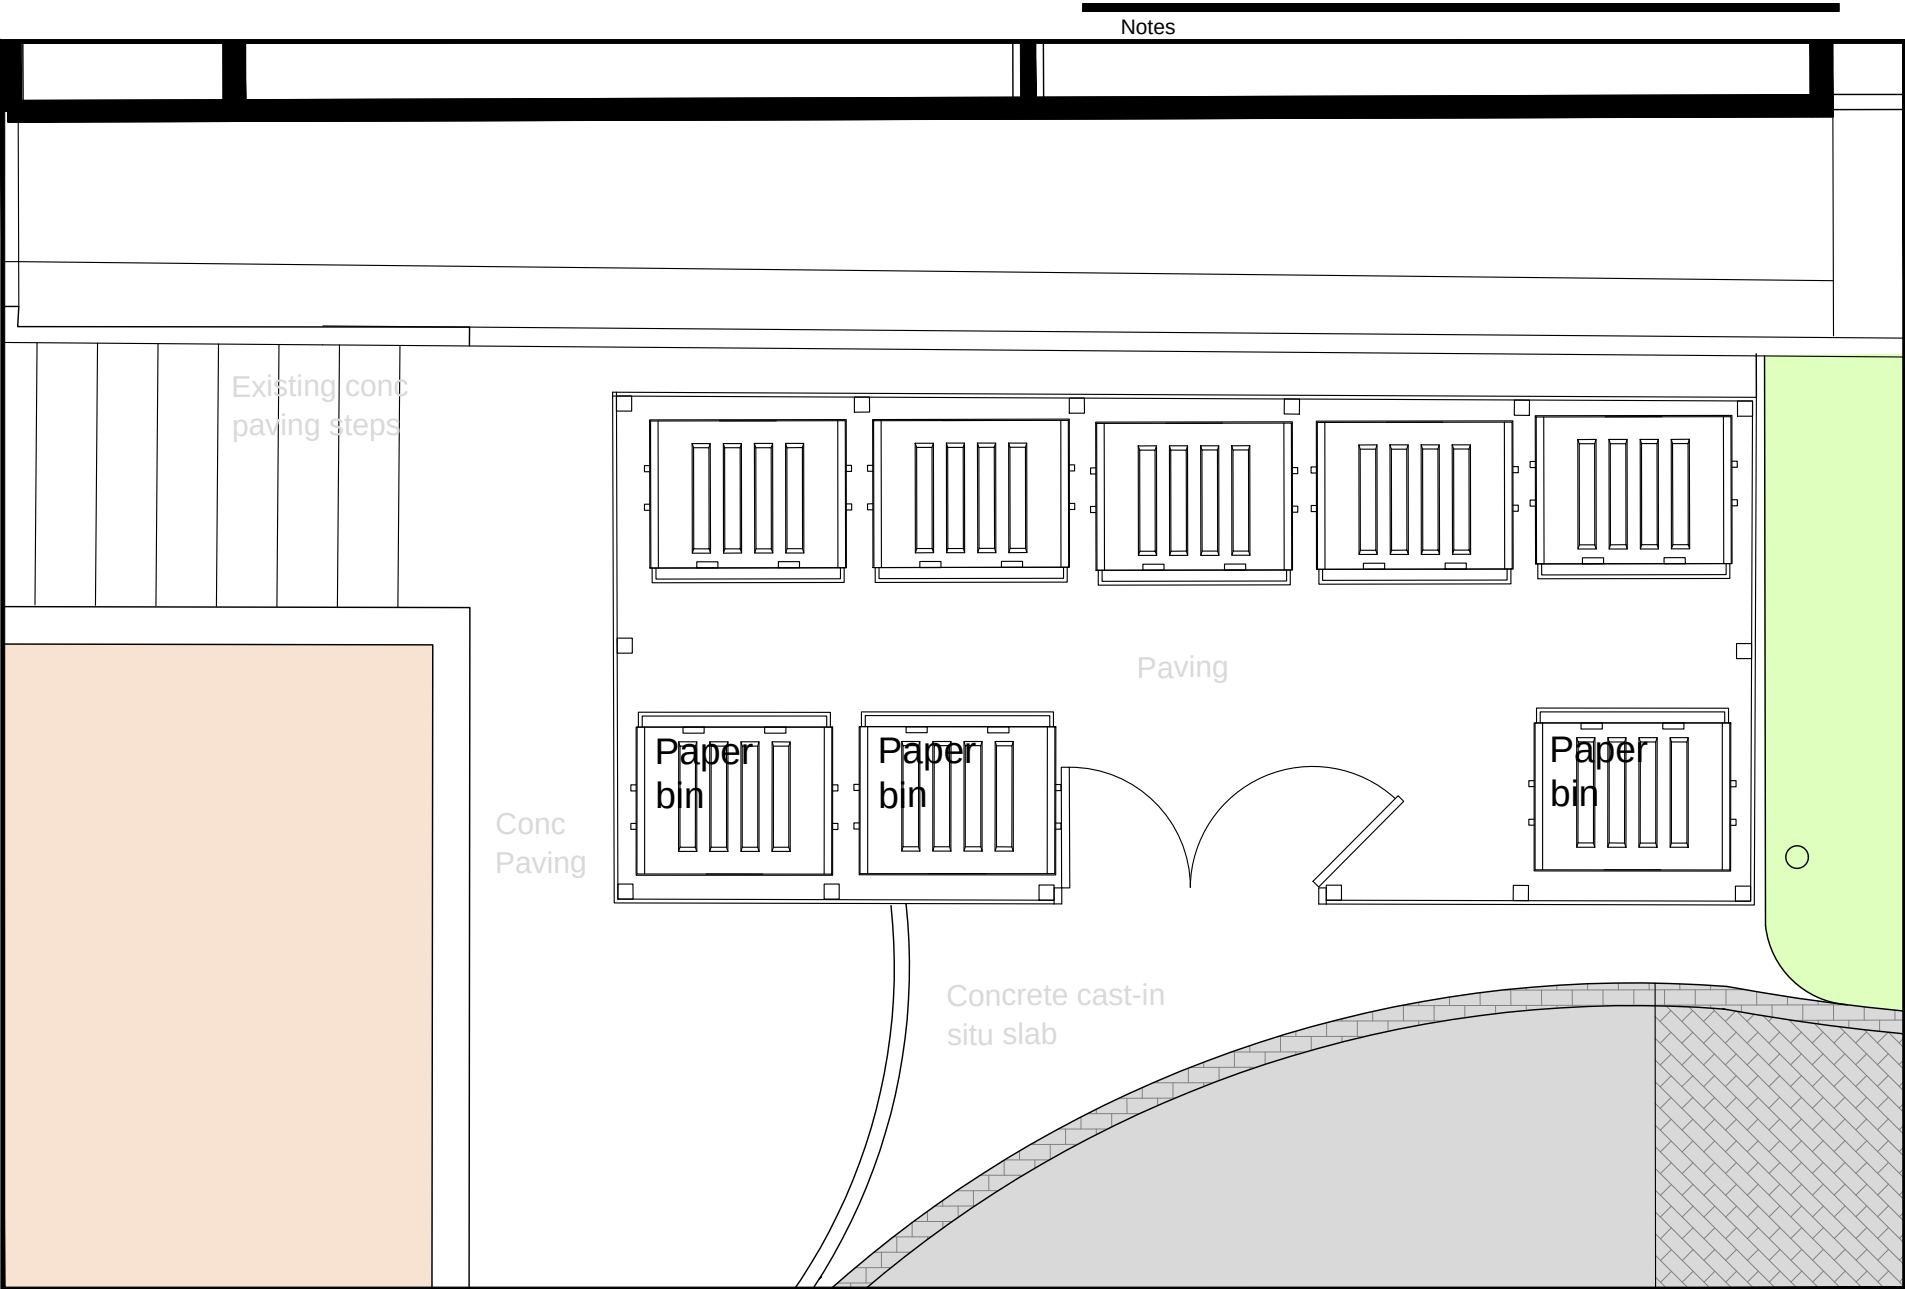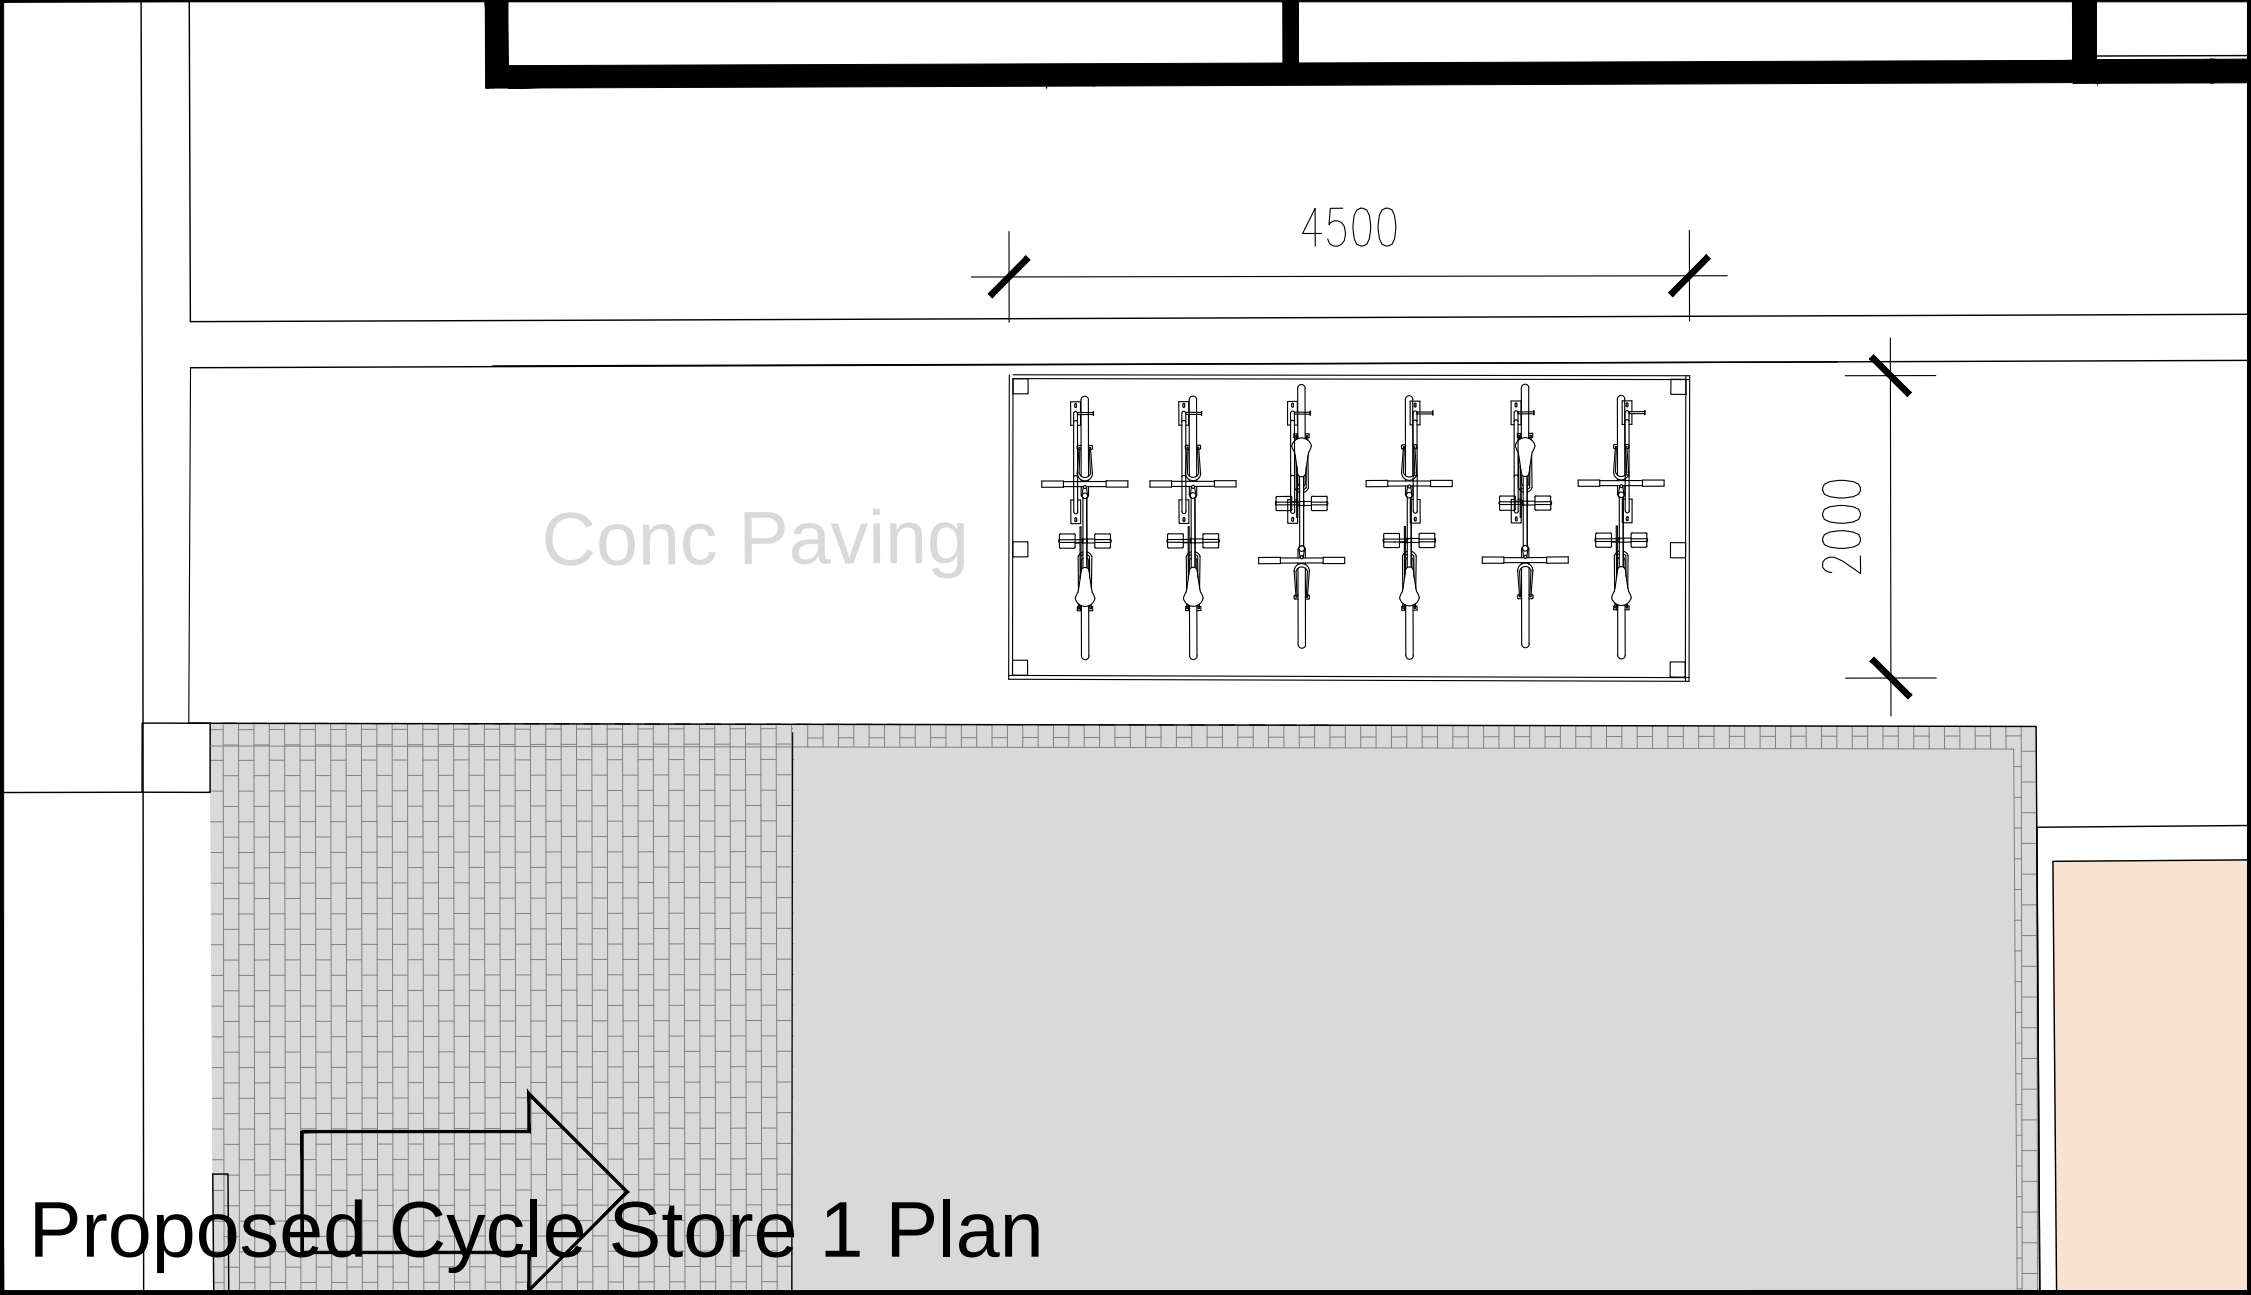

Proposed Bin Store Plan

This drawing is the property of The Intelligent Design Centre Ltd and copyright is reserved by them. This drawing is not to be copied or disclosed by or to any unauthorised persons without the prior written consent of The Intelligent Design Centre Ltd.

Do not scale from this drawing.

All dimensions are to be checked on site prior to construction, manufacture of any components and ordering of materials and equipment.

Any discrepancies are to be reported to the architect for clarification.

All materials and workmanship to be in accordance with the current British Standards and codes of practice.

A	28.03.2023	JPT	Updated
Rev	Date	Drawn by	Comments
Client			
Whitworth Park Properties Ltd			
Project			
Whitworth Park Mansions			
Manchester			
Drawing			
Proposed Bin Storage Details			
Date	Drawn by	Scales	
Sep 2022	JPT	1:50 @ A2	



The Intelligent Design Centre

Creative thinking in architecture, engineering and the built environment

5-11 Eagle Street
Accrington
Lancashire
BB5 1LN

T_01254 232007
F_01254 392193
E_info@email-idc.co.uk
W_intelligentdesigncentre.co.uk