



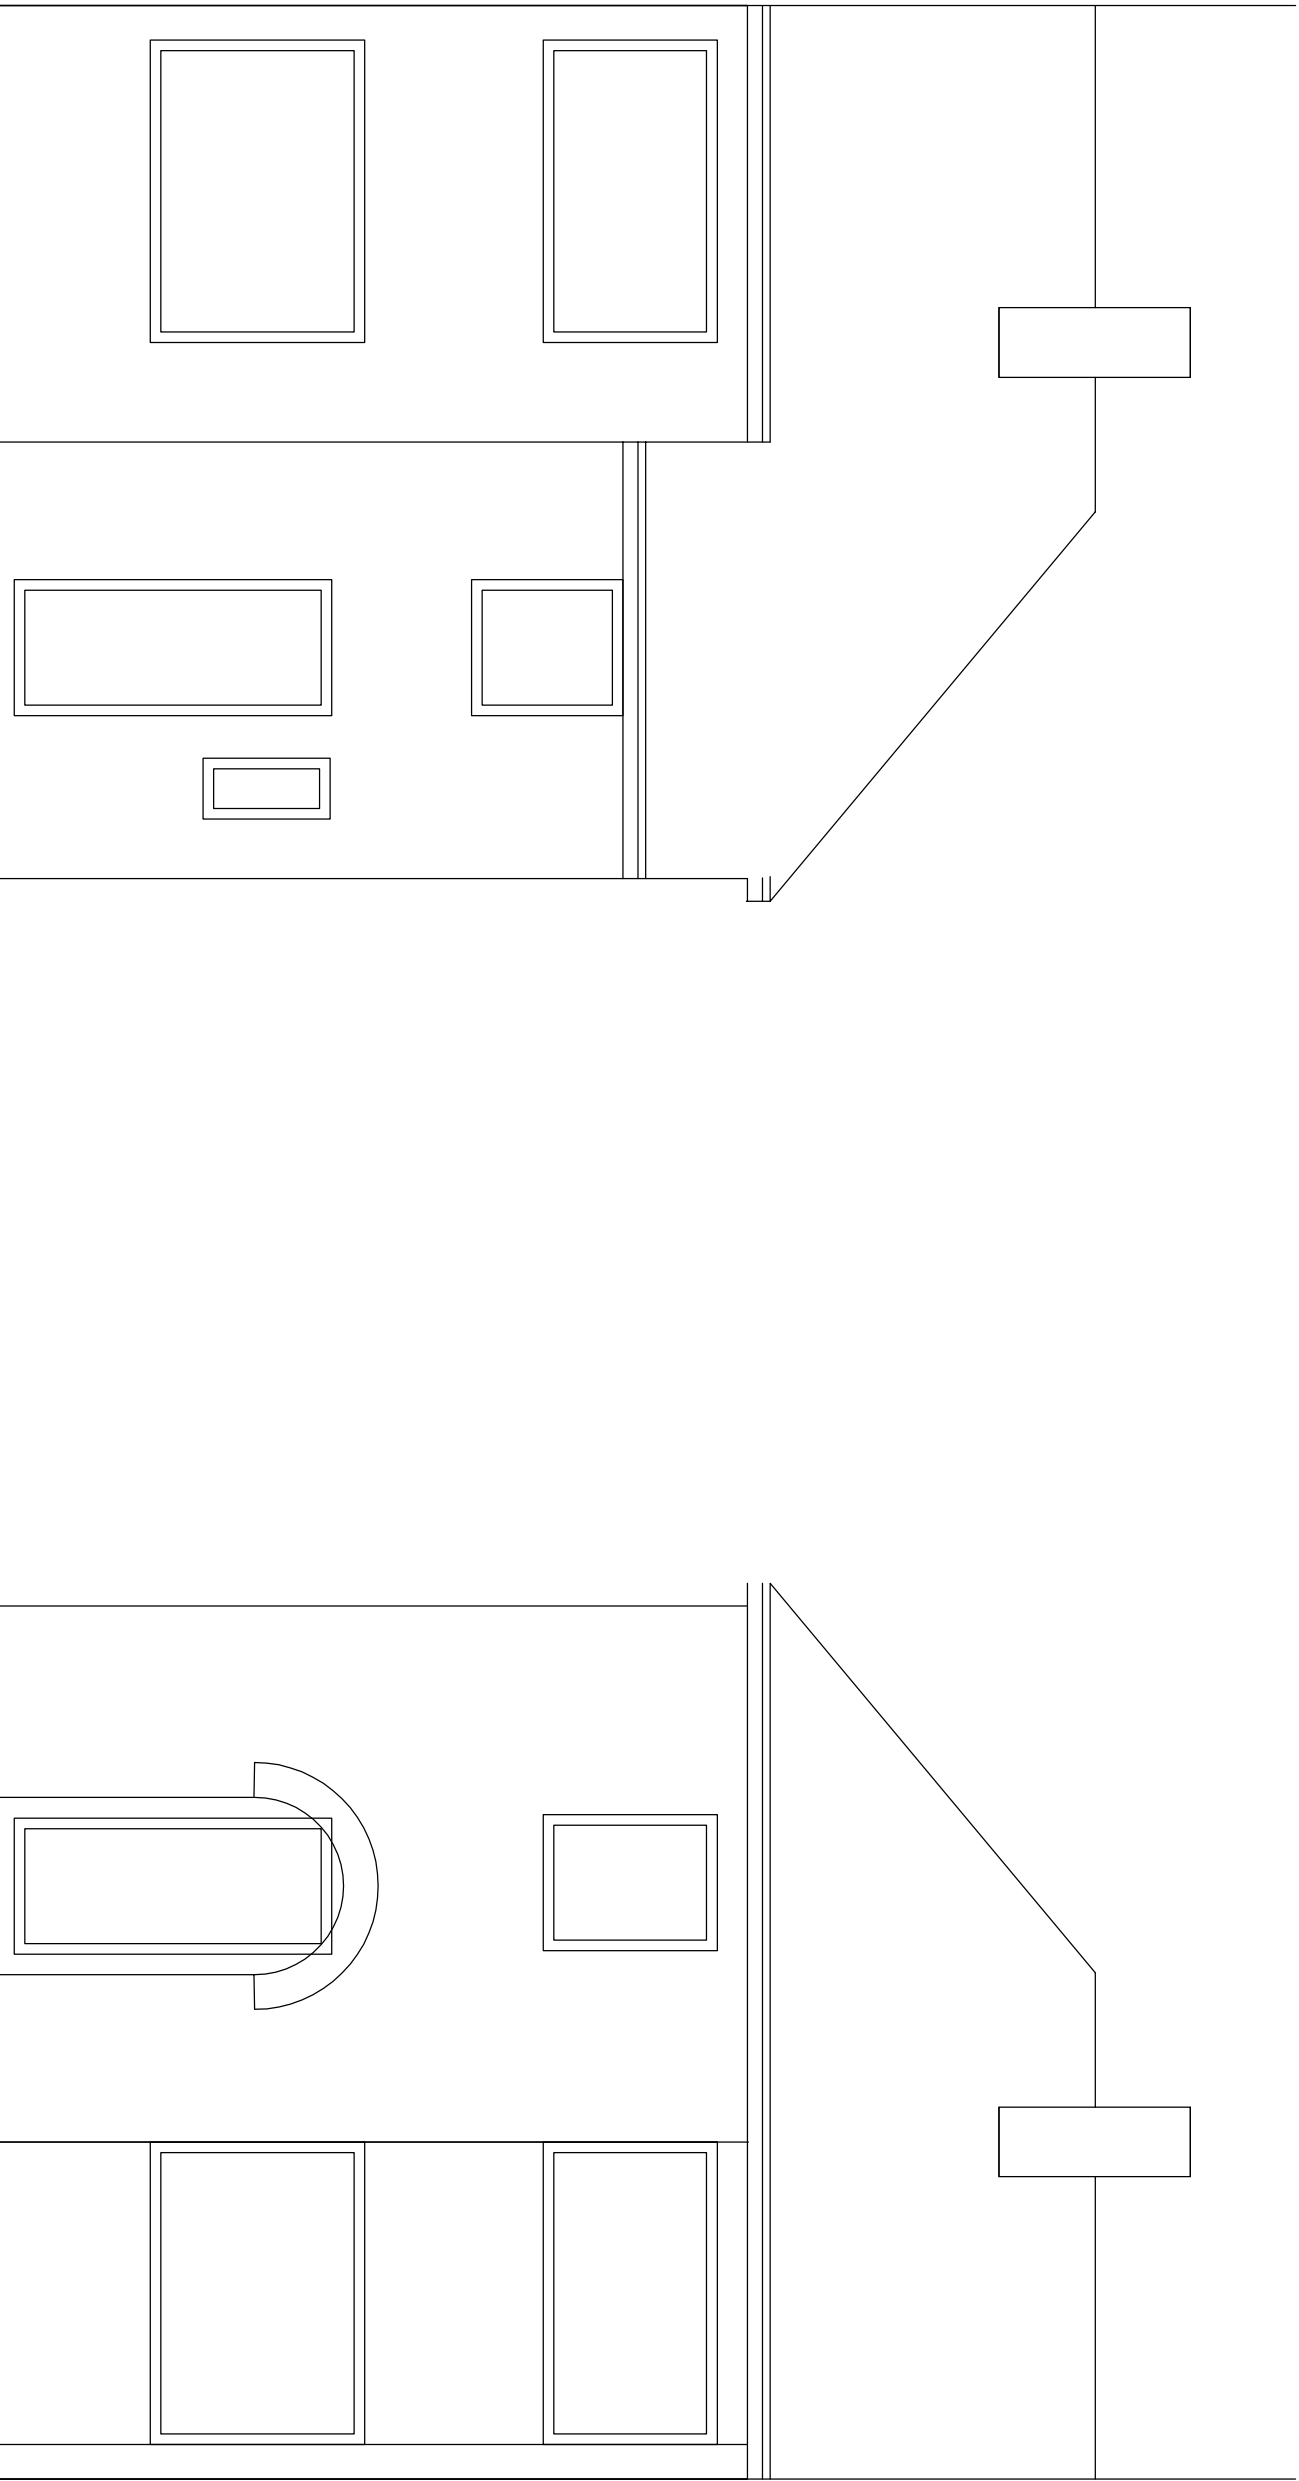

Rear Front

0 0.5 1 2 3 4 5 Metres 10

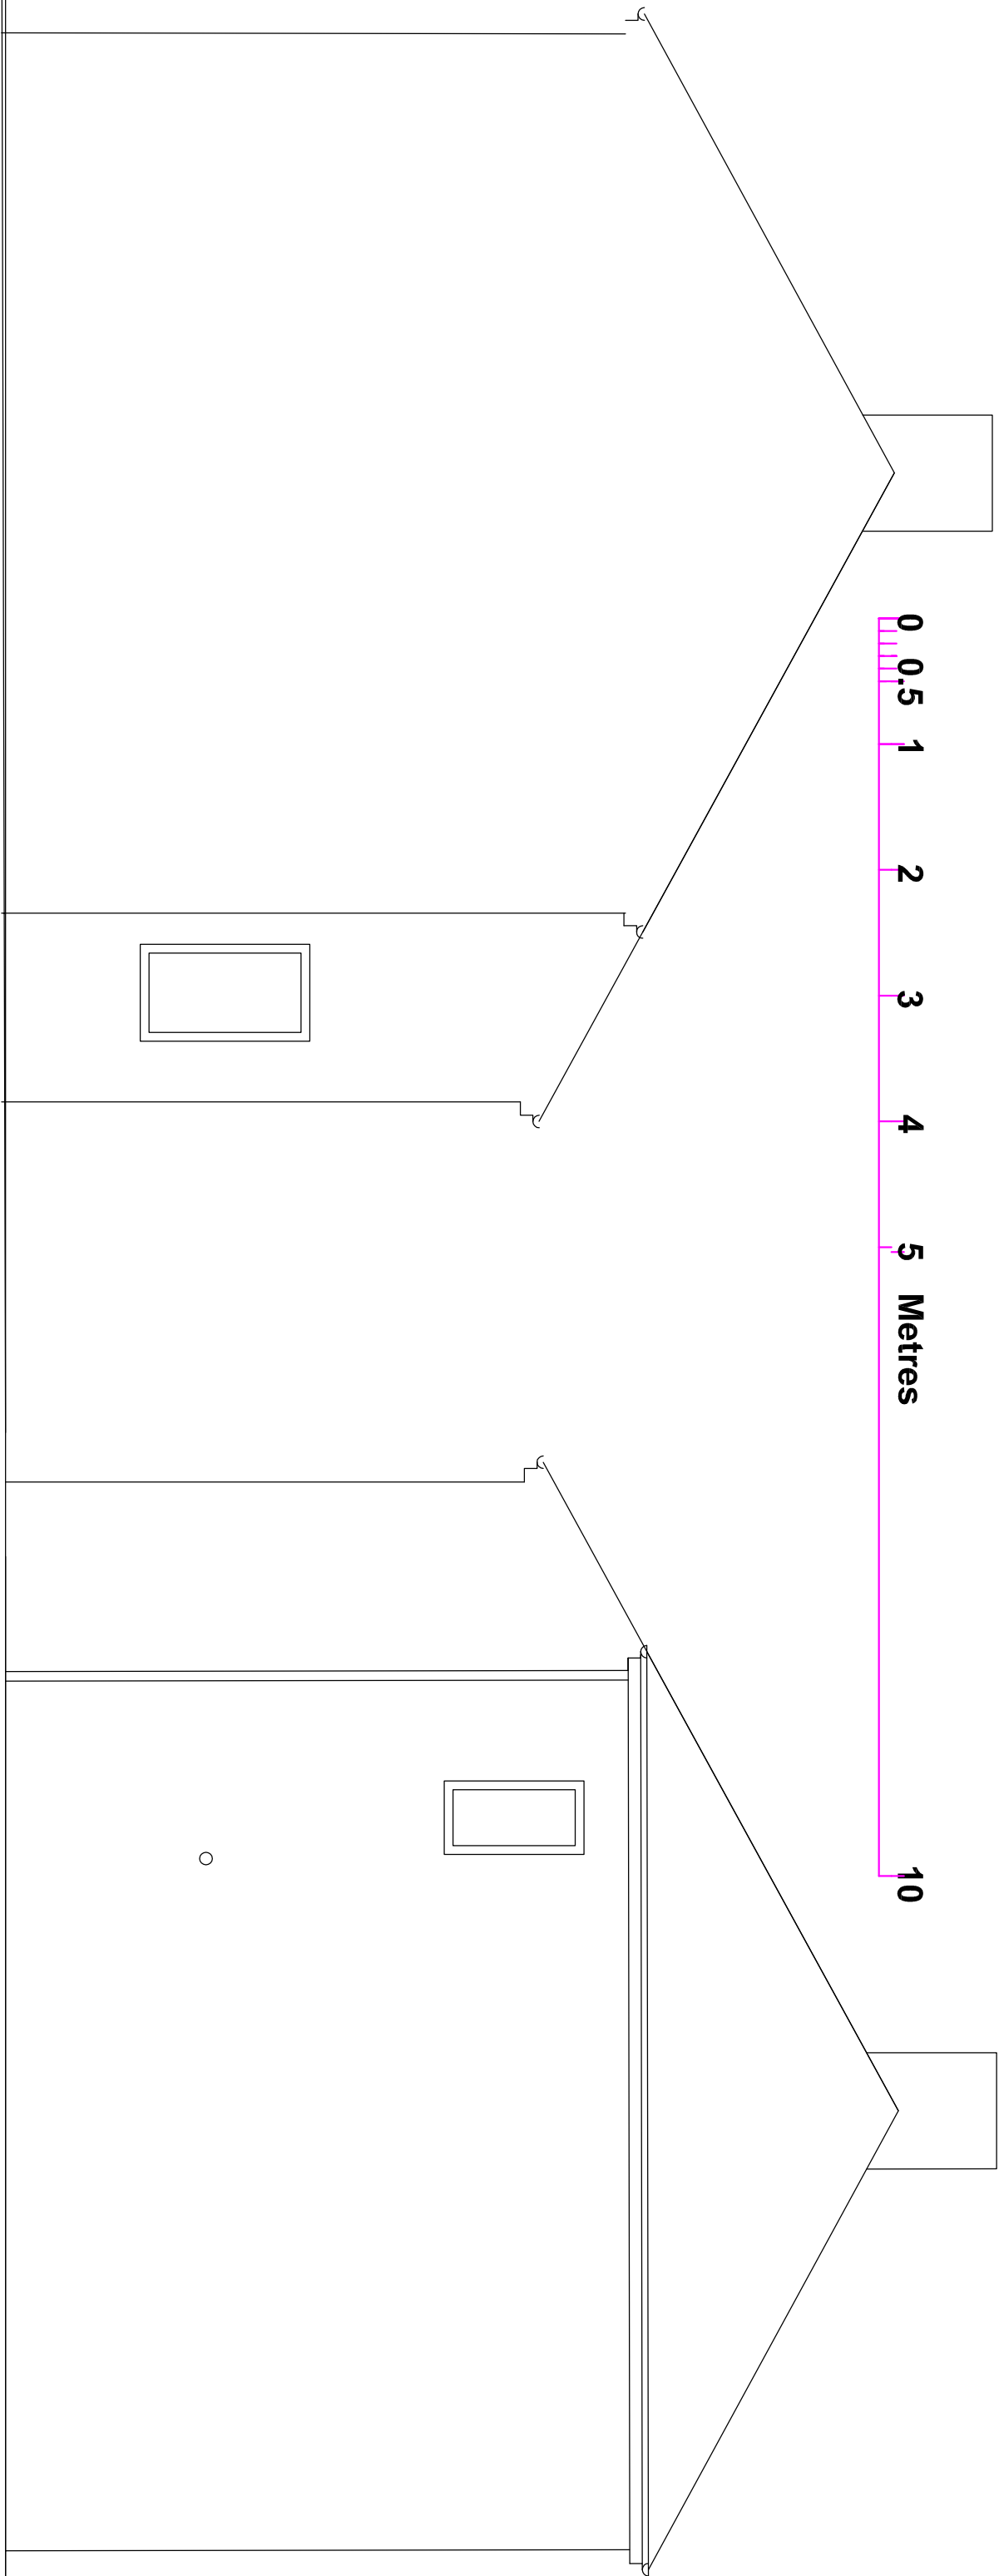

Inside Flank Outside Flank

--	-	--/--
Rev A	Modified	17.01.22
No.	Revision/Issue	Date

F SUMMERFIELD
Incorporating Crag and Kesteven
Chartered Consulting Civil, Structural & Marine Engineer,
Party Wall Surveyor, (part of Topham Ltd)
216 Herring Moor Road, Stockport, SK4 4PL
Tel: 0161 431 1881 • Mobile: 07962 290627 • Fax: 0161 431 0786
Web Site: <http://www.sophia.co.uk/engineer-consulting>

Project Name and Address
29 Farrant Road
Longsight
Manchester
Adjoining Plans

Project	21.09.03	Sheet
Date	03.09.21	03
Scale	1:100 @ A3	Rev A