


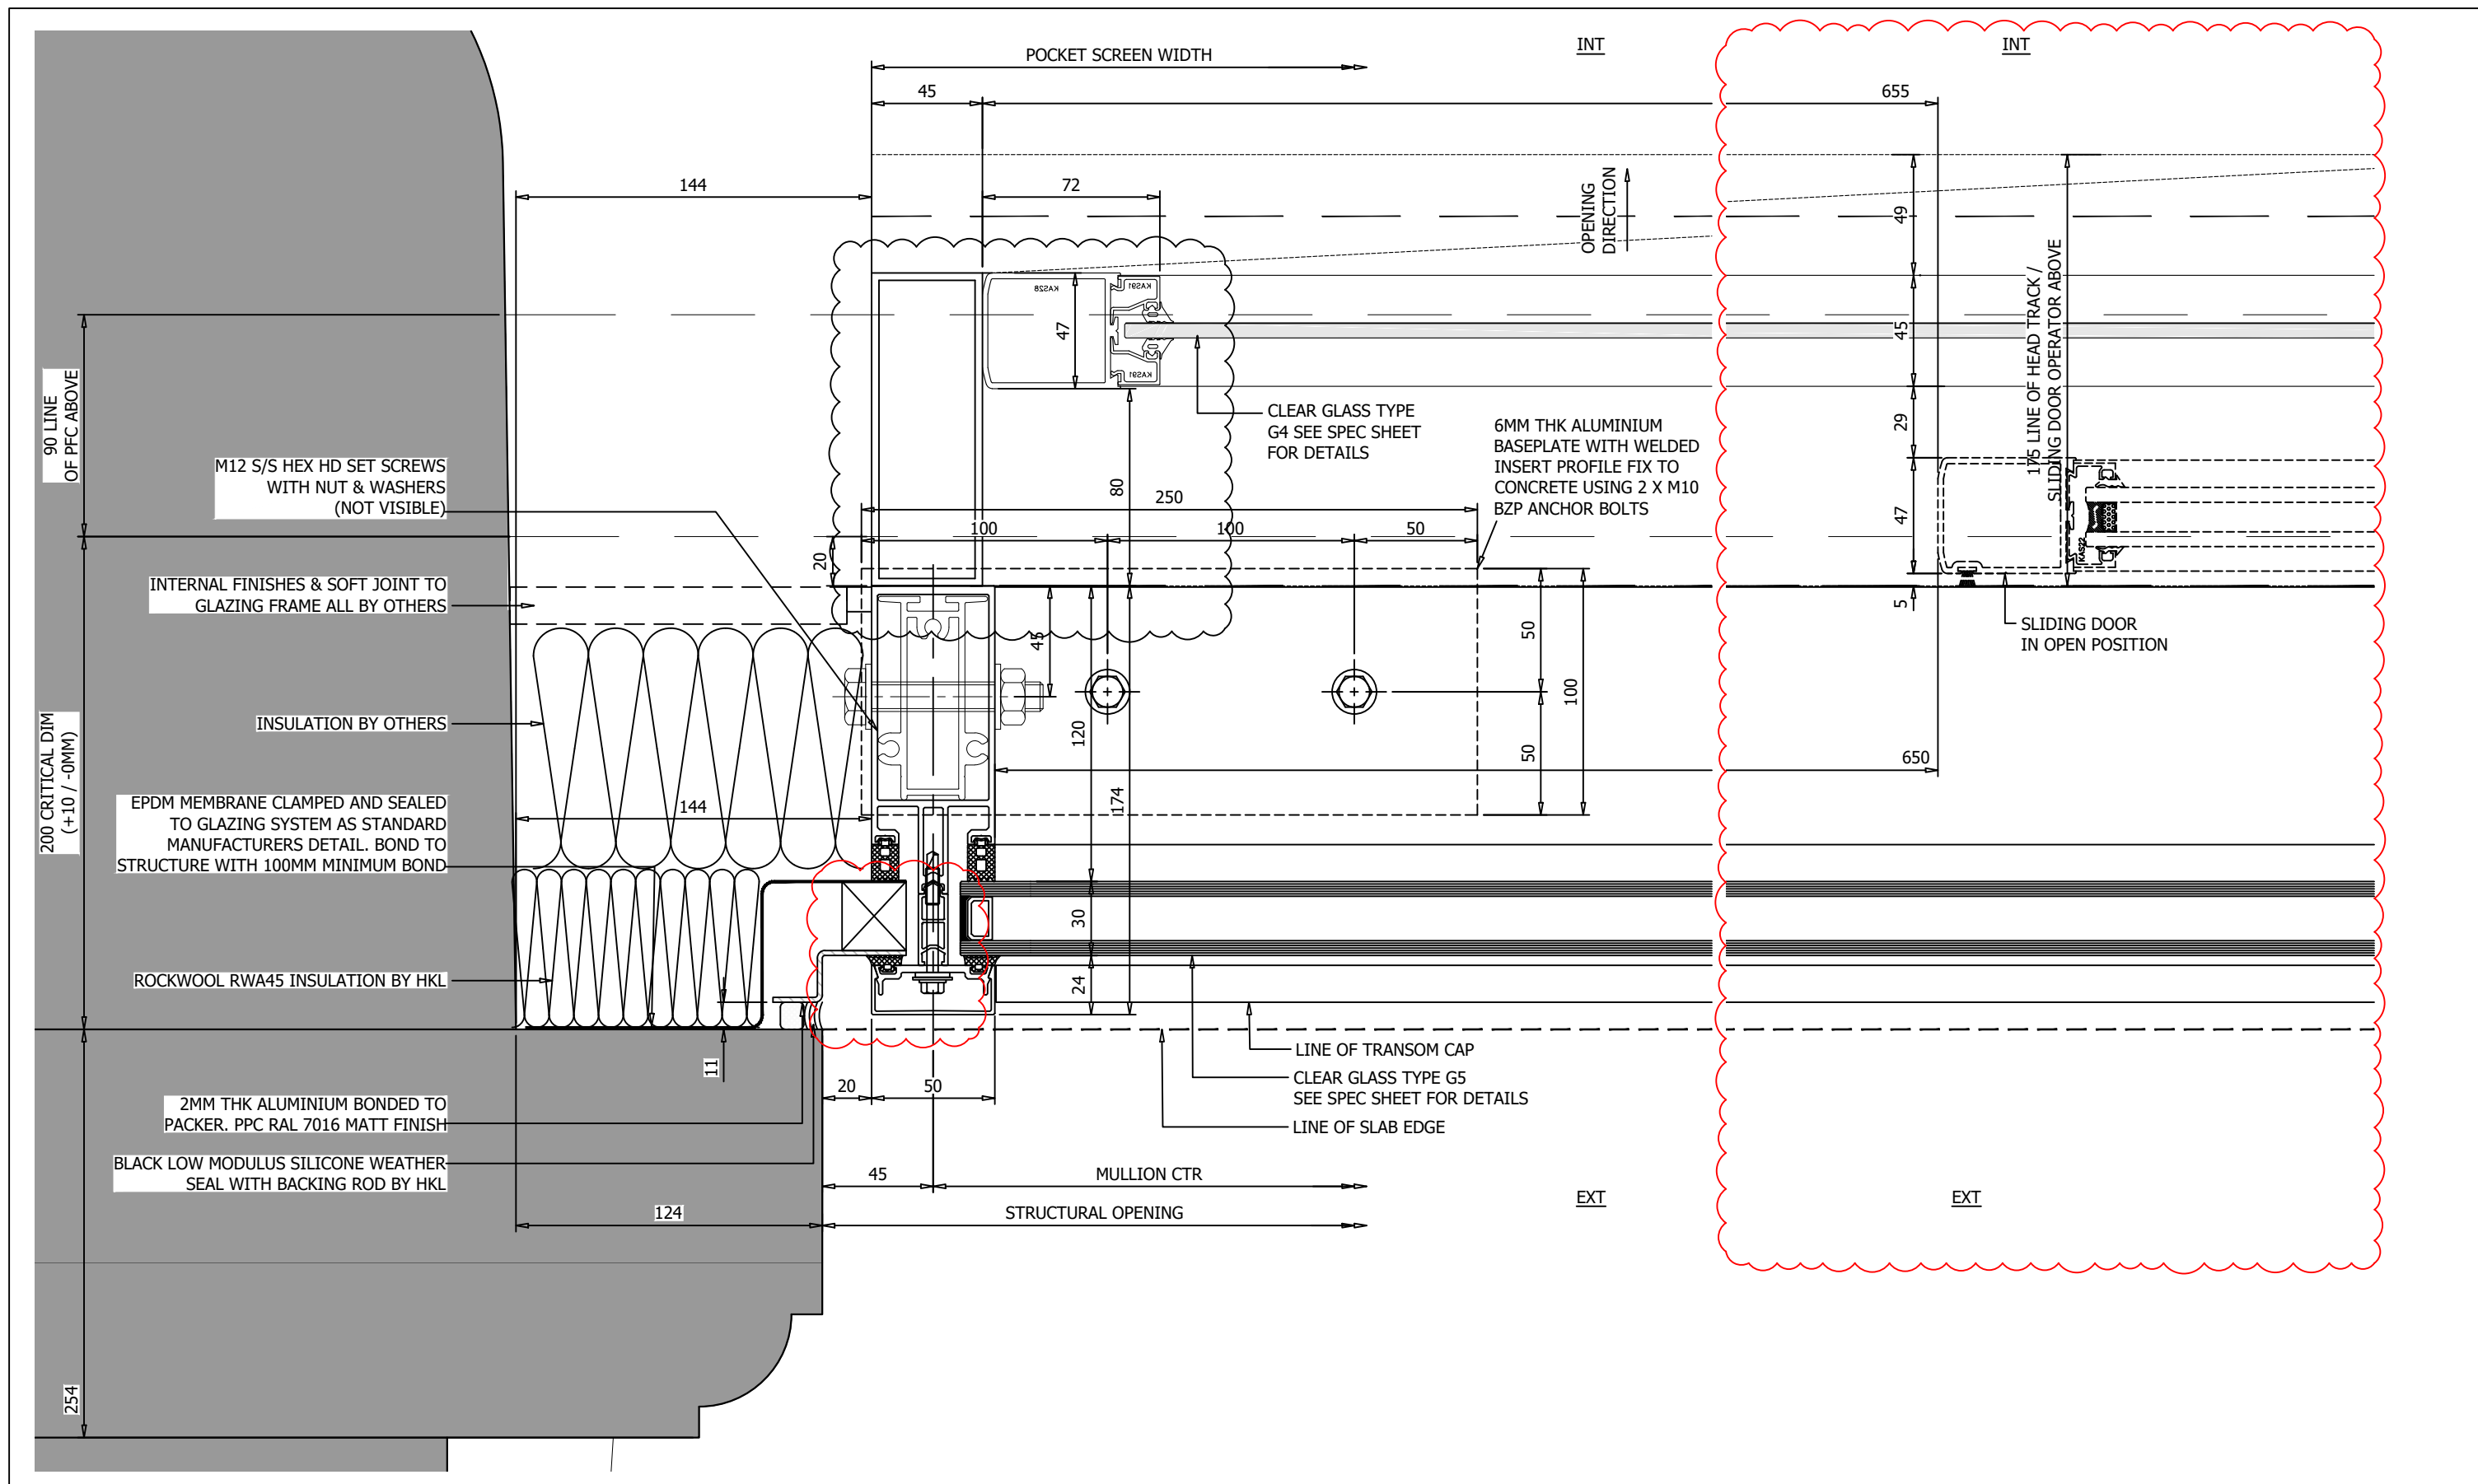

REVISIONS				NOTES	Client:	Drawn:		H-K-L Specialists Ltd Common Road, Huthwaite, Notts, NG17 2JT tel: 01623 550357 hello@hklspecialists.co.uk
					Project:	Date:		
03	26.10.22	JP	POCKET SCREEN ADJUSTED DUE TO FABRICATION CONSTRAINTS	 DRAWING ISSUED FOR : CONSTRUCTION	Cubic Works	JP	CAD Ref: HKL/JN223/PSM/MASTERFILE	THIS DRAWING REMAINS THE PROPERTY OF J.P SPECIALIST GLAZING DESIGN LIMITED AND MAY NOT BE COPIED, REPRODUCED OR ITS CONTENTS DIVULGED WITHOUT PRIOR WRITTEN CONSENT FROM HKL SPECIALISTS LIMITED.
CHKD					Princess Street, Manchester	20/09/22		
02	20/10/22	JP	CONSTRUCTION ISSUE		Site:	Manchester	Design Check: JP	Scales: 1:2.5 @ A3
CHKD					Title:	Window Ref WP.0.03 / WP.0.04 LH JAMB DETAIL	Project/Drawing No.: JN223-HKL-4003	Revision: 03
01	13/10/22	JP	REVISED TO COMMENTS & SURVEY					
CHKD								
00	20.09.22	JP	ISSUED FOR APPROVAL					
CHKD								