


GENERAL NOTE:
ALL CORNICING AND SKIRTINGS ARE TO BE REPAIRED
WITH SECTIONS TO MATCH EXISTING WHERE
REQUIRED DUE TO DOWNTAKINGS

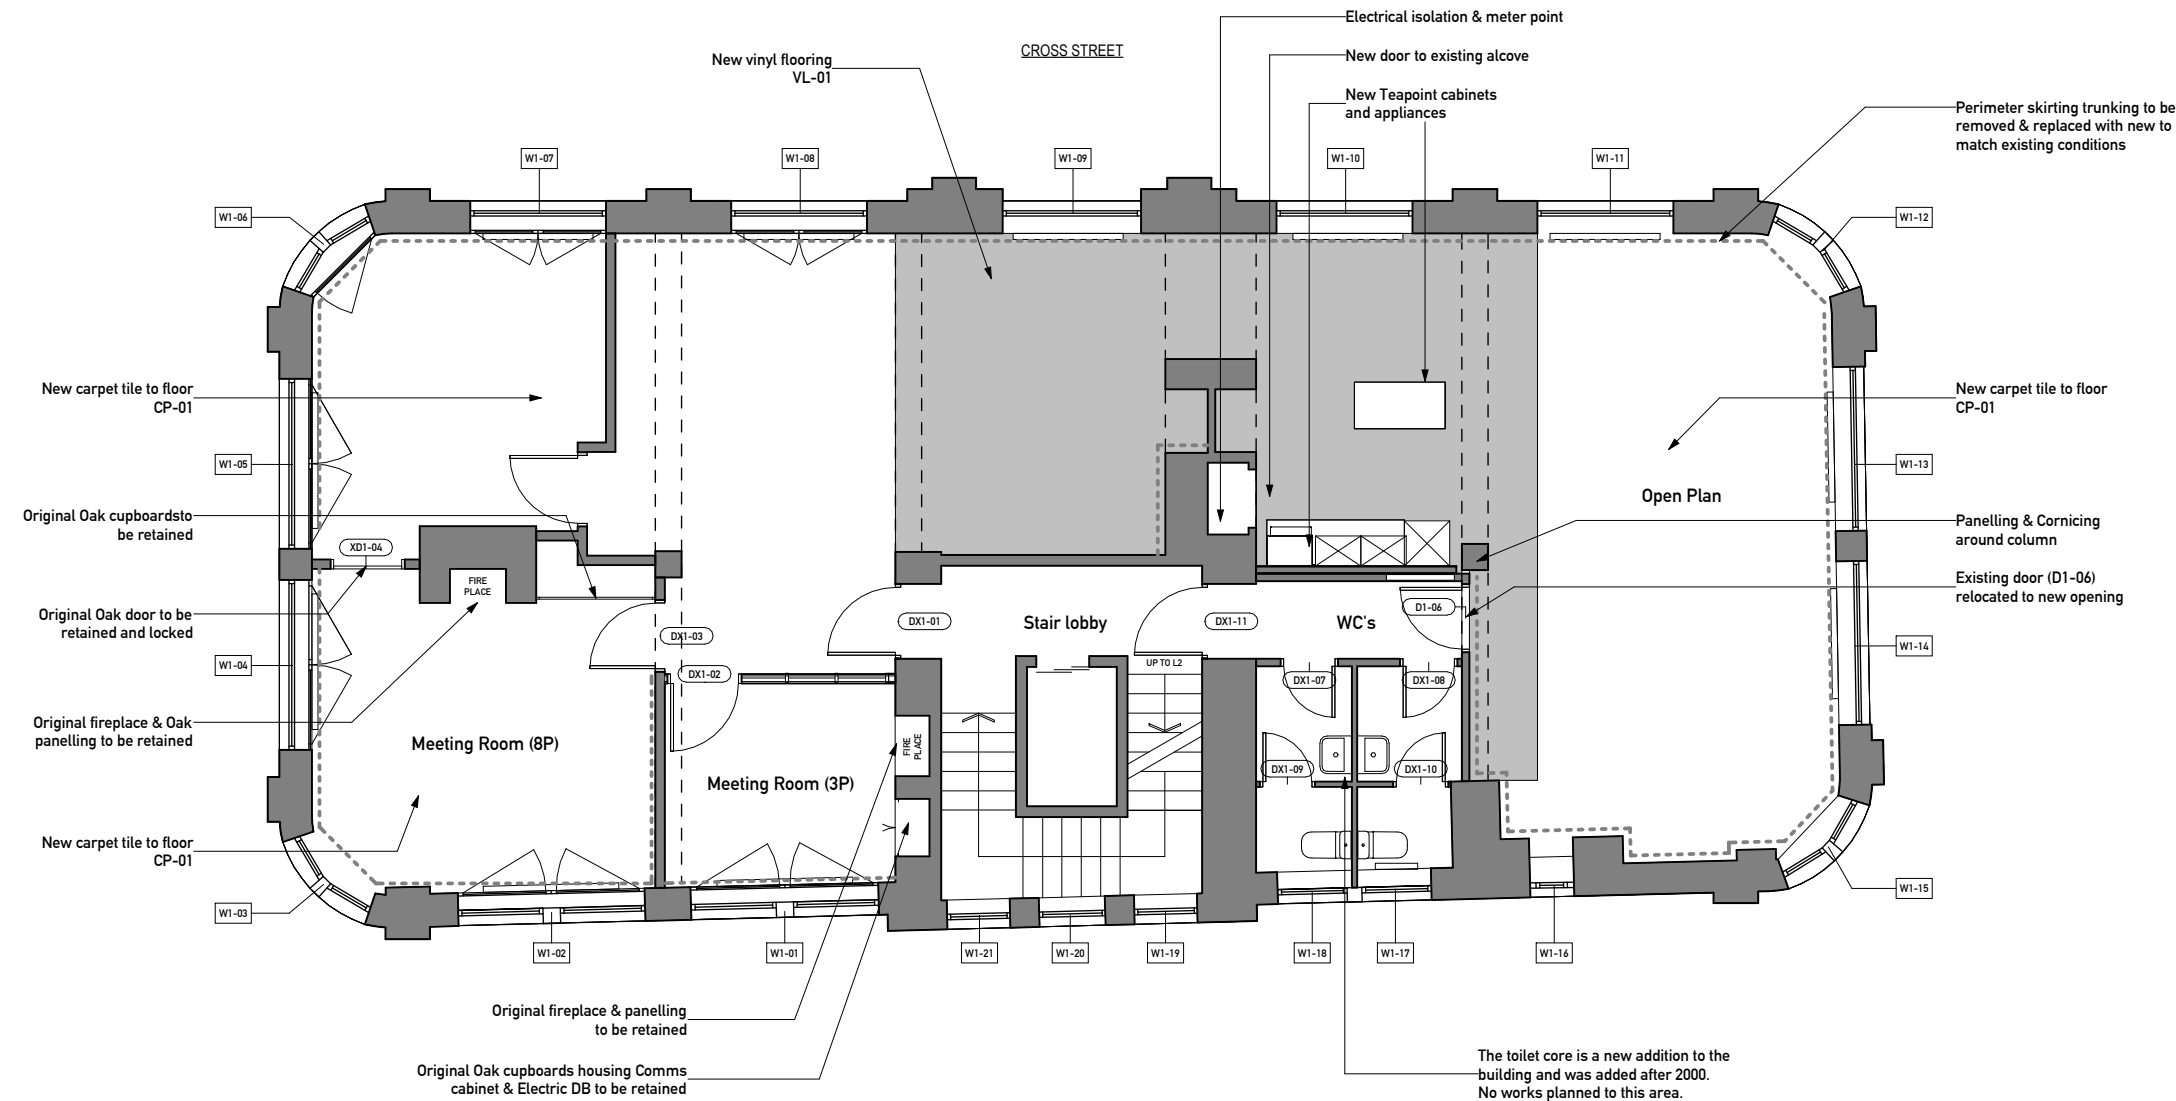

REVISION NOTE:
REV P2 - ALL DOOR NUMBERING UPDATED TO
DIFFERENTIATE BETWEEN EXISTING & NEW
DOORS.
-DOOR D1-06 OPENING DIRECTION UPDATED
- ORIGINAL OAK DOOR AND PARTITION TO BE
RETAINED AS PER LBC COMMENTS

REVISION	DATE	DESCRIPTION
P1	15.05.23	First Issue - LBC
P2	07.07.23	Revised to LBC Comments

CLIENT

RE-DEFINED

PROJECT

Eagle House
62-68 Cross Street, Manchester, M2 4JQ

QBRE PROJECT NUMBER

23049

SCALE @ A3

1 : 100

STATUS

PRECONSTRUCTION

DRAWING

Level 1 - Proposed Plan

DRAWING NUMBER

23049-01-011

ISSUE

P2

1 Level 1 Proposed Plan
01-600 1 : 100