



GENERAL NOTE:
ALL CORNICING AND SKIRTINGS ARE TO BE
REPAIRED WITH SECTIONS TO MATCH EXISTING
WHERE REQUIRED DUE TO DOWNTAKINGS

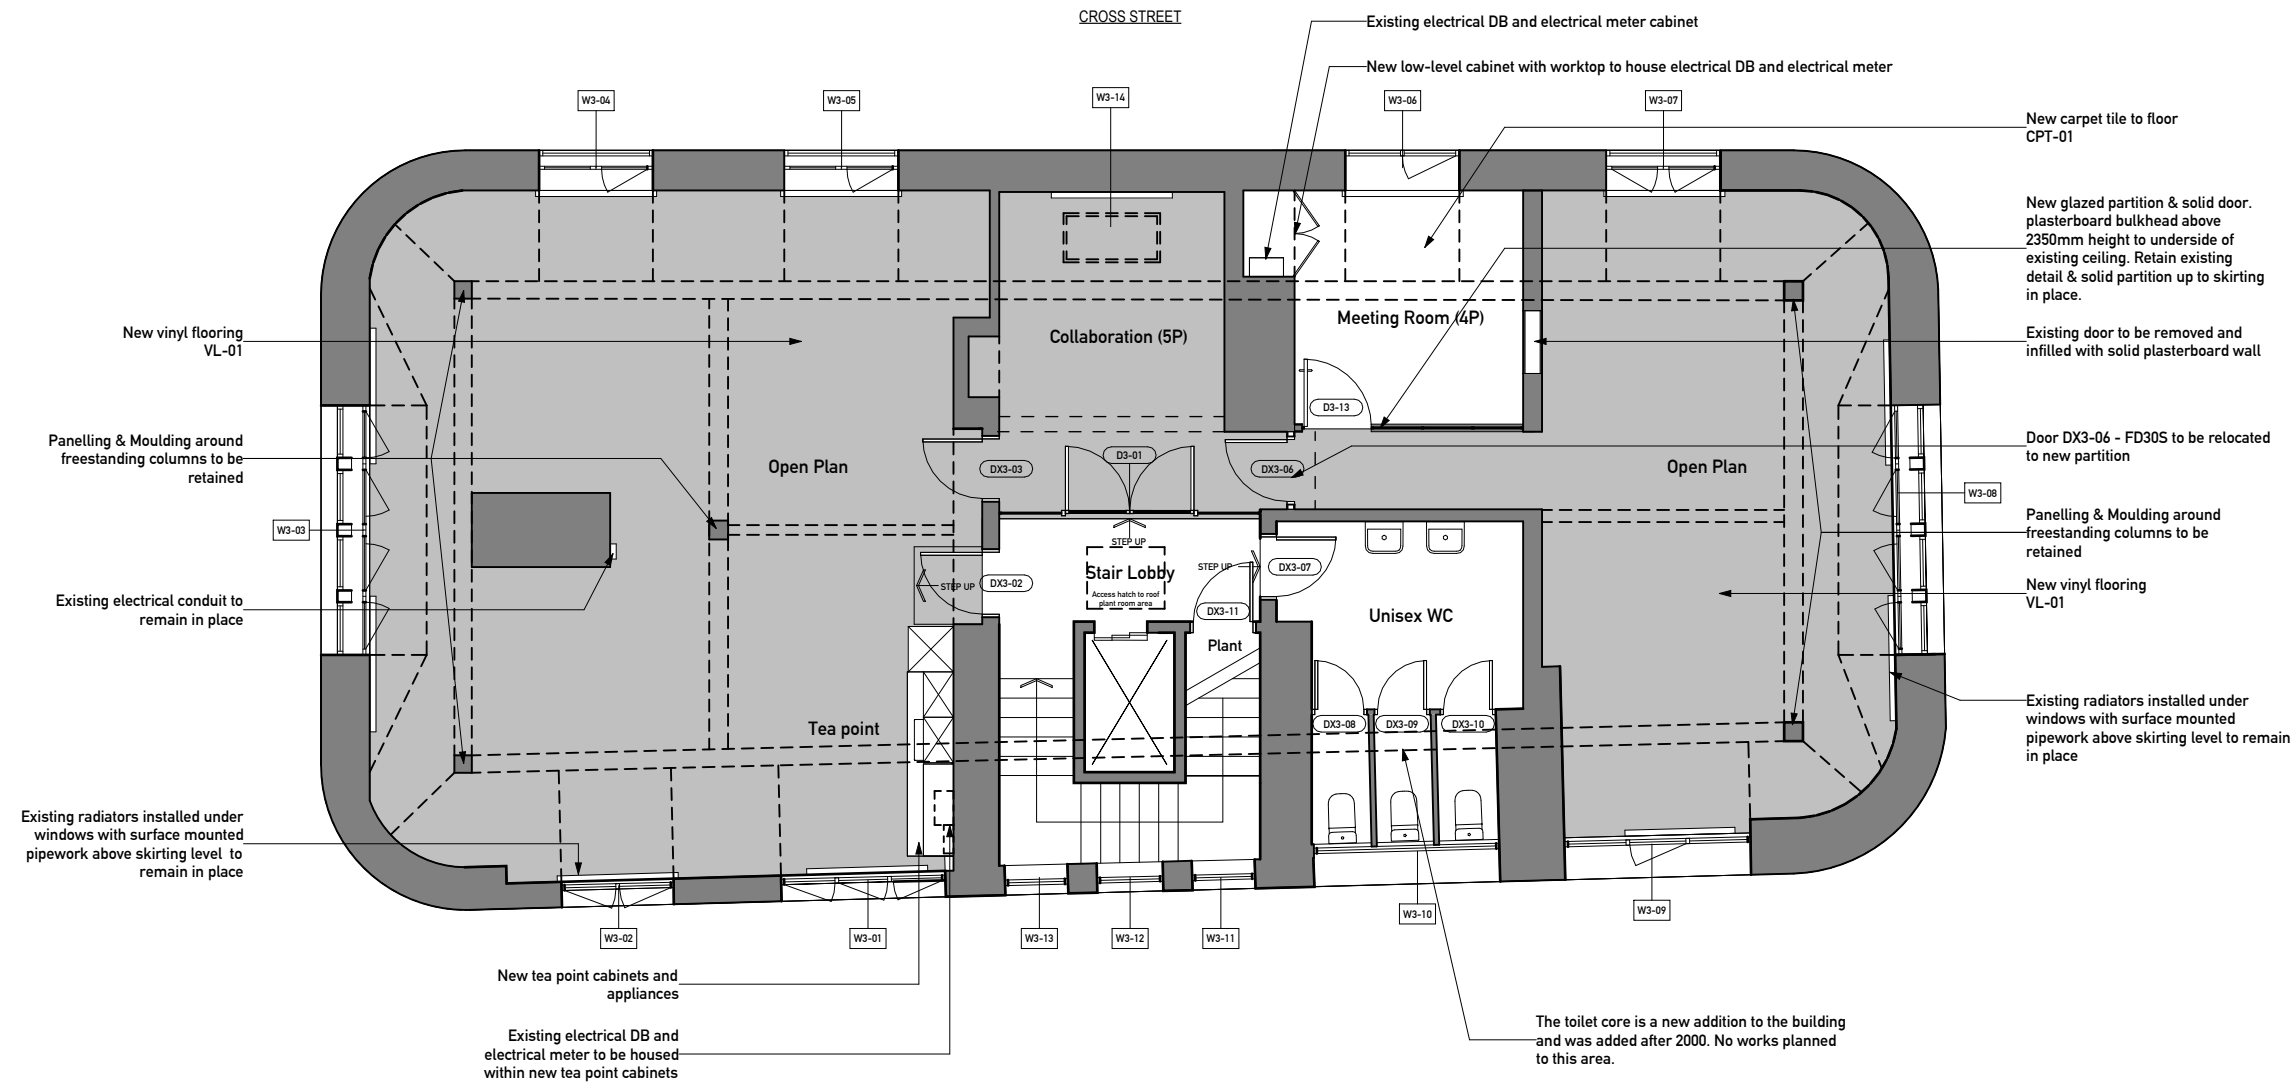

1 Level 3 Proposed Plan
02-500 1 : 100

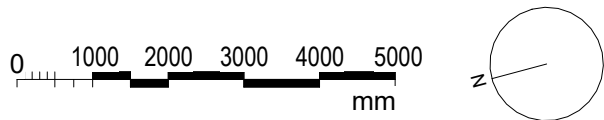

REVISION NOTE:
REV P2
- ALL DOOR NUMBERING UPDATED TO
DIFFERENTIATE BETWEEN EXISTING & NEW
DOORS.
- MEETING RM WALL UPDATED
- DOOR DX3-06 RELOCATED TO NEW PARTITION

REVISION	DATE	DESCRIPTION
P1	15.05.23	First Issue - LBC
P2	07.07.23	Revised to LBC Comments

CLIENT

RE-DEFINED

PROJECT

Eagle House
62-68 Cross Street, Manchester, M2 4JQ

QBRE PROJECT NUMBER

23049

SCALE @ A3

1 : 100

STATUS

PRECONSTRUCTION

DRAWING

Level 3 - Proposed Plan

DRAWING NUMBER

23049-03-011

ISSUE

P2