
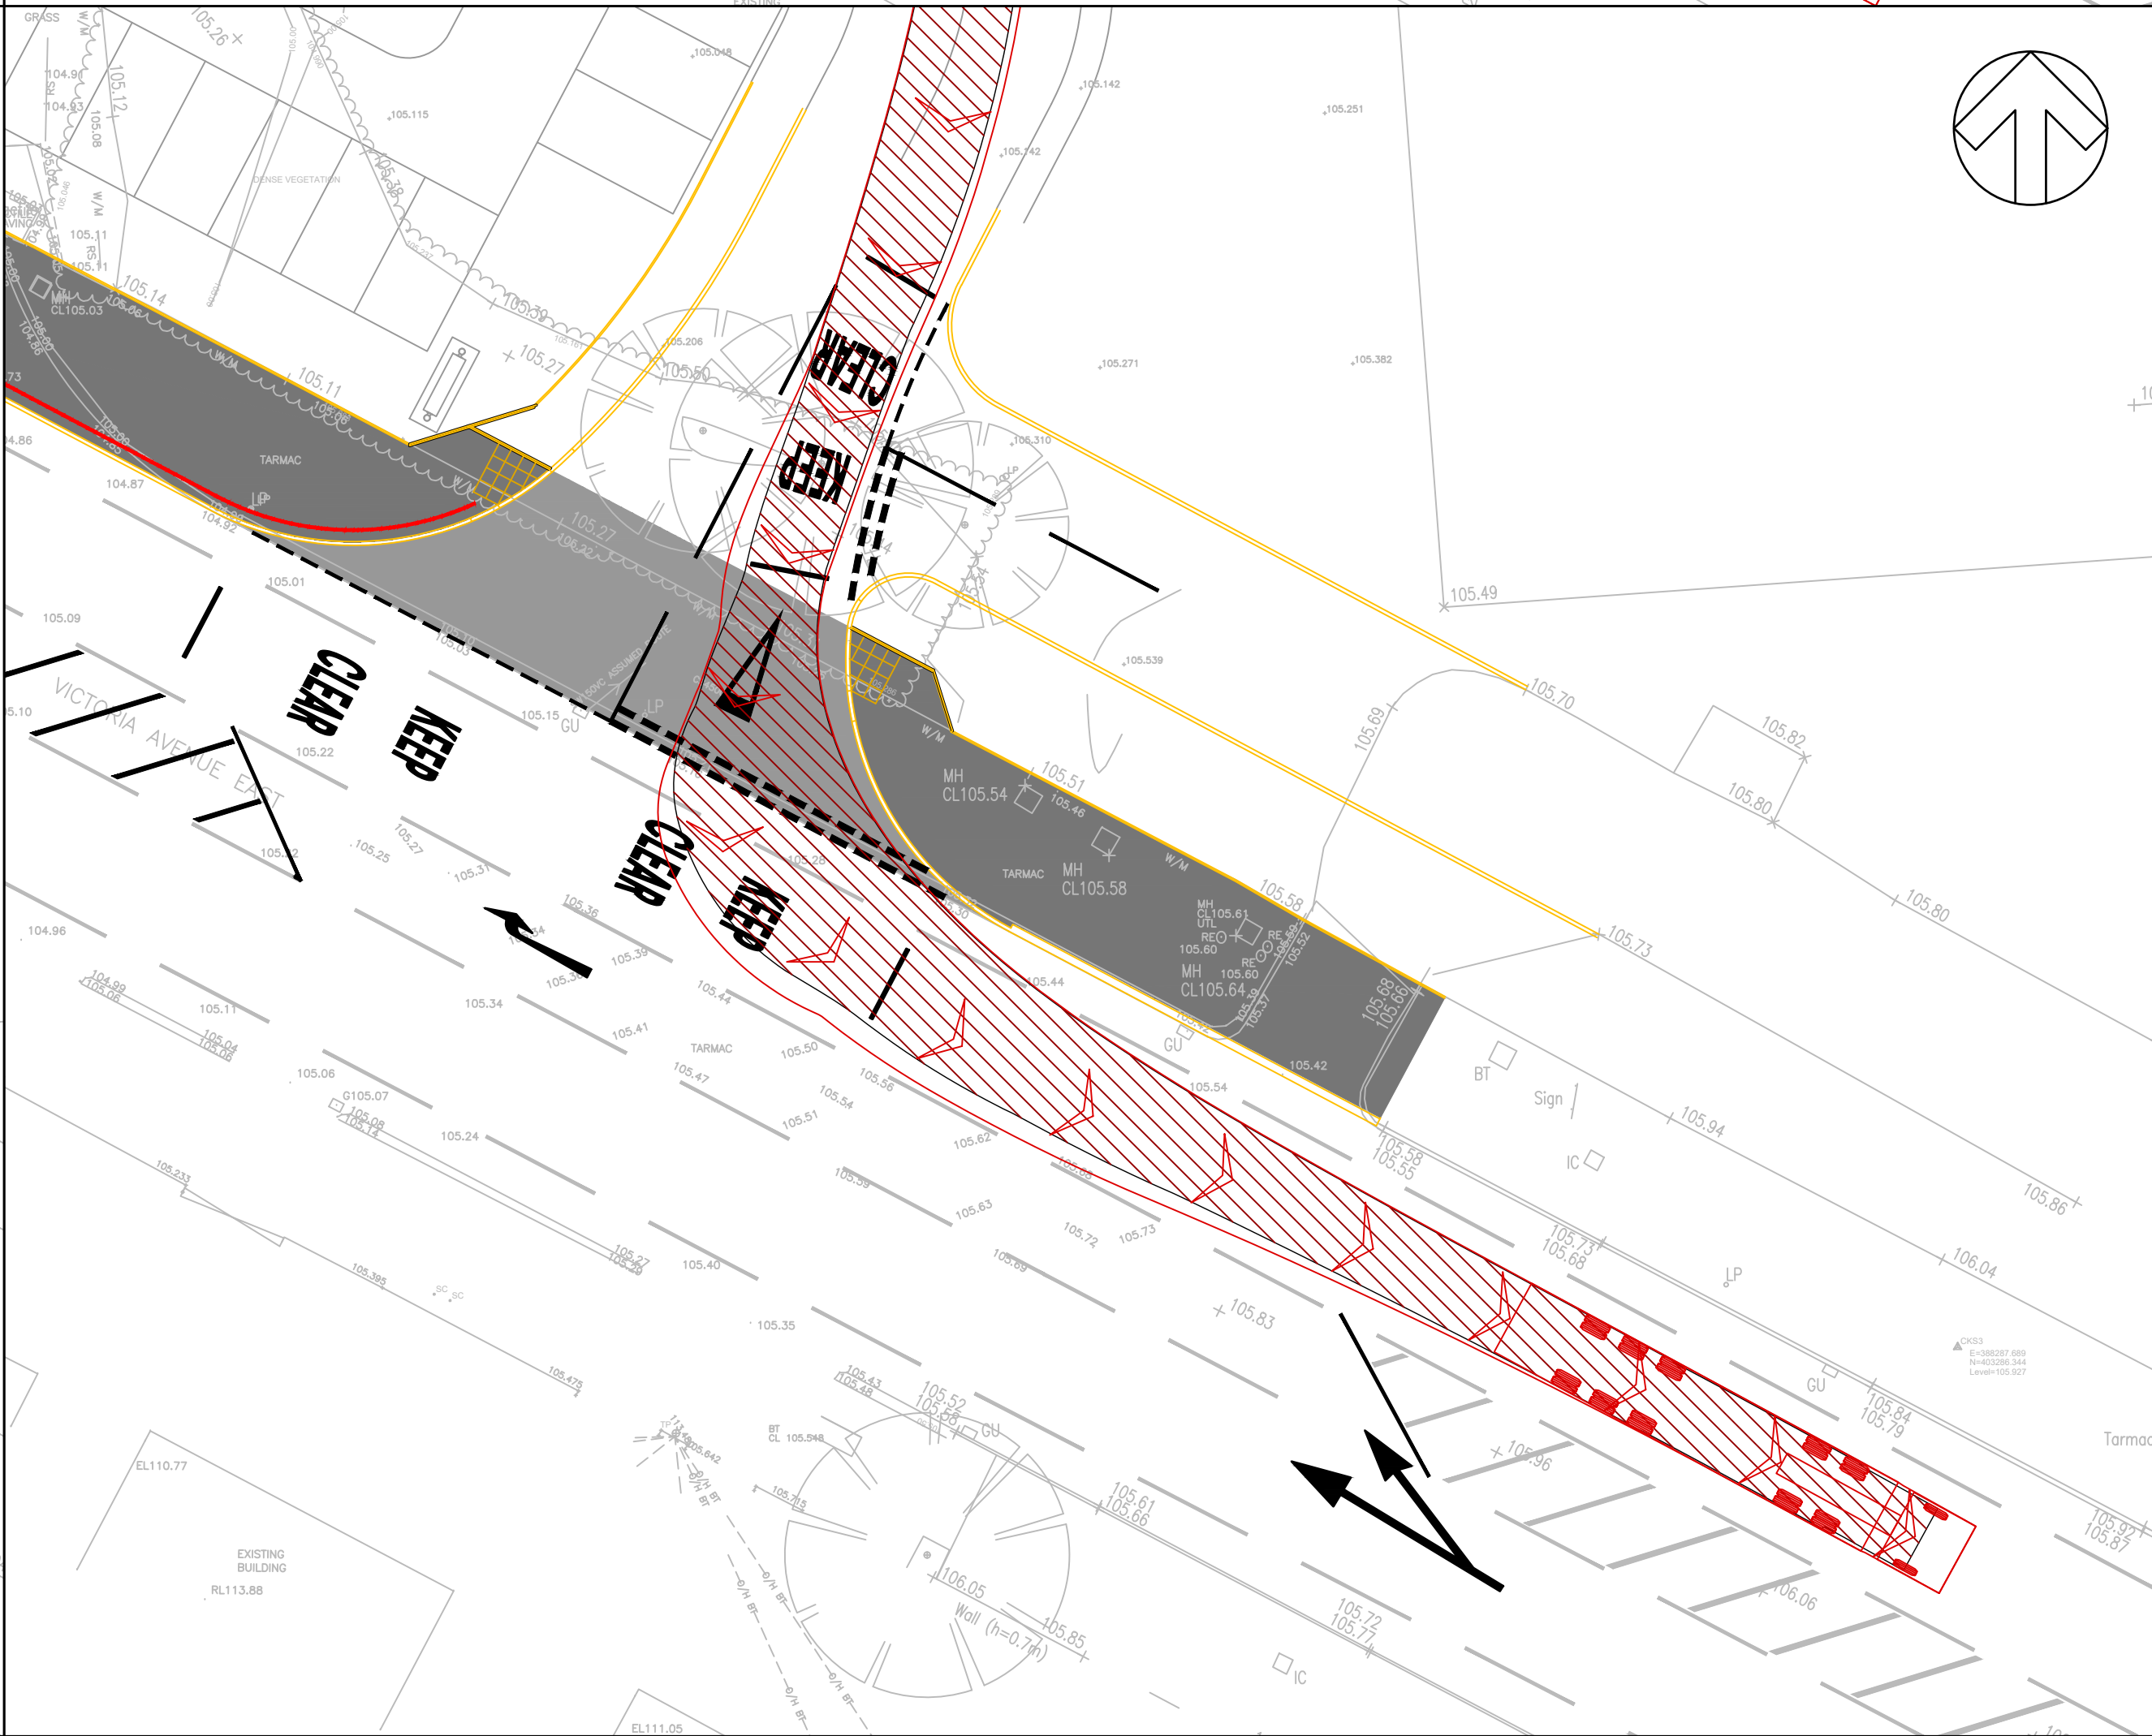
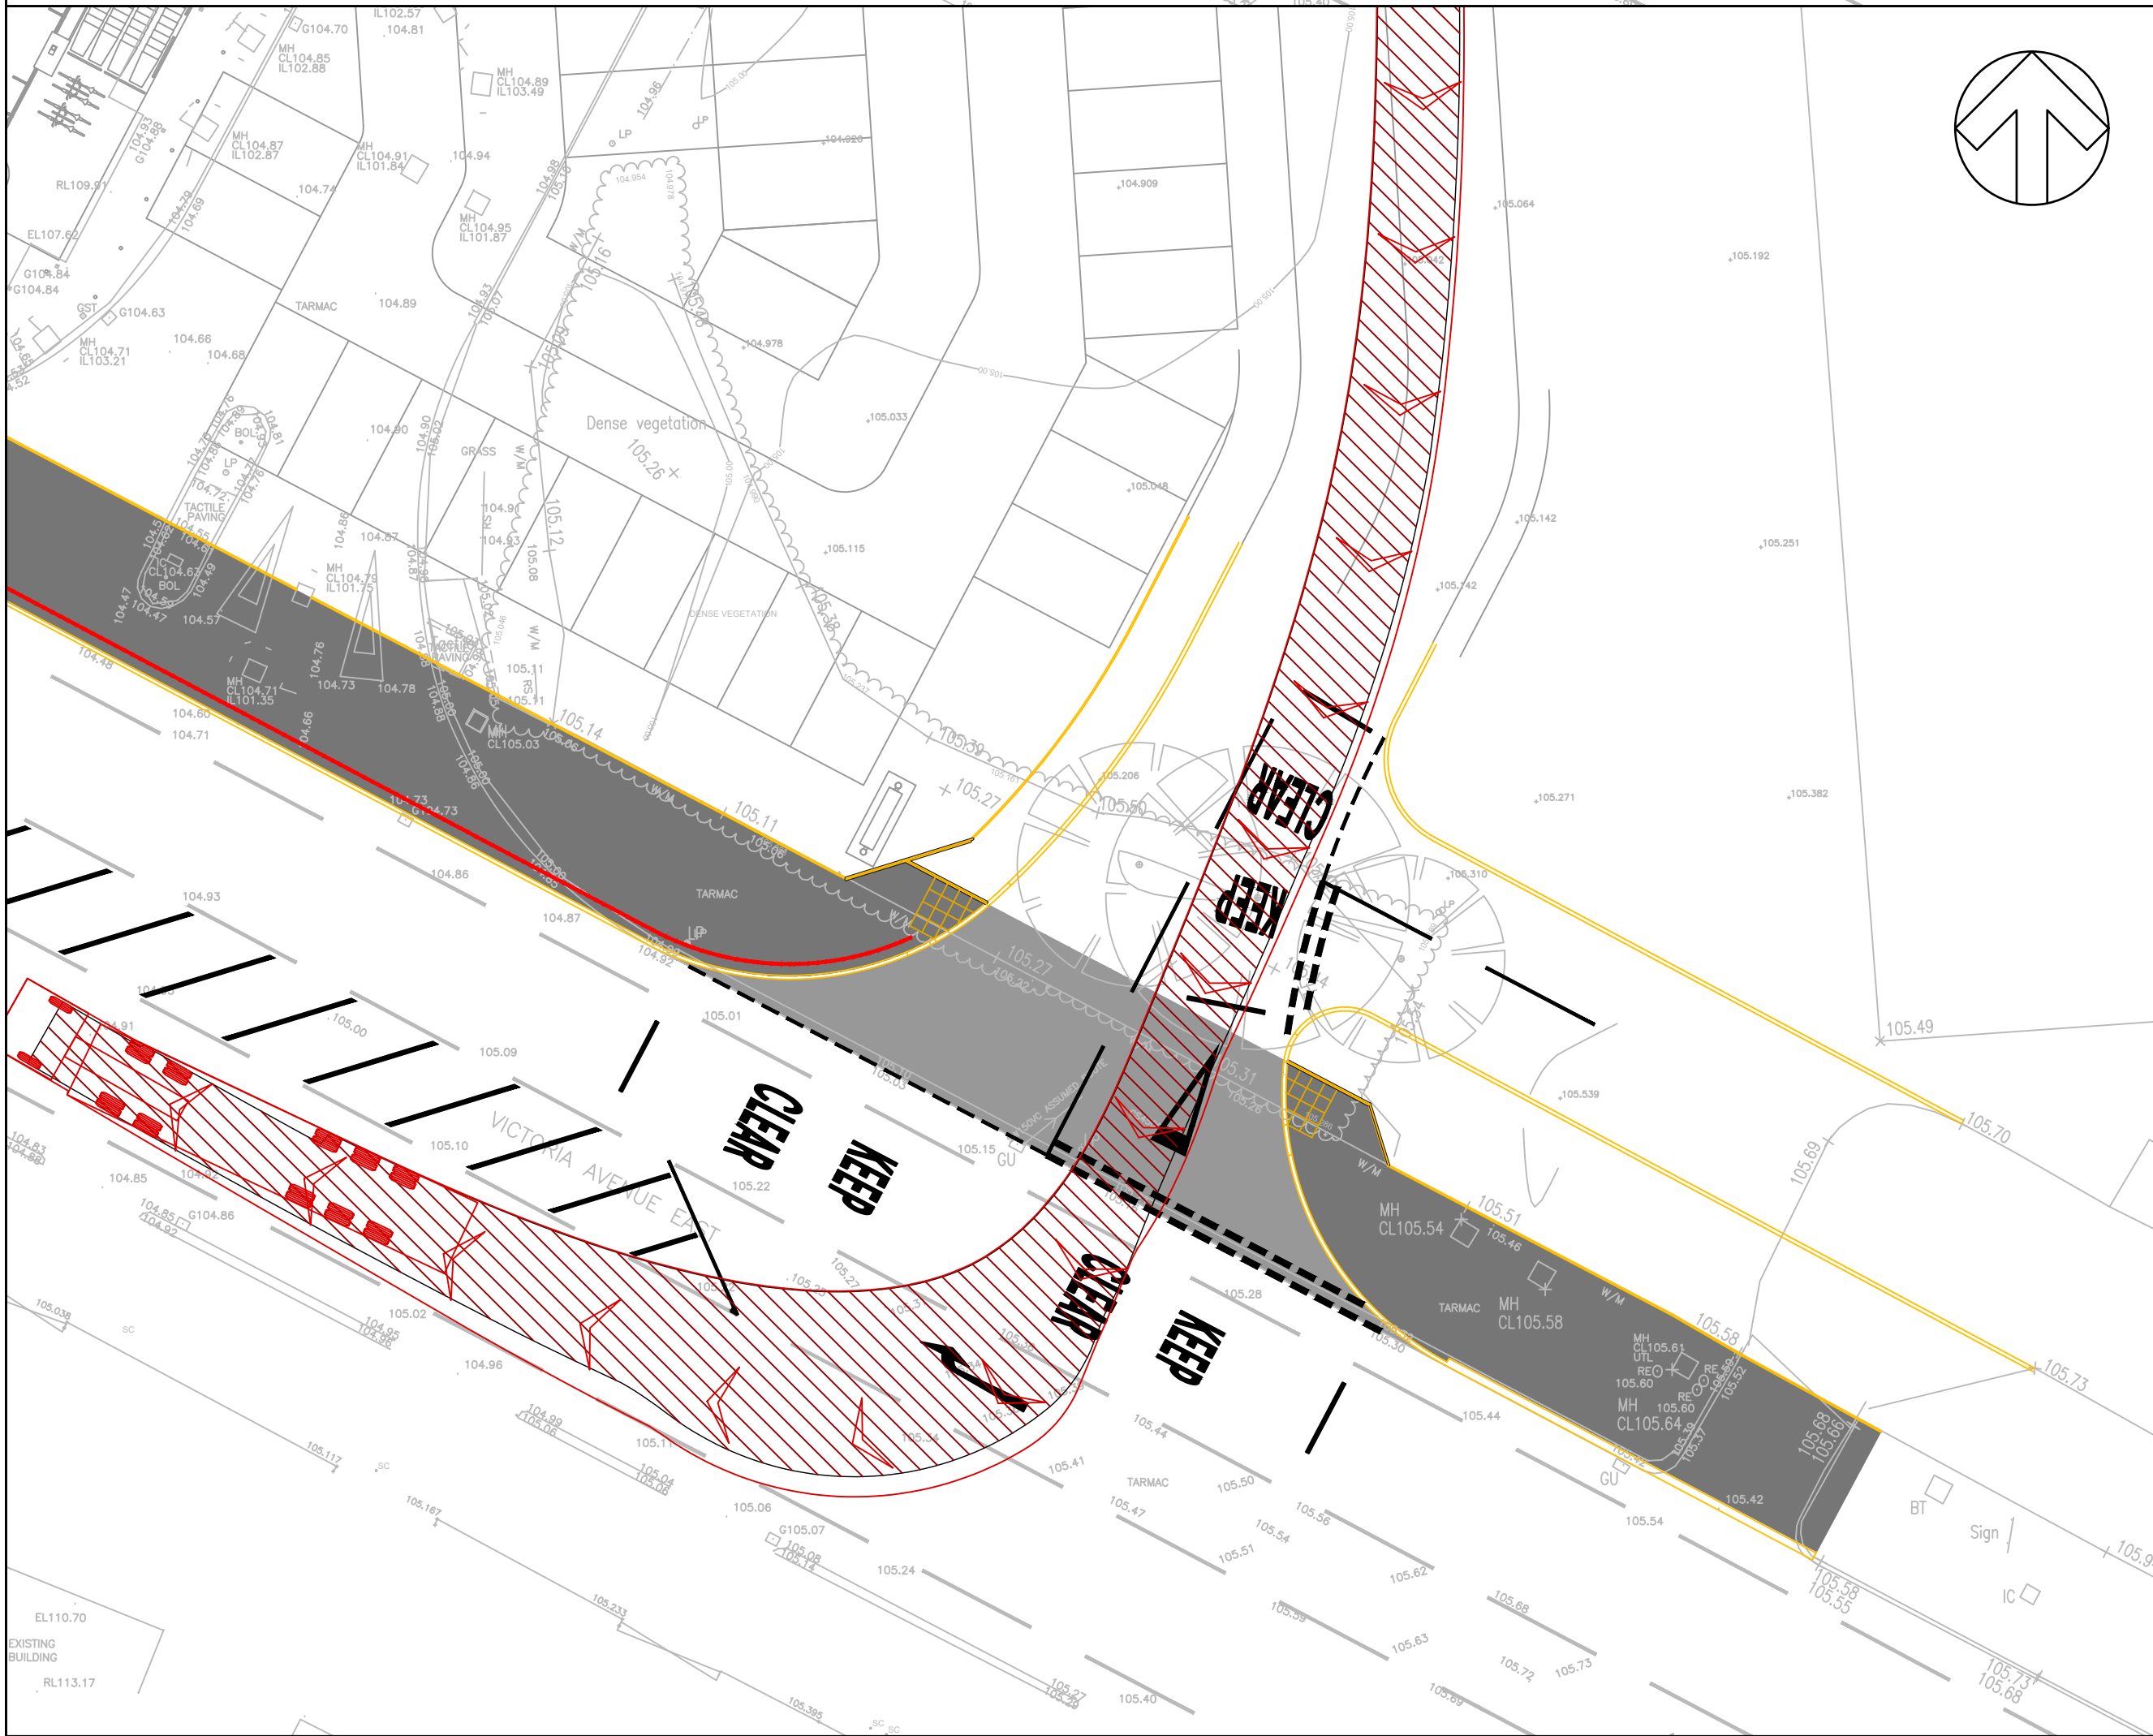
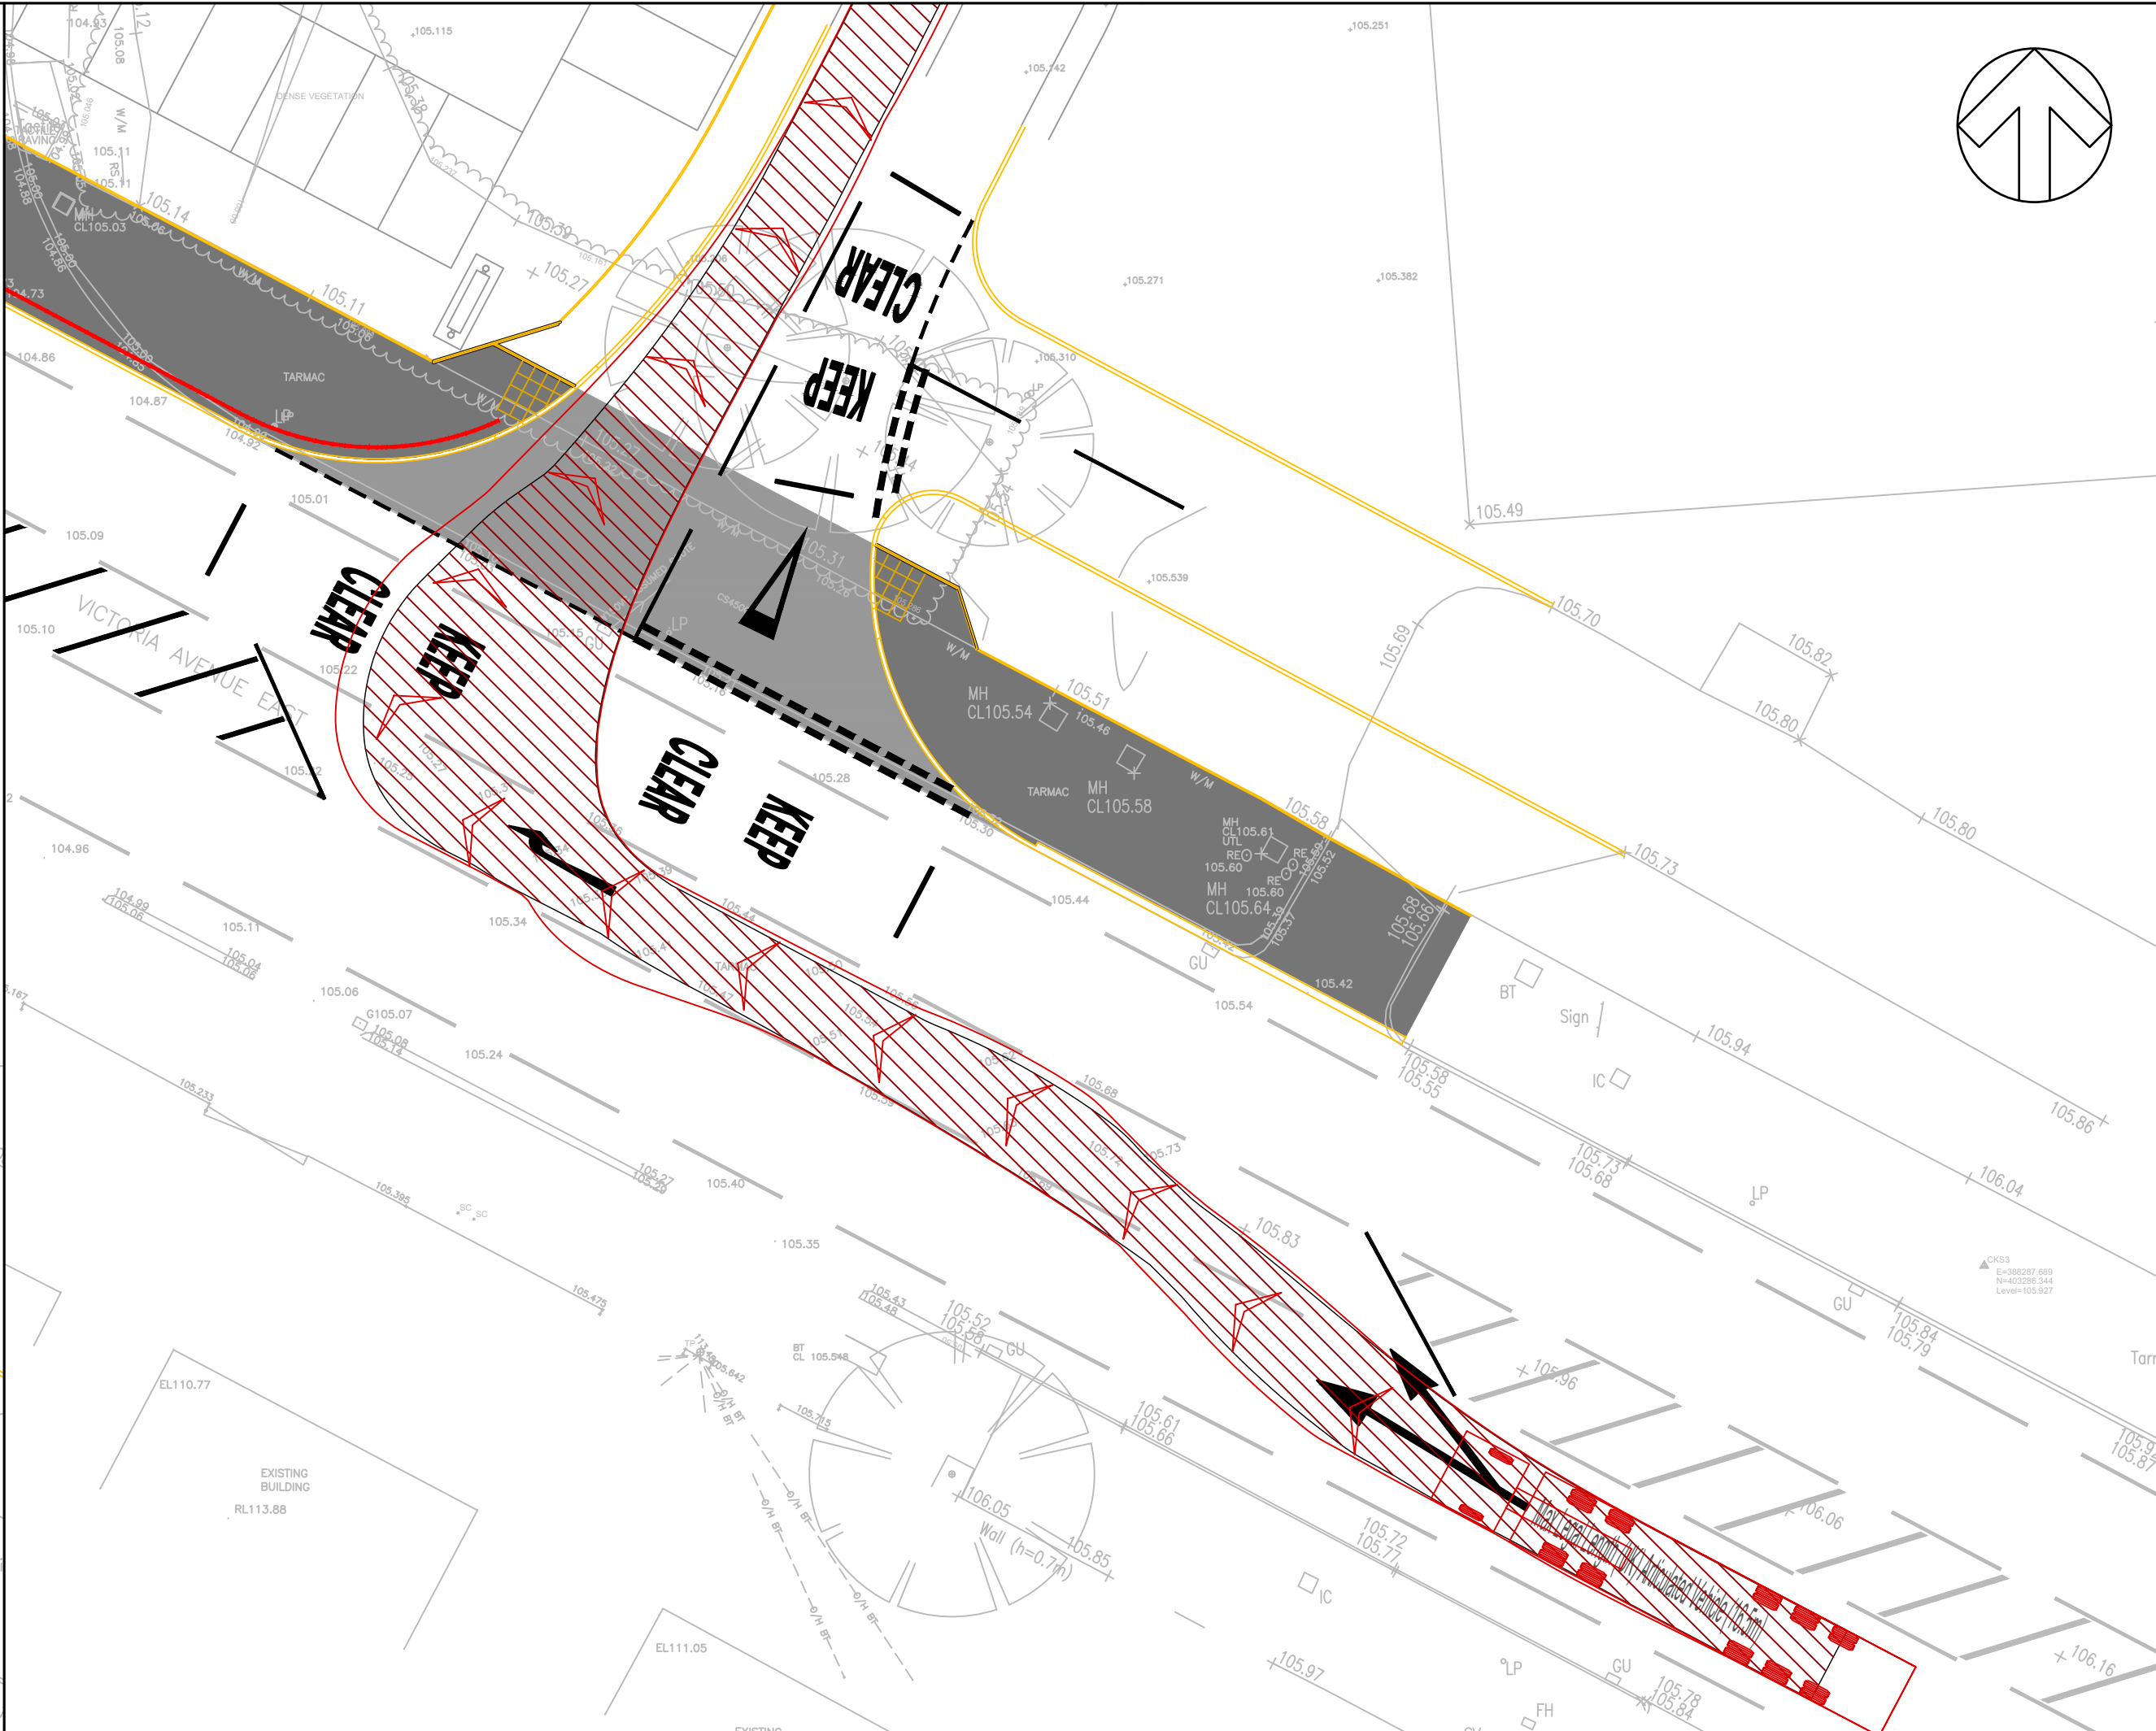


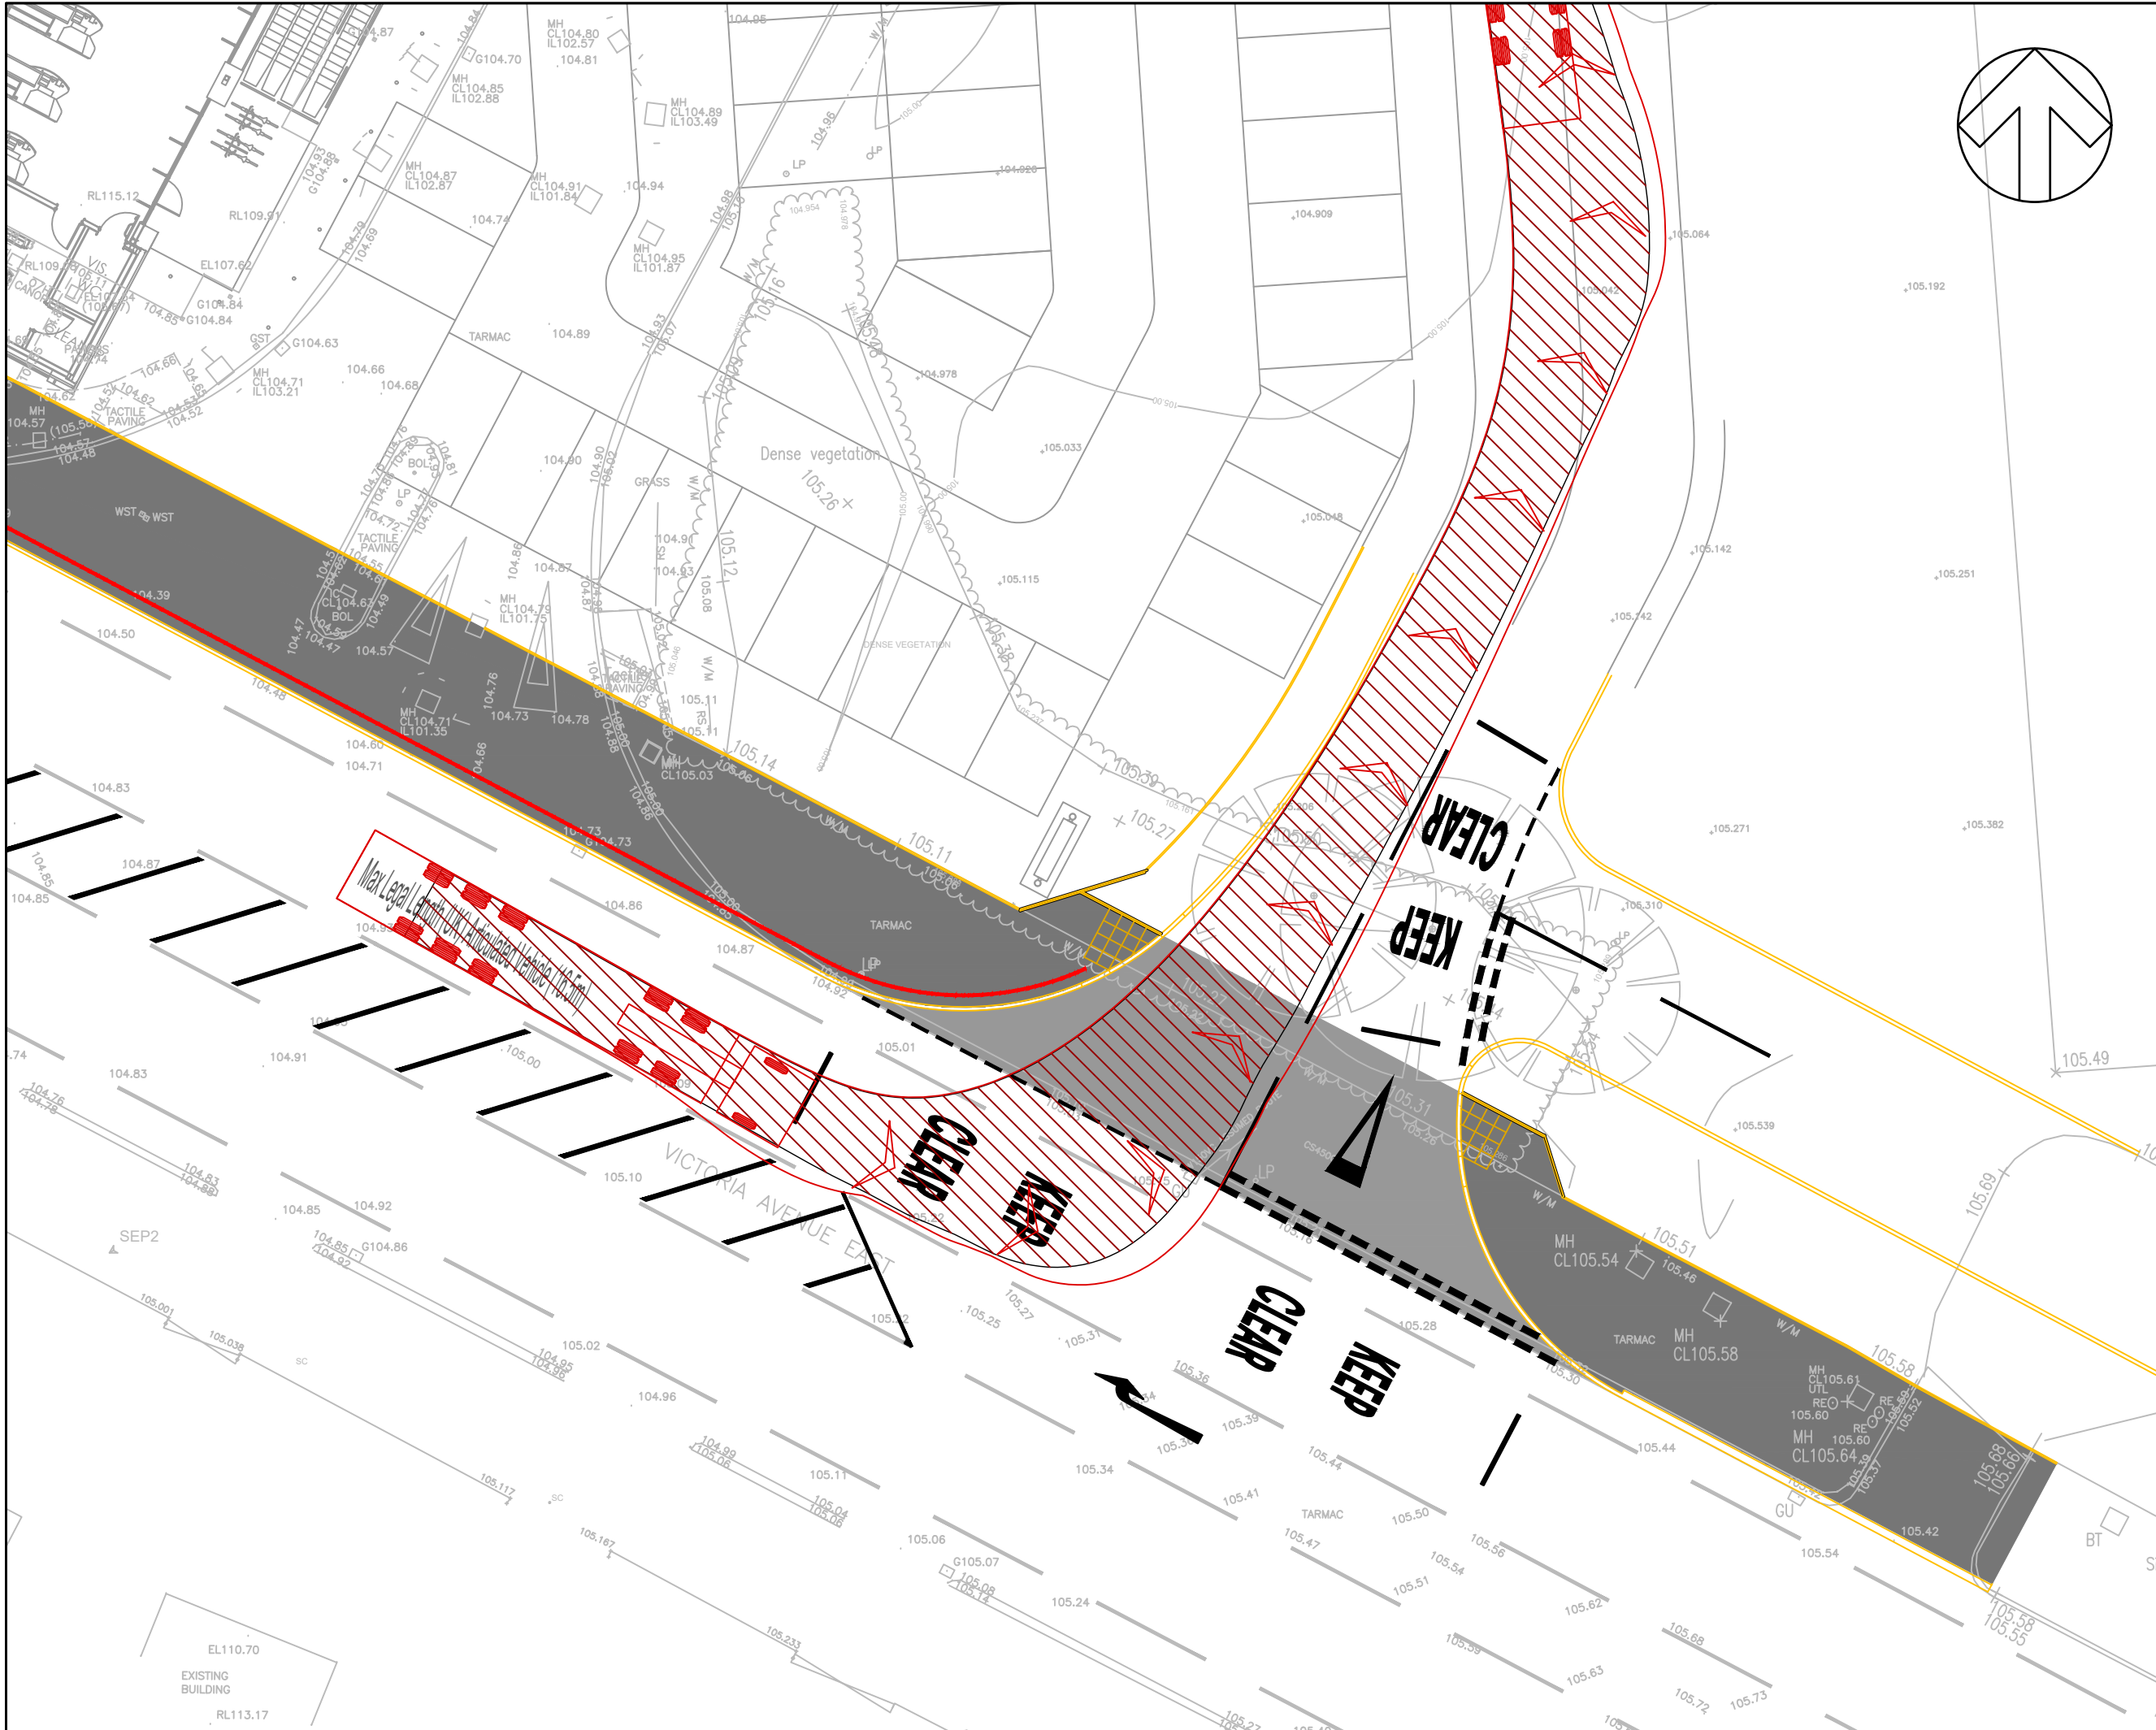

This drawing is the copyright of Cameron Rose Limited and may not be loaned, copied or reproduced in any way, or used for any offer, quote, tender or construction purposes without written consent of the company to do so.

Follow any figured dimensions - do not scale. IF IN DOUBT ASK.

NOTES

- THIS DRAWING IS TO BE READ IN CONJUNCTION WITH ALL OTHER RELEVANT ARCHITECT'S, ENGINEER'S AND SPECIALIST'S DRAWINGS TOGETHER WITH THE APPROPRIATE SPECIFICATION.
- IT IS THE CONTRACTOR'S RESPONSIBILITY TO CHECK ALL DIMENSIONS ON SITE. DIMENSIONS MUST NOT BE SCALED FROM THIS DRAWING. ANY DISCREPANCIES TO BE BROUGHT TO THE IMMEDIATE ATTENTION OF THE ARCHITECT IN WRITING.
- ALL DIMENSIONS AND LEVELS ARE IN METRES, UNLESS NOTED OTHERWISE.

VEHICLE DETAILS

Max Legal Length (UK) Articulated Vehicle (16.5m)
Overall Length 16.500m
Overall Width 2.550m
Overall Body Height 3.681m
Min Body Ground Clearance 0.411m
Max Track Width 2.500m
Lock to lock time 6.00s
Kerb to Kerb Turning Radius 6.530m

SECTION 278 DRAWING LIST		
DRAWING NUMBER	TITLE	
562/01/02	GENERAL ARRANGEMENT	
562/01/03	PAVEMENT CONSTRUCTION, KERBING AND STREET FURNITURE	
562/01/04	FINISHED SURFACE LEVELS	
562/01/05	LONGITUDINAL AND CROSS SECTIONS	
562/01/06	ROAD MARKINGS AND SIGNAGE	
562/01/07	DRAINAGE AND SERVICES	
562/01/08	CONSTRUCTION DETAILS	
562/01/09	SITE CLEARANCE	
562/01/10	RISK MANAGEMENT	
562/01/11	SWEEP PATH ANALYSIS	

Revision History		Date
P1	ISSUED FOR TECHNICAL APPROVAL	07/11/22
P2	UPDATED FOLLOWING MCC COMMENTS	10/02/23

Lyndale Business Centre
Hosters Hall Road
Newcastle-under-Lyme
Staffordshire
ST5 8DF
01782 827029
www.cameron-rose.co.uk

CAMERON ROSE
ASSOCIATES

client:	Aldi Stores Limited		
project:	Victoria Avenue East Moston		
drawing title:	Section 278 Works Swept Path Analysis		
scale(s): 1:200@A1	date: 31/10/22	drawn by:	checked:
drawing number: 562/01/11		TS	UM
xrefs:	status:		TECH APPROVAL
X_Kerbs X_Proposed Works X_Proposed Site Layout X_Road Markings X_Topo_2D			
		rev:	P2

DATE PRINTED: