
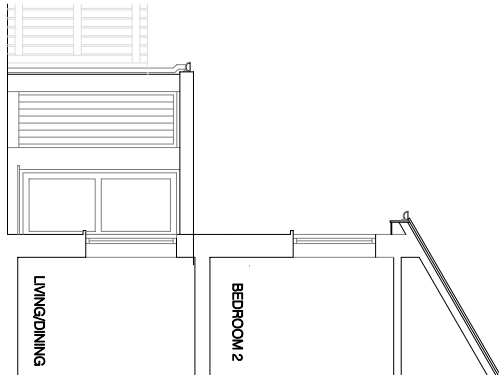
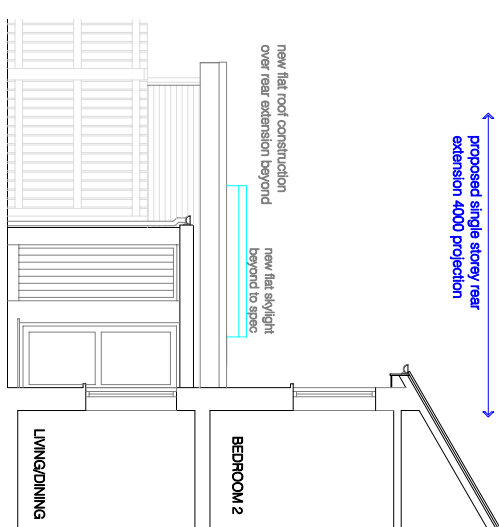
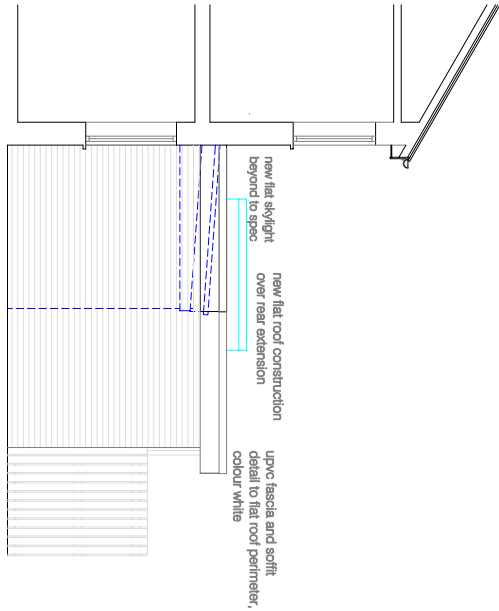
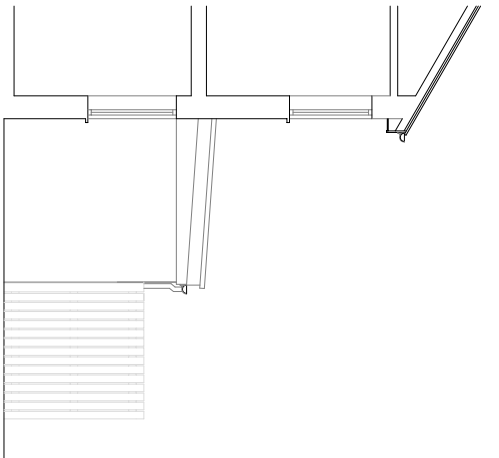
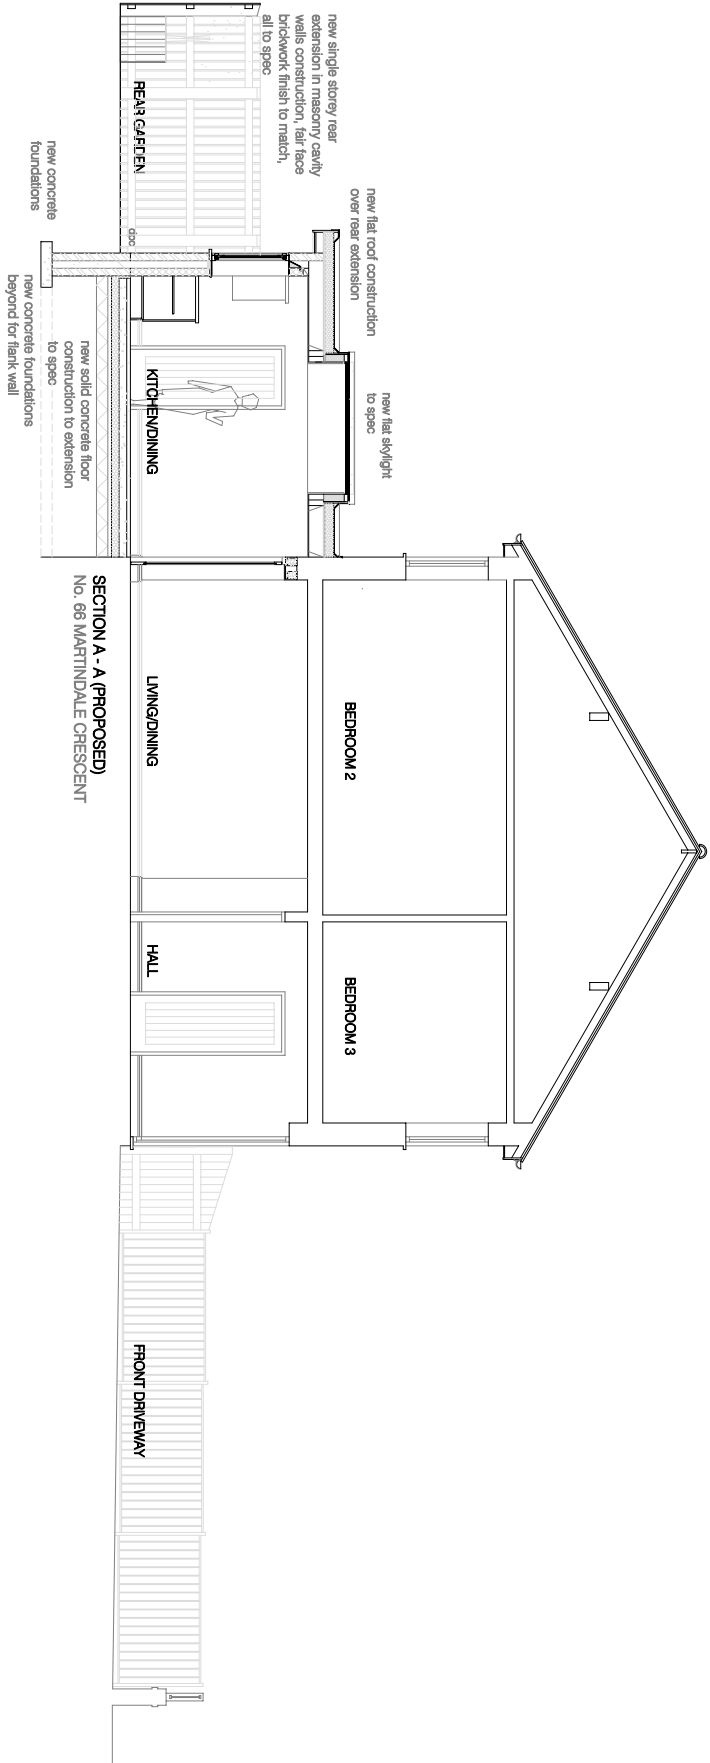
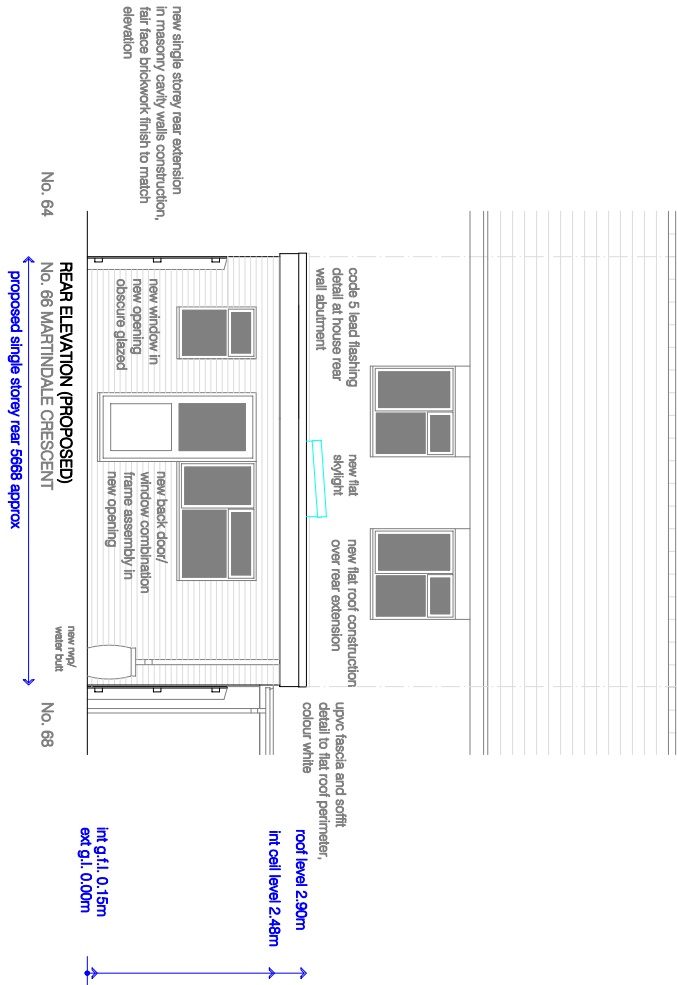
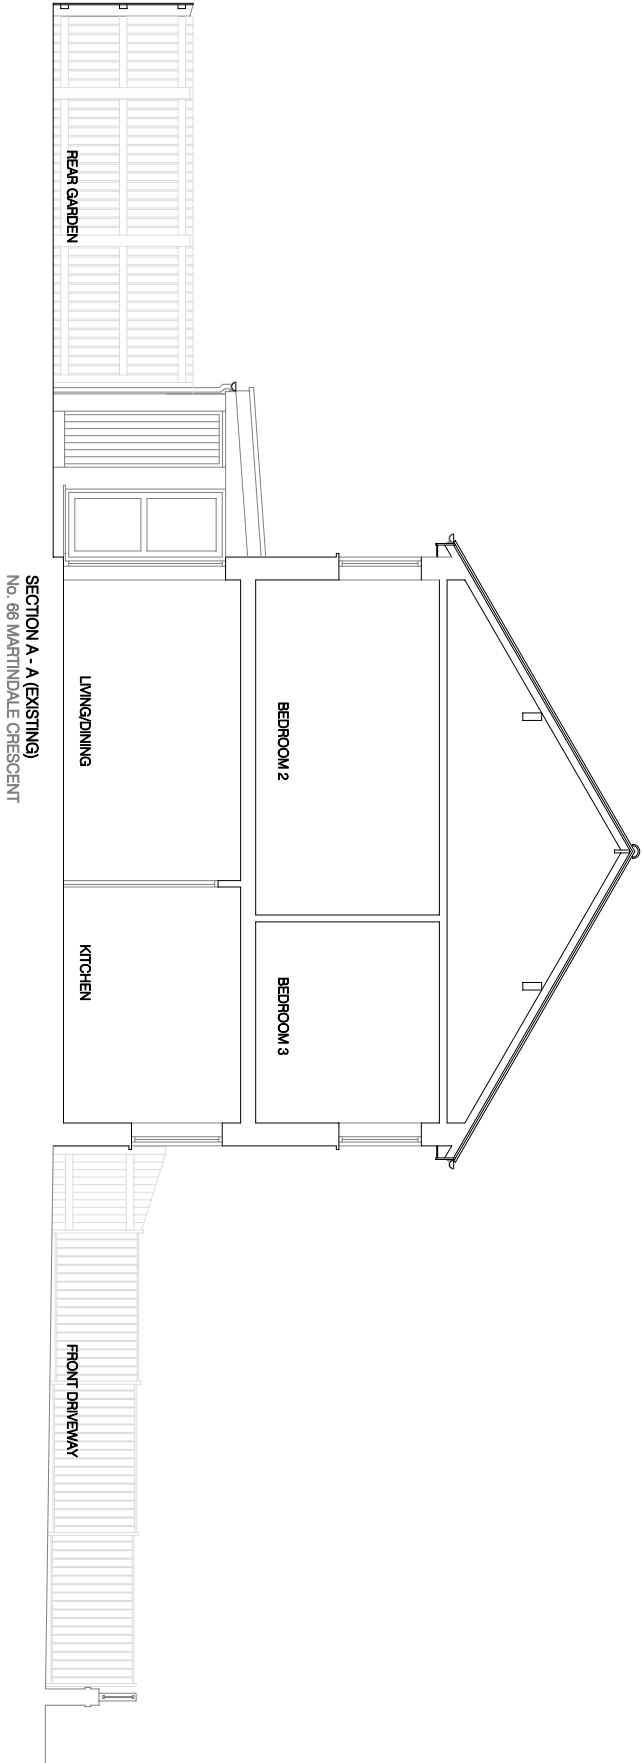


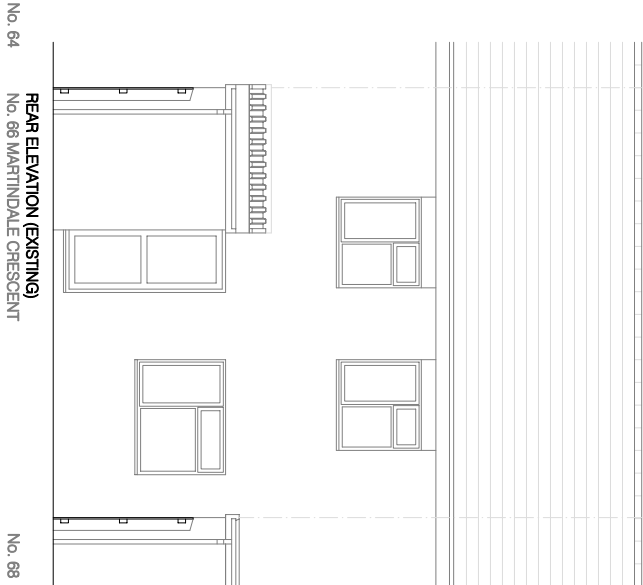

Client			Mr Mohammed Enam SHARDAR
Project			Proposed single storey rear extension 66 MARTINDALE CRESCENT, LONGSIGHT MANCHESTER M12 4WQ
Drawing Title			ELEVATIONS AND SECTION AS EXISTING AND PROPOSED
Scale	Date	Drawing No.	
1:100 @ A3	June 2023	66MCR/02	