




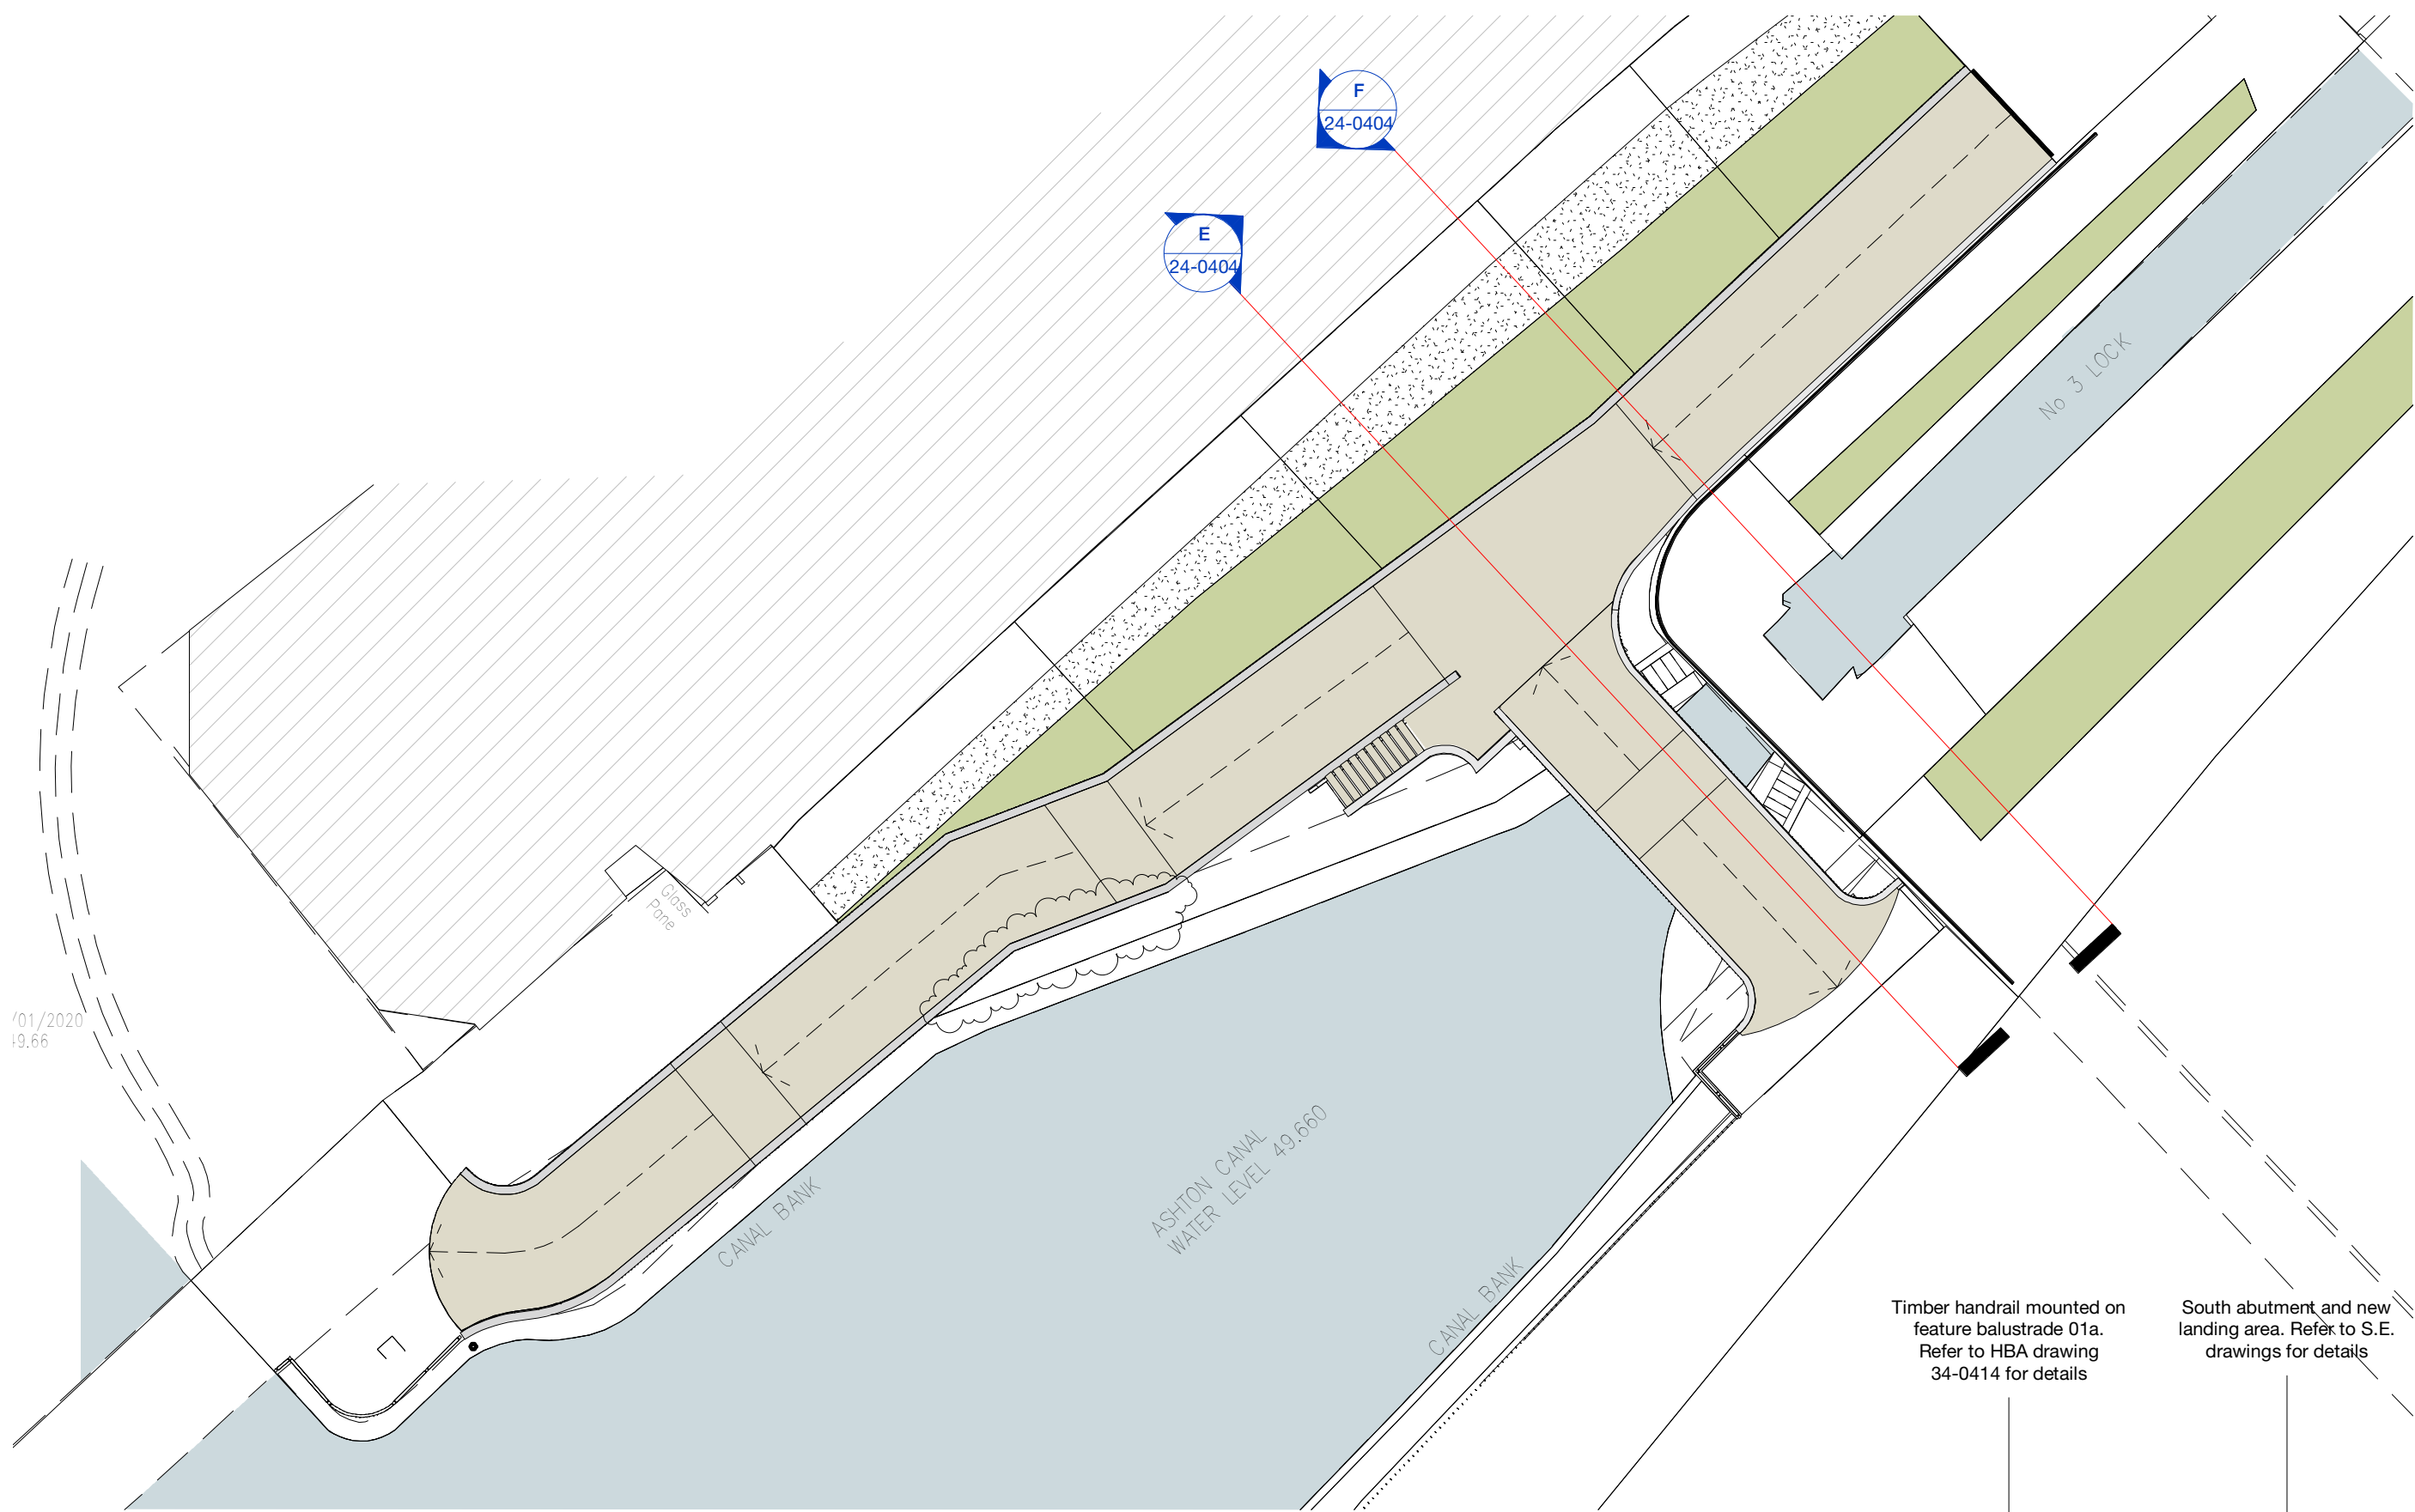

1 Location Plan
1 : 200

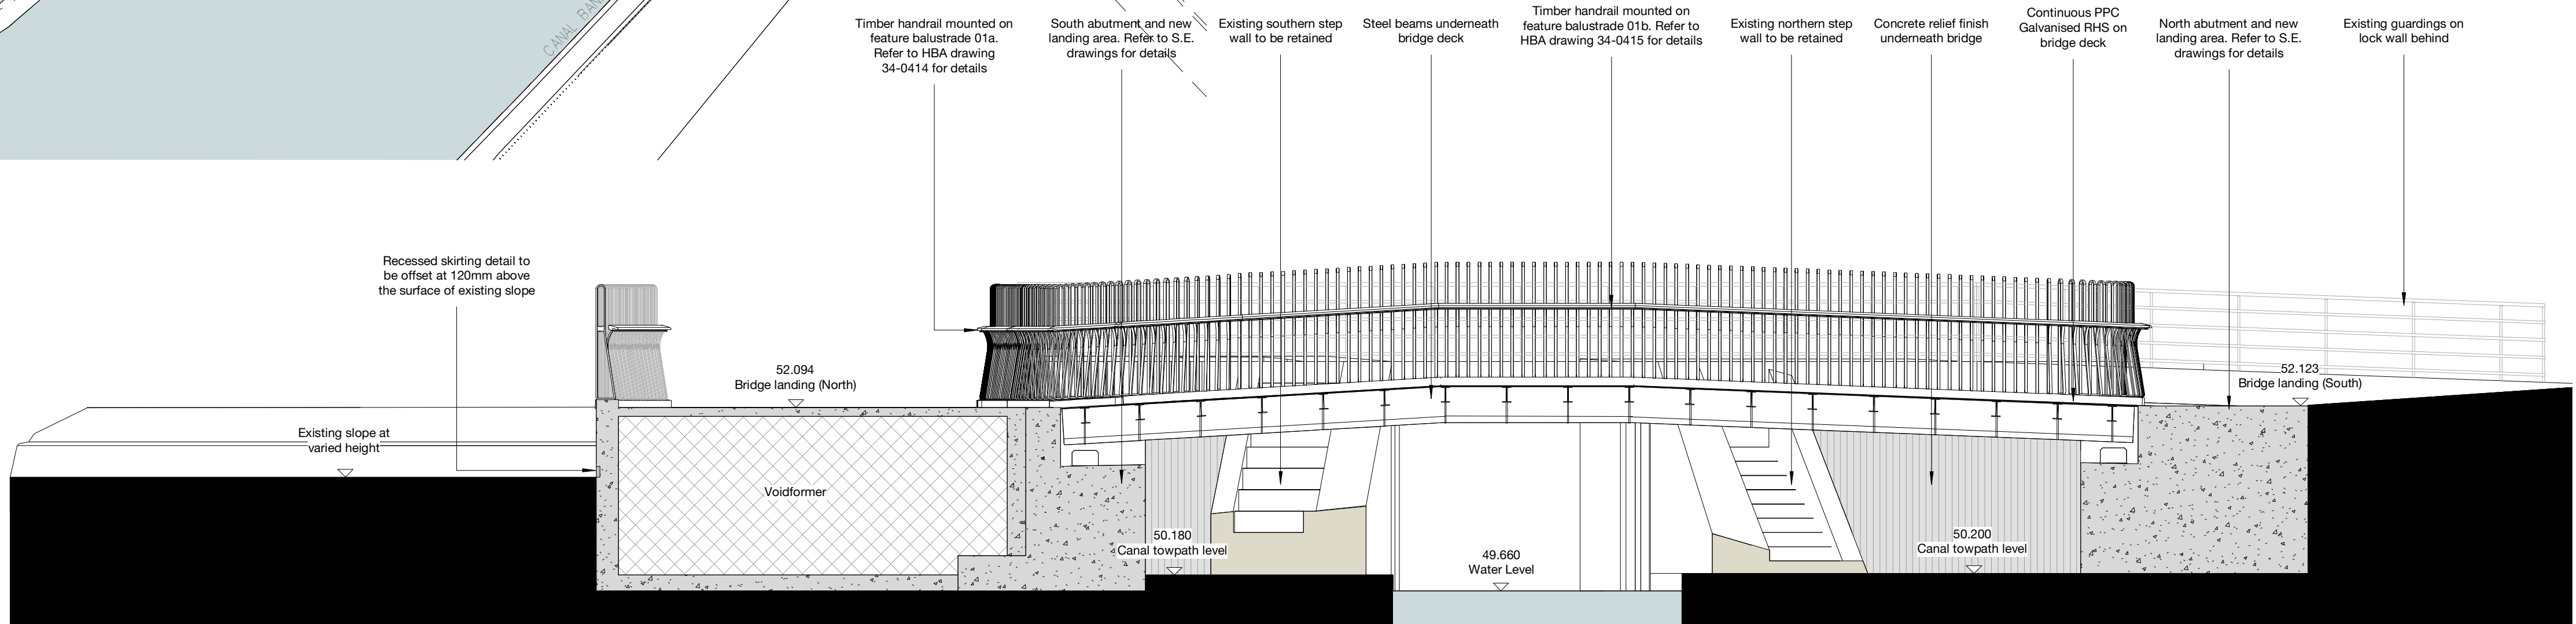

E Bridge Section EE
1 : 50

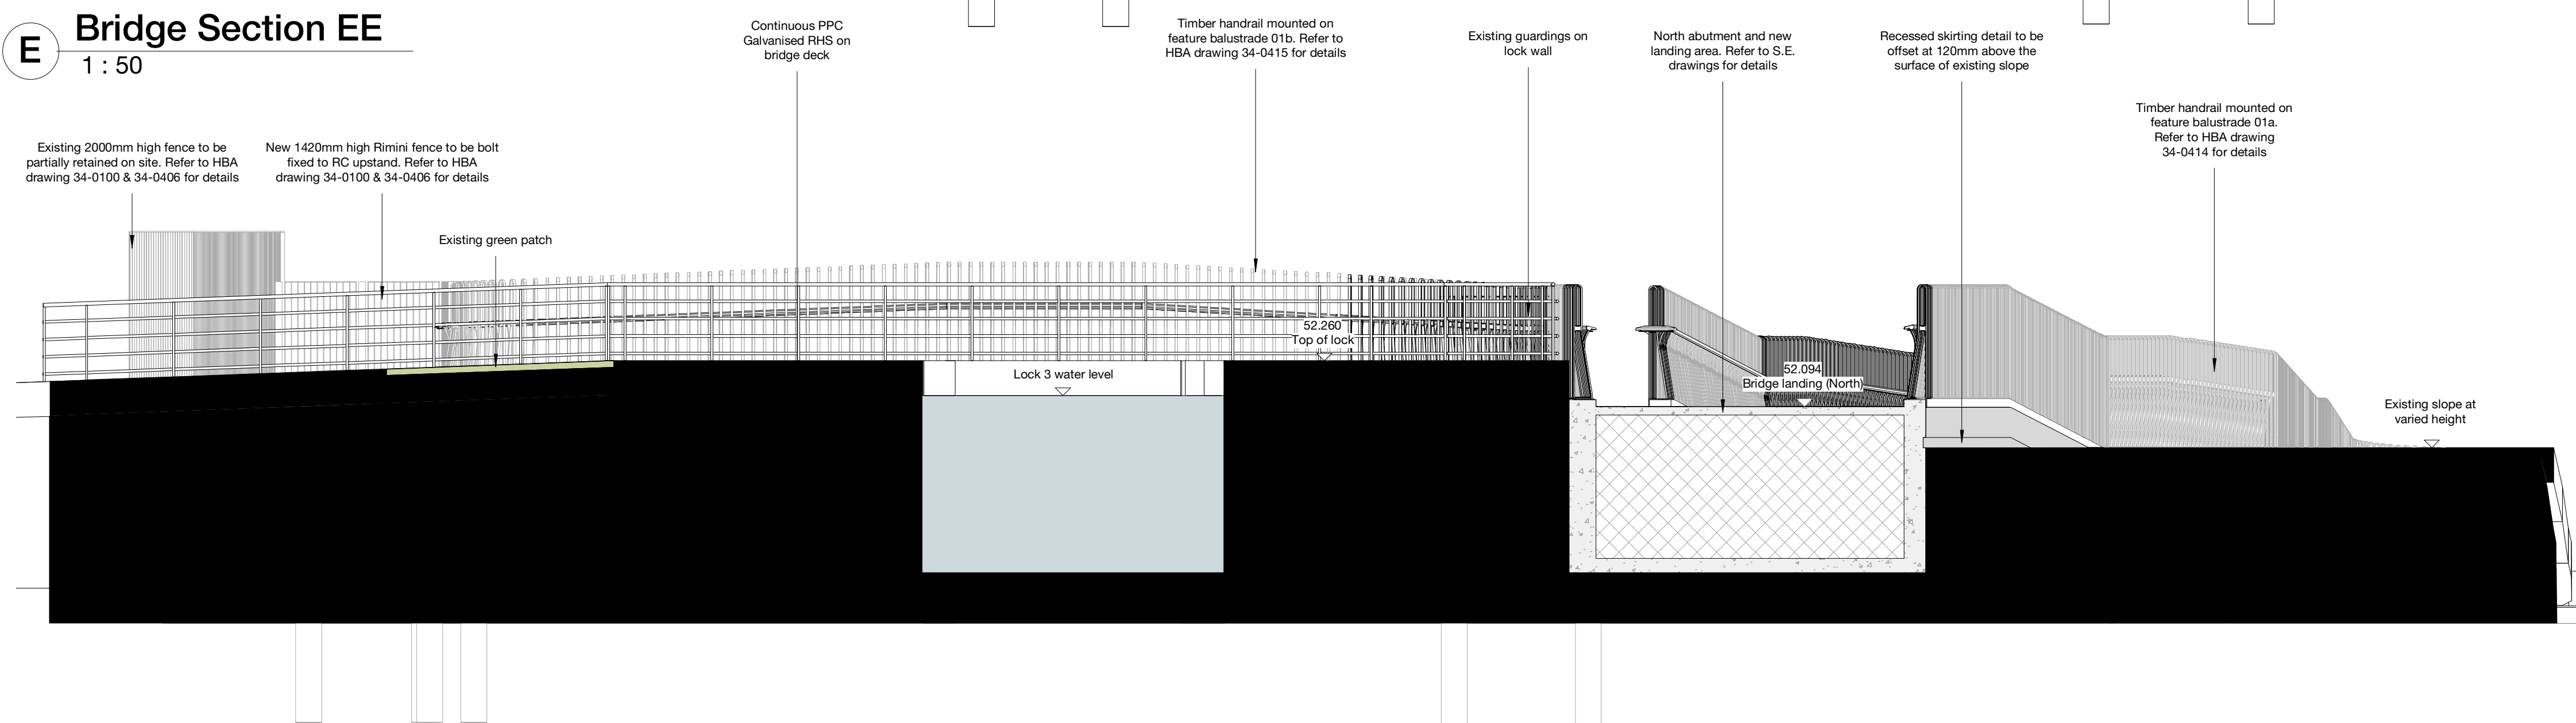

F Bridge Section FF
1 : 50

Copyright Hawkins\Brown Architects
No implied licence exists. This drawing should not be used to calculate areas for the purposes of valuation. Do not scale this drawing. All dimensions to be checked on the site by the contractor and such dimensions to be their responsibility. All work must comply with relevant British Standards and Building Regulations requirements. Drawing errors and omissions to be reported to the architect. To be read in conjunction with Architect's specification and other consultant information.

Rev	Description	Date
P1	Issued for Stage 4 - Tender	21/10/22
P2	Amendment to ramp profile	28/11/22
P3	Bird slope amended according to MCC comments	19/05/23

26-28 Hilton Street
Manchester M1 2EH

mail@hawkinsbrown.com
hawkinsbrown.com

Hawkins\Brown

Project
Islington Cycle Bridge
Lock No.3
Ashton Canal
Manchester

Drawing
Bridge Section - Section

Scale @ A1 As indicated	Date 10/26/22
----------------------------	------------------

Drawn By LW	Checked By JK
----------------	------------------

Job Number 210131	Status S2	Purpose of Issue For information
----------------------	--------------	-------------------------------------

Drawing No. ICB-HBA-00-00-DR-A-24-0404	Rev P3
---	-----------