




The Aveunue North view looking from Wood Street at the raised platform



The Aveunue North view looking at the raised platform

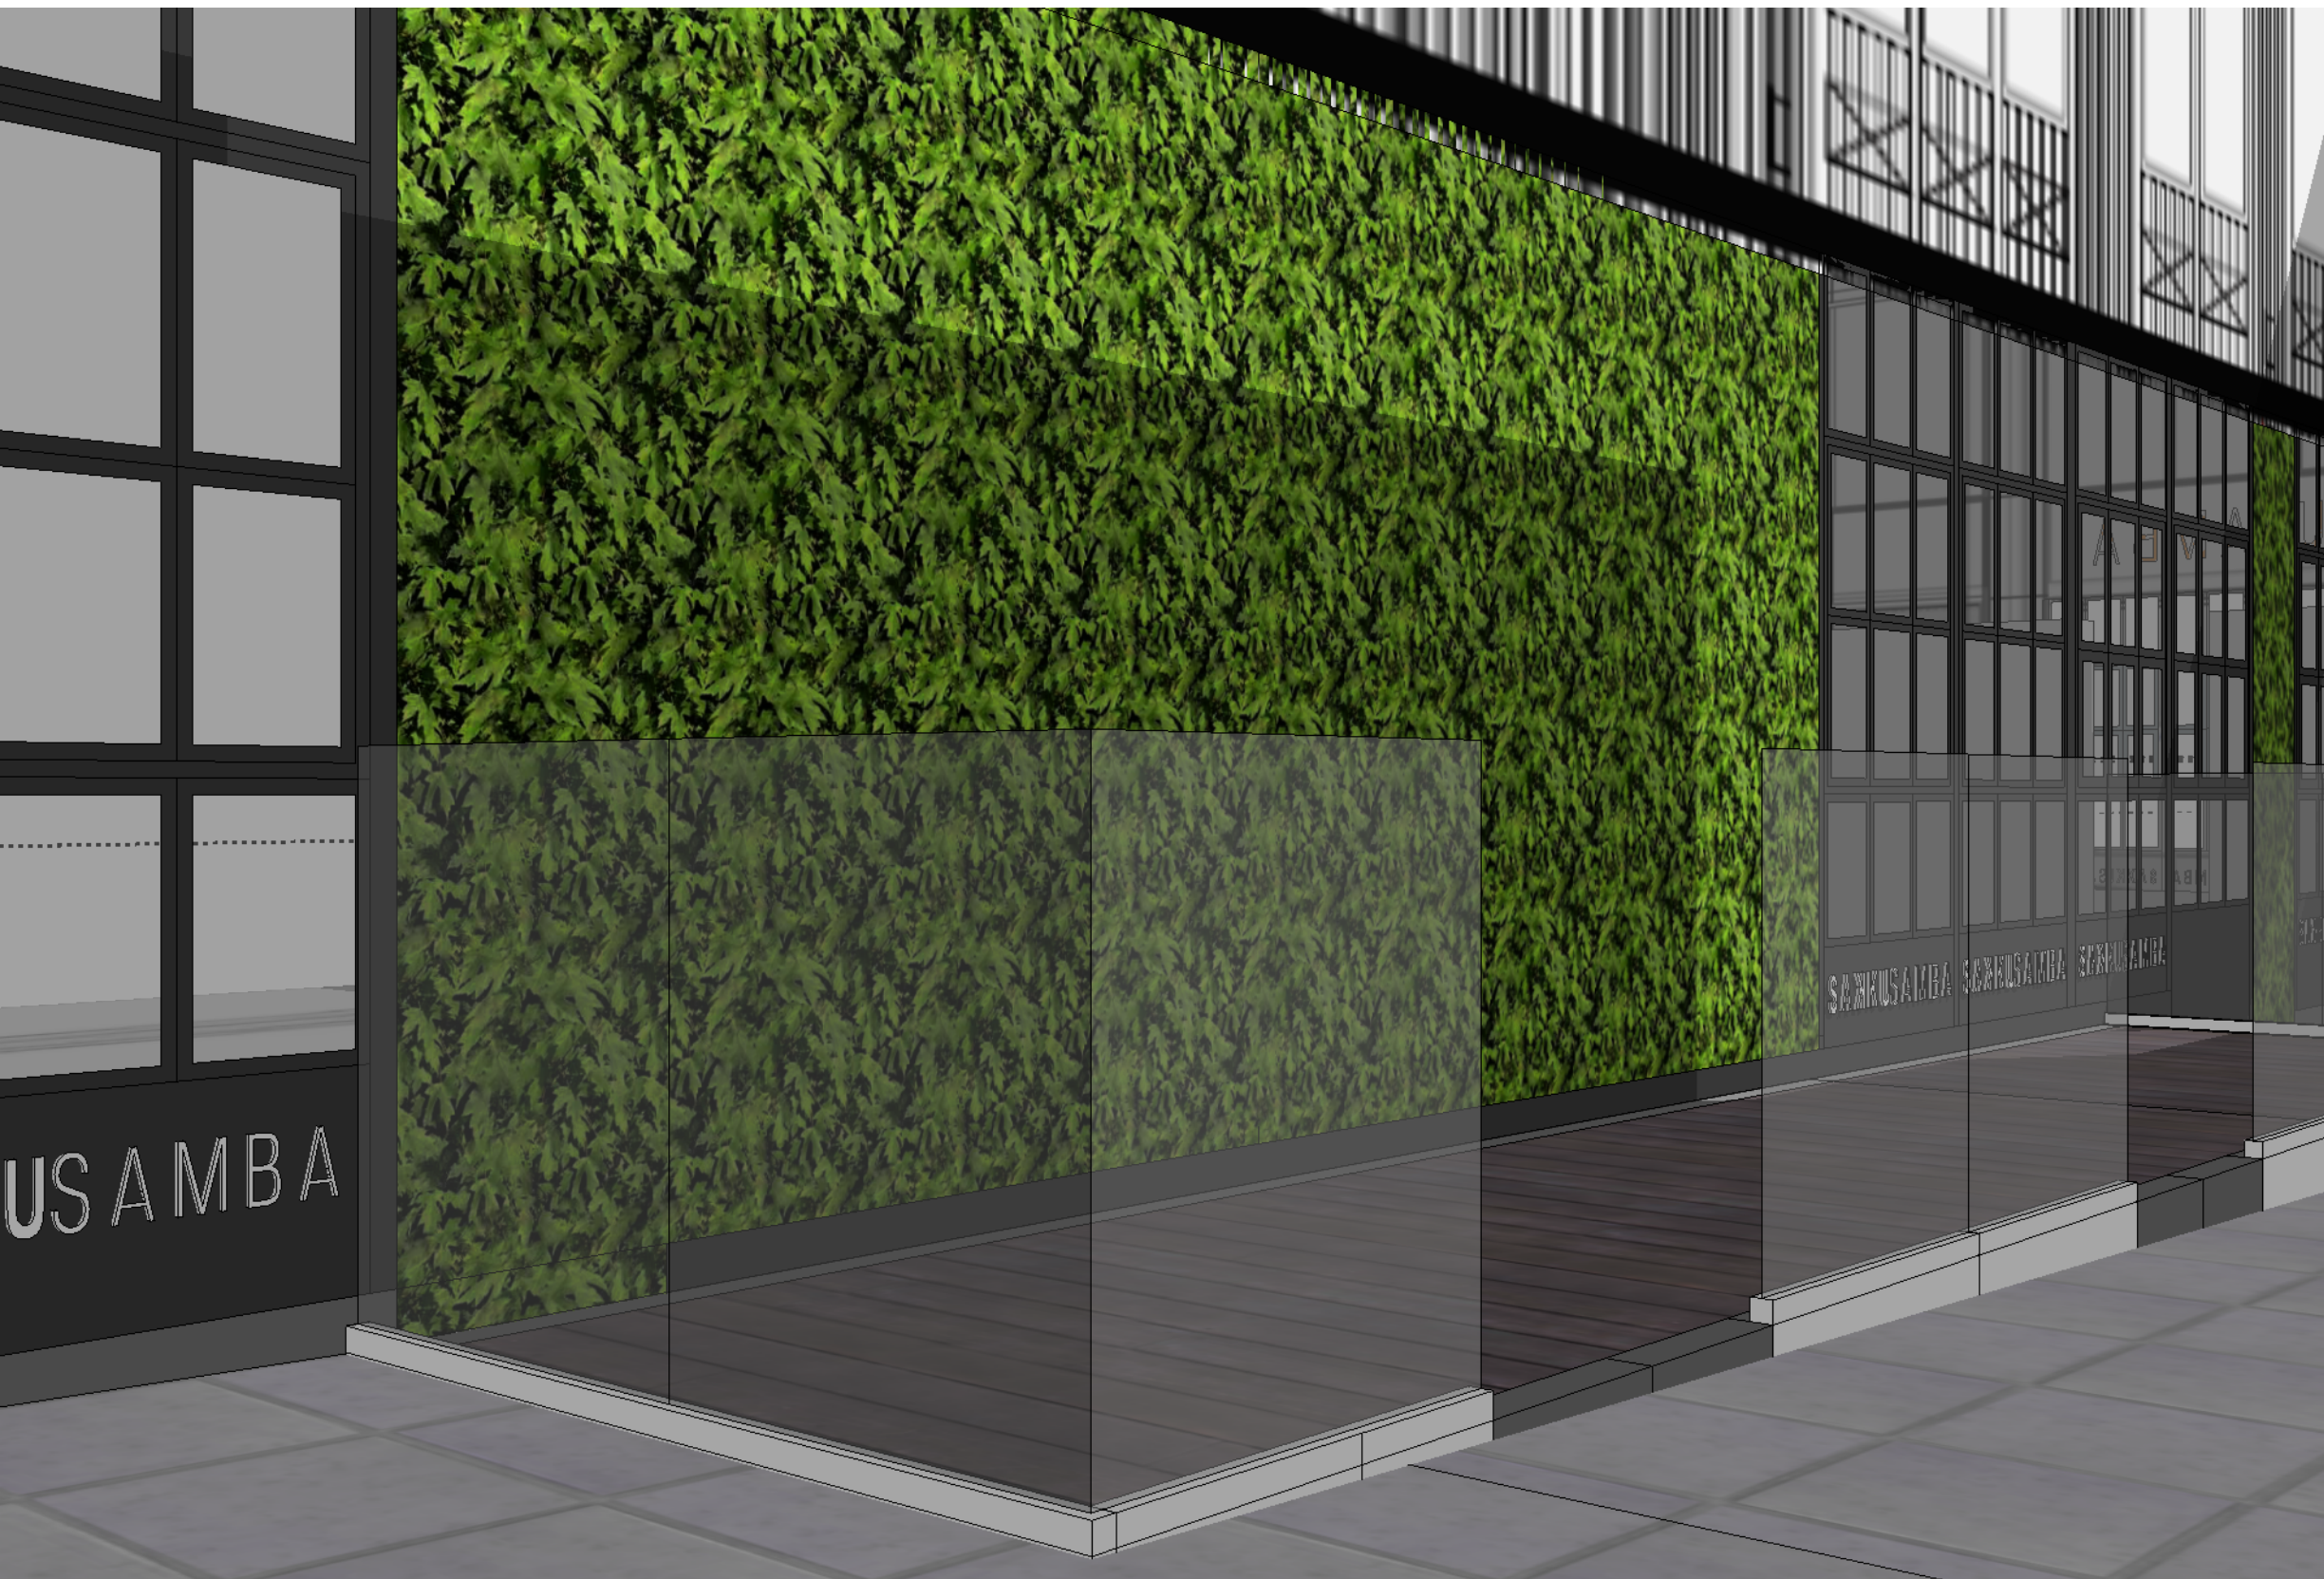

Revision
A 20-9-2023
Avenue North side elevation added

Jade3 Architecture Ltd
Jade3 Architecture Ltd, Studio 12, Silver Street, Wakefield WF1 1UY
Cellphone : 07526 740097 www.jade3architecture.co.uk

**Sakkusamba restaurant
Manchester House
The Avenue North
Spinningfields
Manchester**

Project No. 2021 Enquiry 11	Project Title perspective views and elevations
Drawn By 101	Reviewed By MC
Scale 1:100@A1 size	Date 26/08/2023

Drawn No. 101	Reviewed Title A	Revision A
------------------	---------------------	---------------

Important Notice
Do not scale off this drawing. Critical dimensions should be checked on site prior to works commencing. Dimensional conflicts should be brought to the company's attention as soon as they become apparent. Failure to do so could render the contractor liable for subsequent losses. Copyright in this drawing and any work executed from this drawing remains the property of Jade3 Architecture Ltd.

© Copyright Jade3 Architecture Ltd.