




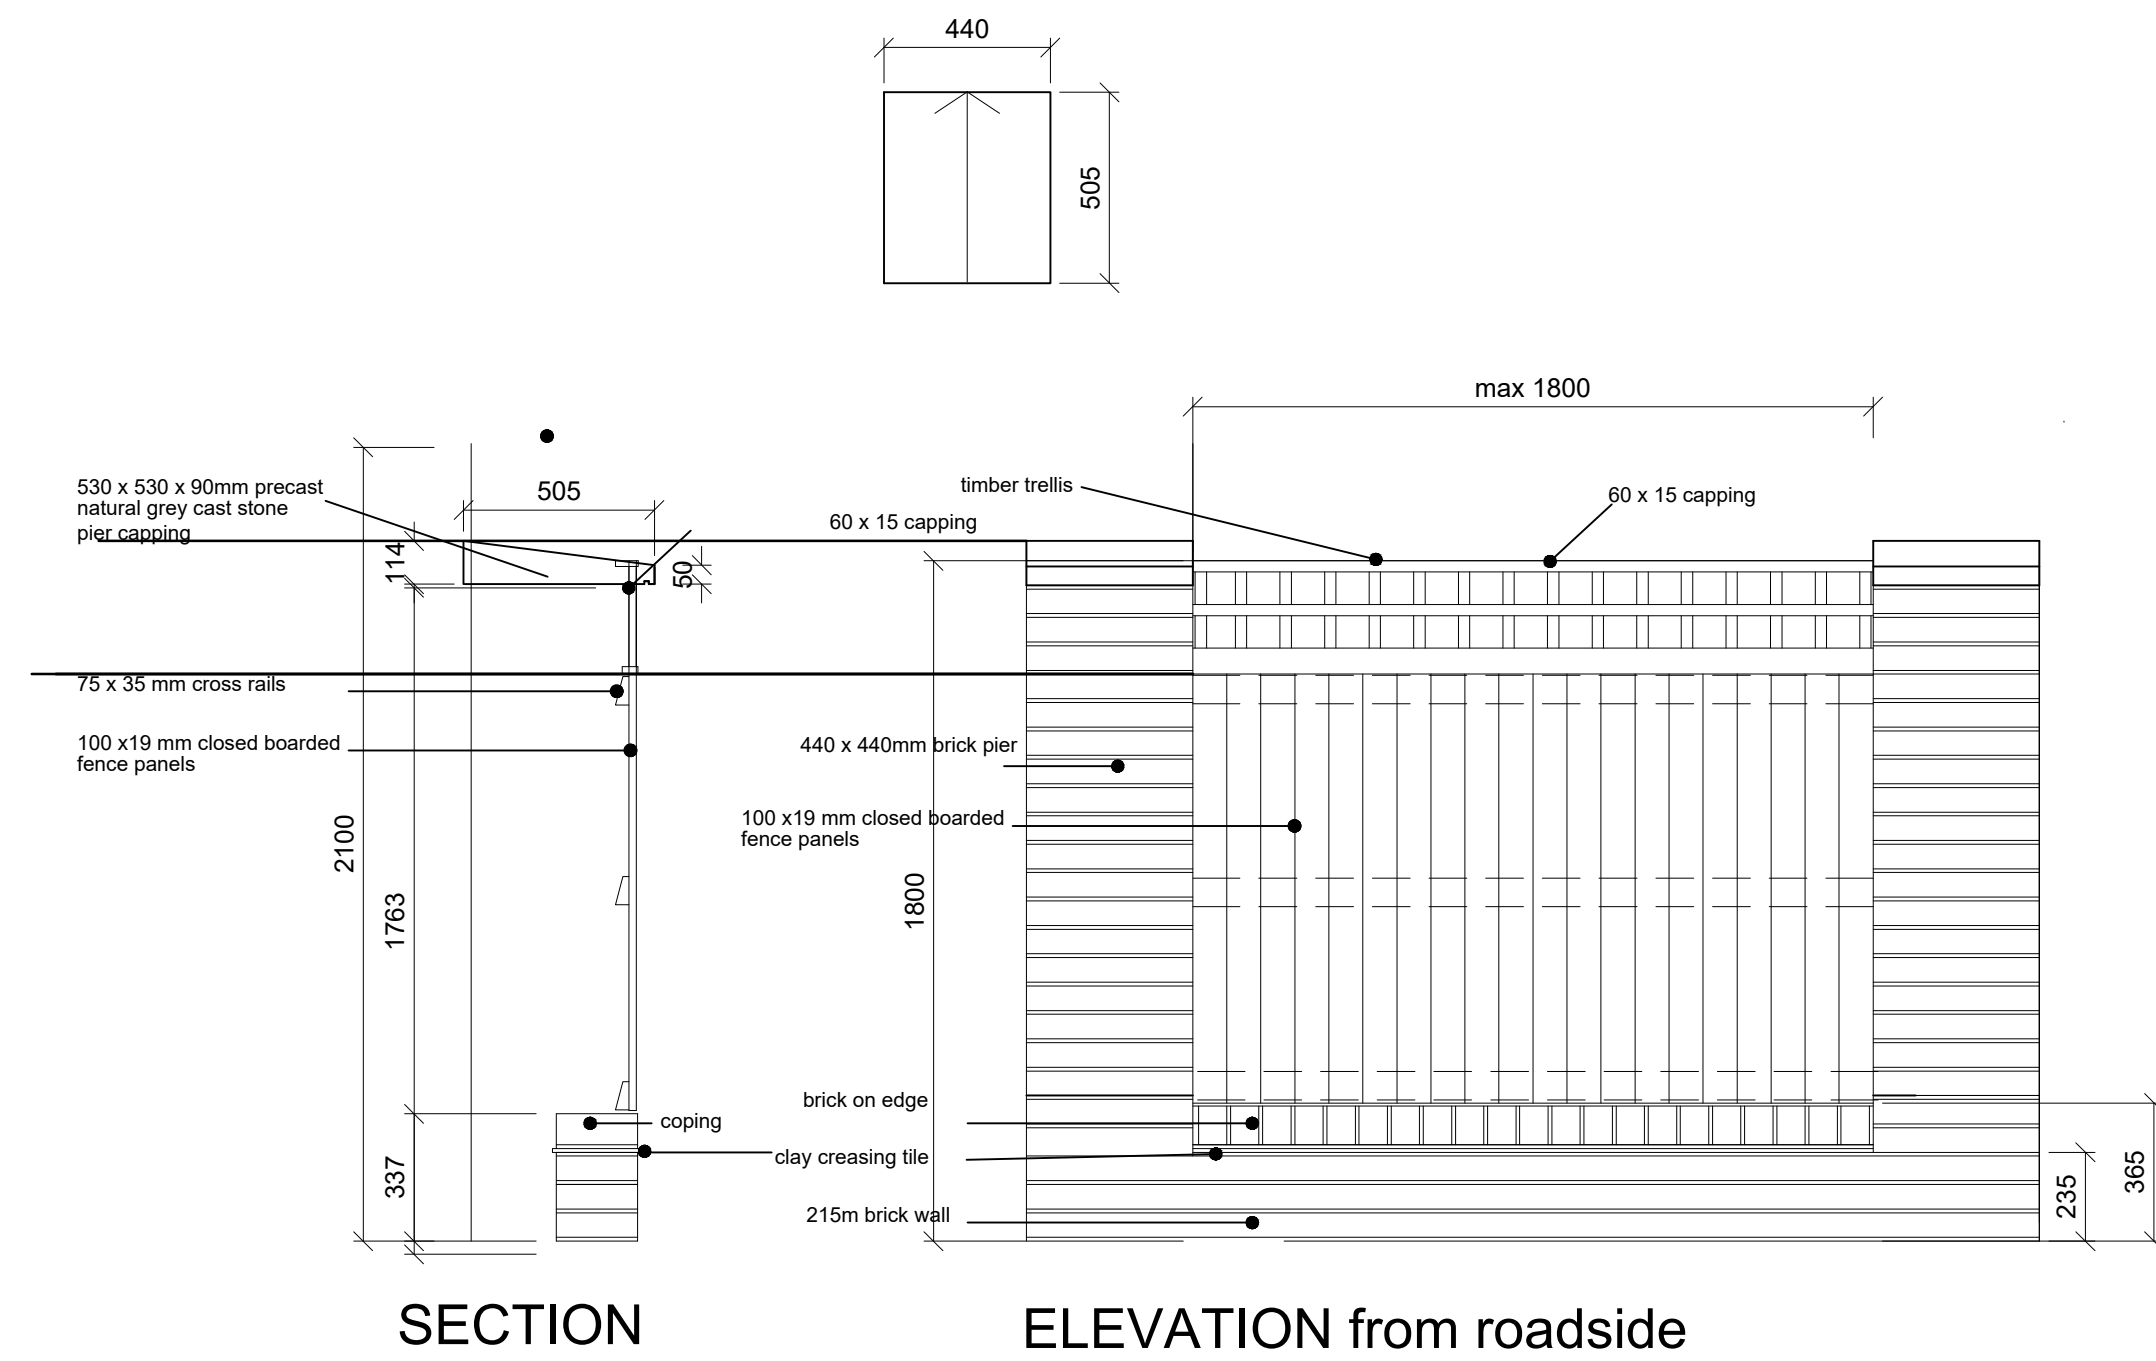


Boundary Type 7.
New brick (RG and
coping RG) piers and
timber closed boarded
fence panels.

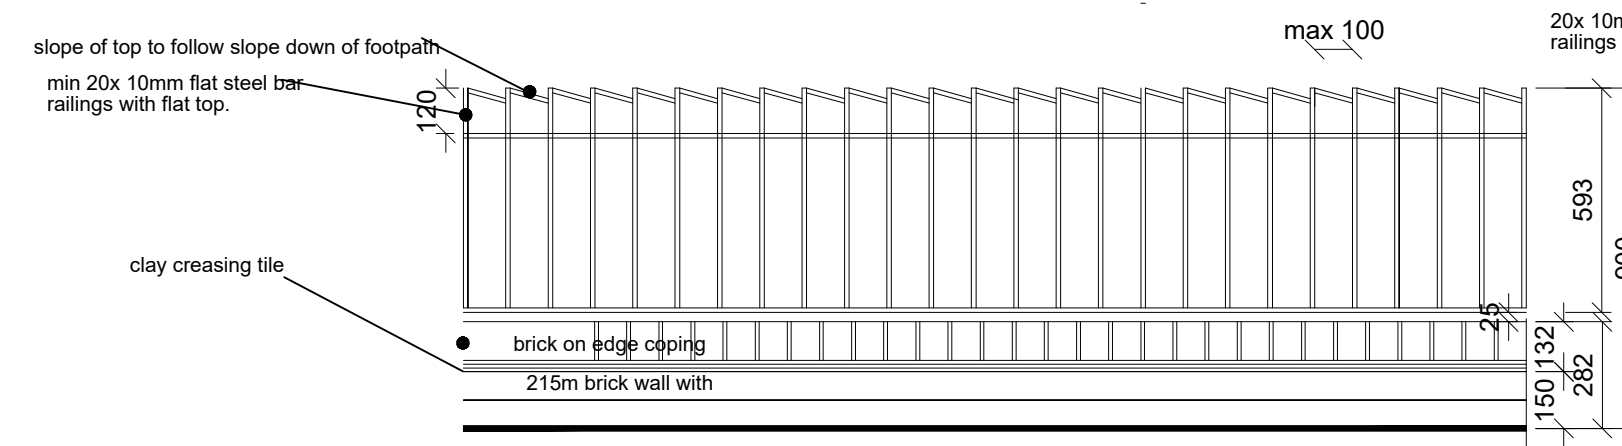

Boundary Type 8.

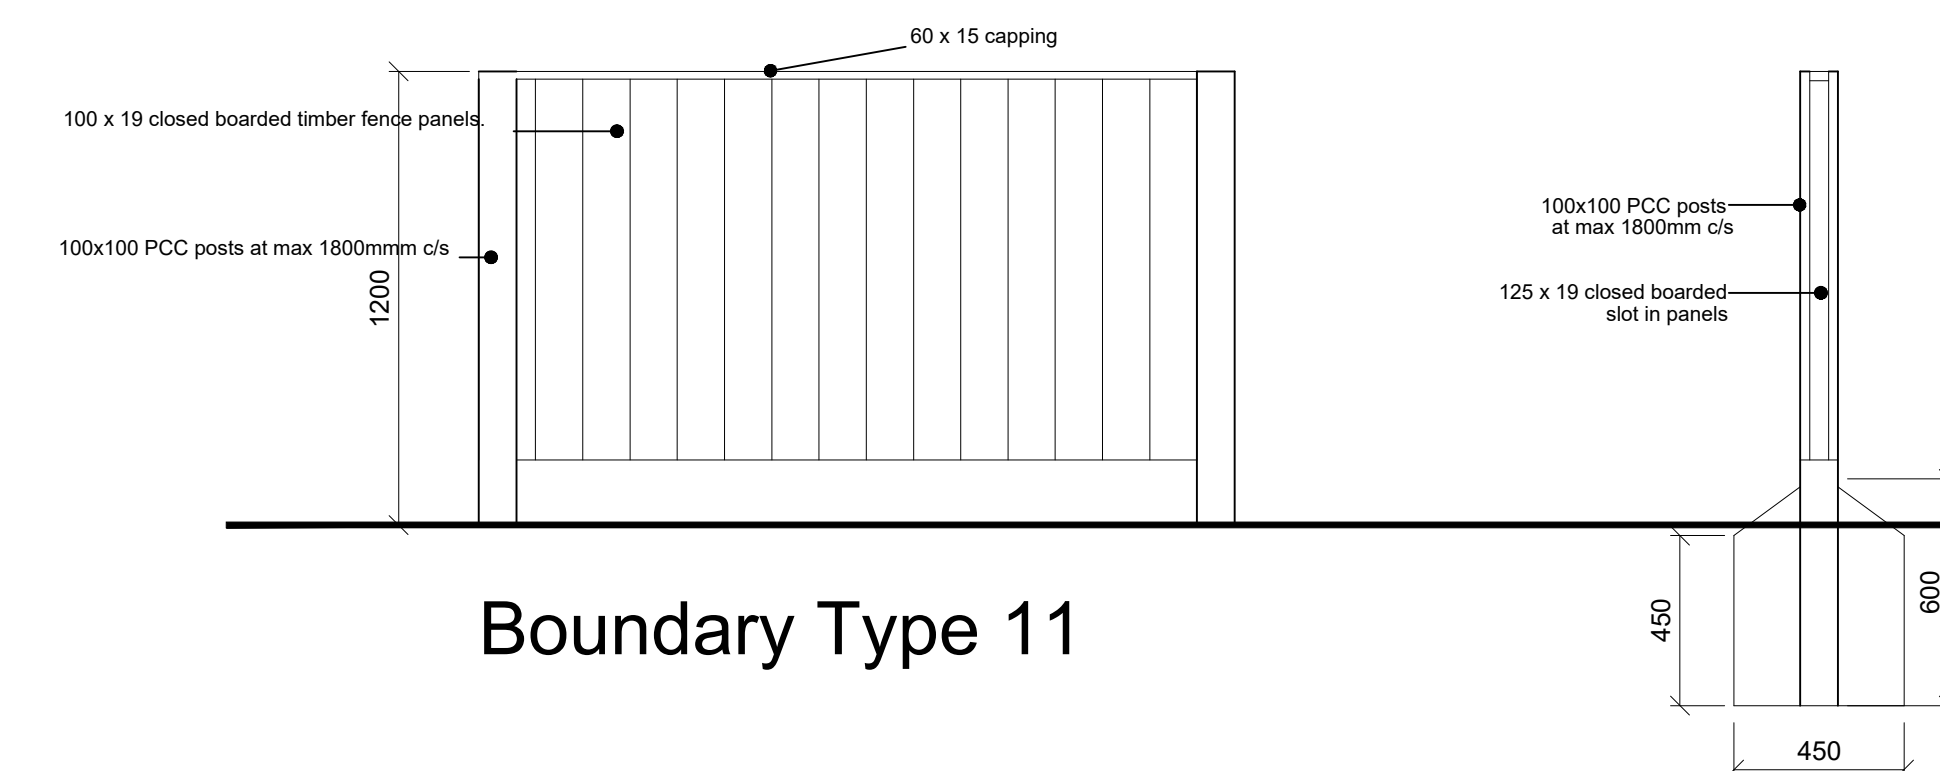


Boundary Type 11

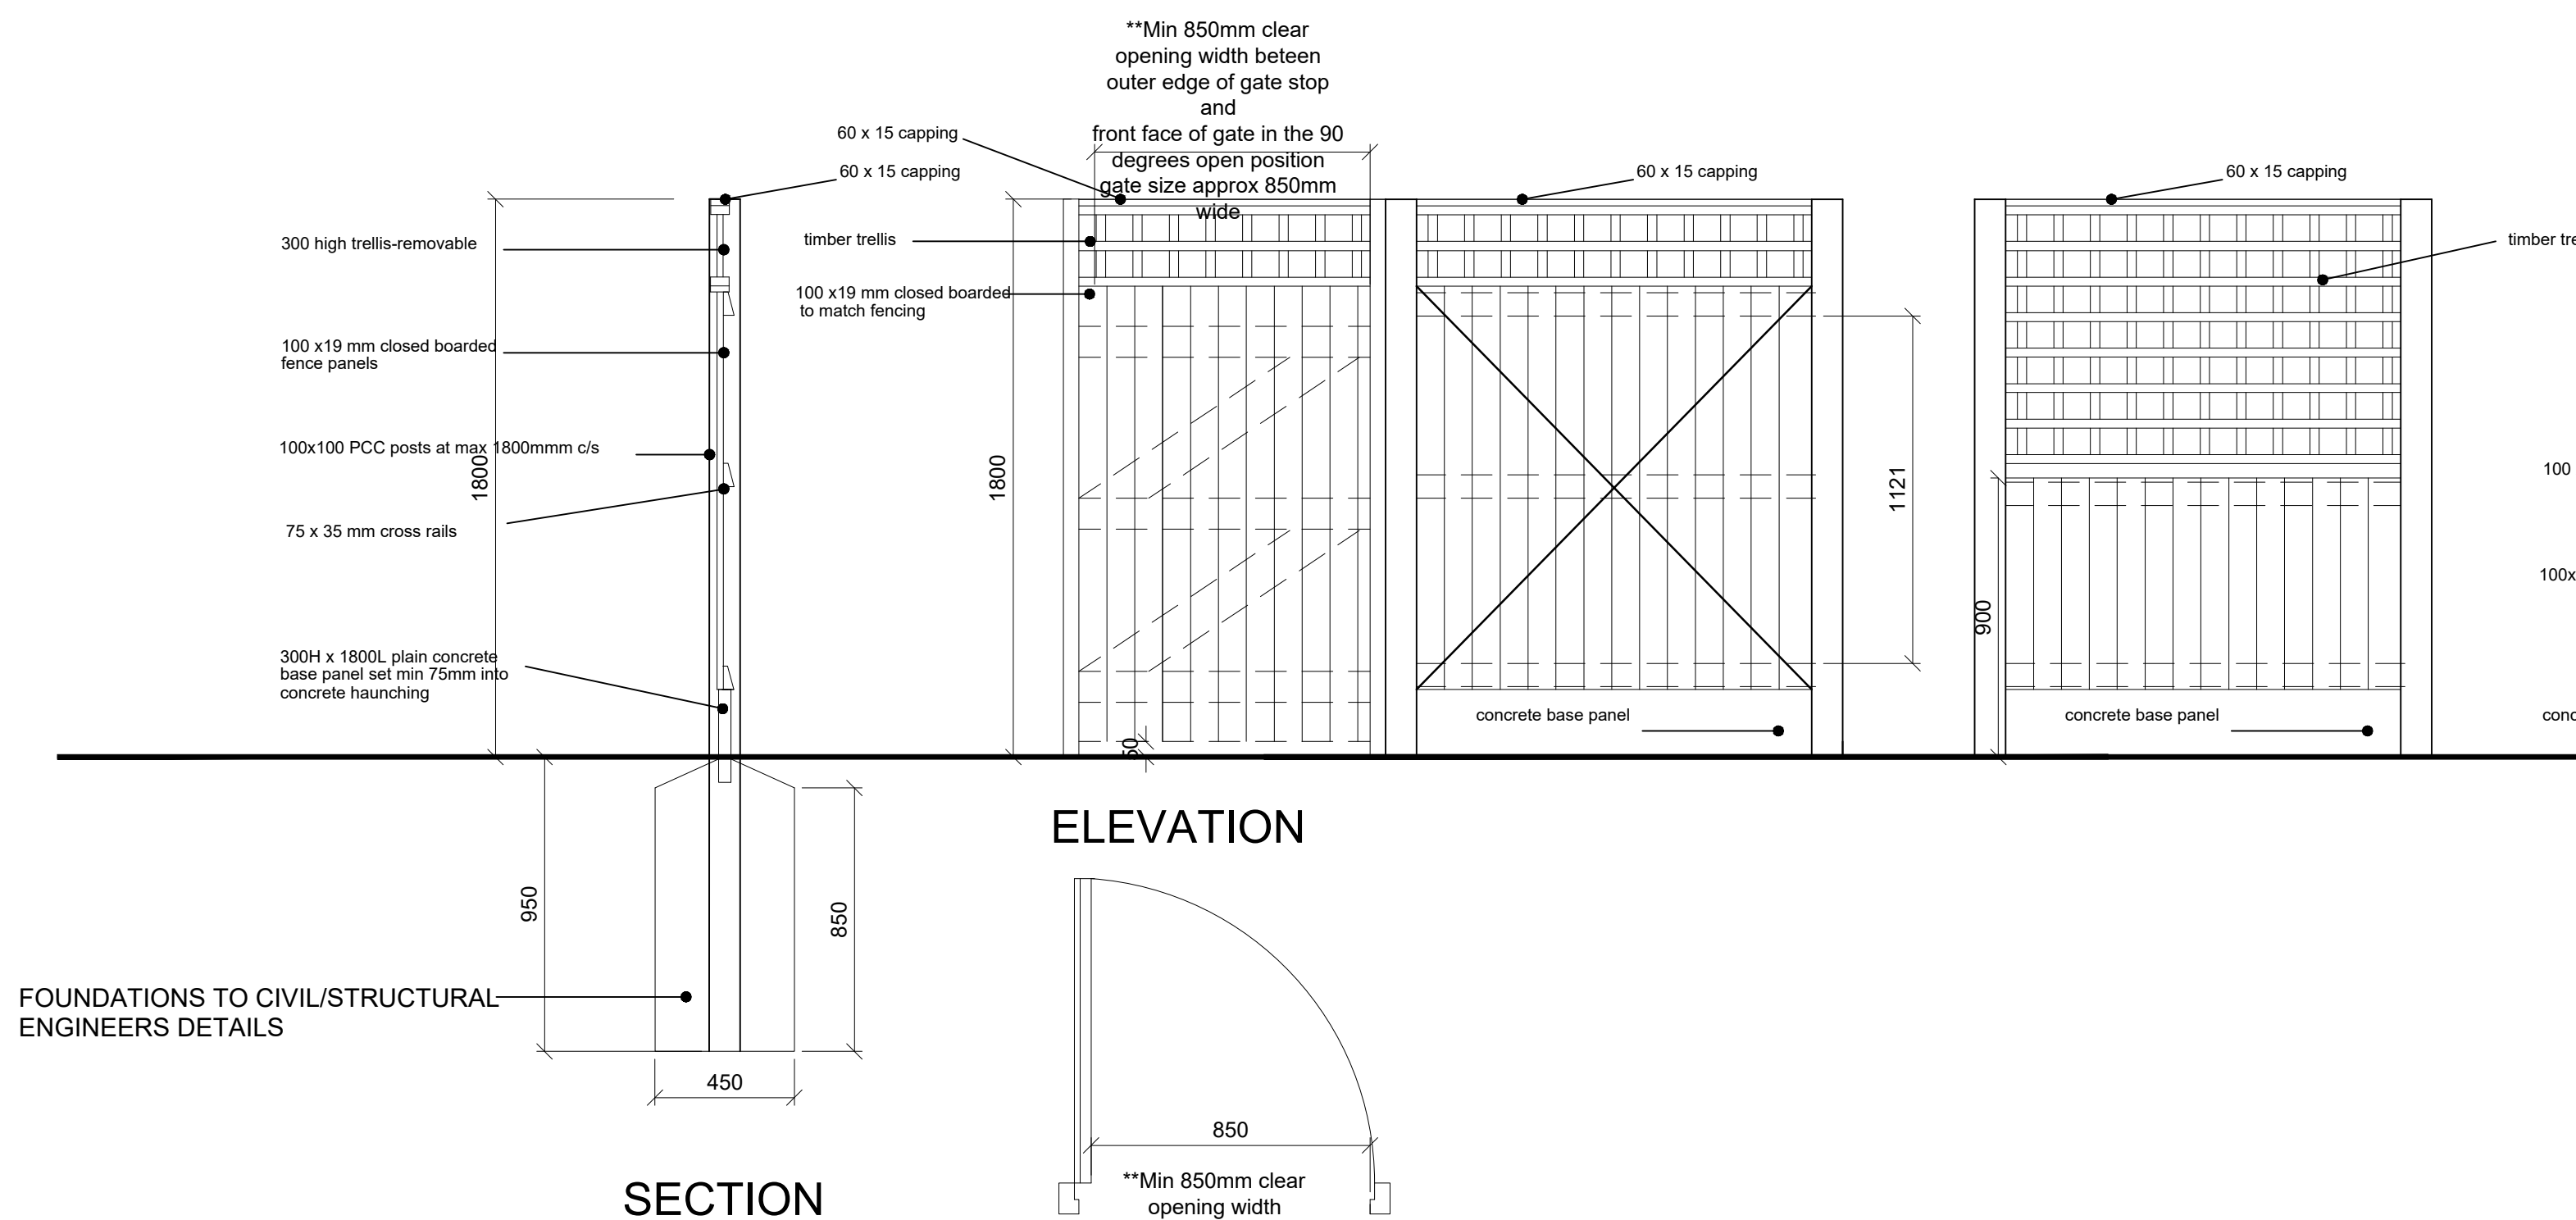

Boundary Type 4.

PLAN
Boundary Type 4 and gate.

Boundary Type 5.

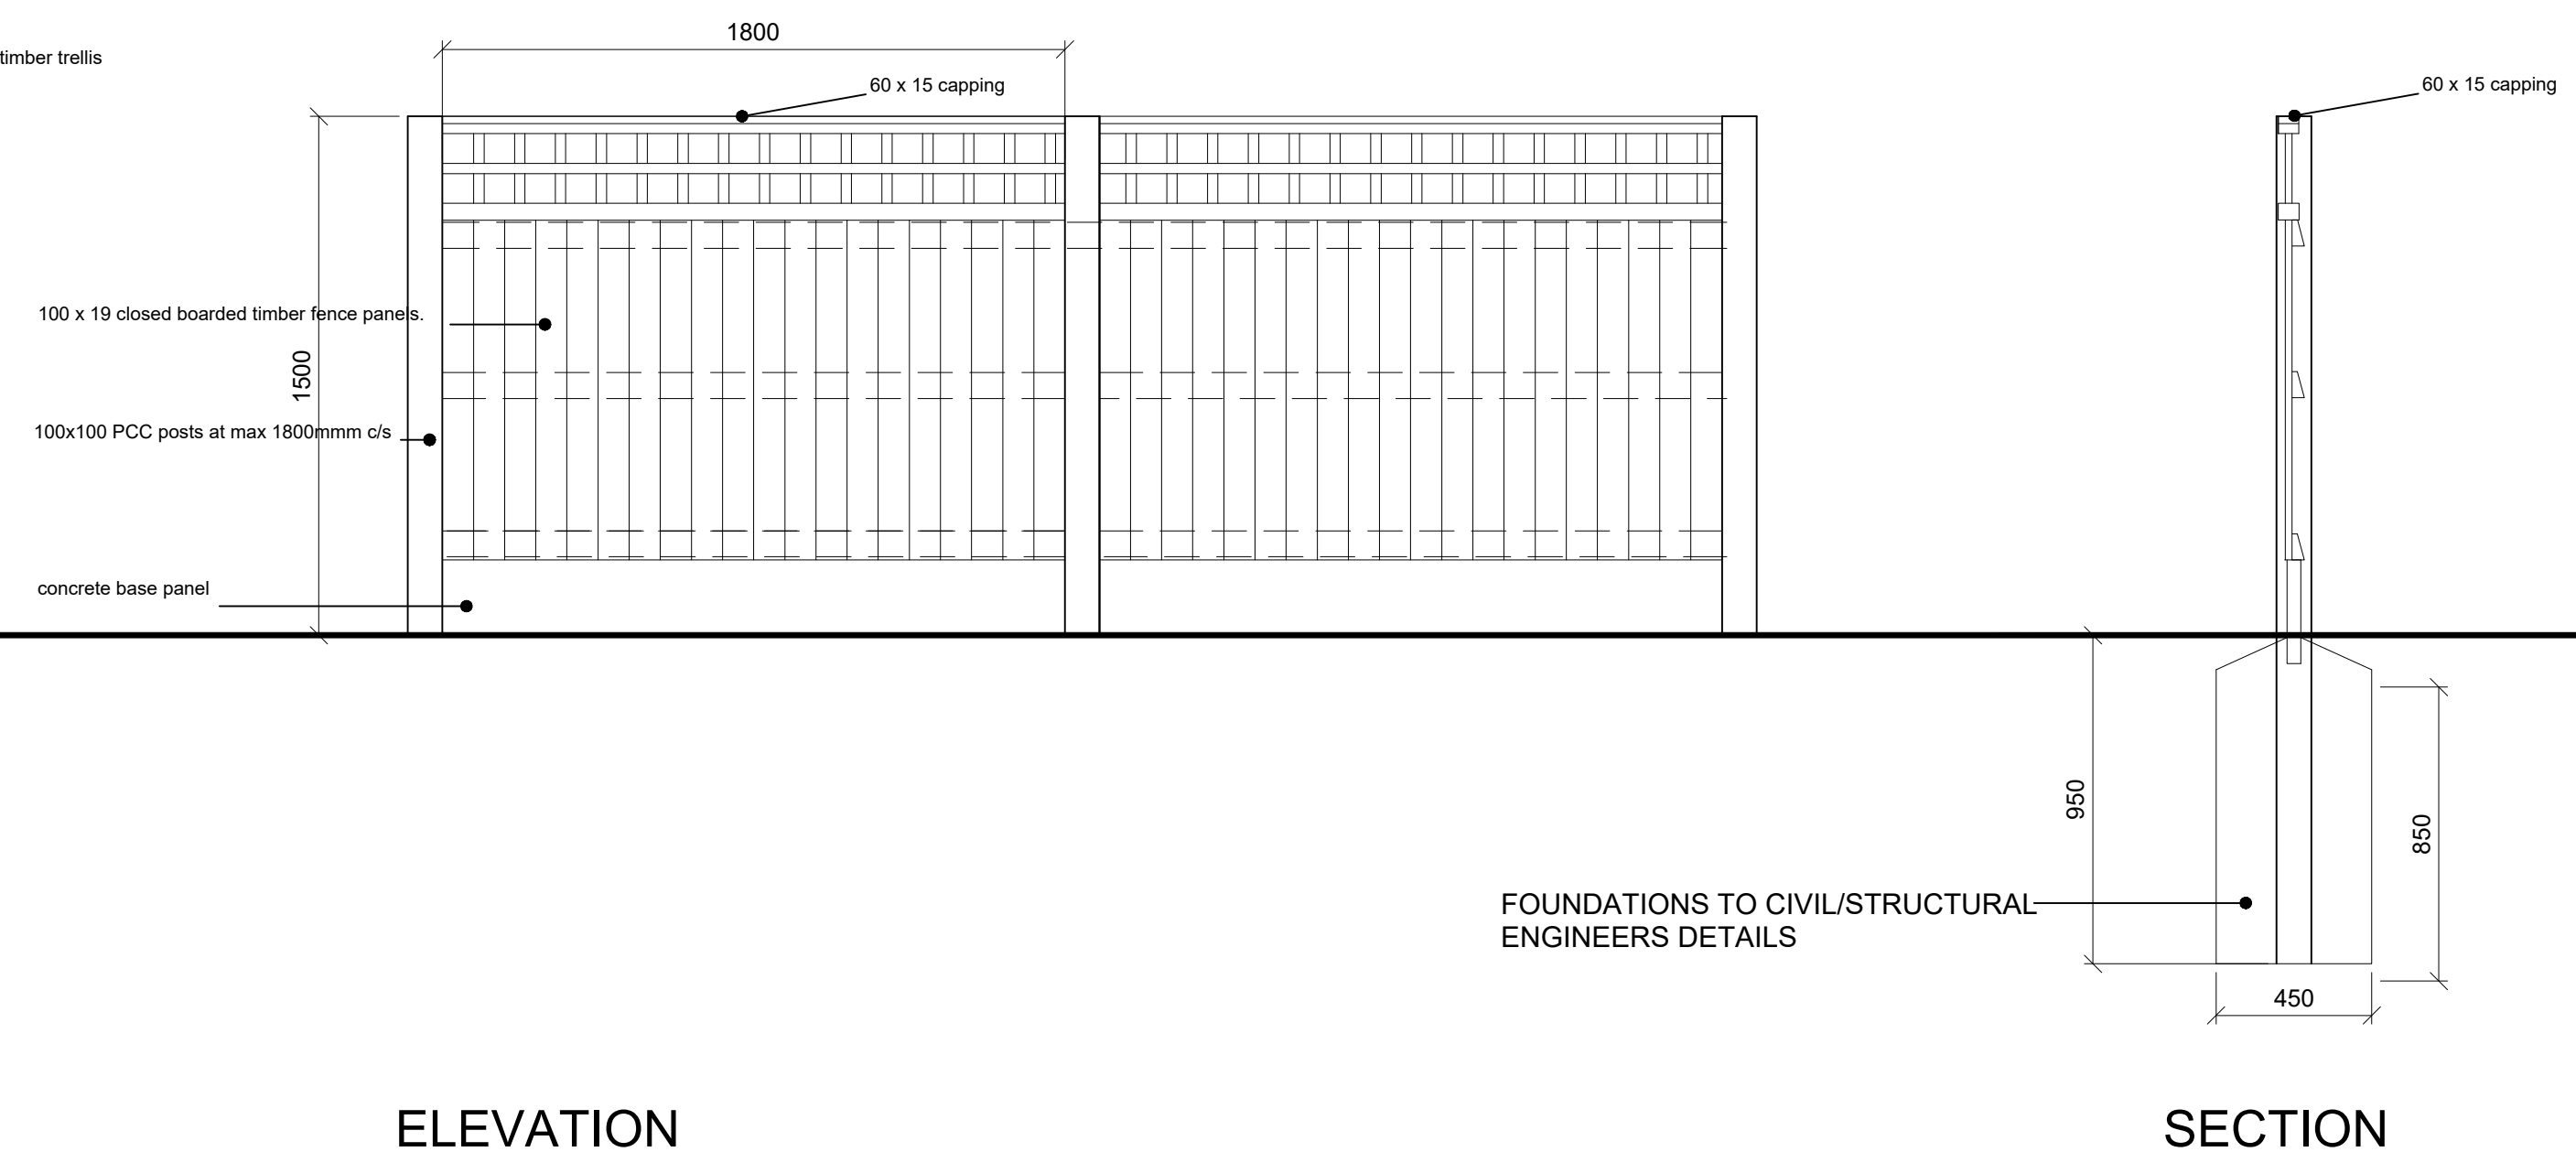

ELEVATION

Boundary Type 6.

Boundary Type 6.

Note: all timber natural colour preservative finish

0 1m

SCALE

READ THIS DRAWING IN CONJUNCTION WITH DWNGS 23.01 PL06, BDT01 and JIGSAW'S EMPLOYERS REQUIREMENTS.