


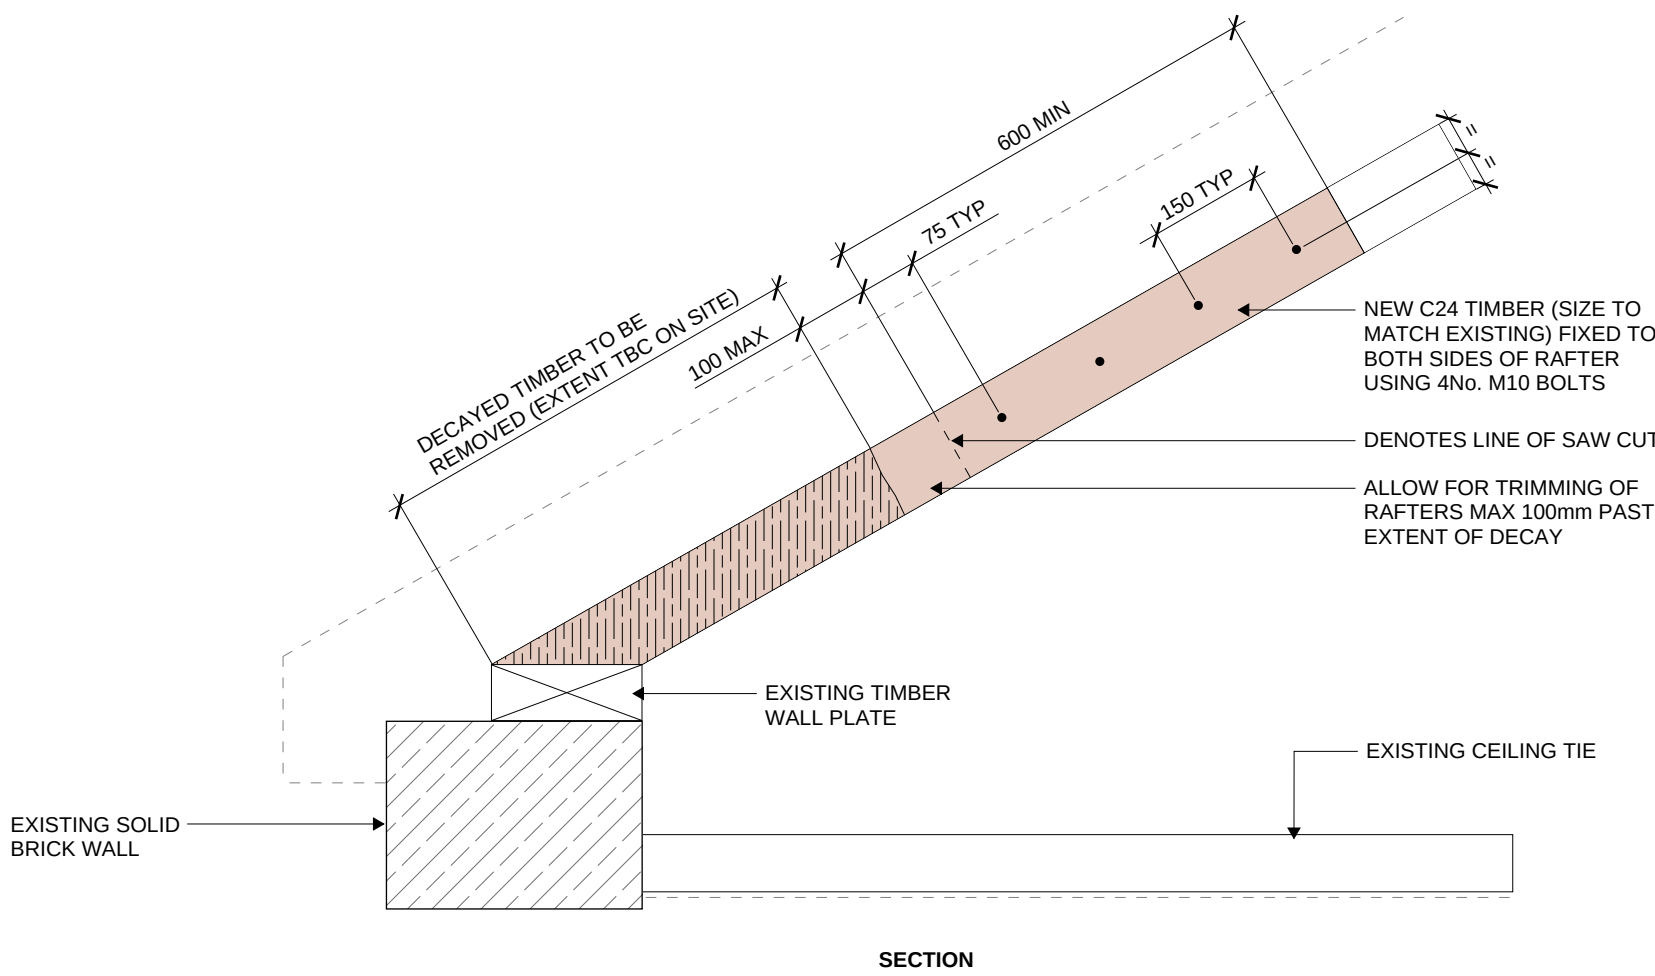


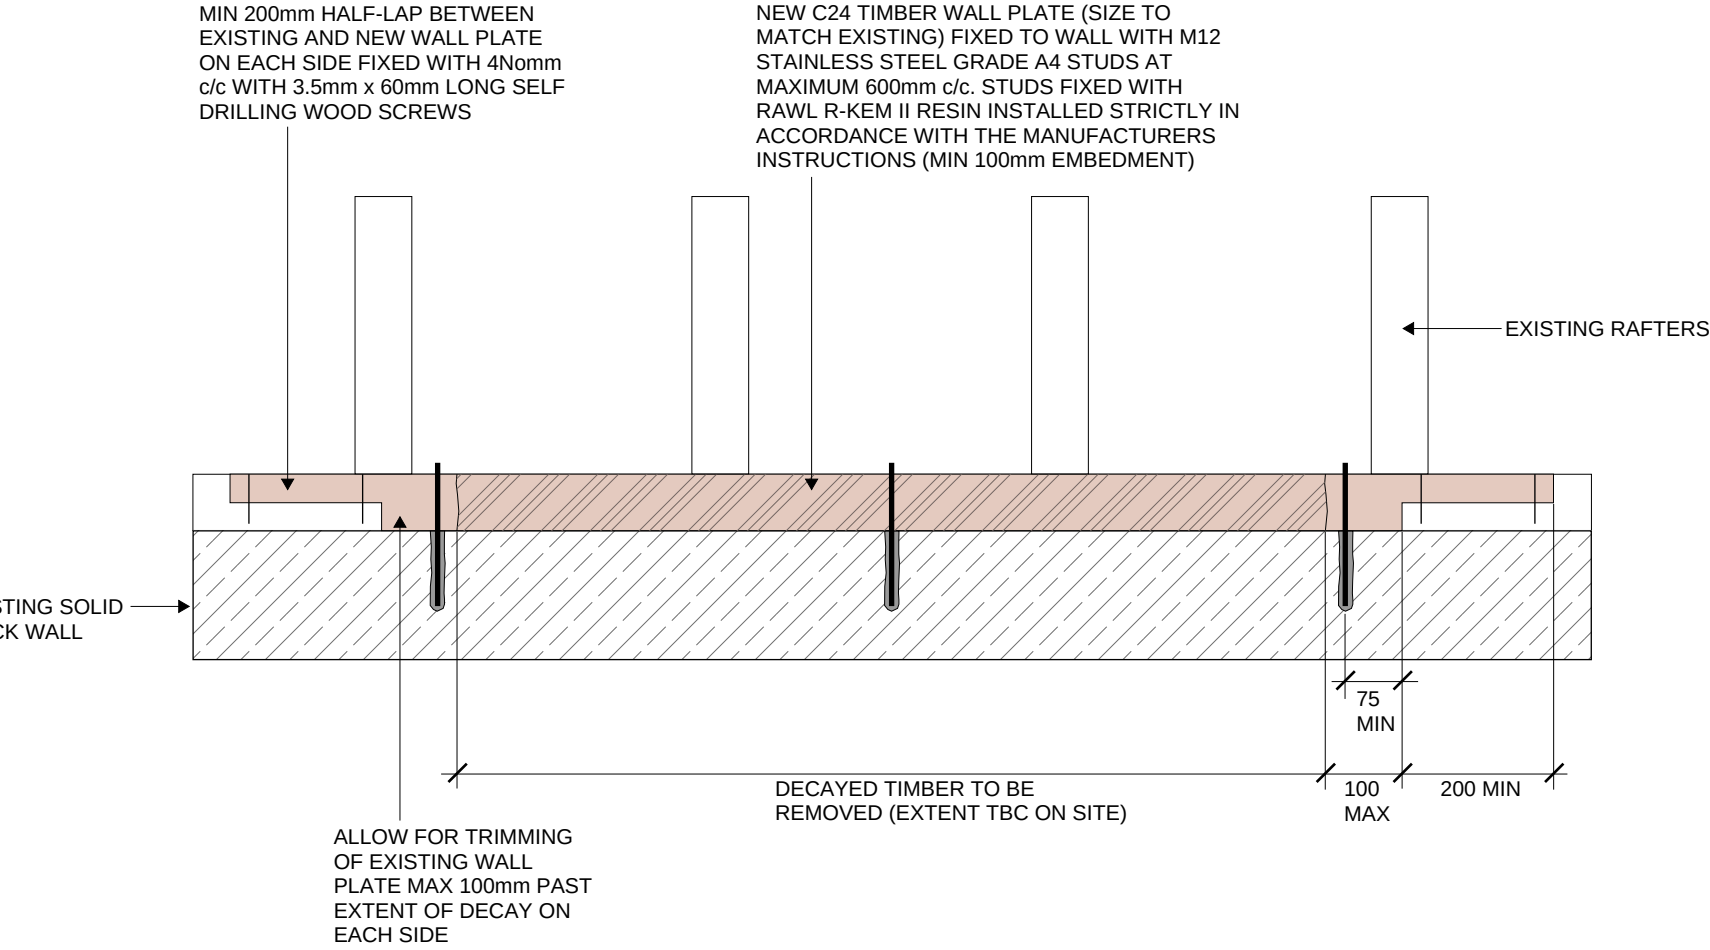


**DETAIL 300**  
TYPICAL RAFTER FOOT REPAIR DETAIL  
1:10

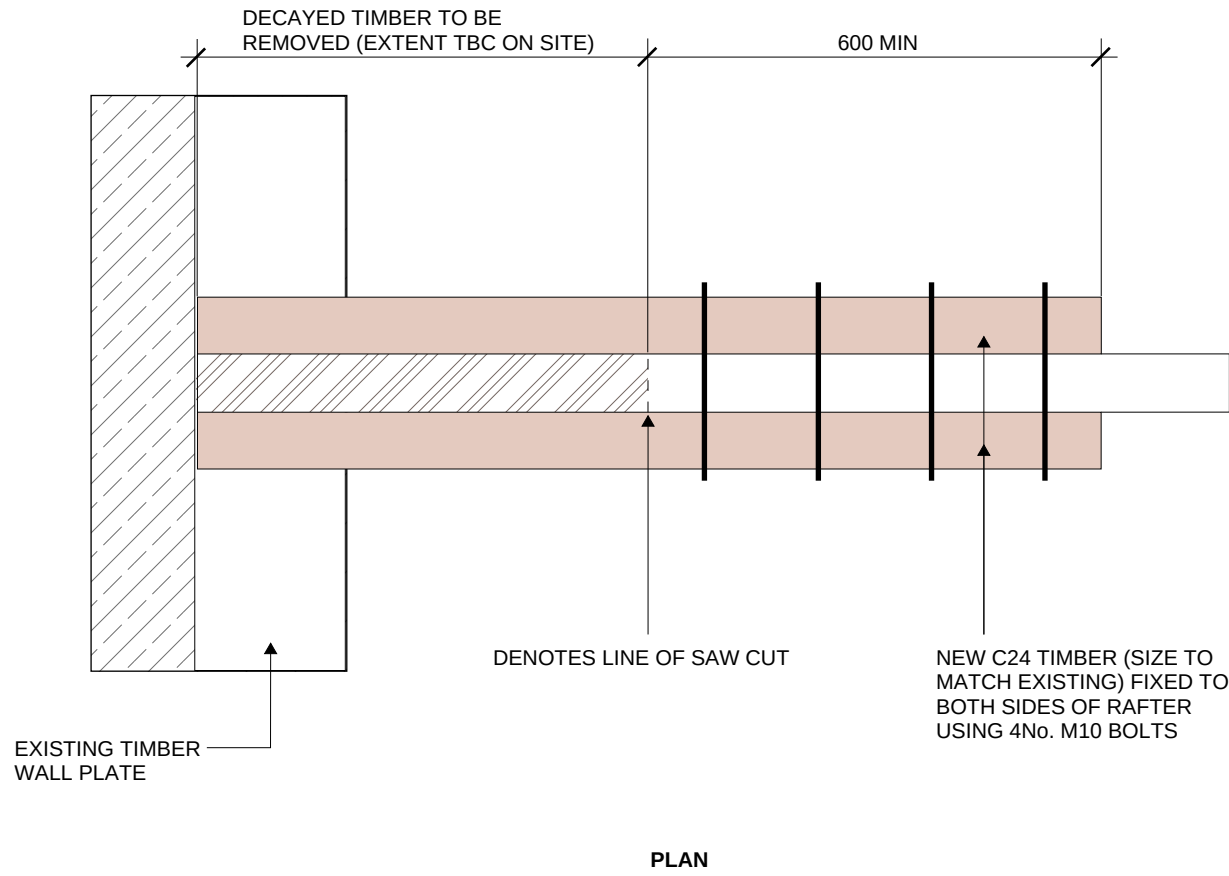


**DETAIL 301**  
TYPICAL WALL PLATE REPAIR DETAIL - ELEVATION VIEW  
1:10

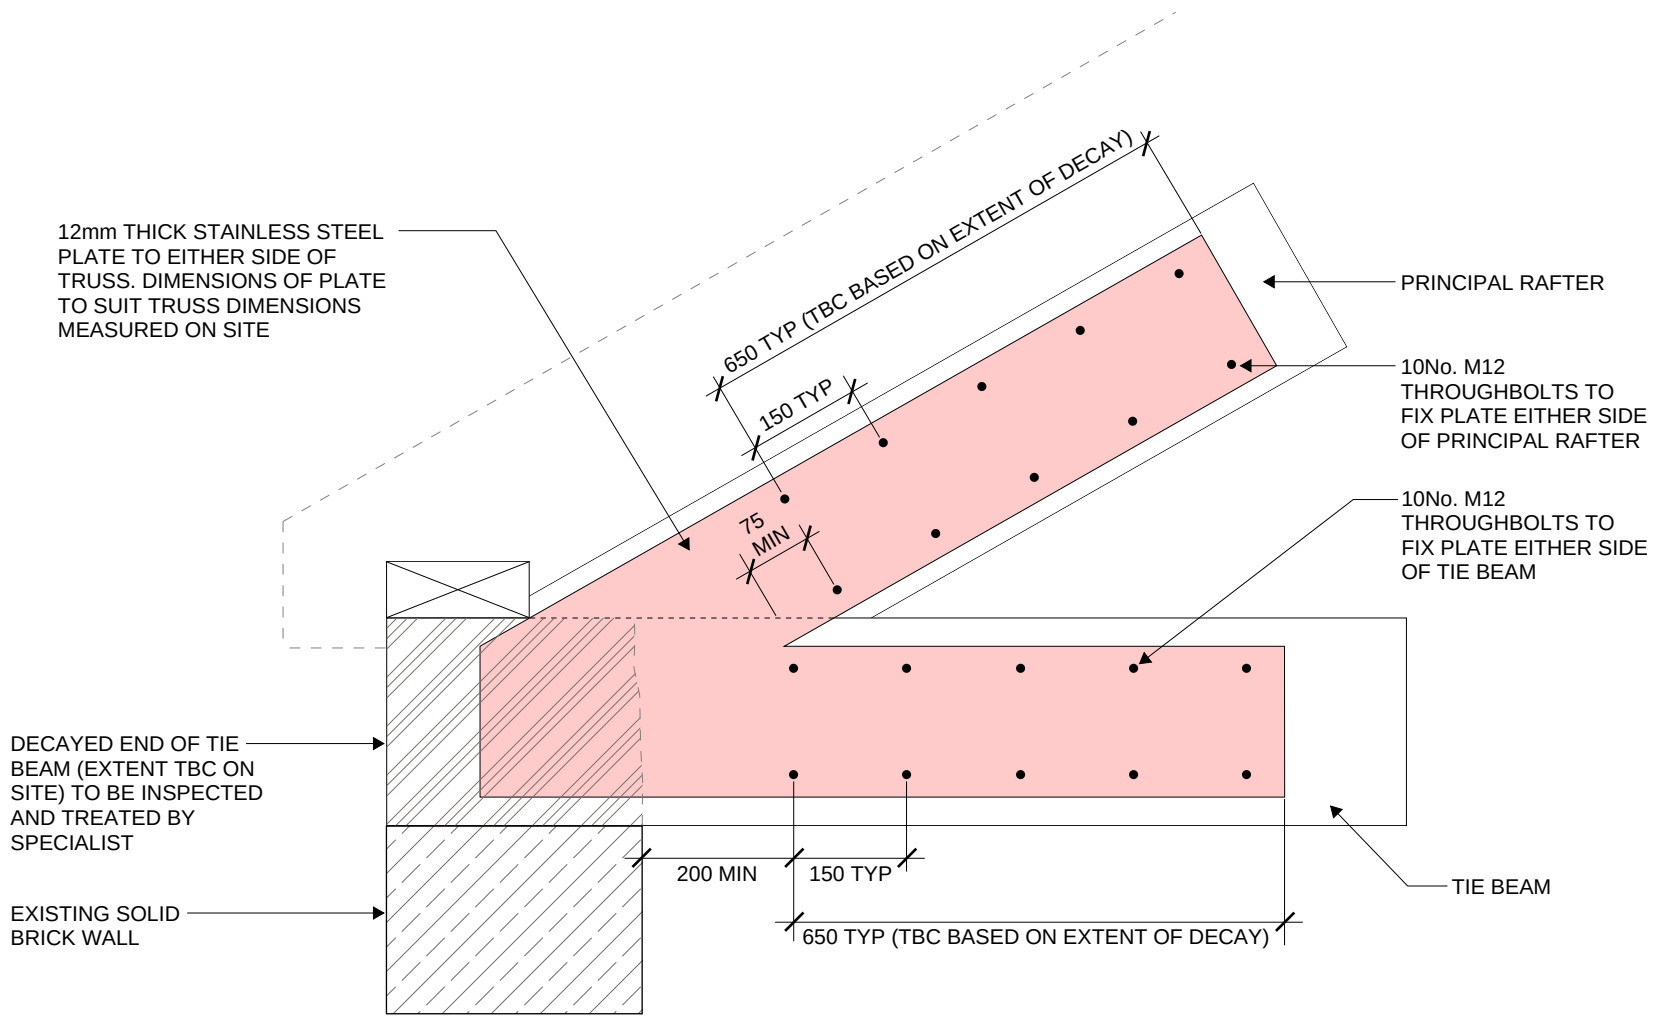


**DETAIL 302**  
TYPICAL TRUSS END REPAIR DETAIL - ELEVATION VIEW  
1:10

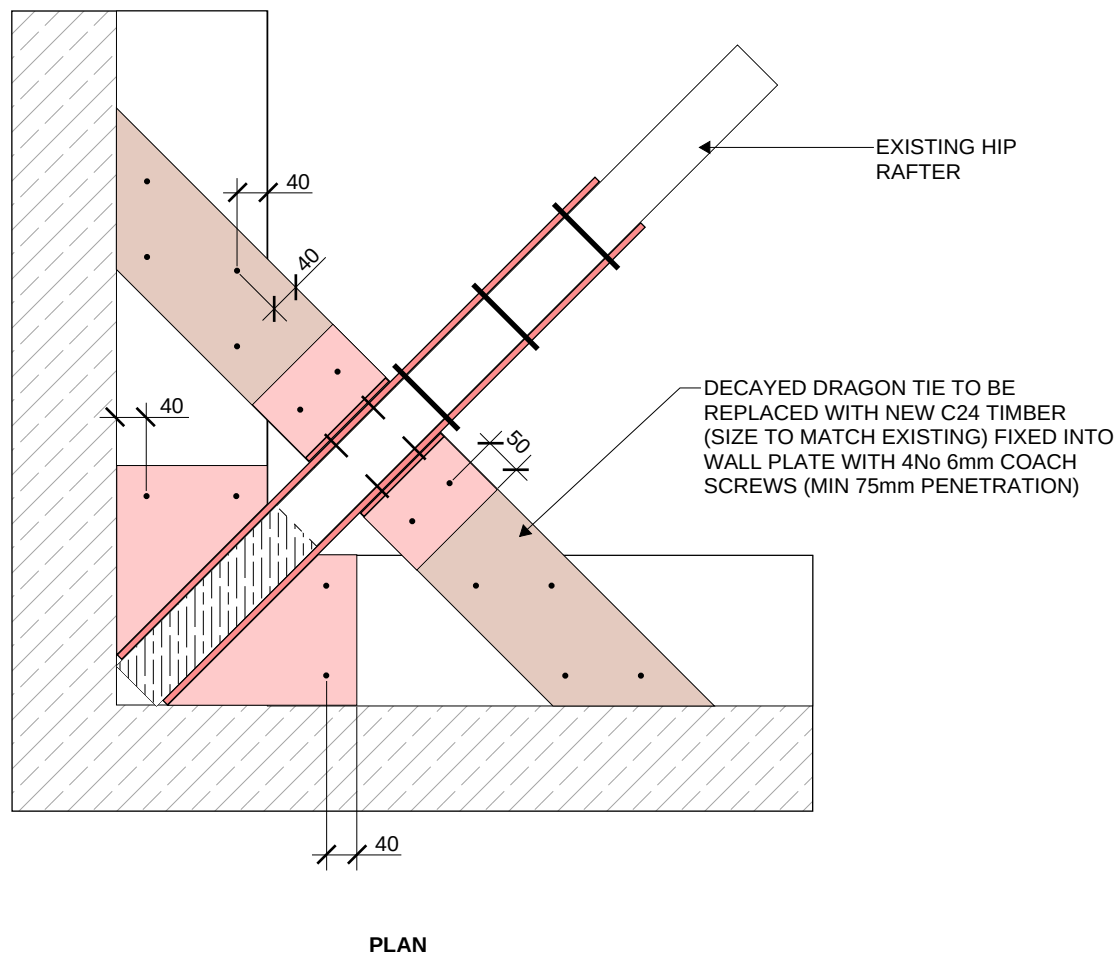


**DETAIL 303**  
TYPICAL HIP RAFTER-DRAGON TIE REPAIR DETAIL  
1:10

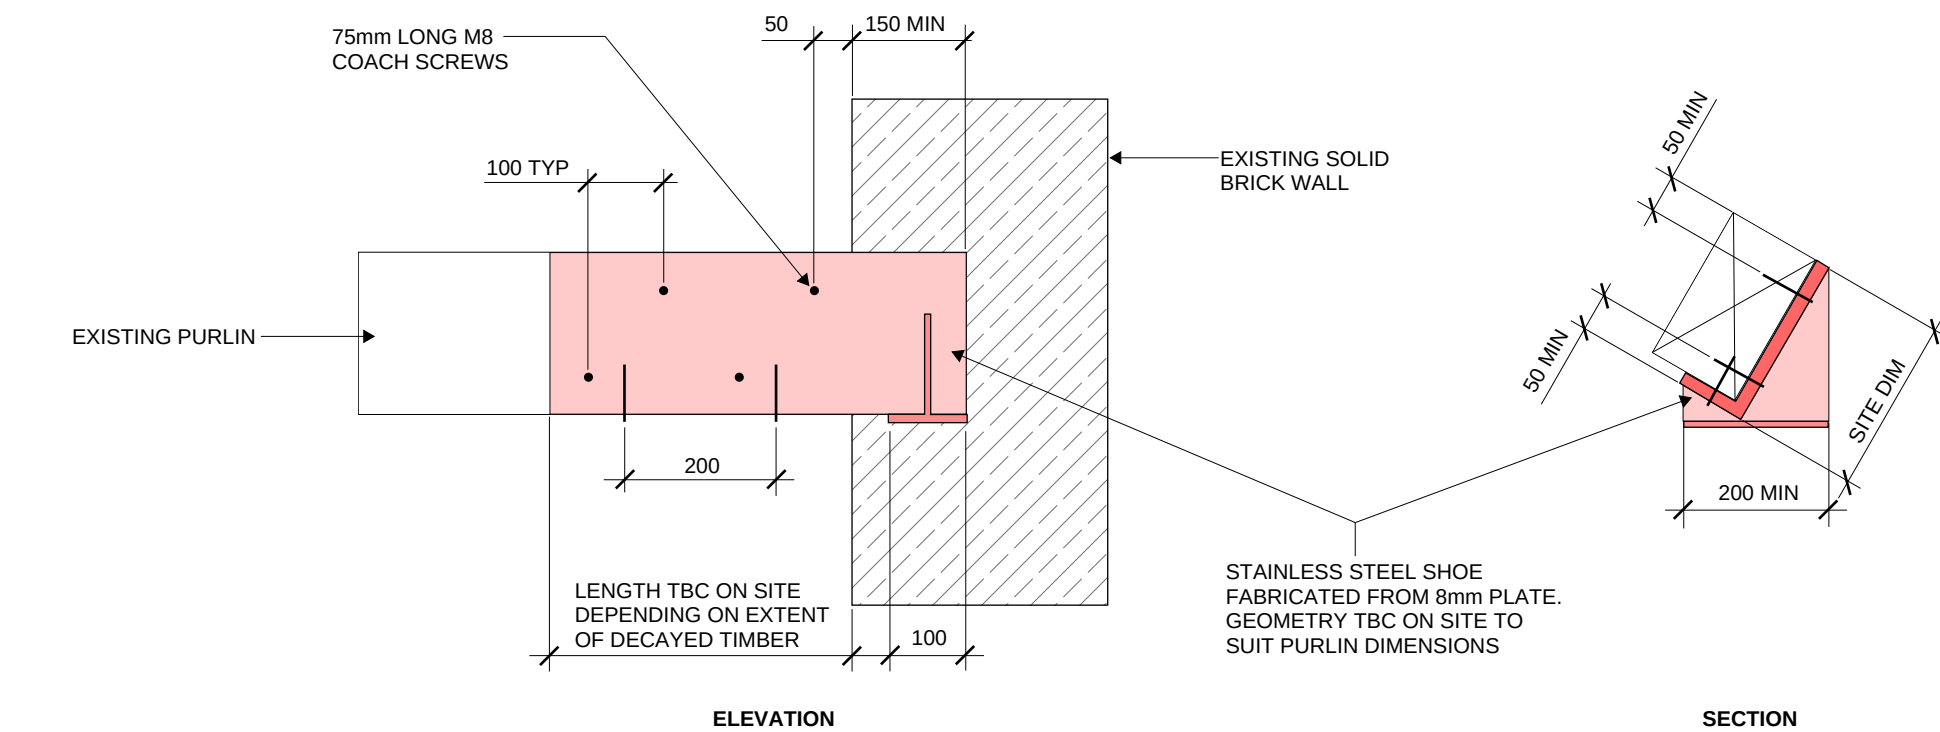


**DETAIL 304**  
TYPICAL PURLIN END REPAIR DETAIL  
1:10

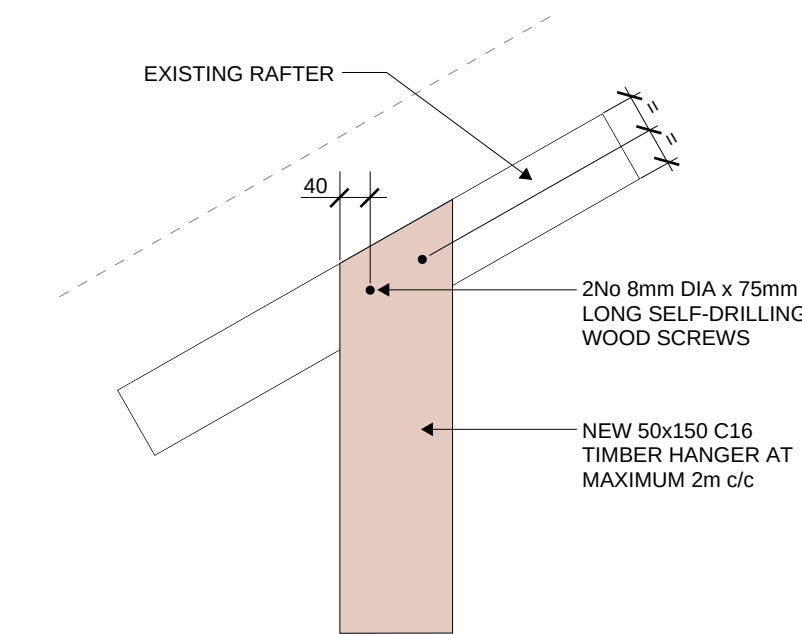


**DETAIL 305**  
TYPICAL CEILING HANGER HEAD CONNECTION DETAIL - ELEVATION VIEW  
1:10

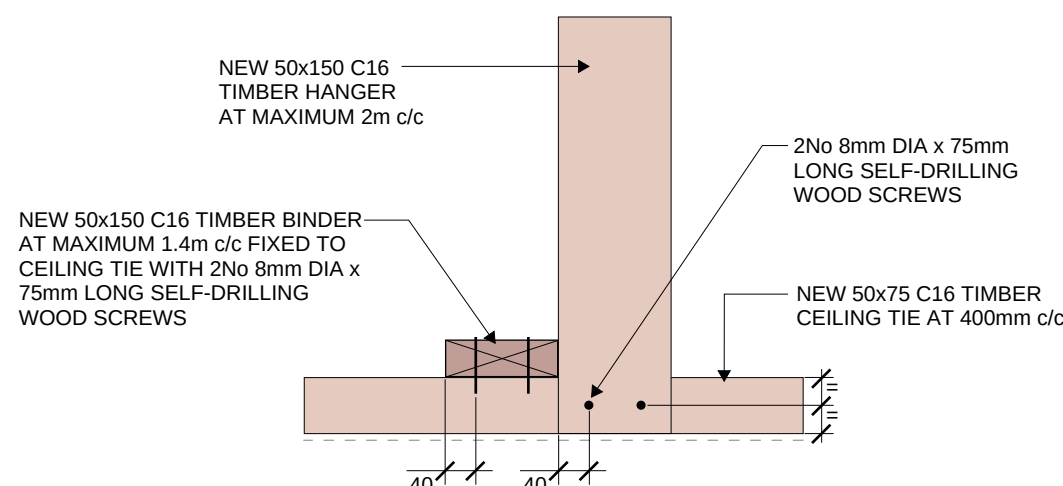


**DETAIL 304**  
TYPICAL PURLIN END REPAIR DETAIL  
1:10

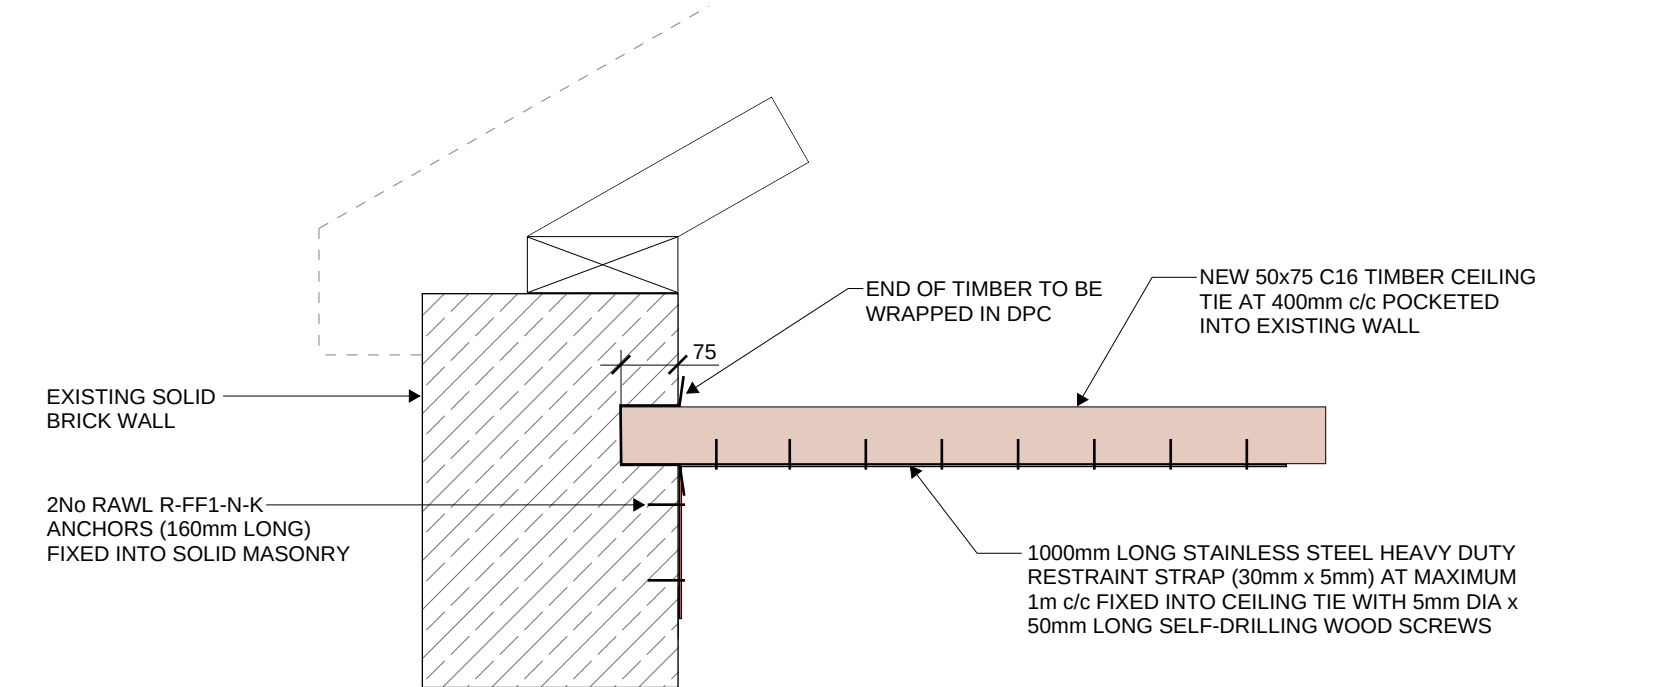

**DETAIL 307**  
TYPICAL CEILING JOIST END CONNECTION DETAIL - ELEVATION VIEW  
1:10

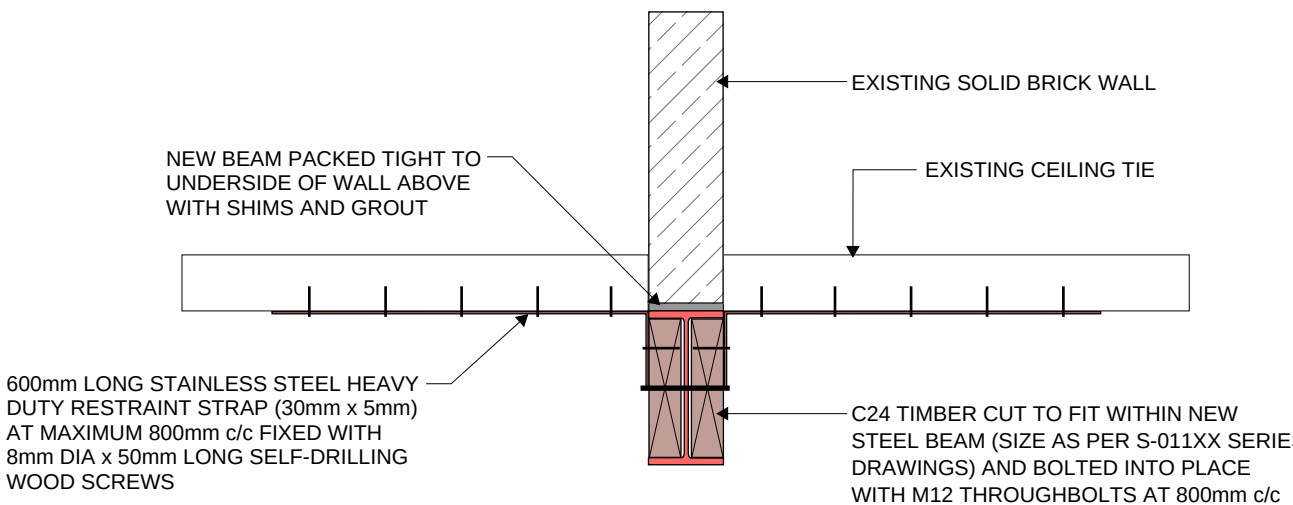

**DETAIL 308**  
TYPICAL STEEL BEAM CEILING TIE DETAIL - SECTION VIEW  
1:10

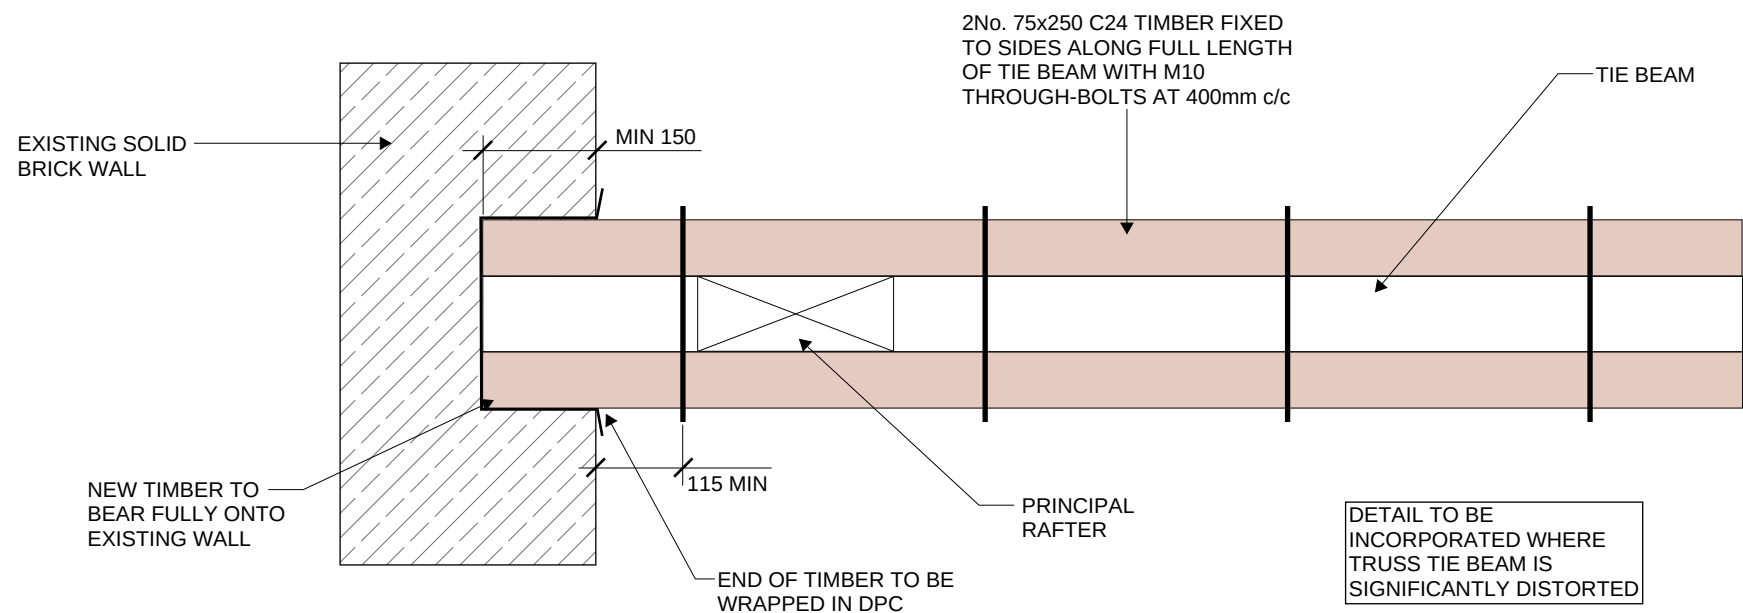

**DETAIL 309**  
TYPICAL TRUSS TIE BEAM STRENGTHENING DETAIL - PLAN VIEW  
1:10

- GENERAL NOTES:**
- REFER TO DRAWING LRH-REN-XX-XX-DR-S-00010 & S-00011 FOR GENERAL NOTES.
  - DRAWINGS TO BE READ IN CONJUNCTION WITH ALL ARCHITECT'S AND OTHER CONSULTANT'S DRAWINGS AND INFORMATION.
  - USE MARKED DIMENSIONS ONLY. ALL DIMENSIONS TO BE CHECKED ON SITE PRIOR TO CONSTRUCTION OR FABRICATION COMMENCING.
  - THE STRUCTURAL WORKS HAVE BEEN DESIGNED FOR THE PERMANENT CASE. ALL TEMPORARY WORKS REQUIRED DURING INSTALLATION OF THE PERMANENT WORKS ARE TO BE DESIGNED AND MANAGED BY THE CONTRACTOR.
  - ALL STAINLESS STEEL PLATES TO BE GRADE 304L U.N.O. ALL BOLTS AND COACH SCREWS TO BE GRADE A4 U.N.O.

|   |                     |           |              |                                   |
|---|---------------------|-----------|--------------|-----------------------------------|
| P01   | RIBA STAGE 4        | 09.06.23  | PW           | TM                                |
| Rev:   | Description:        | Date:     | By:          | Chkd:                             |
|  <div>Renaissance Associates Ltd<br/>Carvers Warehouse<br/>77 Dale Street<br/>Manchester<br/>M1 2HG</div> |                     |           |              |                                   |
| Project: <b>LIVERPOOL ROAD MANCHESTER</b>   |                     |           |              |                                   |
| Drawing Title: <b>EXISTING BUILDING REFURBISHMENT DETAILS SHEET 1</b>   |                     |           |              |                                   |
| Status: <b>STAGE 4</b>   |                     |           |              |                                   |
| Size:   | Date:               | Drawn by: | Designed by: | Checked by:                       |
| A1   | JUN '23             | PW        | -            | TM                                |
| Scale: 1:10   | Project No: 2205-02 |           |              |                                   |
| Project:   | Originator:         | Volume:   | Level:       | Type: Rule: Category/Number: Rev: |
| LRH-REN-XX-ZZ-DR-S-03300-P01   |                     |           |              |                                   |