



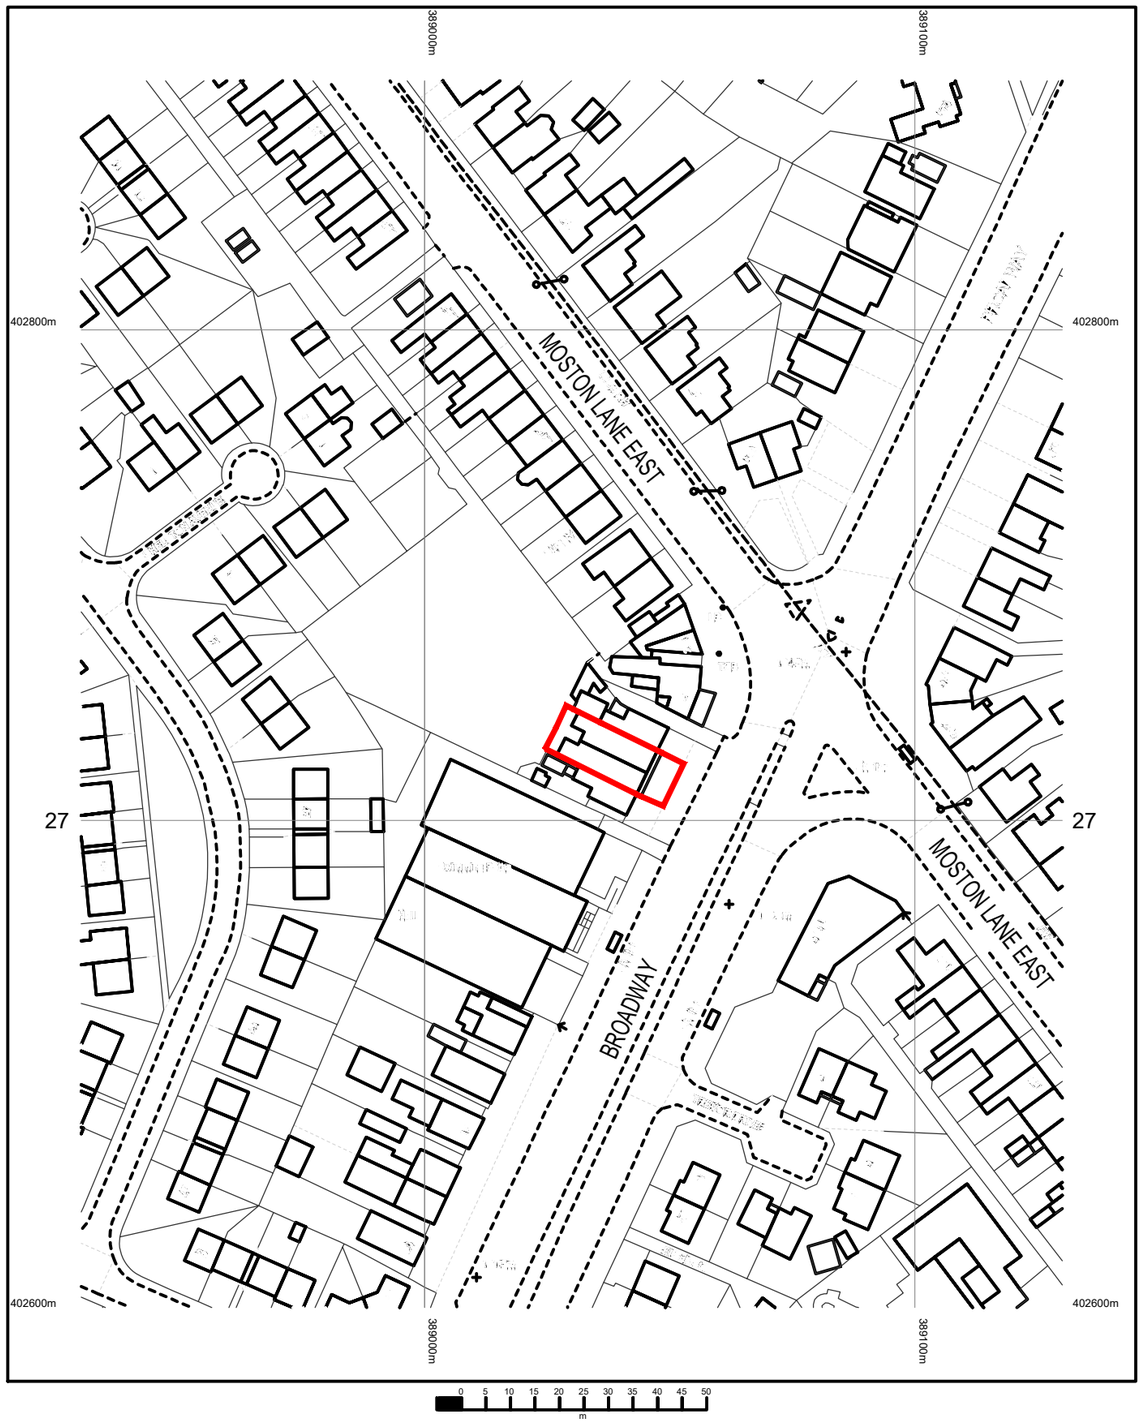

OSMasterMap1250/2500/10000scale
Thursday,July13,2023,ID:BW1-01114591
maps.blackwell.co.uk

1:1250scaleprintatA4,Centre:389030E,402726N

©CrownCopyrightOrdnanceSurvey.Licenceno.100041041

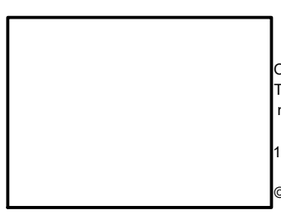

Revision	Description	Date
01	For Planning	13.07.23

NB Architects NBDA
www.nbda-architects.co.uk Tel 01625 575550

Client MR SYED HAROON ALI SHAH

Project PROPOSED ALTERATIONS TO 6-8 BROADWAY, NEW MOSTON

Drawing LOCATION PLAN

Drawing No. 2148-MB-01 Revision 01

Scale 1:1250@A3 Date 13.07.23 Drawn AT

This drawing is copyright of N.B.D.A. Ltd. and should not be reproduced without permission. Dimensions should not be scaled off this drawing. All dimensions should be checked on site.

A3 Drawing