
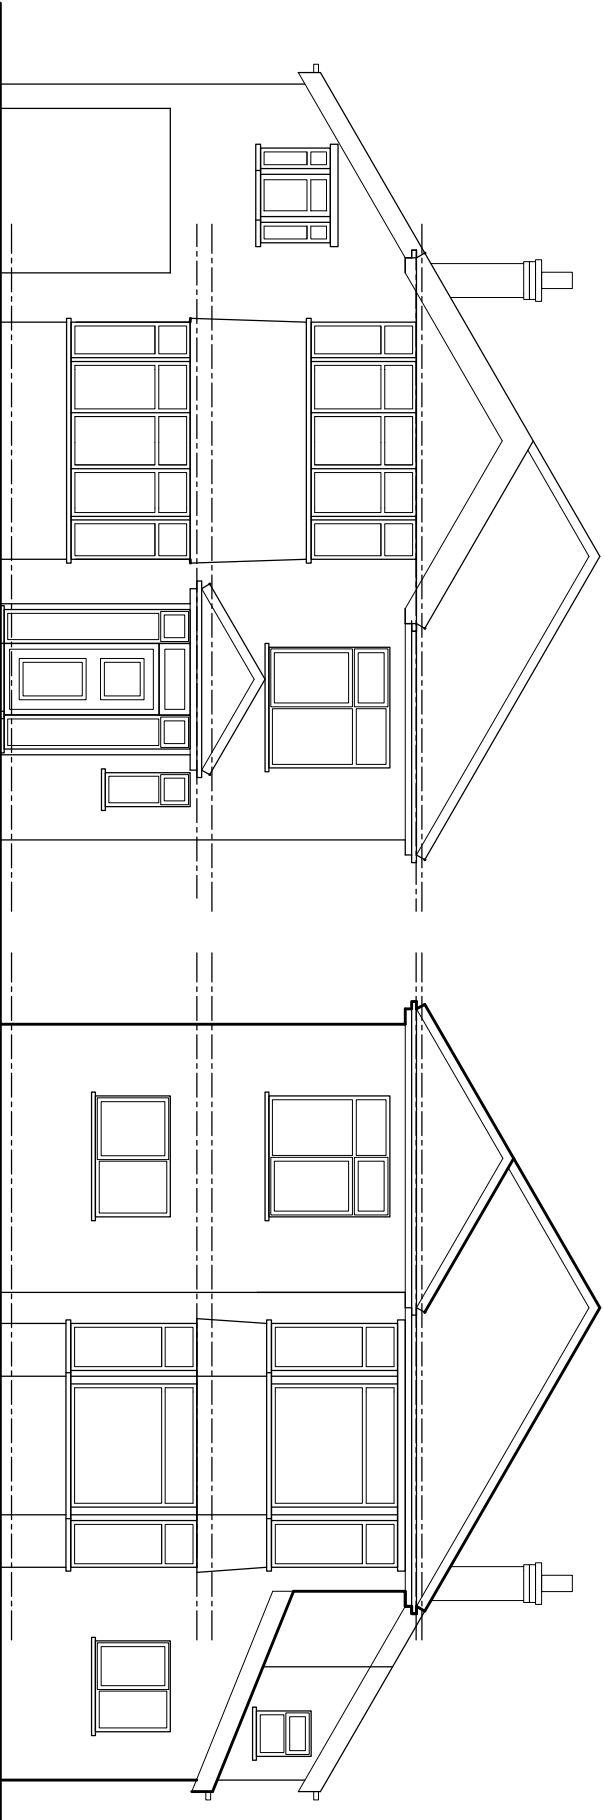


PURPOSE OF ISSUE	PLANNING
Do not scale from this drawing. All information should be checked by the contractor on site before commencing work. Any discrepancies should be reported to the architect immediately. All rights are reserved and are not transferable. Unauthorised reproductions of this drawing are not permitted.	

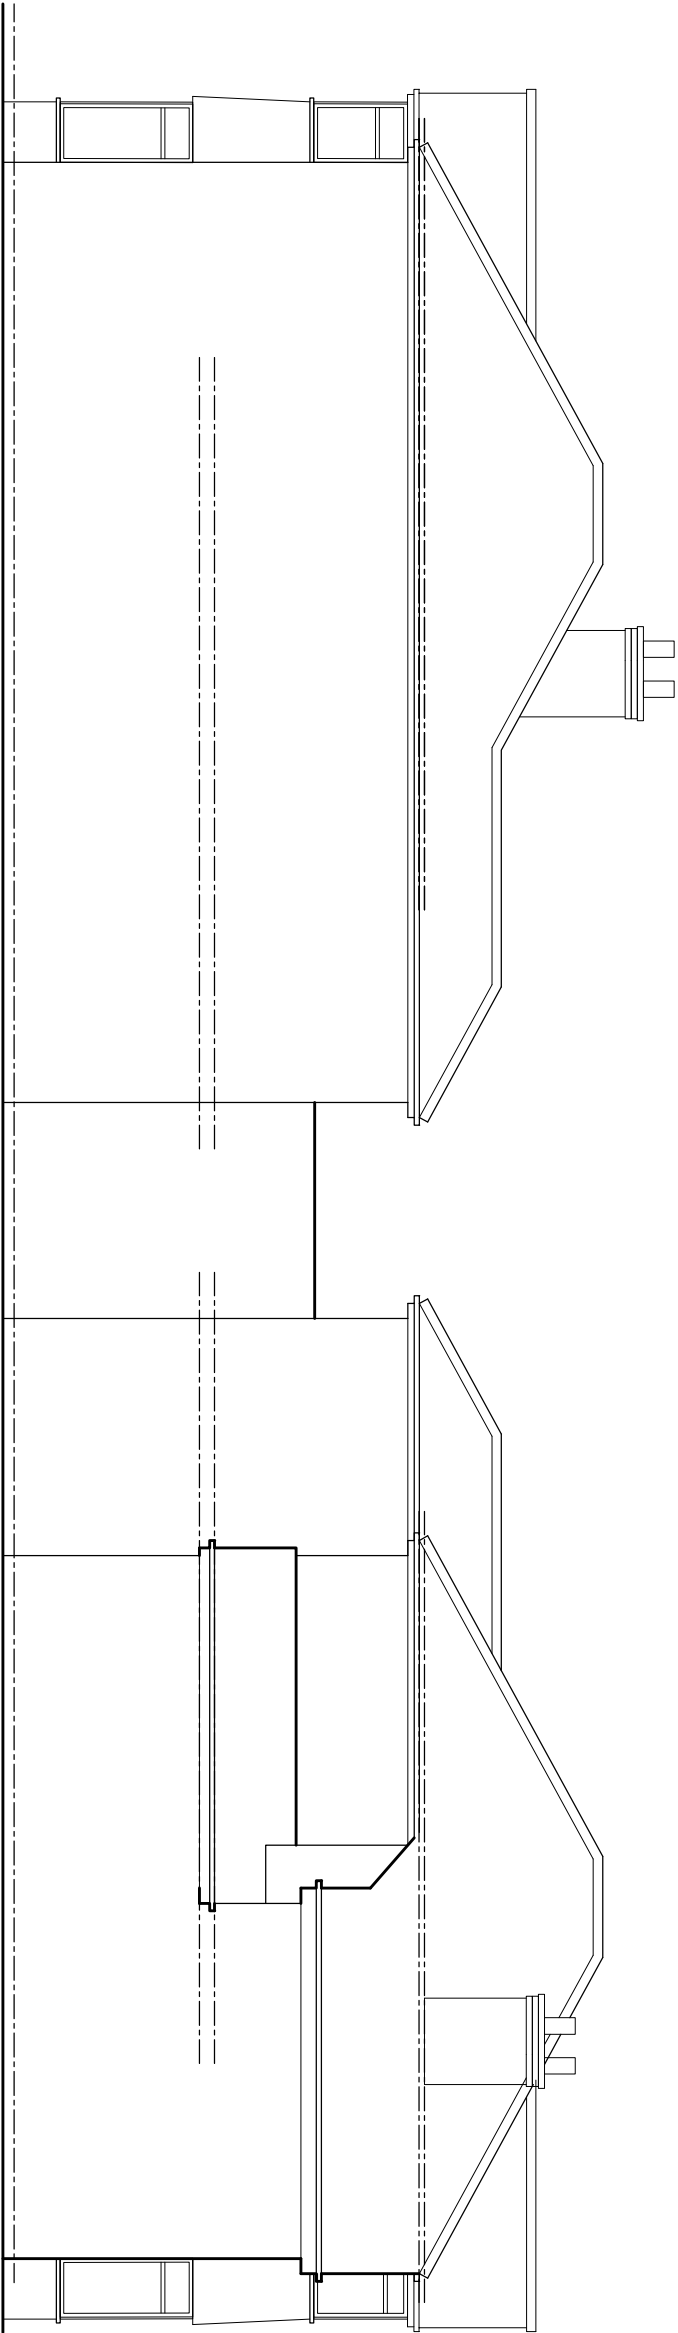

PROJECT
95 Springbridge Road,
Whalley Range
CLIENT
Mr. Basharat Hussain
DRAWING TITLE
Existing Elevation
JOB No
DRAWING No
NA-P02
SCALE
1:100@A3
DATE
Aug. 2023
REVISION
-
t: 0782 895 3405
e: nadesignbuild@gmail.com

nadesign