


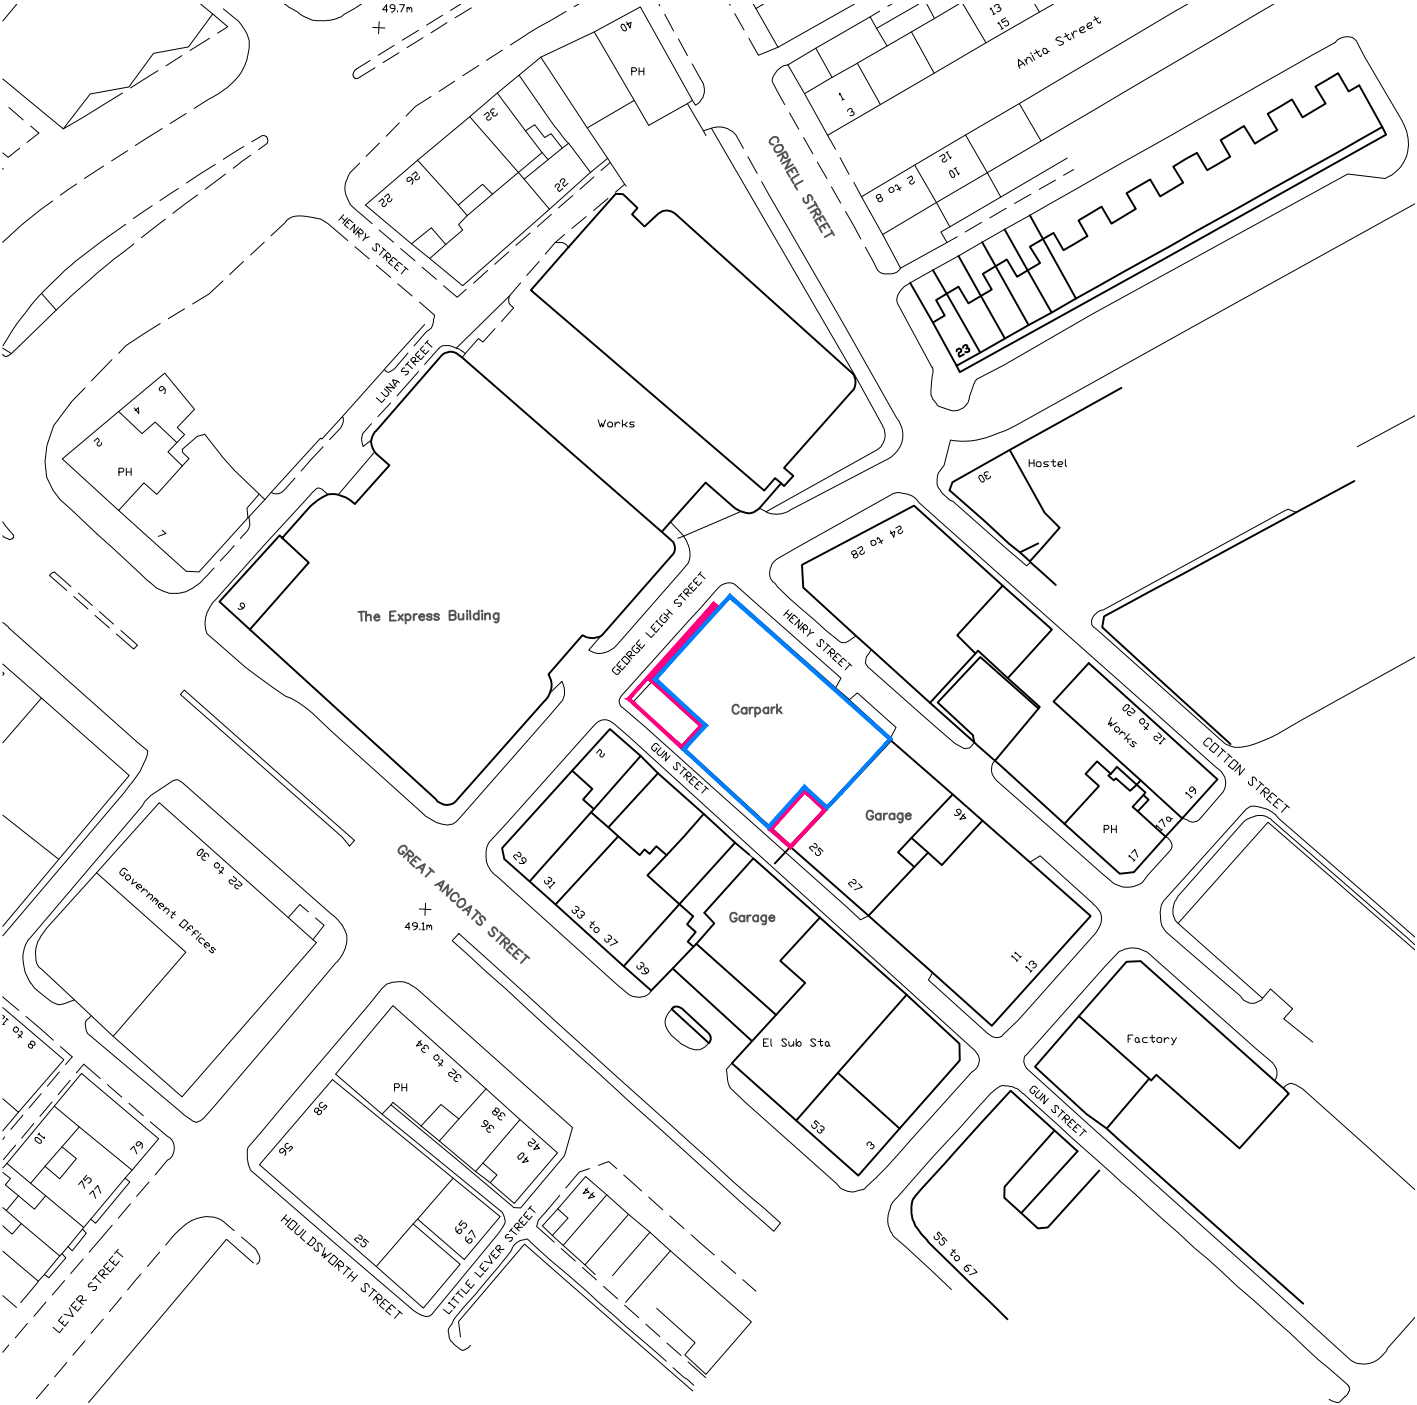

7e **CAVE**

7 MANCHESTER RD WILMSLOW CHESHIRE SK9 1BQ
1625 838 632 www.the-cave.co.uk mail@the-cave.co.uk

PROJECT :
**COFFEE SHOP
GUN STREET**
DRAWING TITLE :
LOCATION PLAN

SCALE :	DRAWN BY :	DATE :
1:1250 A4	CAJ	APR 22
DWG N° :	REVISION :	CHECKED :
103.47-LP01	B	JPH