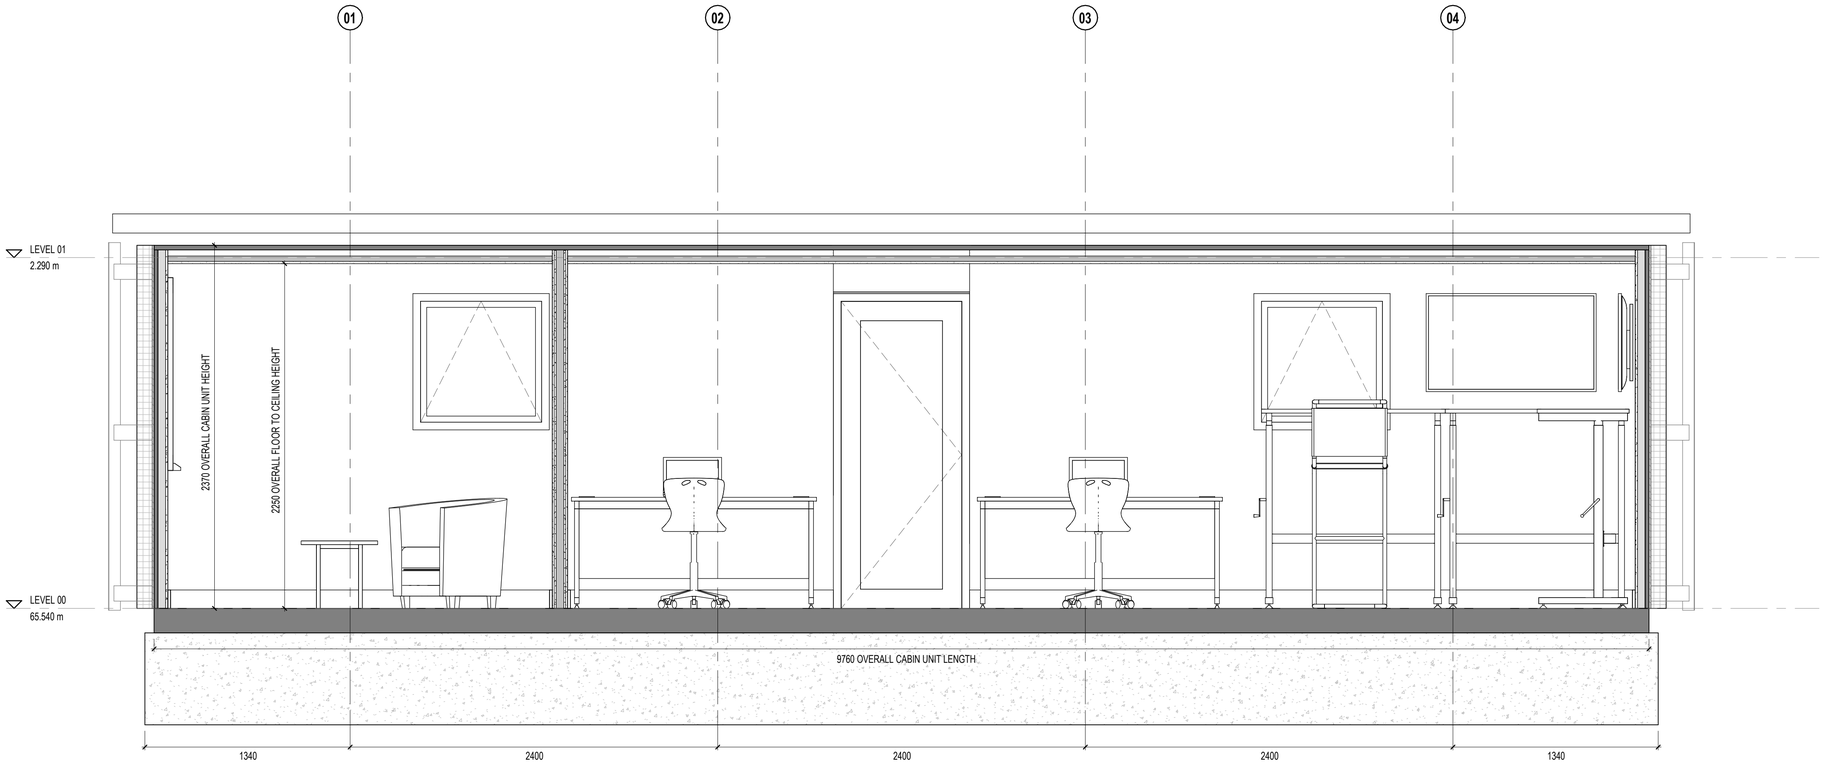

SECTION B-B

1 : 20

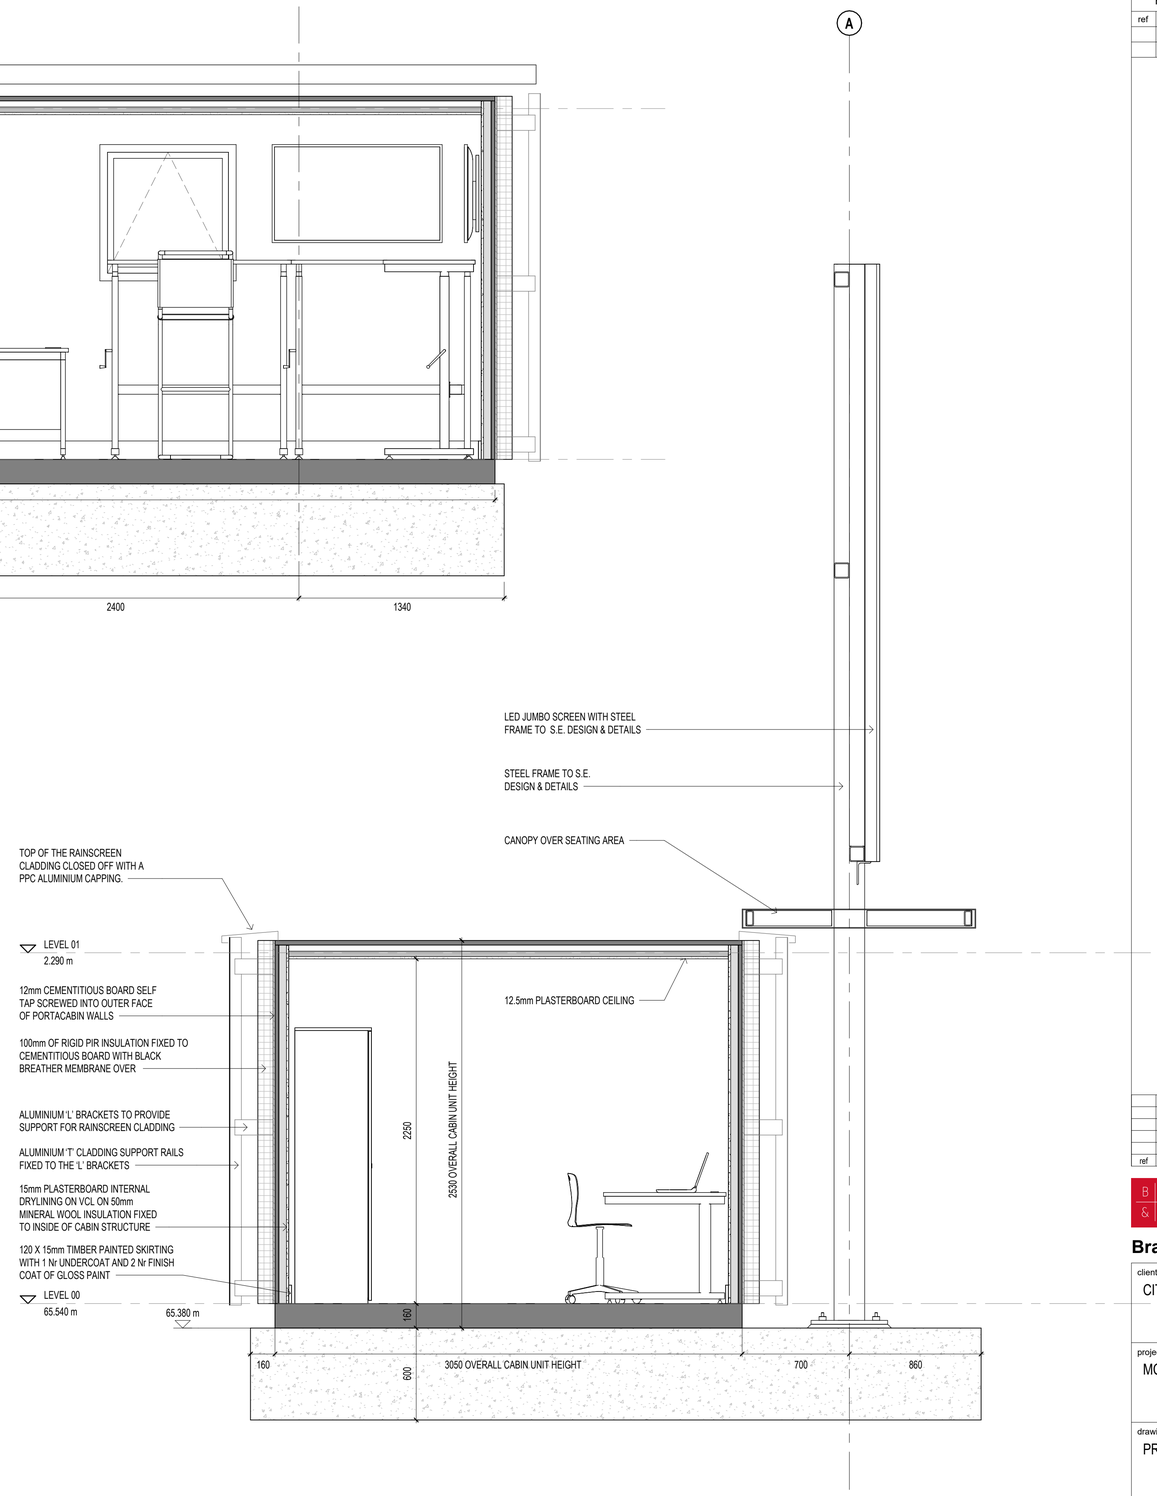

SECTION A-A

1 : 20

0 0.4 0.8 1.2

SCALE 1 : 20

status

PRELIMINARY

This drawing is © Bradshaw Gass & Hope LLP and is not to be copied, reproduced or re-distributed either in whole or in part without the prior written permission of the originator.

The originator shall have no responsibility for any liability, loss, cost, damage or expense arising from or relating to any use of this document other than for its intended purpose on this project.

This drawing shall be read in conjunction with all other relevant drawings, specifications and associated documentation. Any discrepencies, errors or omissions are to be reported to the originator before proceeding with work.

All dimensions are to be checked on site by the contractor prior to proceeding with any work.

Hazard Identification

ref	hazard	date

ref	revision	by	date

B G & H
Architects
Consulting Engineers
Quantity Surveyors

21 Silverwell Street
Bolton
BL1 1PR
t: 01204 525321
email@bghbolton.co.uk
www.bghbolton.co.uk

Bradshaw Gass & Hope LLP

client
CITY BUILD LTD

project
MCFC VIDEO ANALYSIS SUITE

drawing
PROPOSED GA SECTIONS - SHEET 1

drawn by	MK	date	JUN 2023
checked by	AC	date	JUN 2023
scale	1 : 20		A1
dwg no	**2024.36.501**		rev