


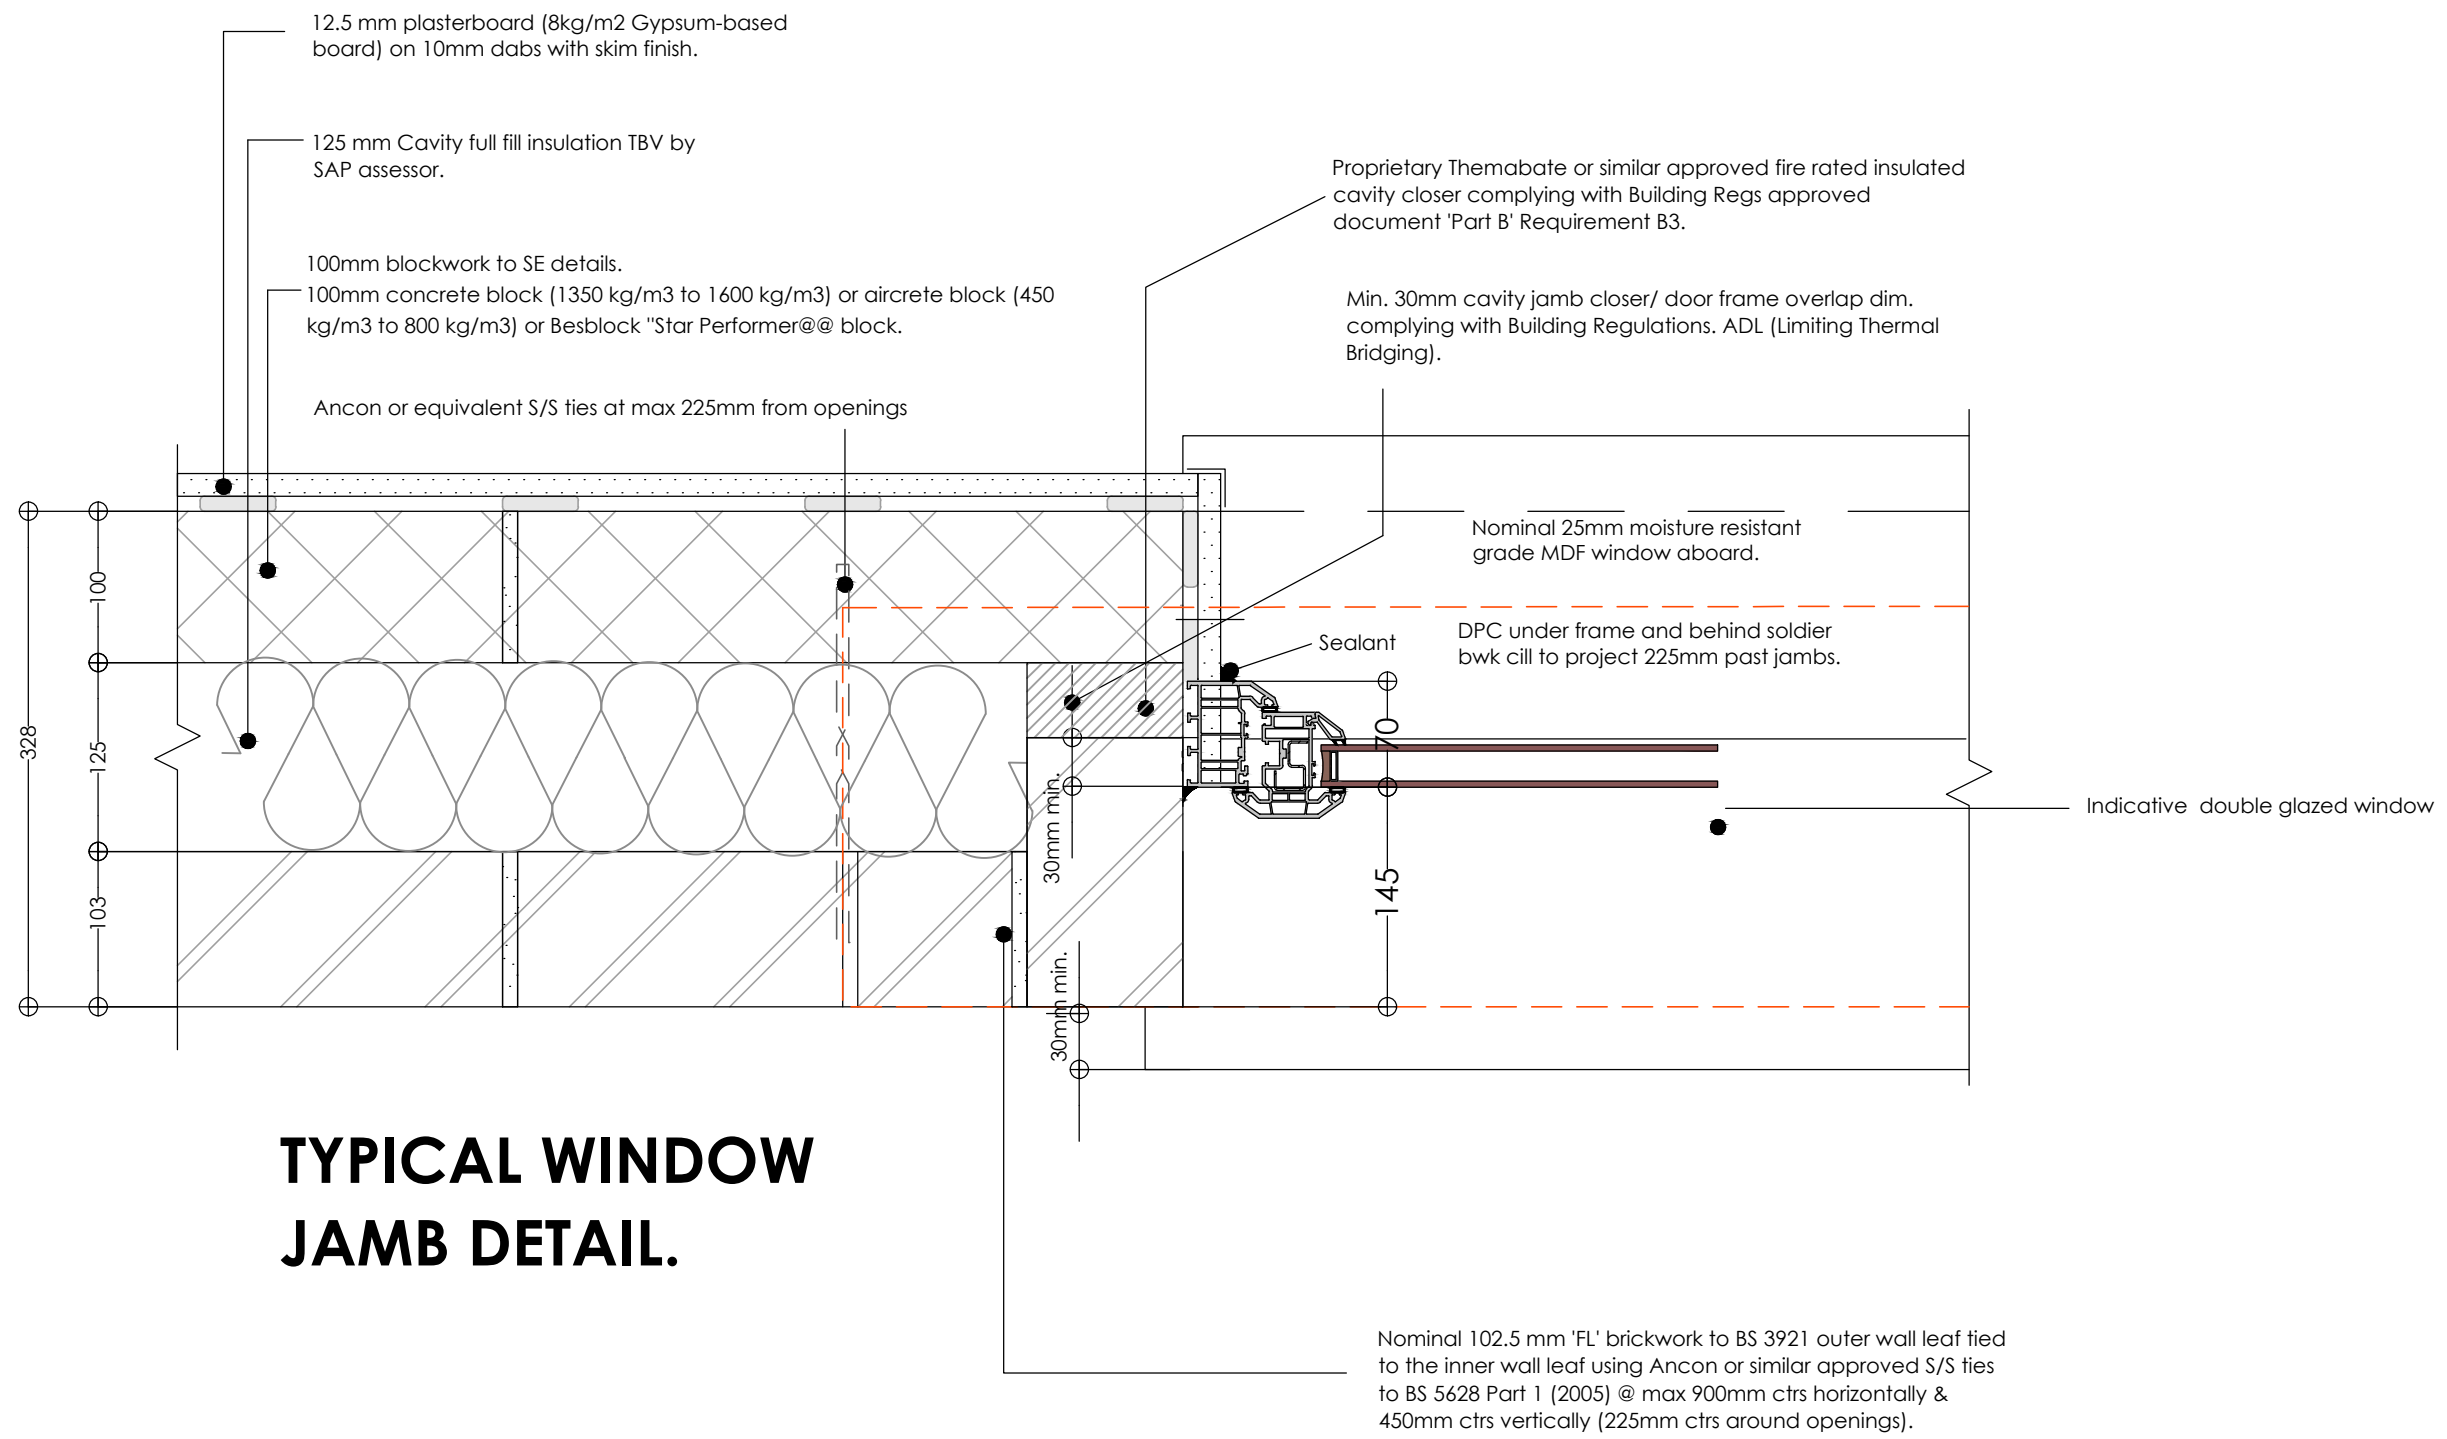

| rev | date | revision | by | by |
|-----|------|----------|----|----|
|-----|------|----------|----|----|



The copyright of this drawing is vested in the architect and should not be reproduced, copied or used for any other purpose than that it is intended for without the prior written consent of WDW Architects.

Contract  
**ALBANY RD CHORLTON**  
Date  
Jan 2023  
Scale  
A3=1:5

Client  
**BOWSALL**  
Drawn By  
AB

Checked By  
JW

Sheet Title  
**Typical Window jamb Detail**  
Drawing Number  
**2210 - P- 15A**

**WATKISS DAWSON & WARD**  
Office 4 Civic Centre, Stourport on Severn DY13 8UJ  
T: 01952 289076 M: 01952 289076  
E: jeremy@wdward.co.uk W: www.wdwa.co.uk