


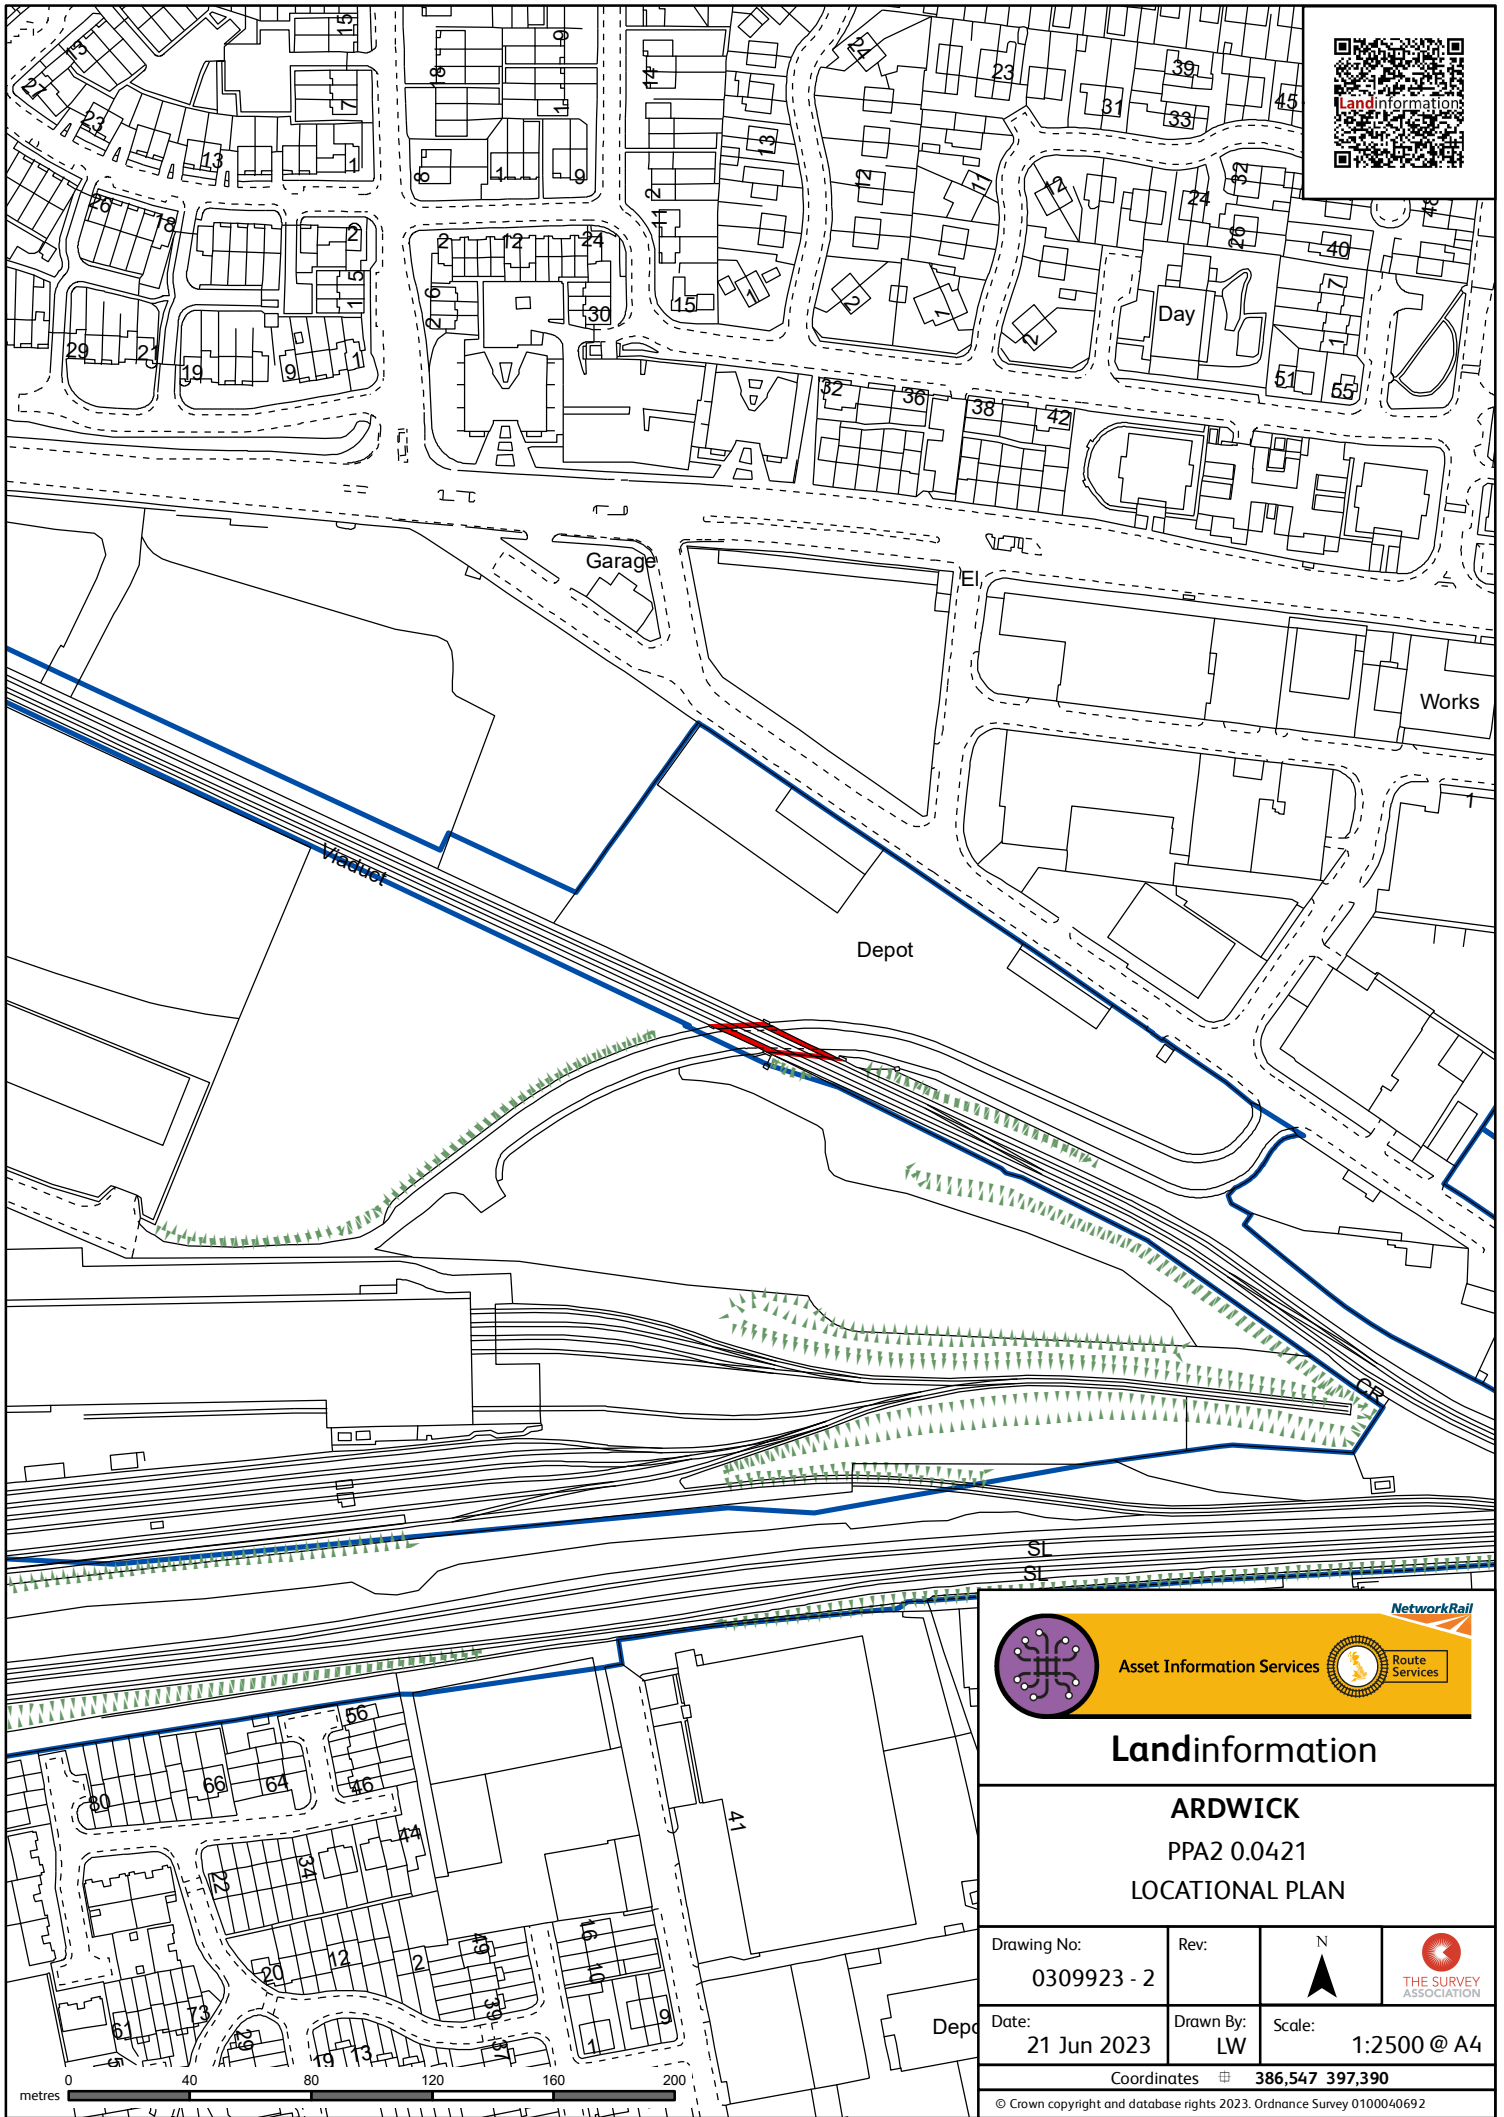



Asset Information Services

Route Services

Landinformation

ARDWICK
PPA2 0.0421
LOCATIONAL PLAN

Drawing No: 0309923 - 2	Rev:	N 	
Date: 21 Jun 2023	Drawn By: LW	Scale: 1:2500 @ A4	
Coordinates 386,547 397,390			
© Crown copyright and database rights 2023. Ordnance Survey 0100040692			