





Proposed Front Elevations. Block 2

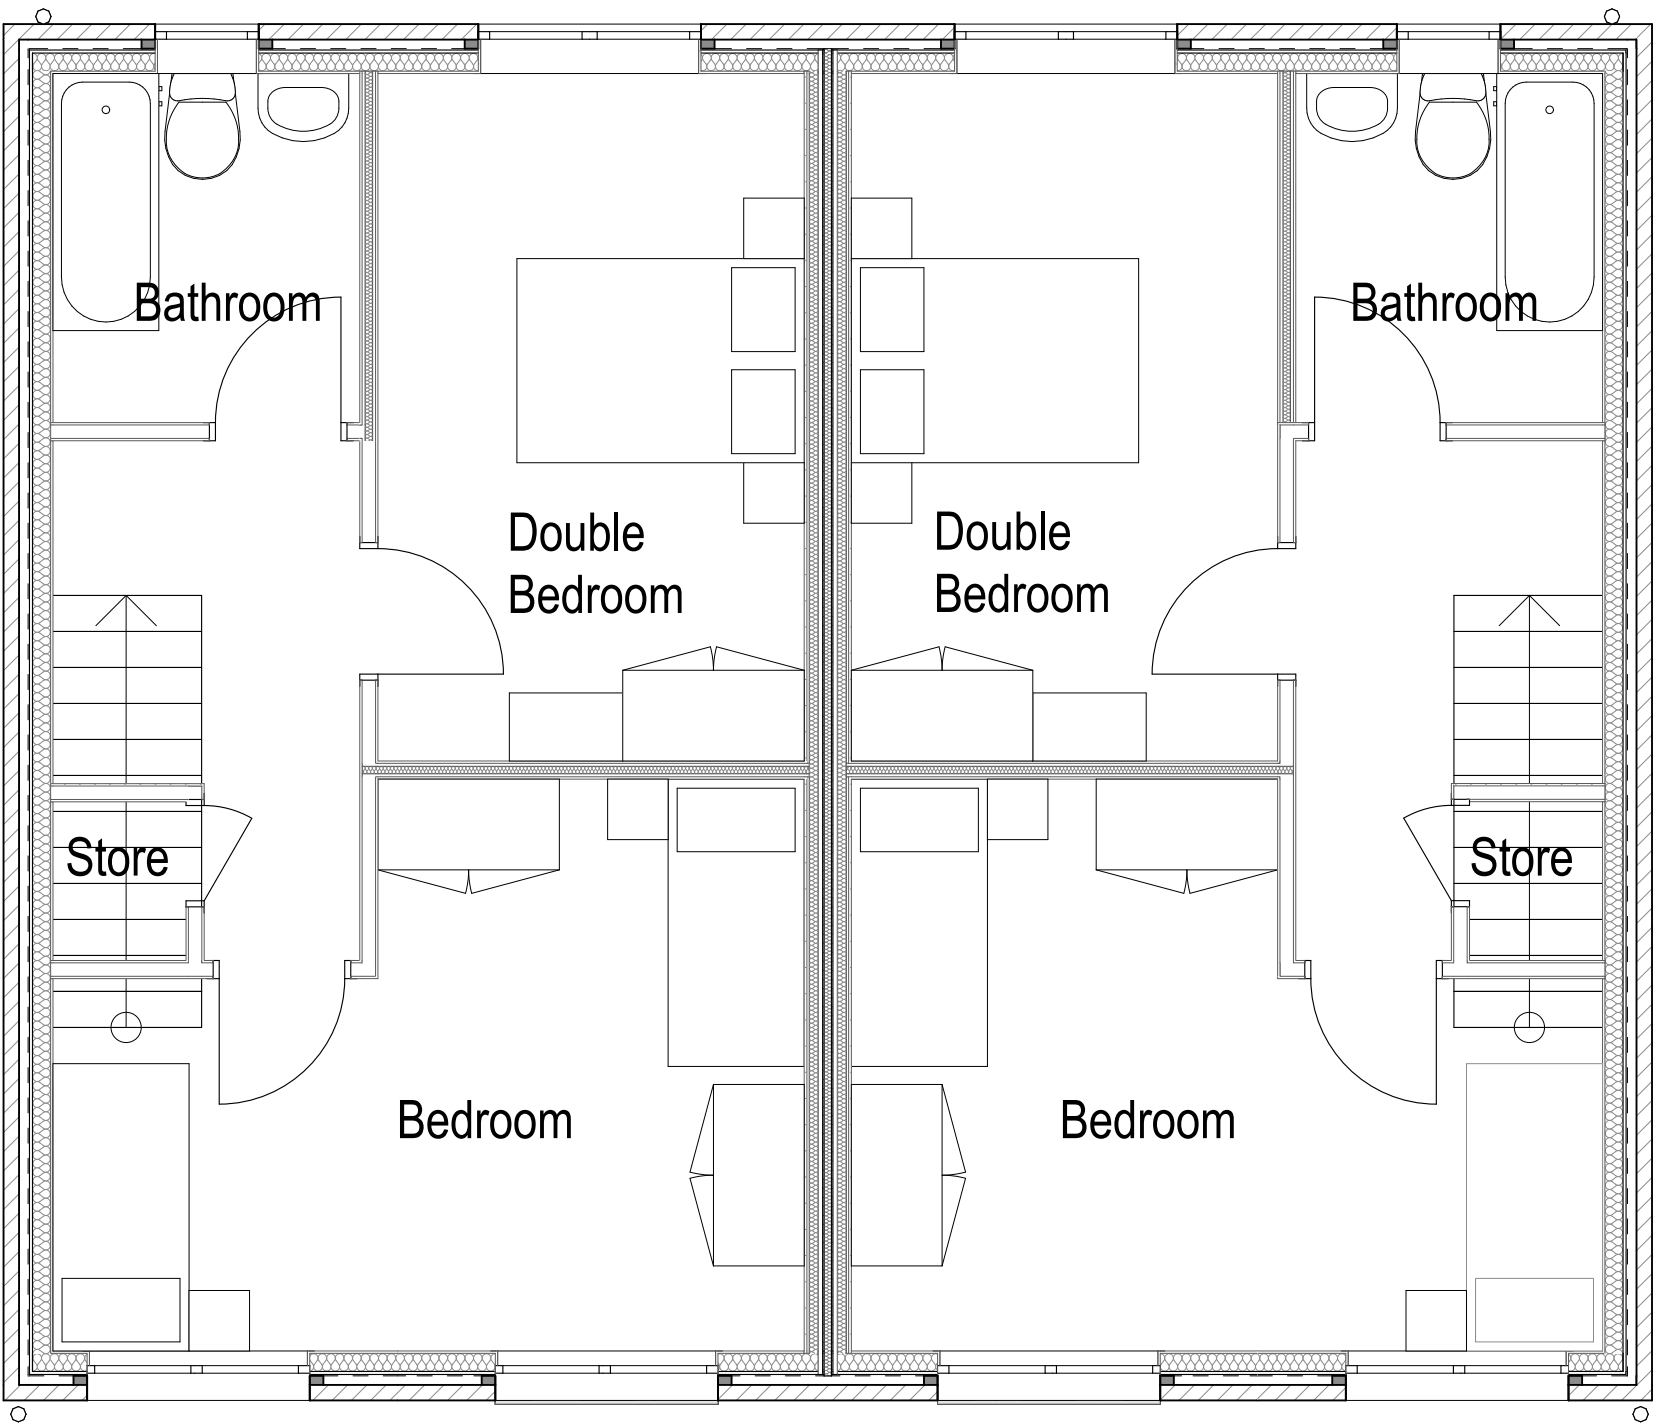

3 First Floor 1:50

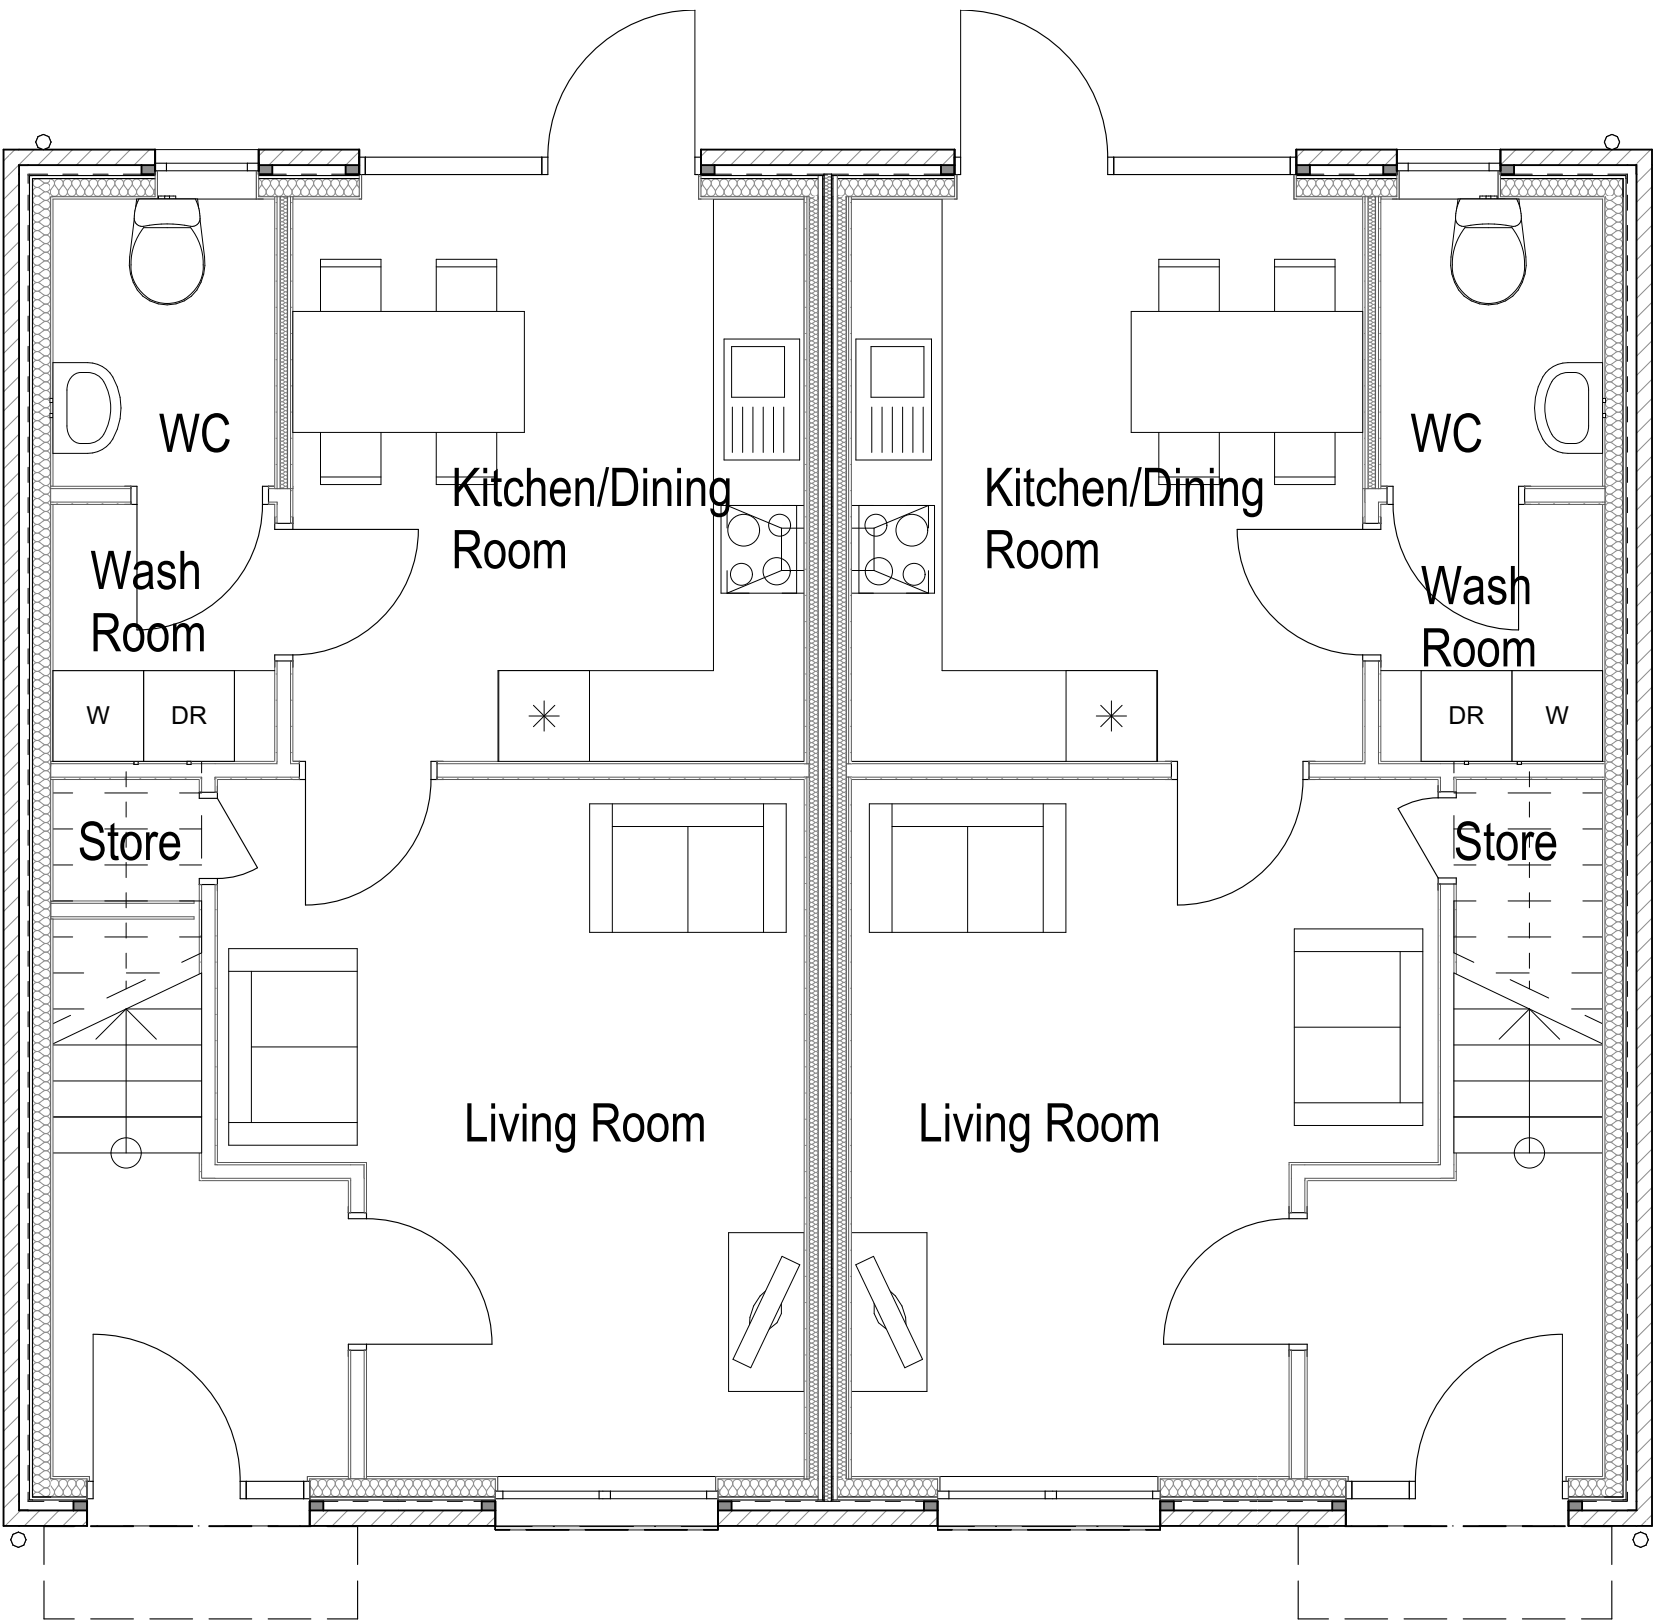

2 Ground Floor 1:50