

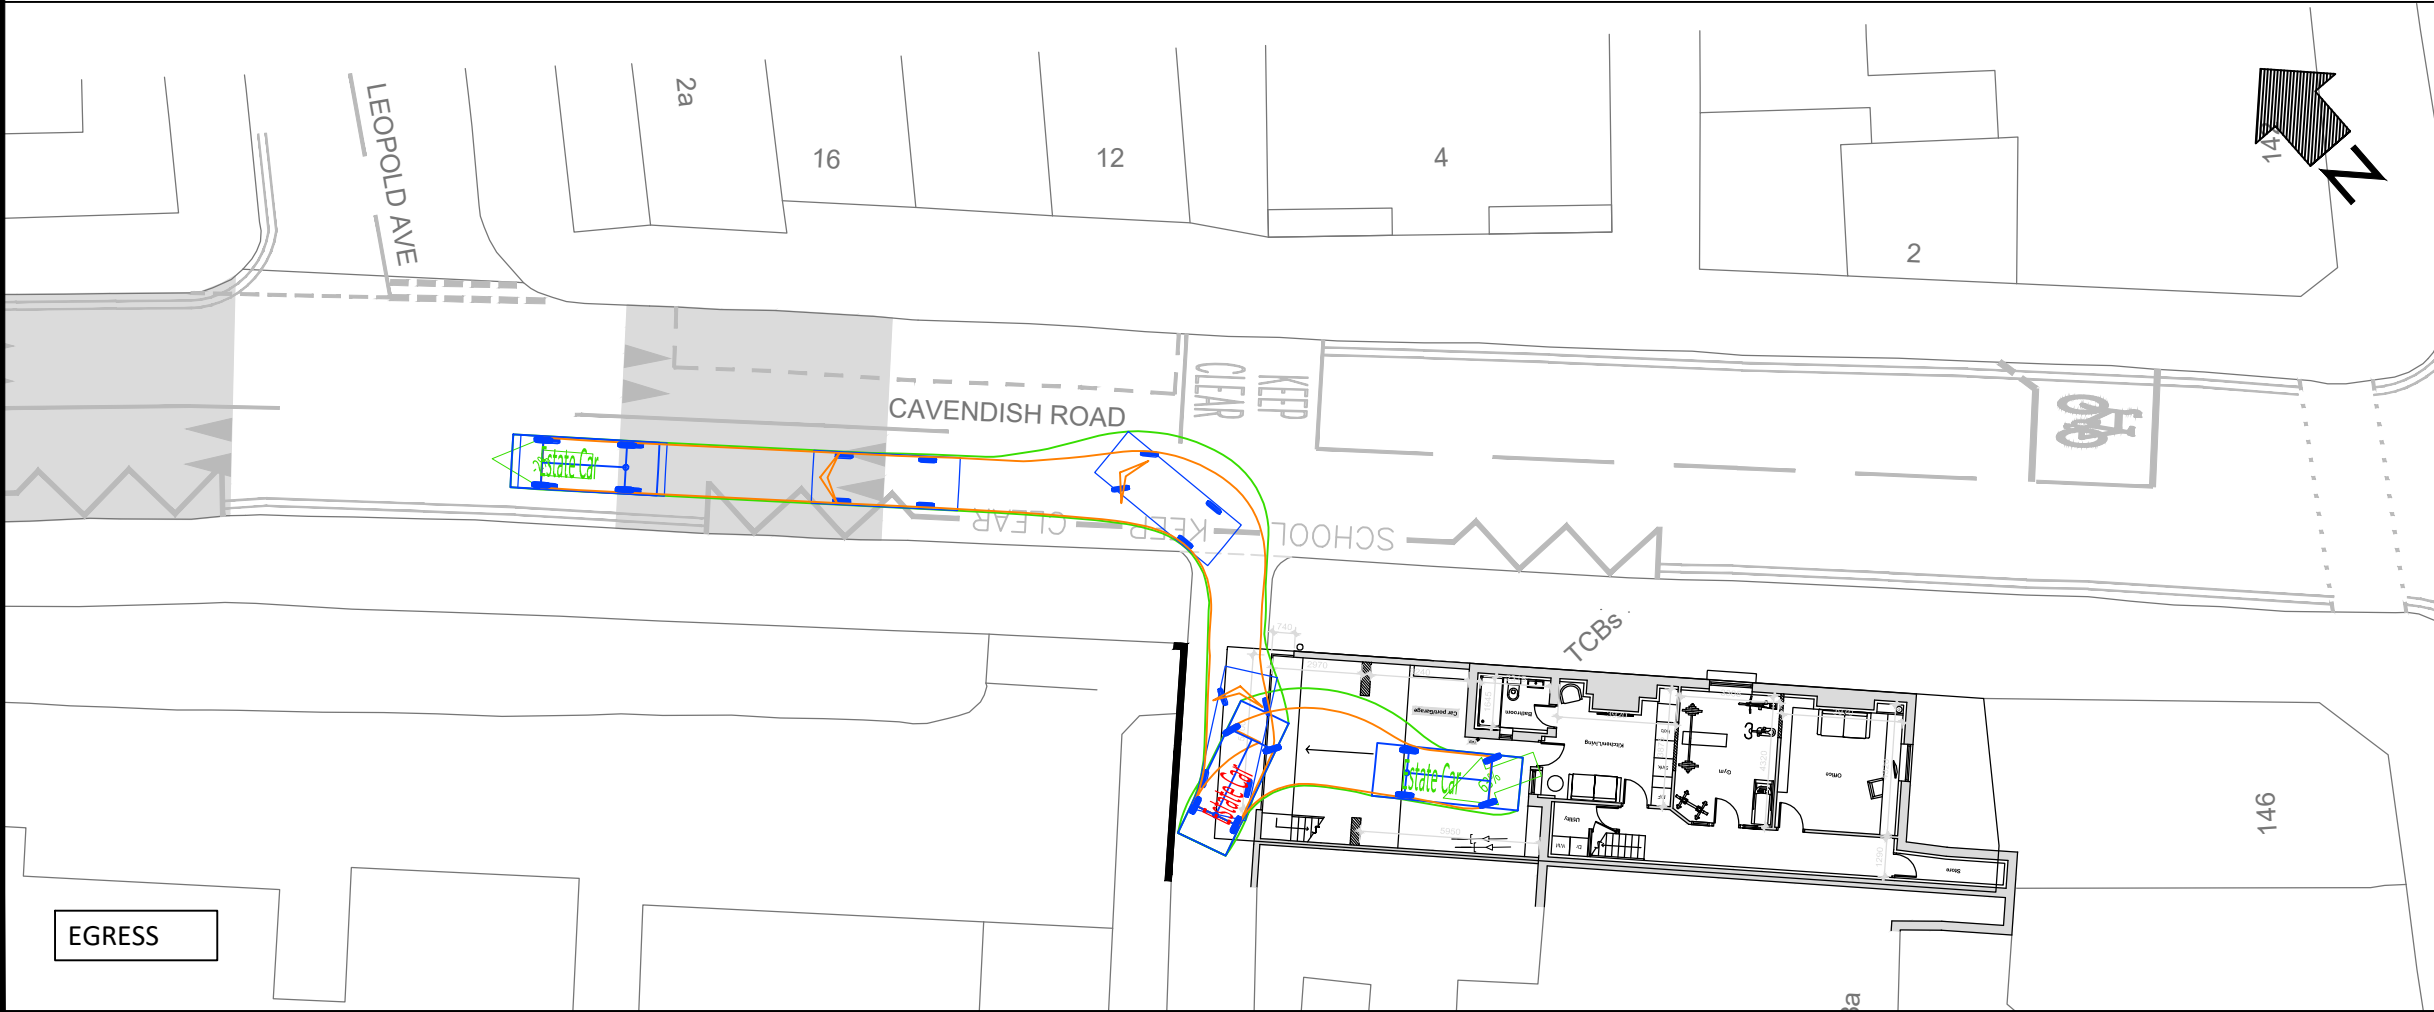


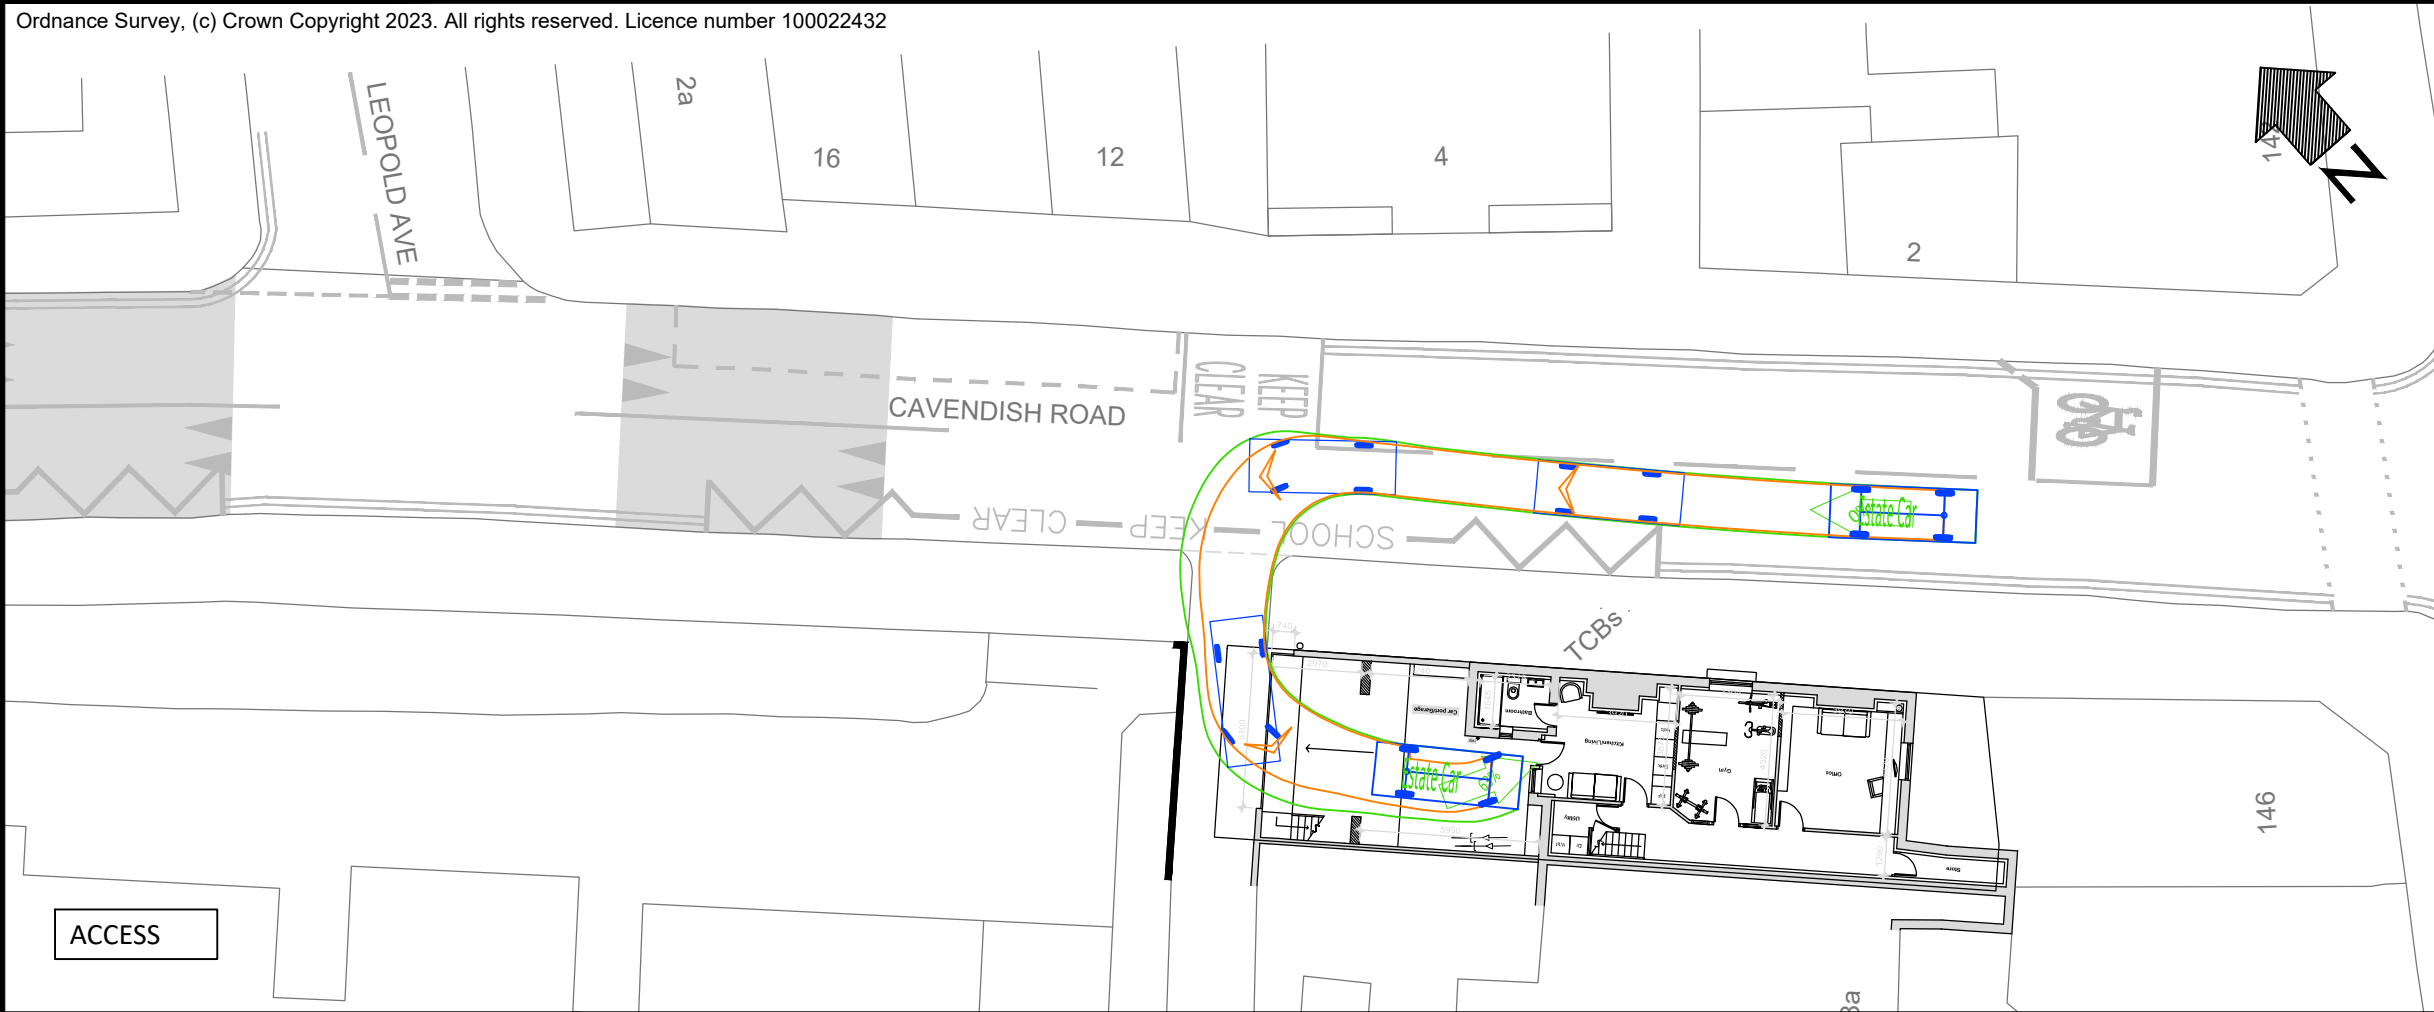

VEHICLE DETAILS:

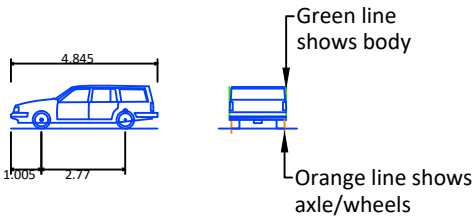

ESTATE CAR (2006)

Overall Length	4.845m
Overall Width	1.750m
Overall Body Height	1.424m
Min Body Ground Clearance	0.189m
Max Track Width	1.655m
Lock to Lock Time	4.00s
Kerb to Kerb Turning Radius	4.950m

Design speed 5kph for all Forward movements
Design speed 2.5kph for all Reverse movements

SURVEY HAS BEEN PROVIDED BY
MOJO. FILENAME: MOJO - 1A
CAVENDISH ROAD - SWEEP PATH.

Rev	Date	Description	Drm	Chk	App
-	31/05/23	ORIGINAL ISSUE	AS	MS	MS

This drawing has been specifically prepared to meet the requirements of the named client and may contain design and innovative features which differ from conventional design standards.

CAD PRECISION LTD



Web: www.cad-precision.com
Email: info@cad-precision.com
Tel: 01273 661753

Client

MR M SMITH

Project

1A CAVENDISH ROAD
WEST DIDSbury, MANCHESTER

Drawing Title

SWEEP PATH ANALYSIS USING A
4.845M ESTATE CAR

Drawing Status

FOR INFORMATION

Drawn AS	Designed AS	Date MAY 2023	Scale 1:250	Size A3
Drawing No. 3019-002				Rev -