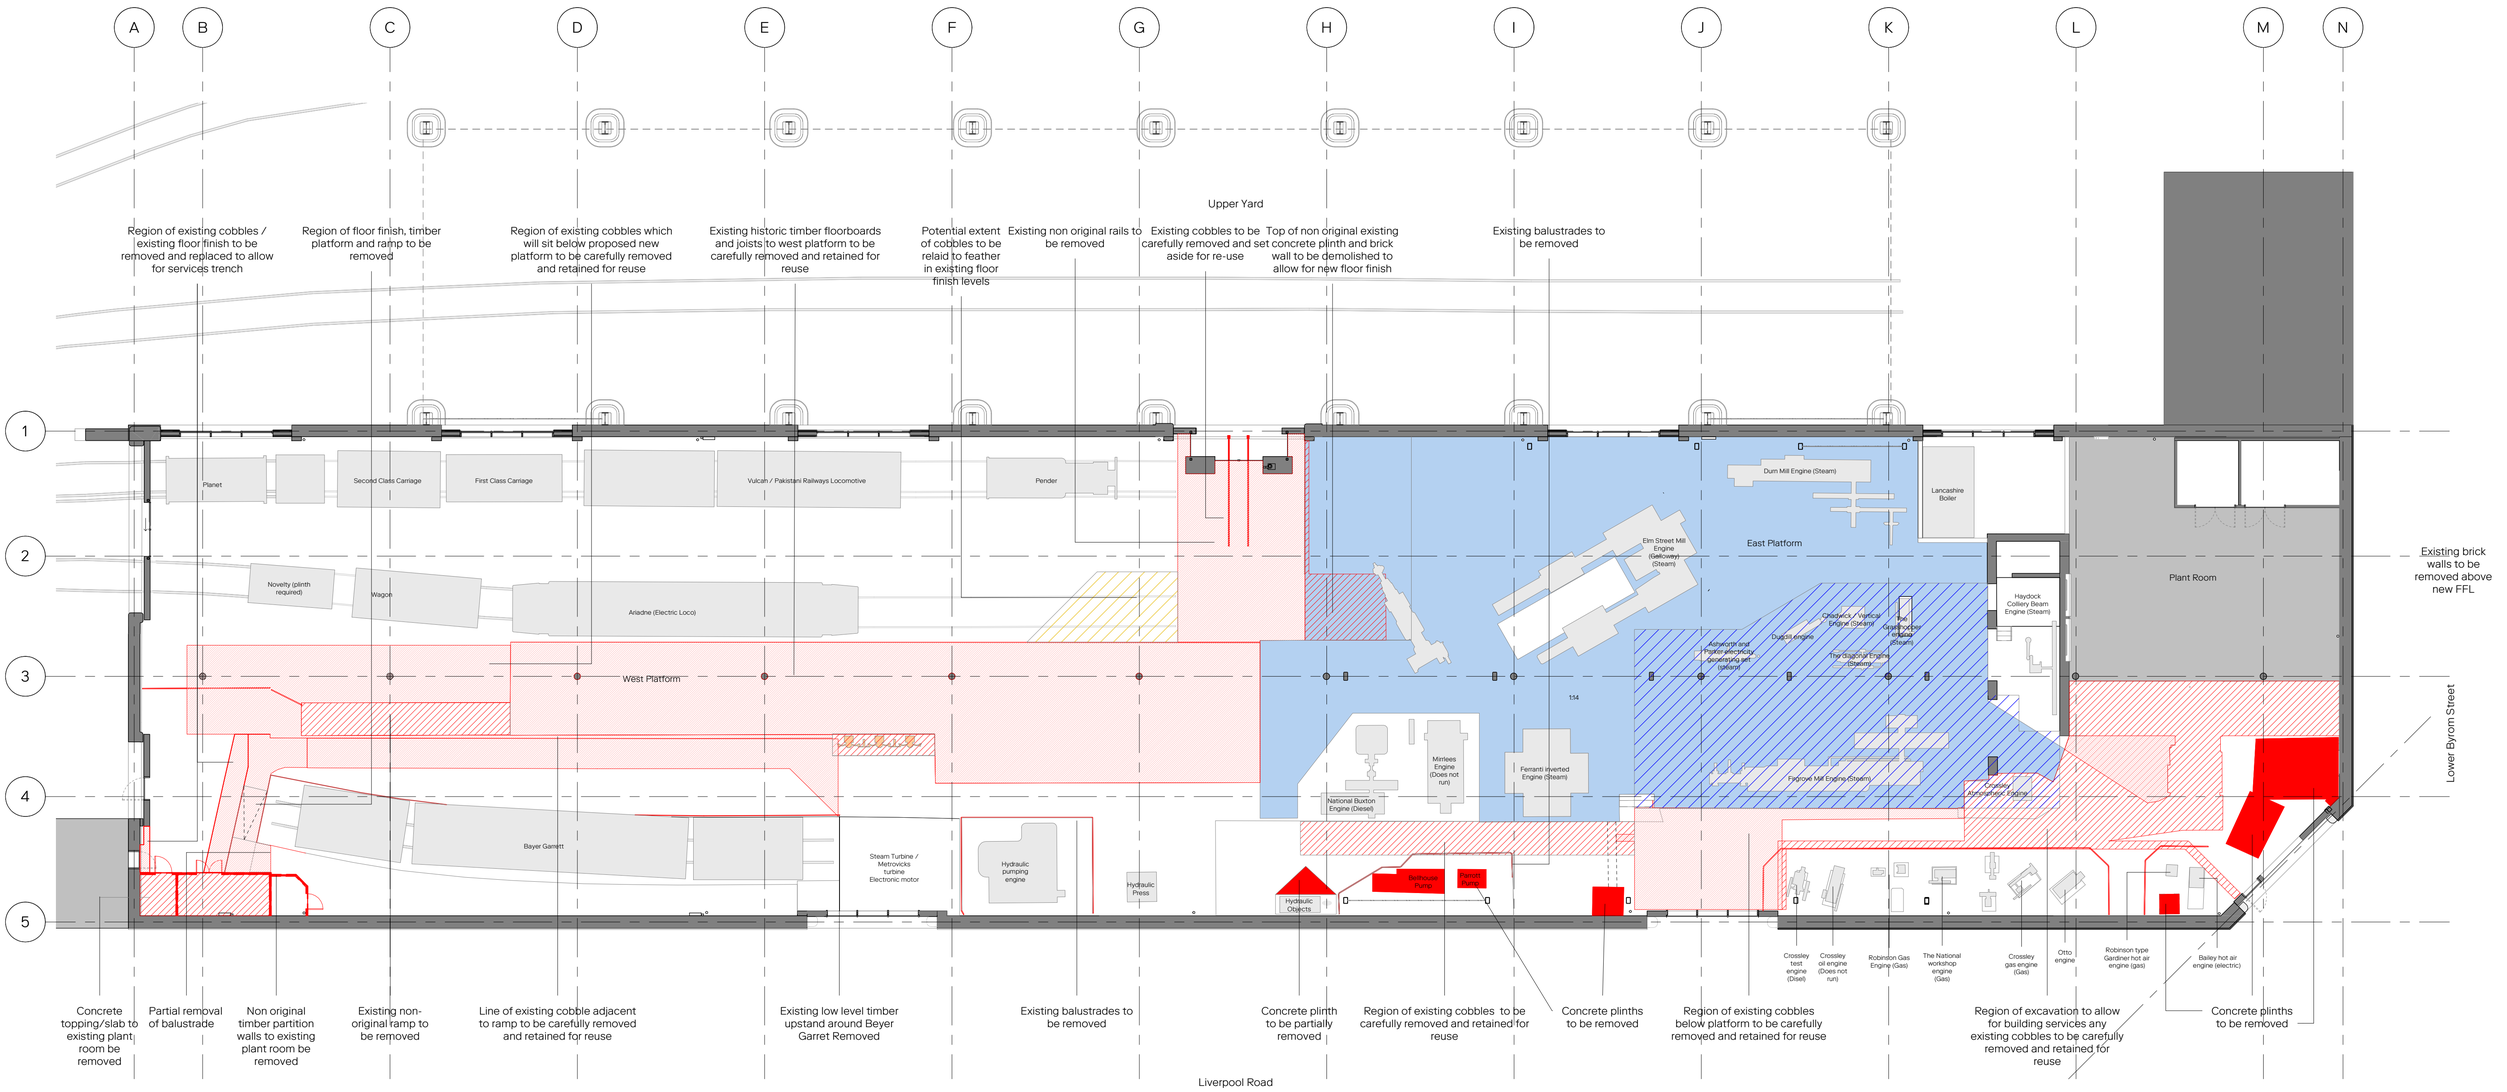



Revision	Description	Drawn/Checked	Date
PL1	Planning	CM	26.06.23

Key

- Existing Structure
- Demolition
- Demolition of floors
- Demolition of floors (to be carefully set aside and retained for reuse)
- Demolition completed - consent for demolition under PP Ref. 131488/FO/2021 and LBC Ref. 131489/LO/2021
- Potential areas of existing timber floor joists which can be retained (TBC)

Note:
Extent of demolition to east platform excludes plinths relating to historic collection objects.
Please refer to M&E drawings for proposed trench locations

Keyplan

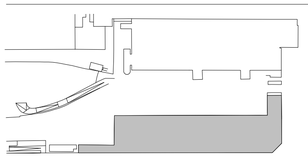

0 1.5 3 7.5m

Drawings are based on survey information provided and subject to changes to accommodate existing building structure and services installation. We have noted discrepancies in the survey information and clarification required following further site investigations by the contractor on site. Do not scale from drawing. Errors to be reported immediately to the Architect. All dimensions must be verified on site. To be read in conjunction with all relevant Architects', Services and Structural Engineers' drawings.

© Carmody Groarke Limited.

CARMODY GROARKE

Carmody Groarke Limited, 67–74 Saffron Hill, London EC1N 8QX
+44 (0)20 7836 2333 www.carmodygroarke.com

Drawing Name	Existing Ground Floor Demolition Plan
Drawing Number	PHL-CGA-00-XX-DR-A-4_00100
Date	26.06.23
Issue	PL1
Project Name	Power Hall & Decarbonisation
Client	SIM
Project number	PHL
Scale/Format	1 : 150 @ A1
Drawn/Checked	CM/ RS
Approved	RS
CAD Reference	