




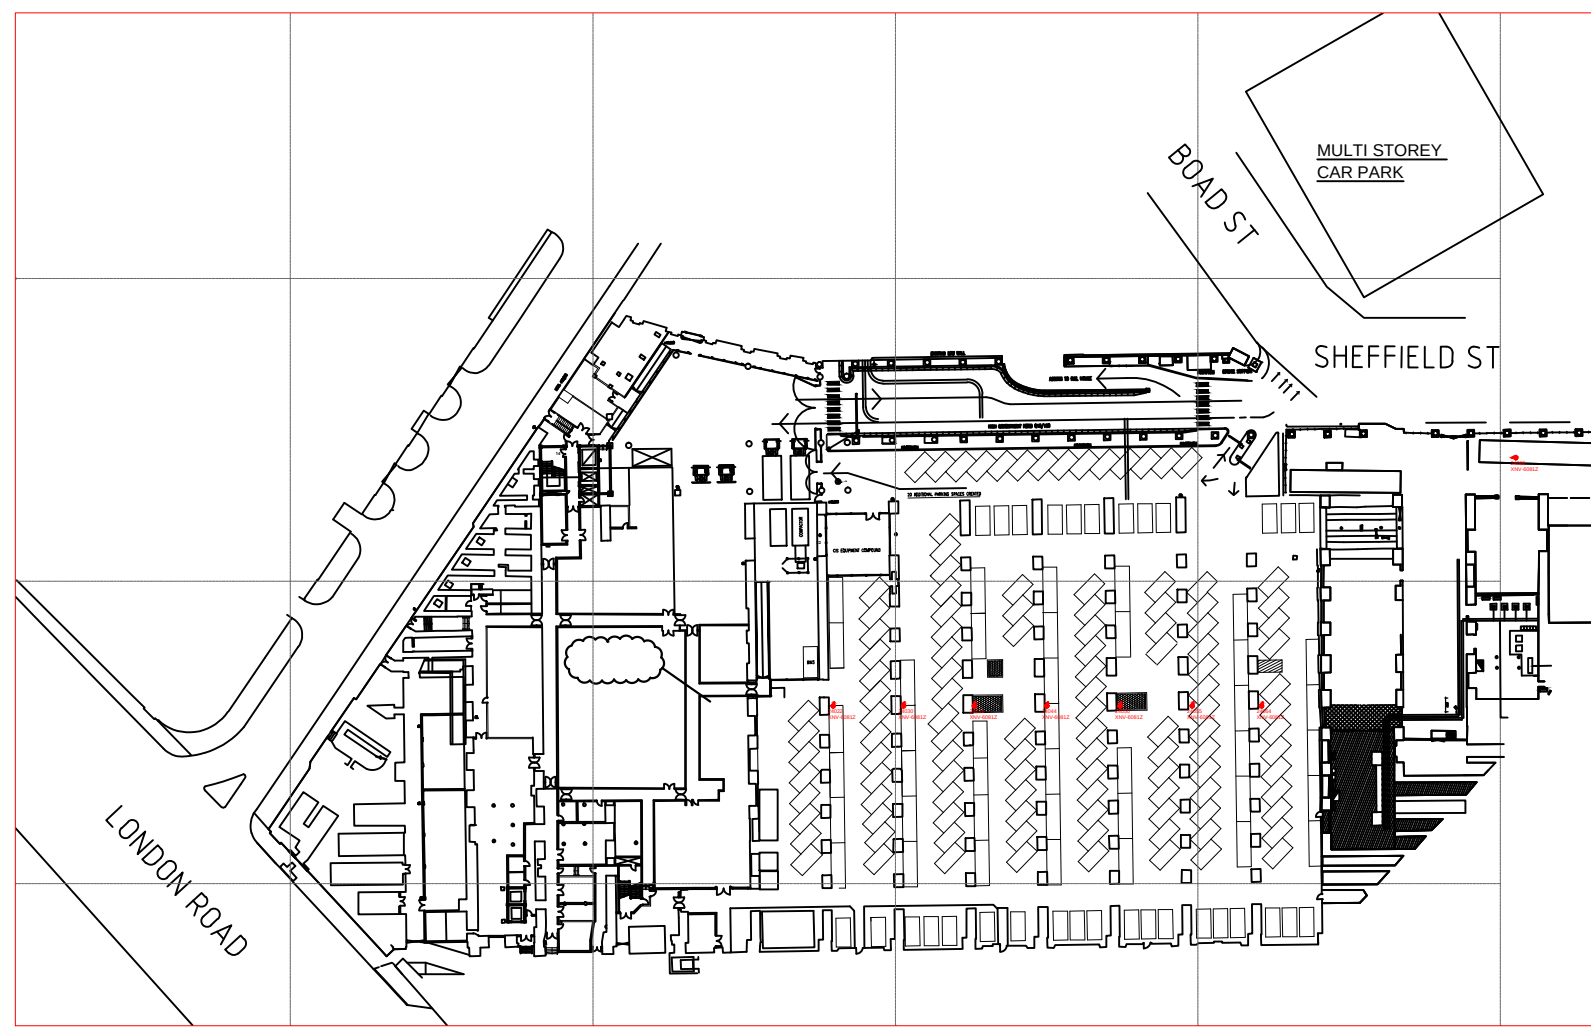


**MANCHESTER PICCADILLY STATION PLAN
UNDERCROFT LEVEL - SCALE 1:1250**

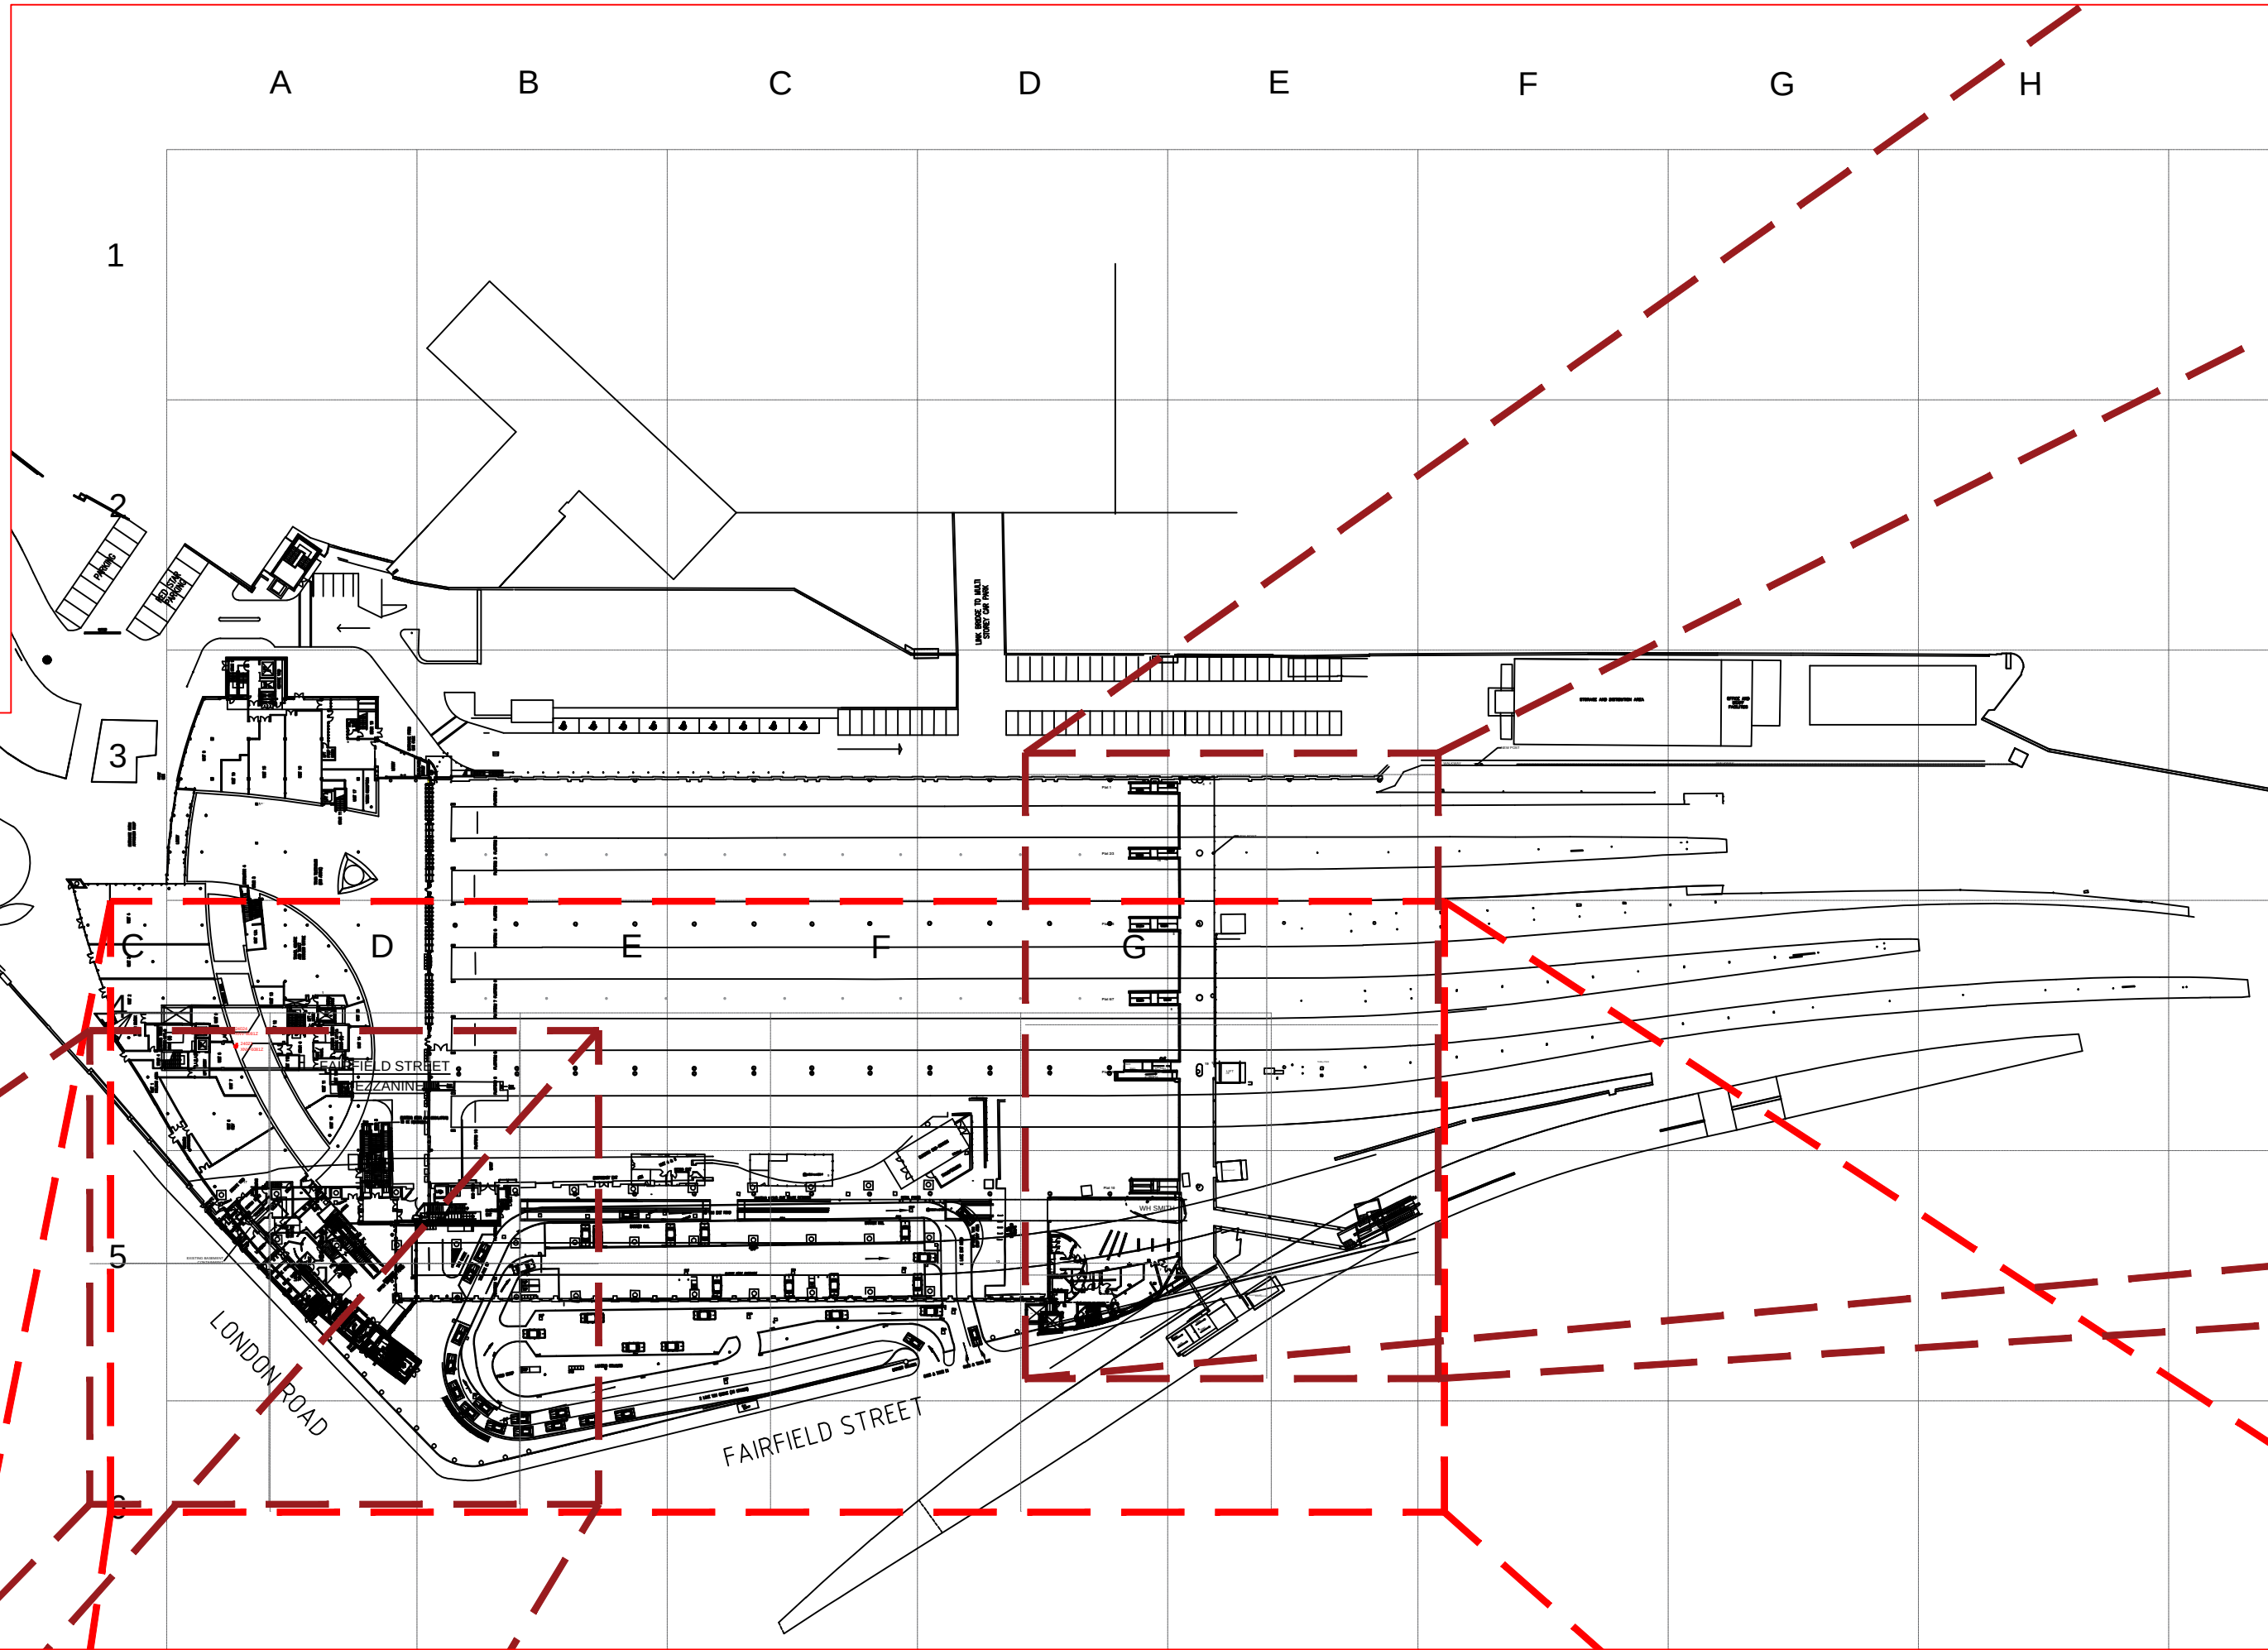


**MANCHESTER PICCADILLY STATION LOCATION PLAN
SCALE 1:250**

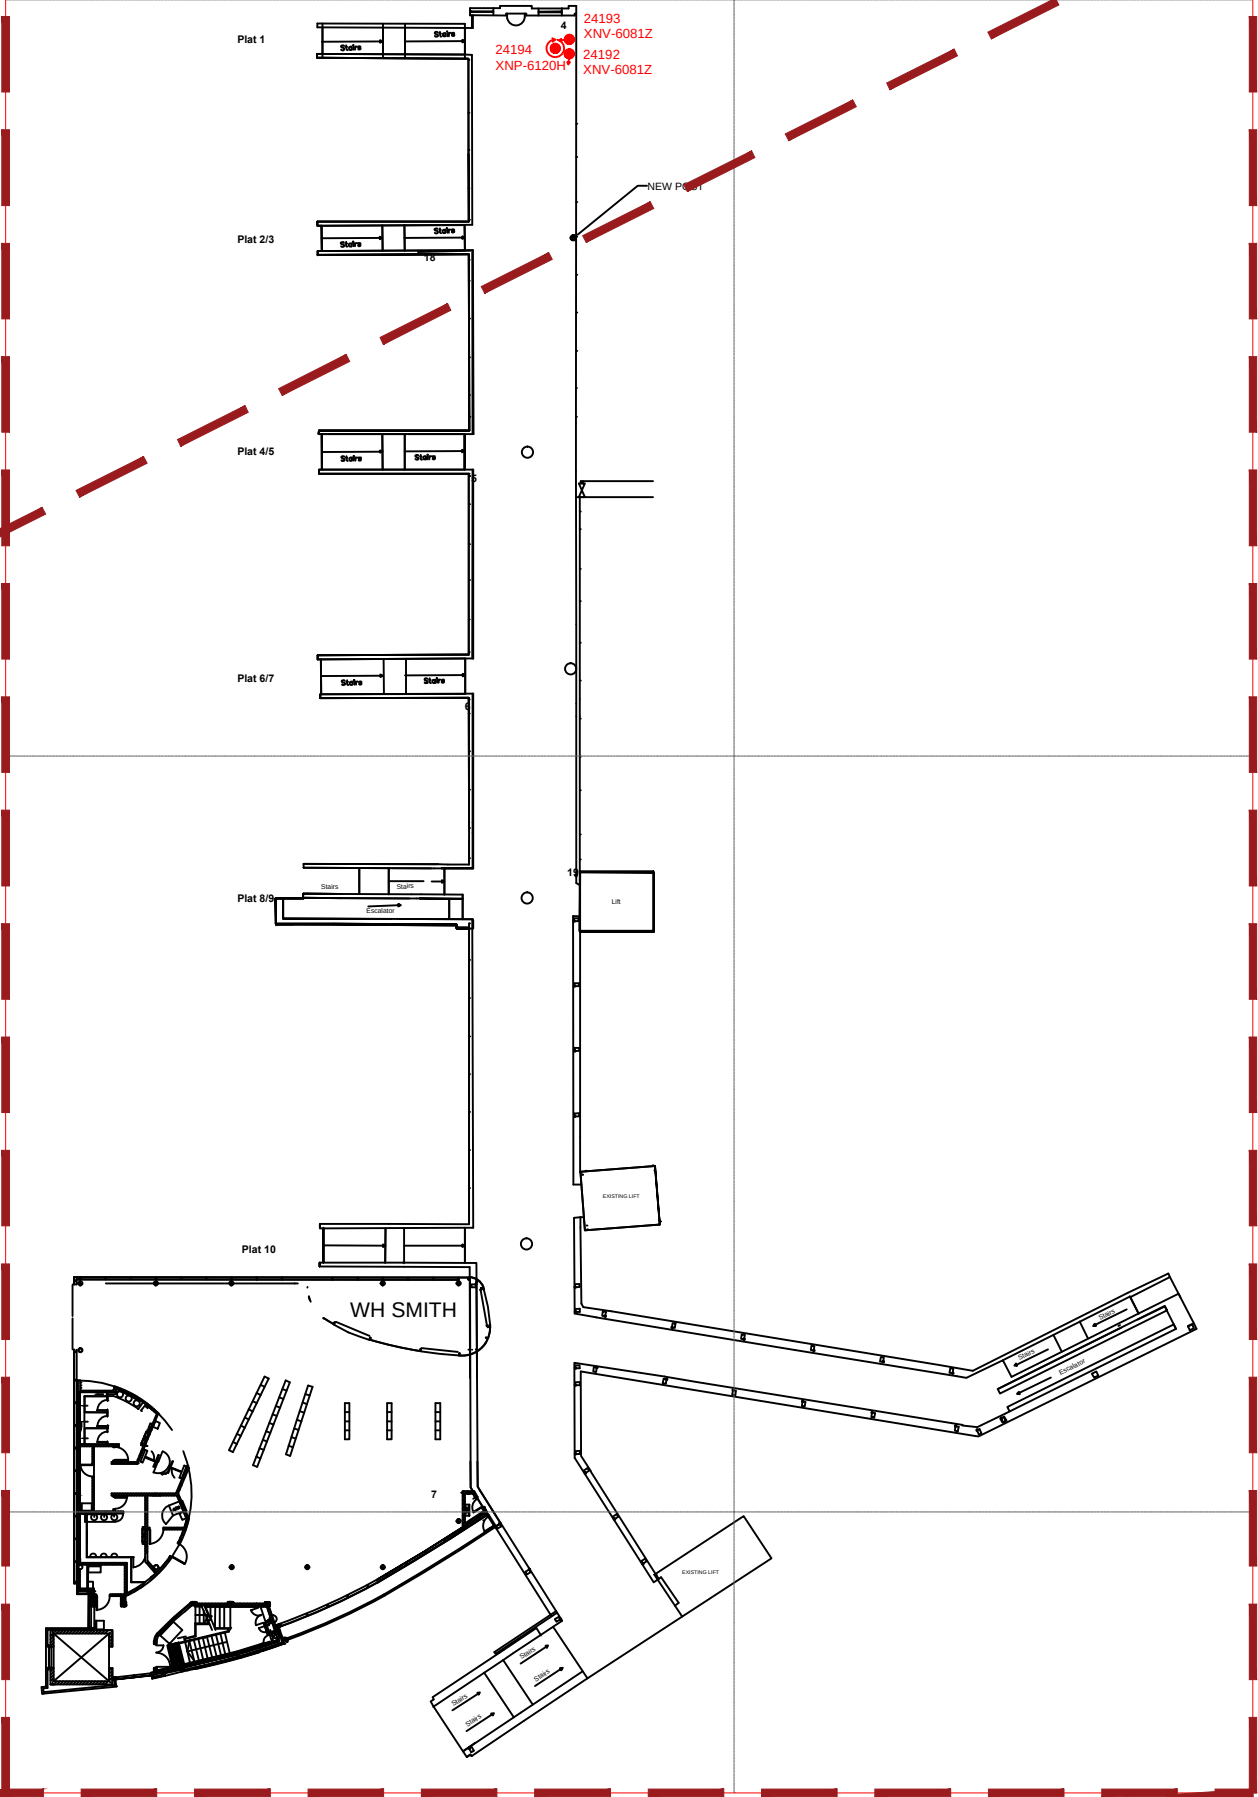

**MANCHESTER PICCADILLY STATION PLAN
OVERBRIDGE LEVEL - SCALE 1:500**

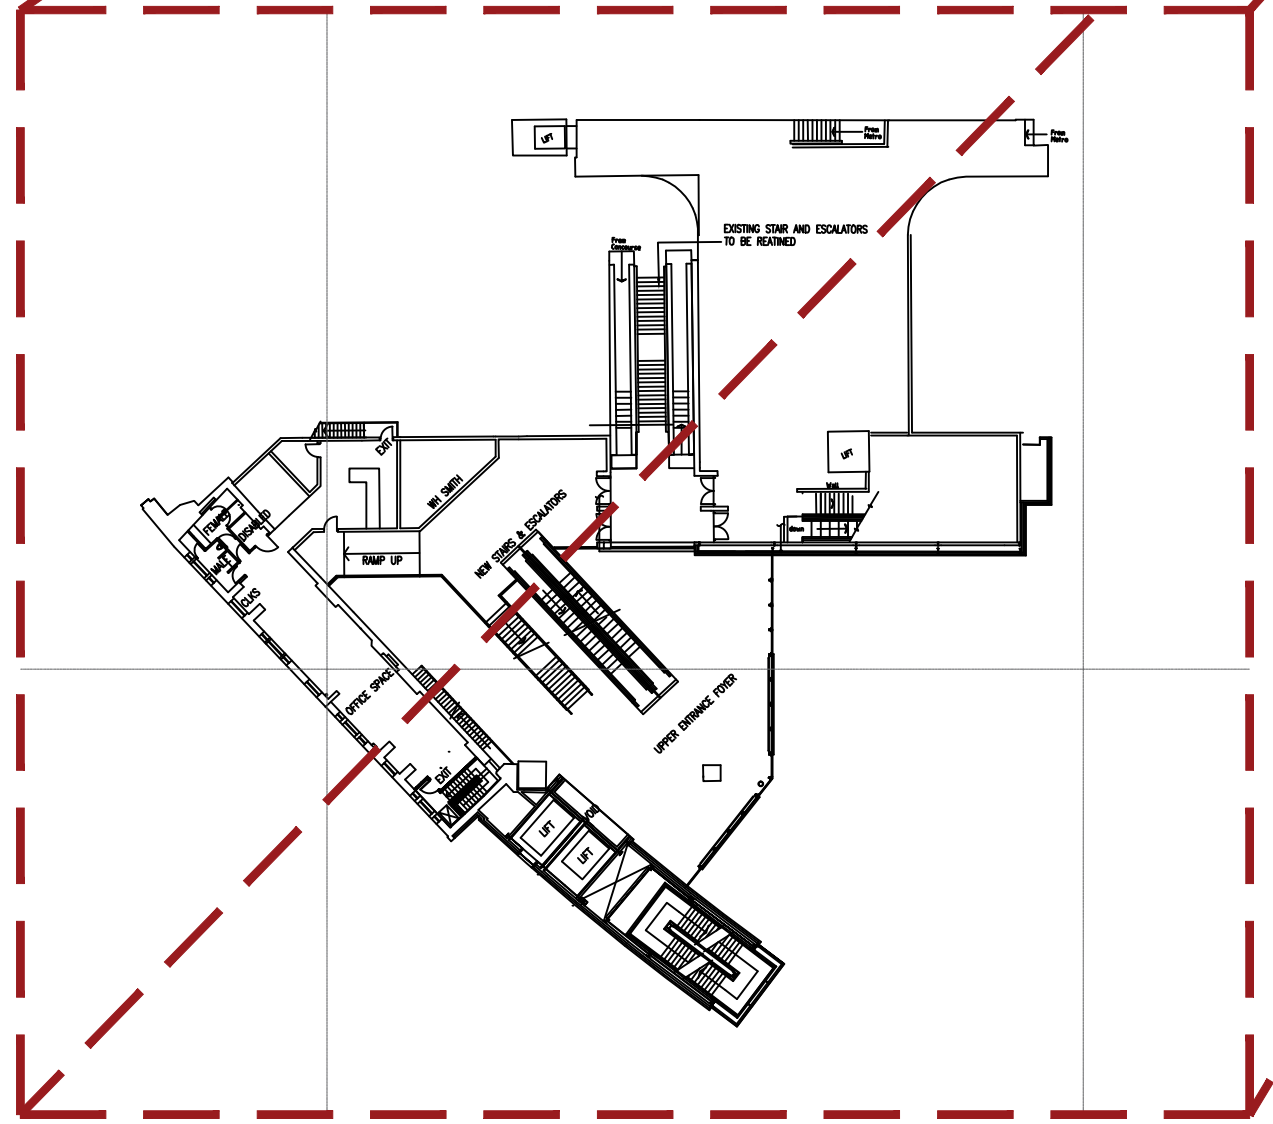

**MANCHESTER PICCADILLY STATION PLAN
MEZZANINE LEVEL - SCALE 1:500**

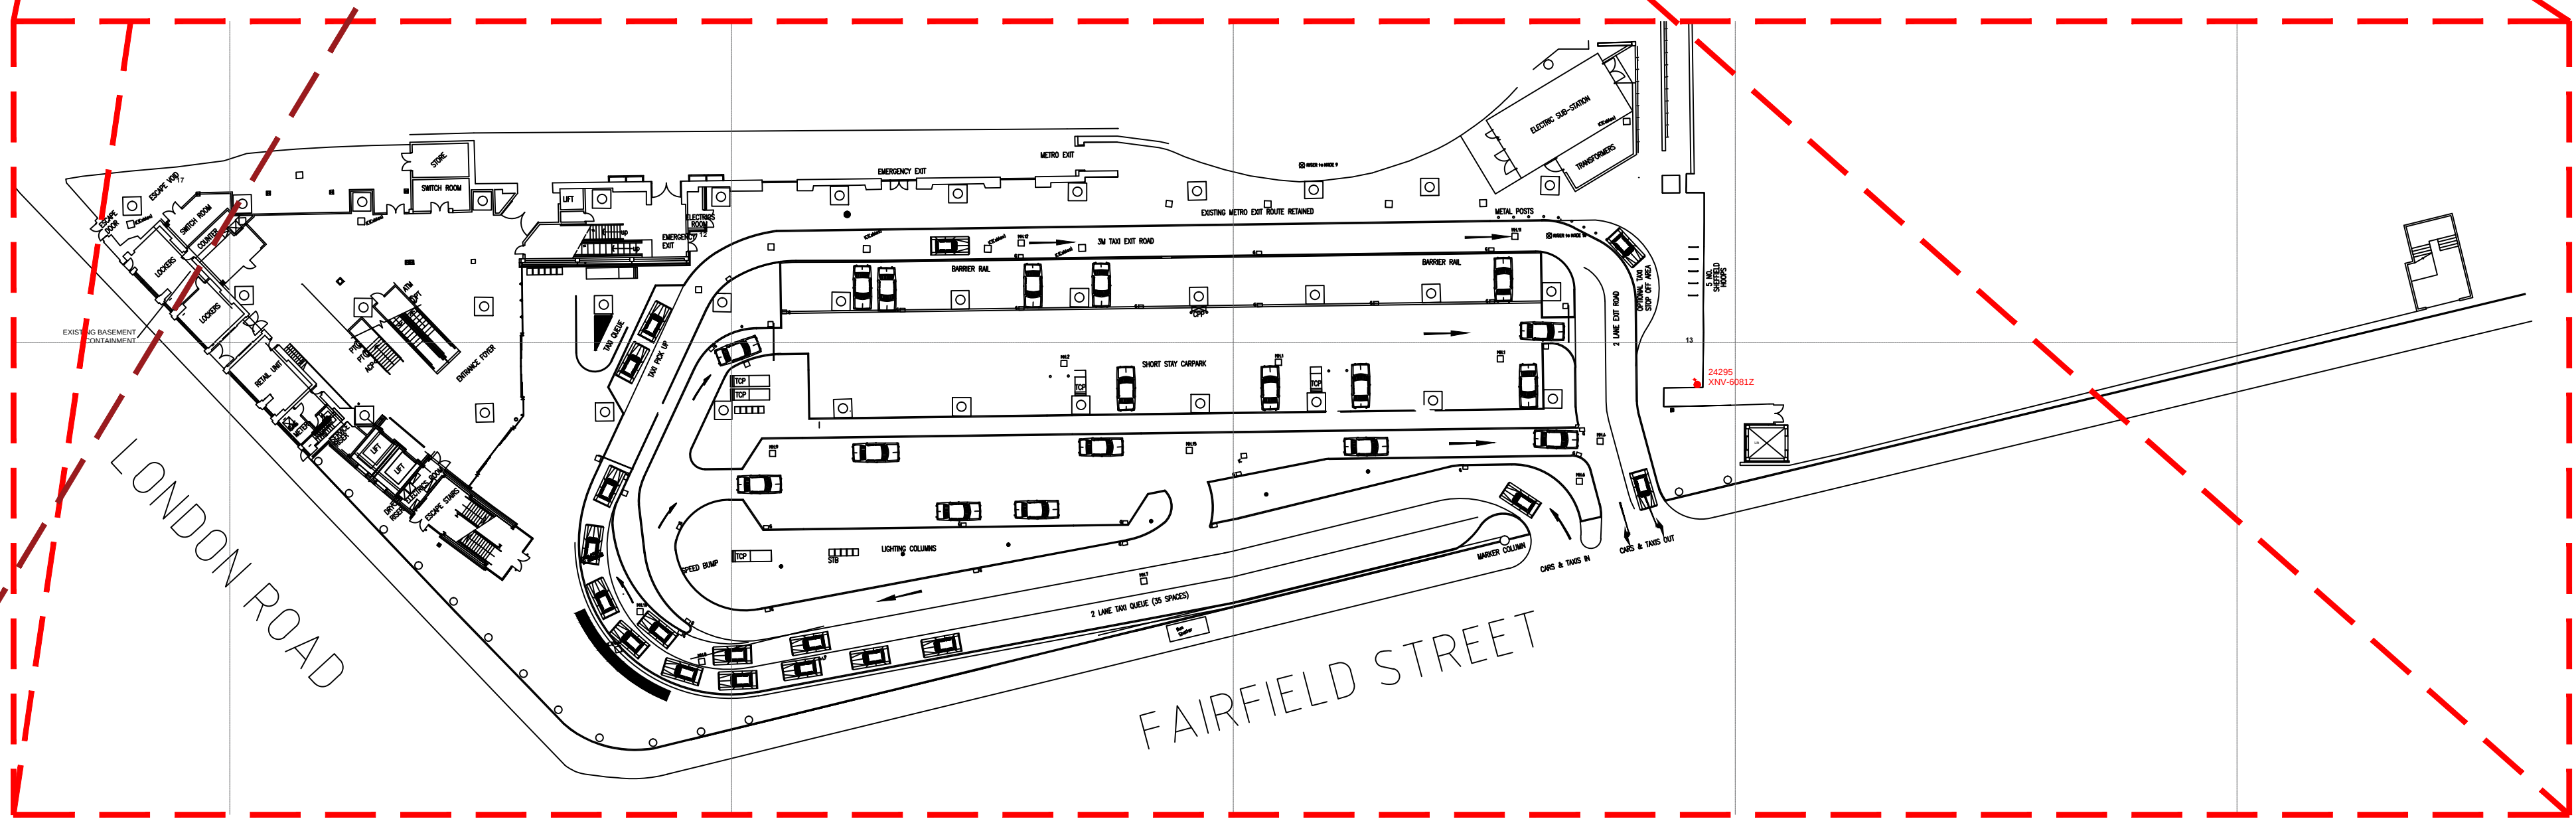

**MANCHESTER PICCADILLY STATION PLAN
FAIRFIELD STREET - SCALE 1:500**

COLOUR KEY
EQUIPMENT IN BLACK -
DENOTES EXISTING EQUIPMENT
EQUIPMENT IN BLUE -
DENOTES EXISTING TO BE REPLACED
EQUIPMENT IN GREEN -
DENOTES EXISTING TO BE RECOVERED
EQUIPMENT IN MAGENTA -
DENOTES ENHANCED NWR EQUIPMENT
EQUIPMENT IN RED -
DENOTES NEW NWR EQUIPMENT

LEGEND
EXISTING NODE LOCATION
EXISTING FIXED/DOME CAMERA
EXISTING PTZ CAMERA

Rev	Date	Description of Revisions	Drawn	Check	Appr
P02	28/5/21	FOR LISTED BUILDING CONSENT	JPT	CRC	-
P01	29/7/21	FOR LISTED BUILDING CONSENT	JPT	CRC	-

Status DRAFT



Contractor
Linbrooke
People • Technology • Connectivity

Unit 3 & 4 Churchill Way
Chapelton
Sheffield
S35 2PY

Project
NWR MANAGED STATIONS
SISS RENEWALS - 169779

Drawing Title
MANCHESTER PICCADILLY STATION
CAMERA LAYOUT
NEW EQUIPMENT
FAIRFIELD STREET/MEZZANINE

Designed	J.Gatley	Sig	Date	28/5/21
Drawn	J.Tobin	Sig	Date	29/7/21
Checked	-	Sig	Date	-
Approved	-	Sig	Date	-
Scale	1:500	ELR & Mileage	CMP2	
Alternative Reference	N/A	Sheet	5 of 20	
Drawing Number	MAN-NWR-LBR-PLAN-191000-Y641	Revision	P02	

Sheet Size A1 994 x 841