




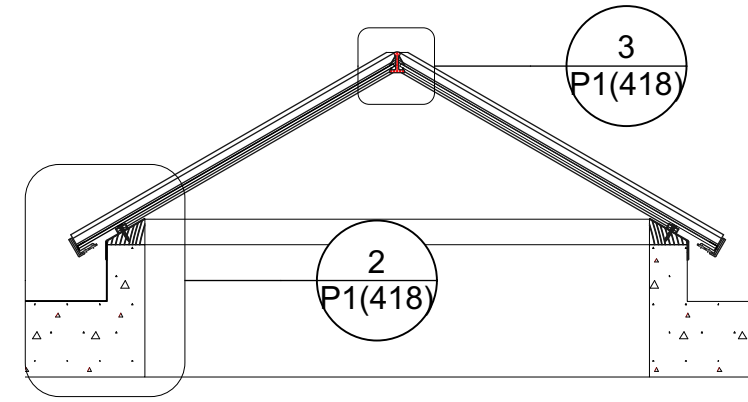


1 **Lantern Rooflight Section**
Scale: 1:20

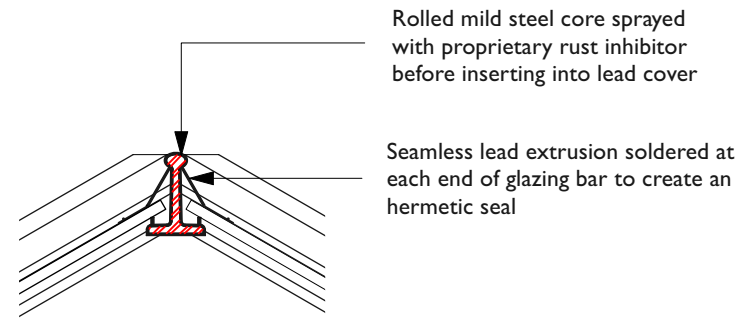

3 **Ridge and Hip Detail**
Scale: 1:5
Standard Patent Glazing Ltd No.7 'Heritage' Lead Covered Steel Glazing Bar with 6 / 7mm laminated glass panes

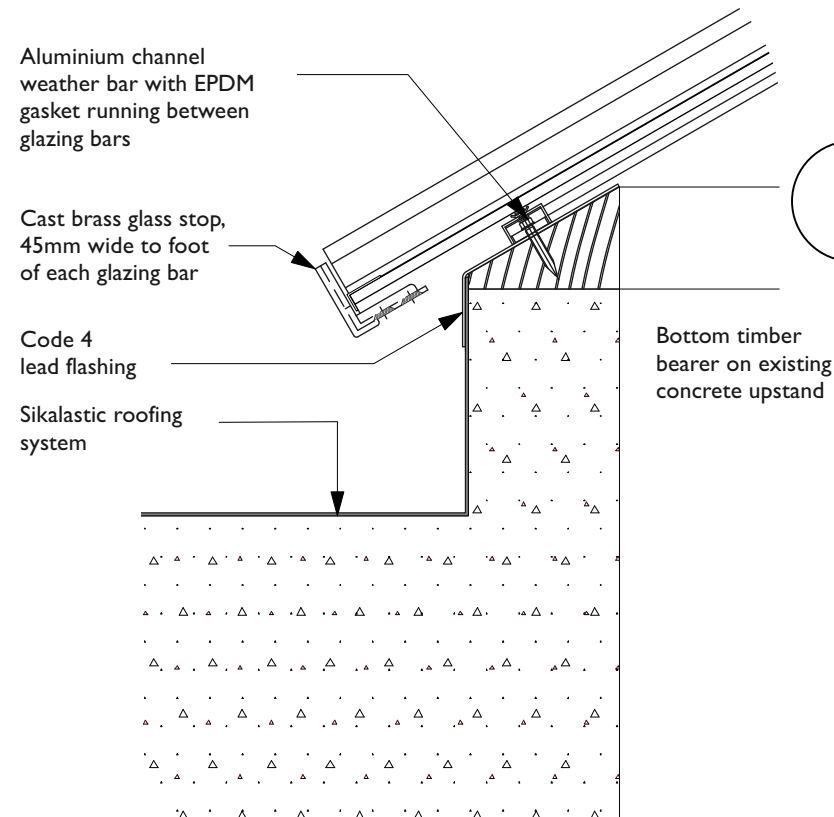

2 **Rooflight Kerb Detail**
Scale: 1:5
0.0 0.1 0.2 0.3 0.4 0.5 M

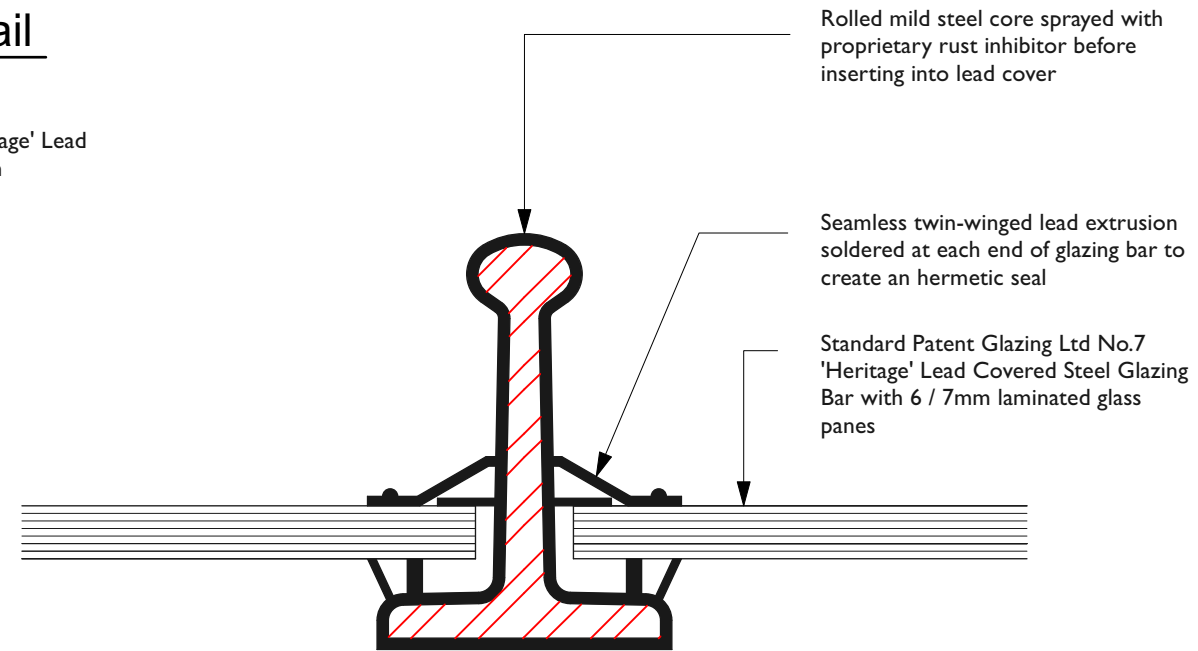

4 **Glazing Bar Detail**
Scale: Actual Size

Rev Note DRN CHK

Wythenshawe Bus Garage and Car Park

Proposed Lantern Rooflight Details

scheme | 1950
drwg no. | **P1(418)**
revision

scale | 1:5@ A3
date first drawn | Feb 23
drawn | PL

SK sketch E existing P proposed T tender C construction FI final issue

www.ateliermb.co.uk
t 0161 236 0051
e architect@ateliermb.co.uk