



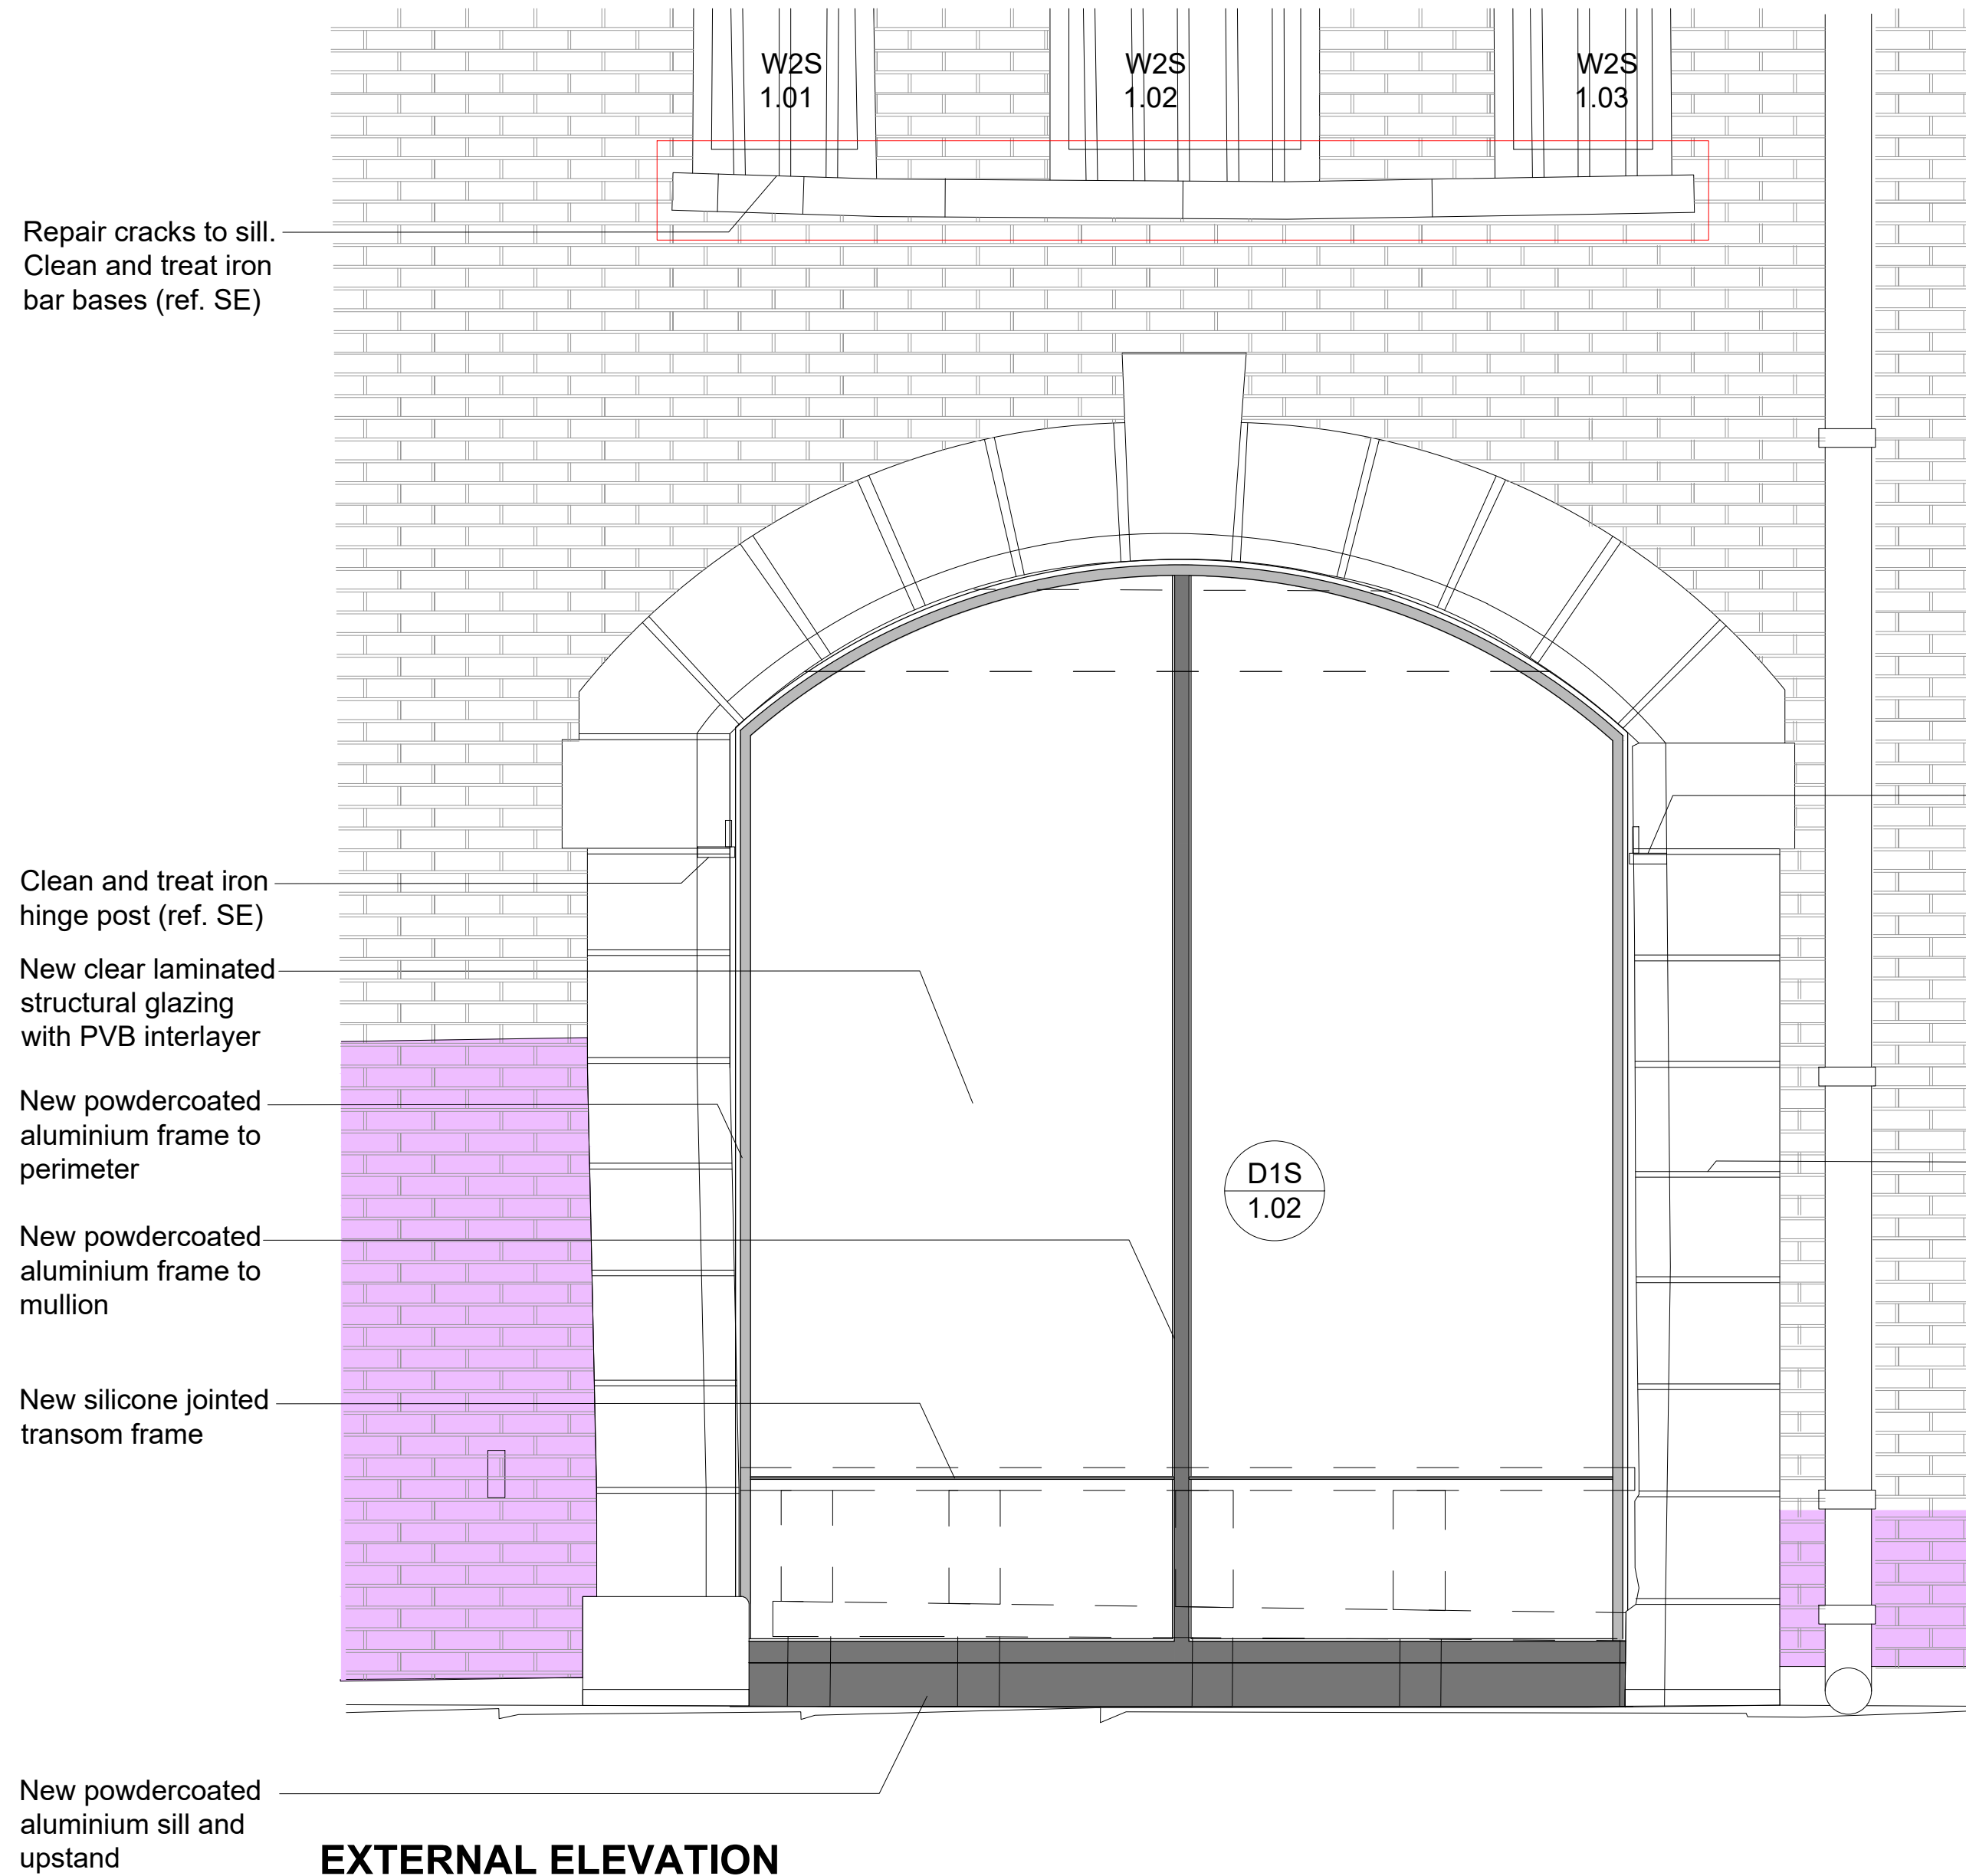


EXTERNAL ELEVATION

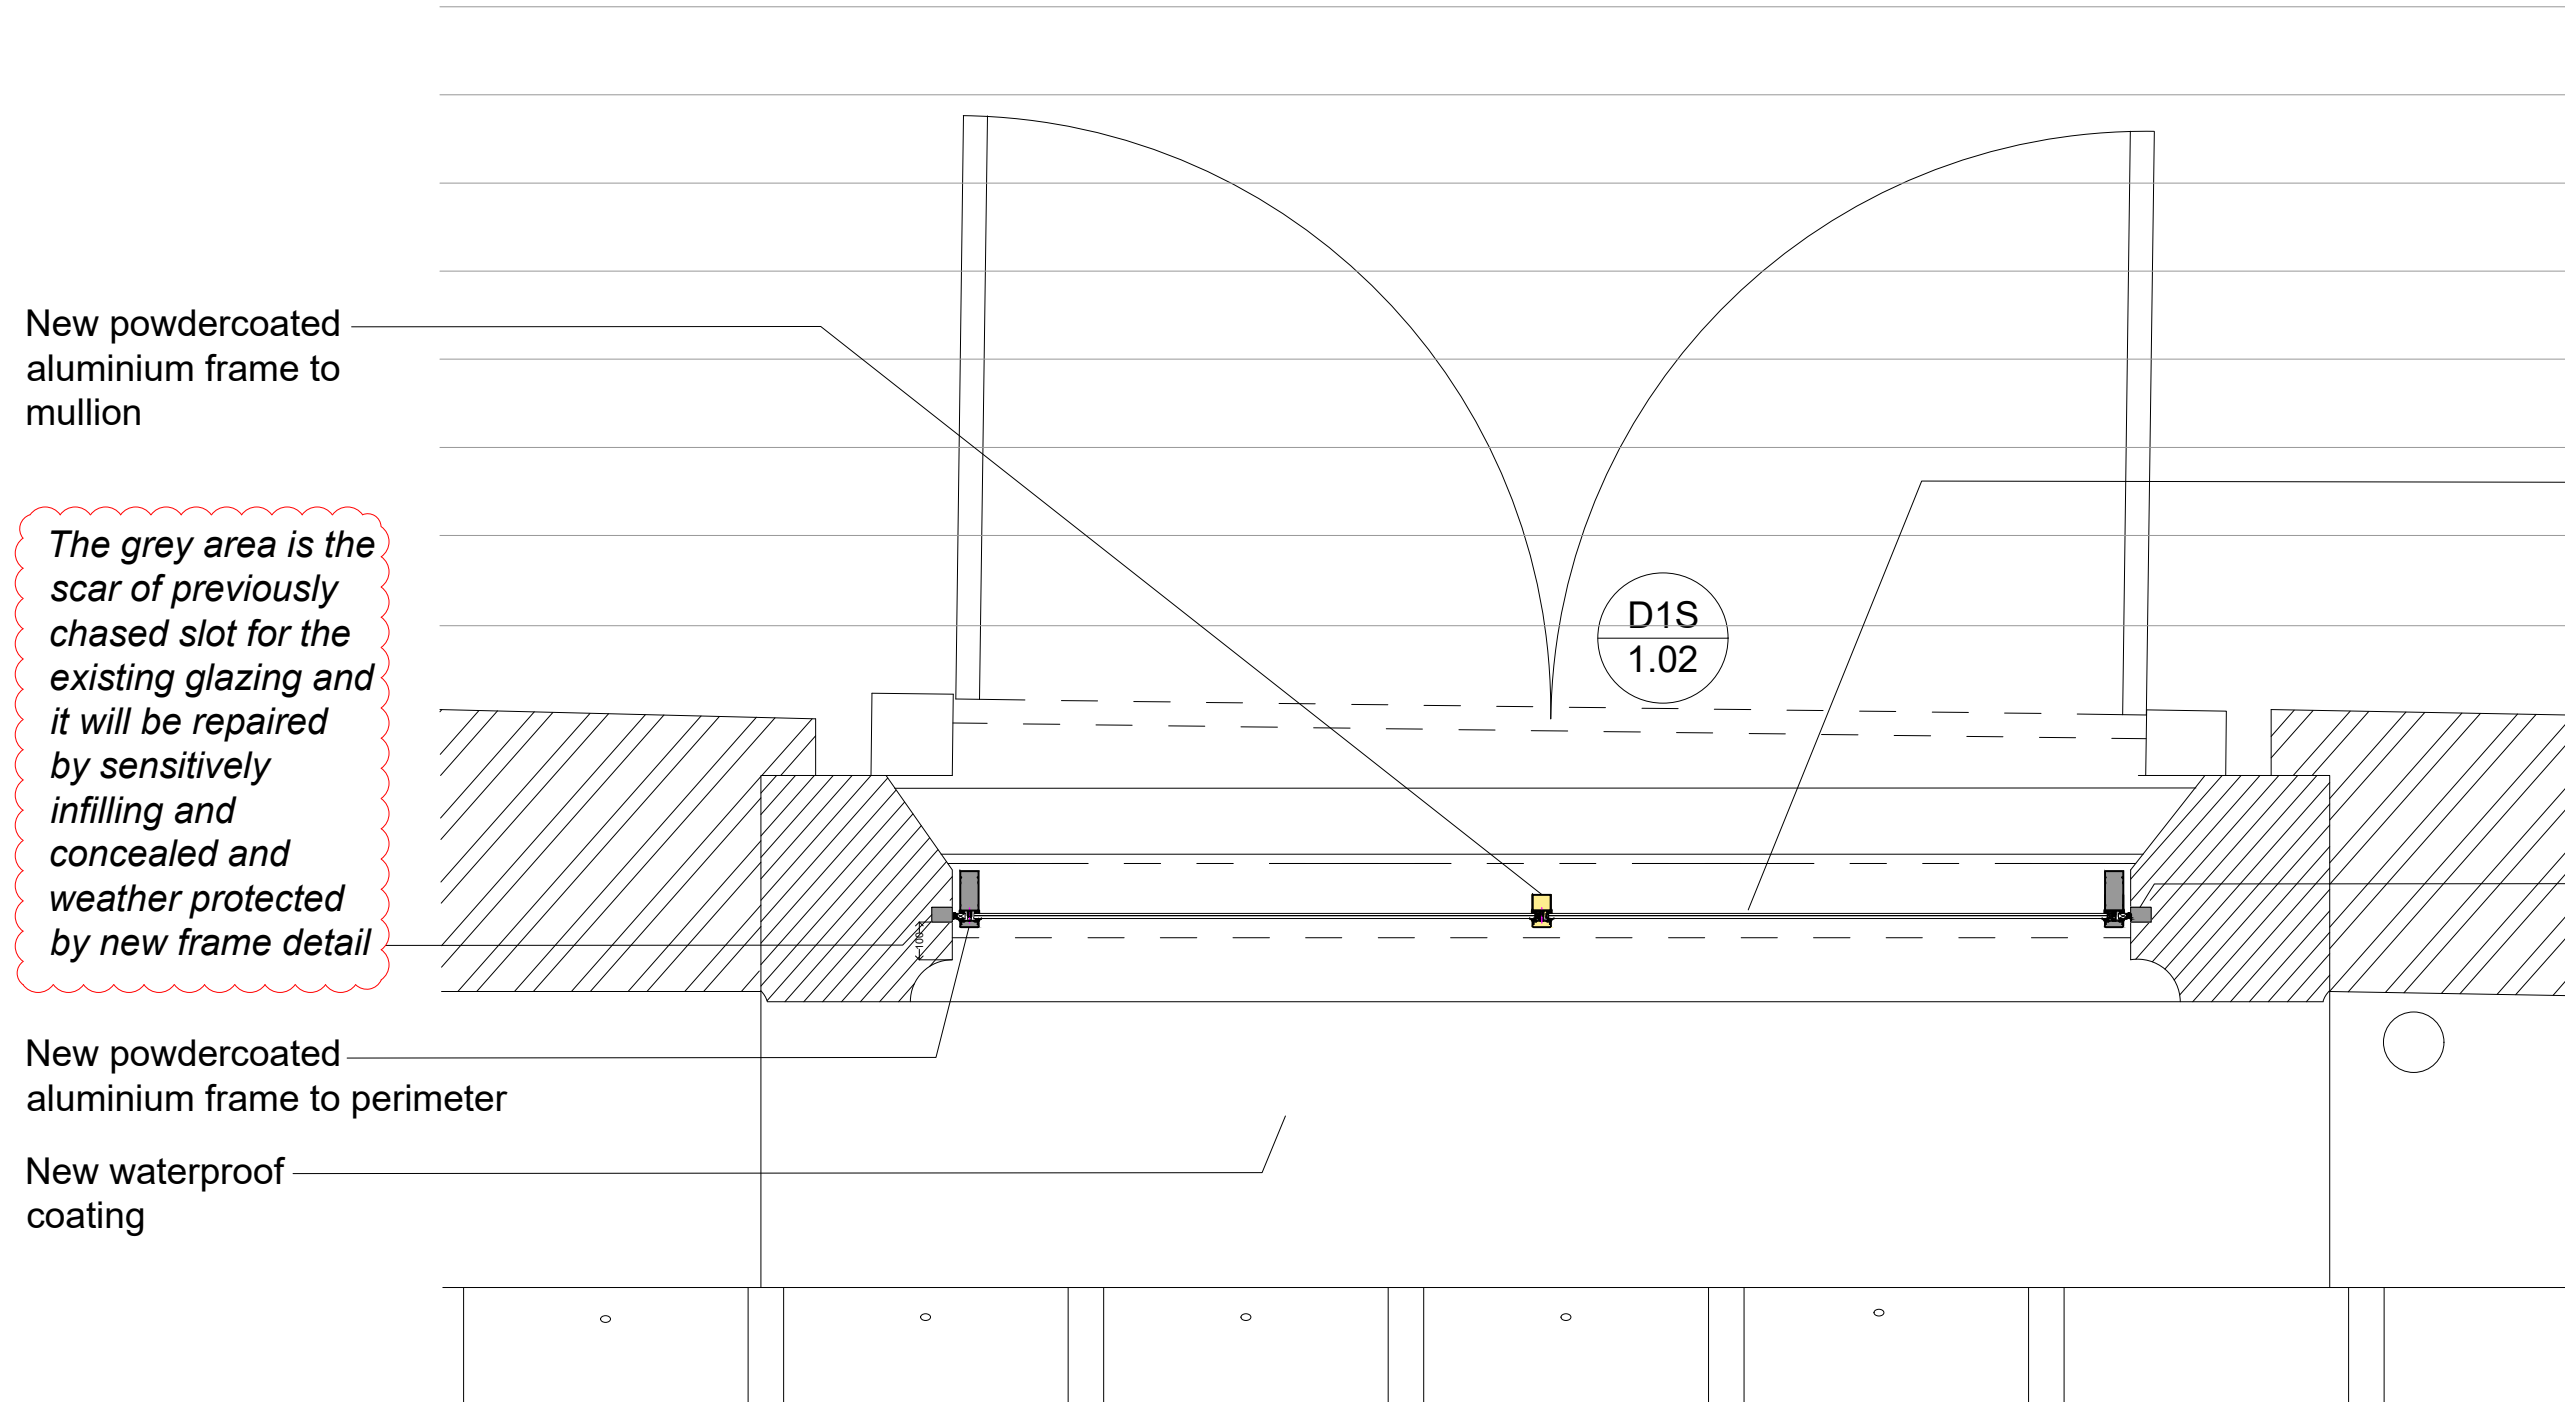

PLAN


WAGON ARCH GLAZING: PROPOSED WORKS TO BAY 01. 1:40 @ A3 1:20 @ A1

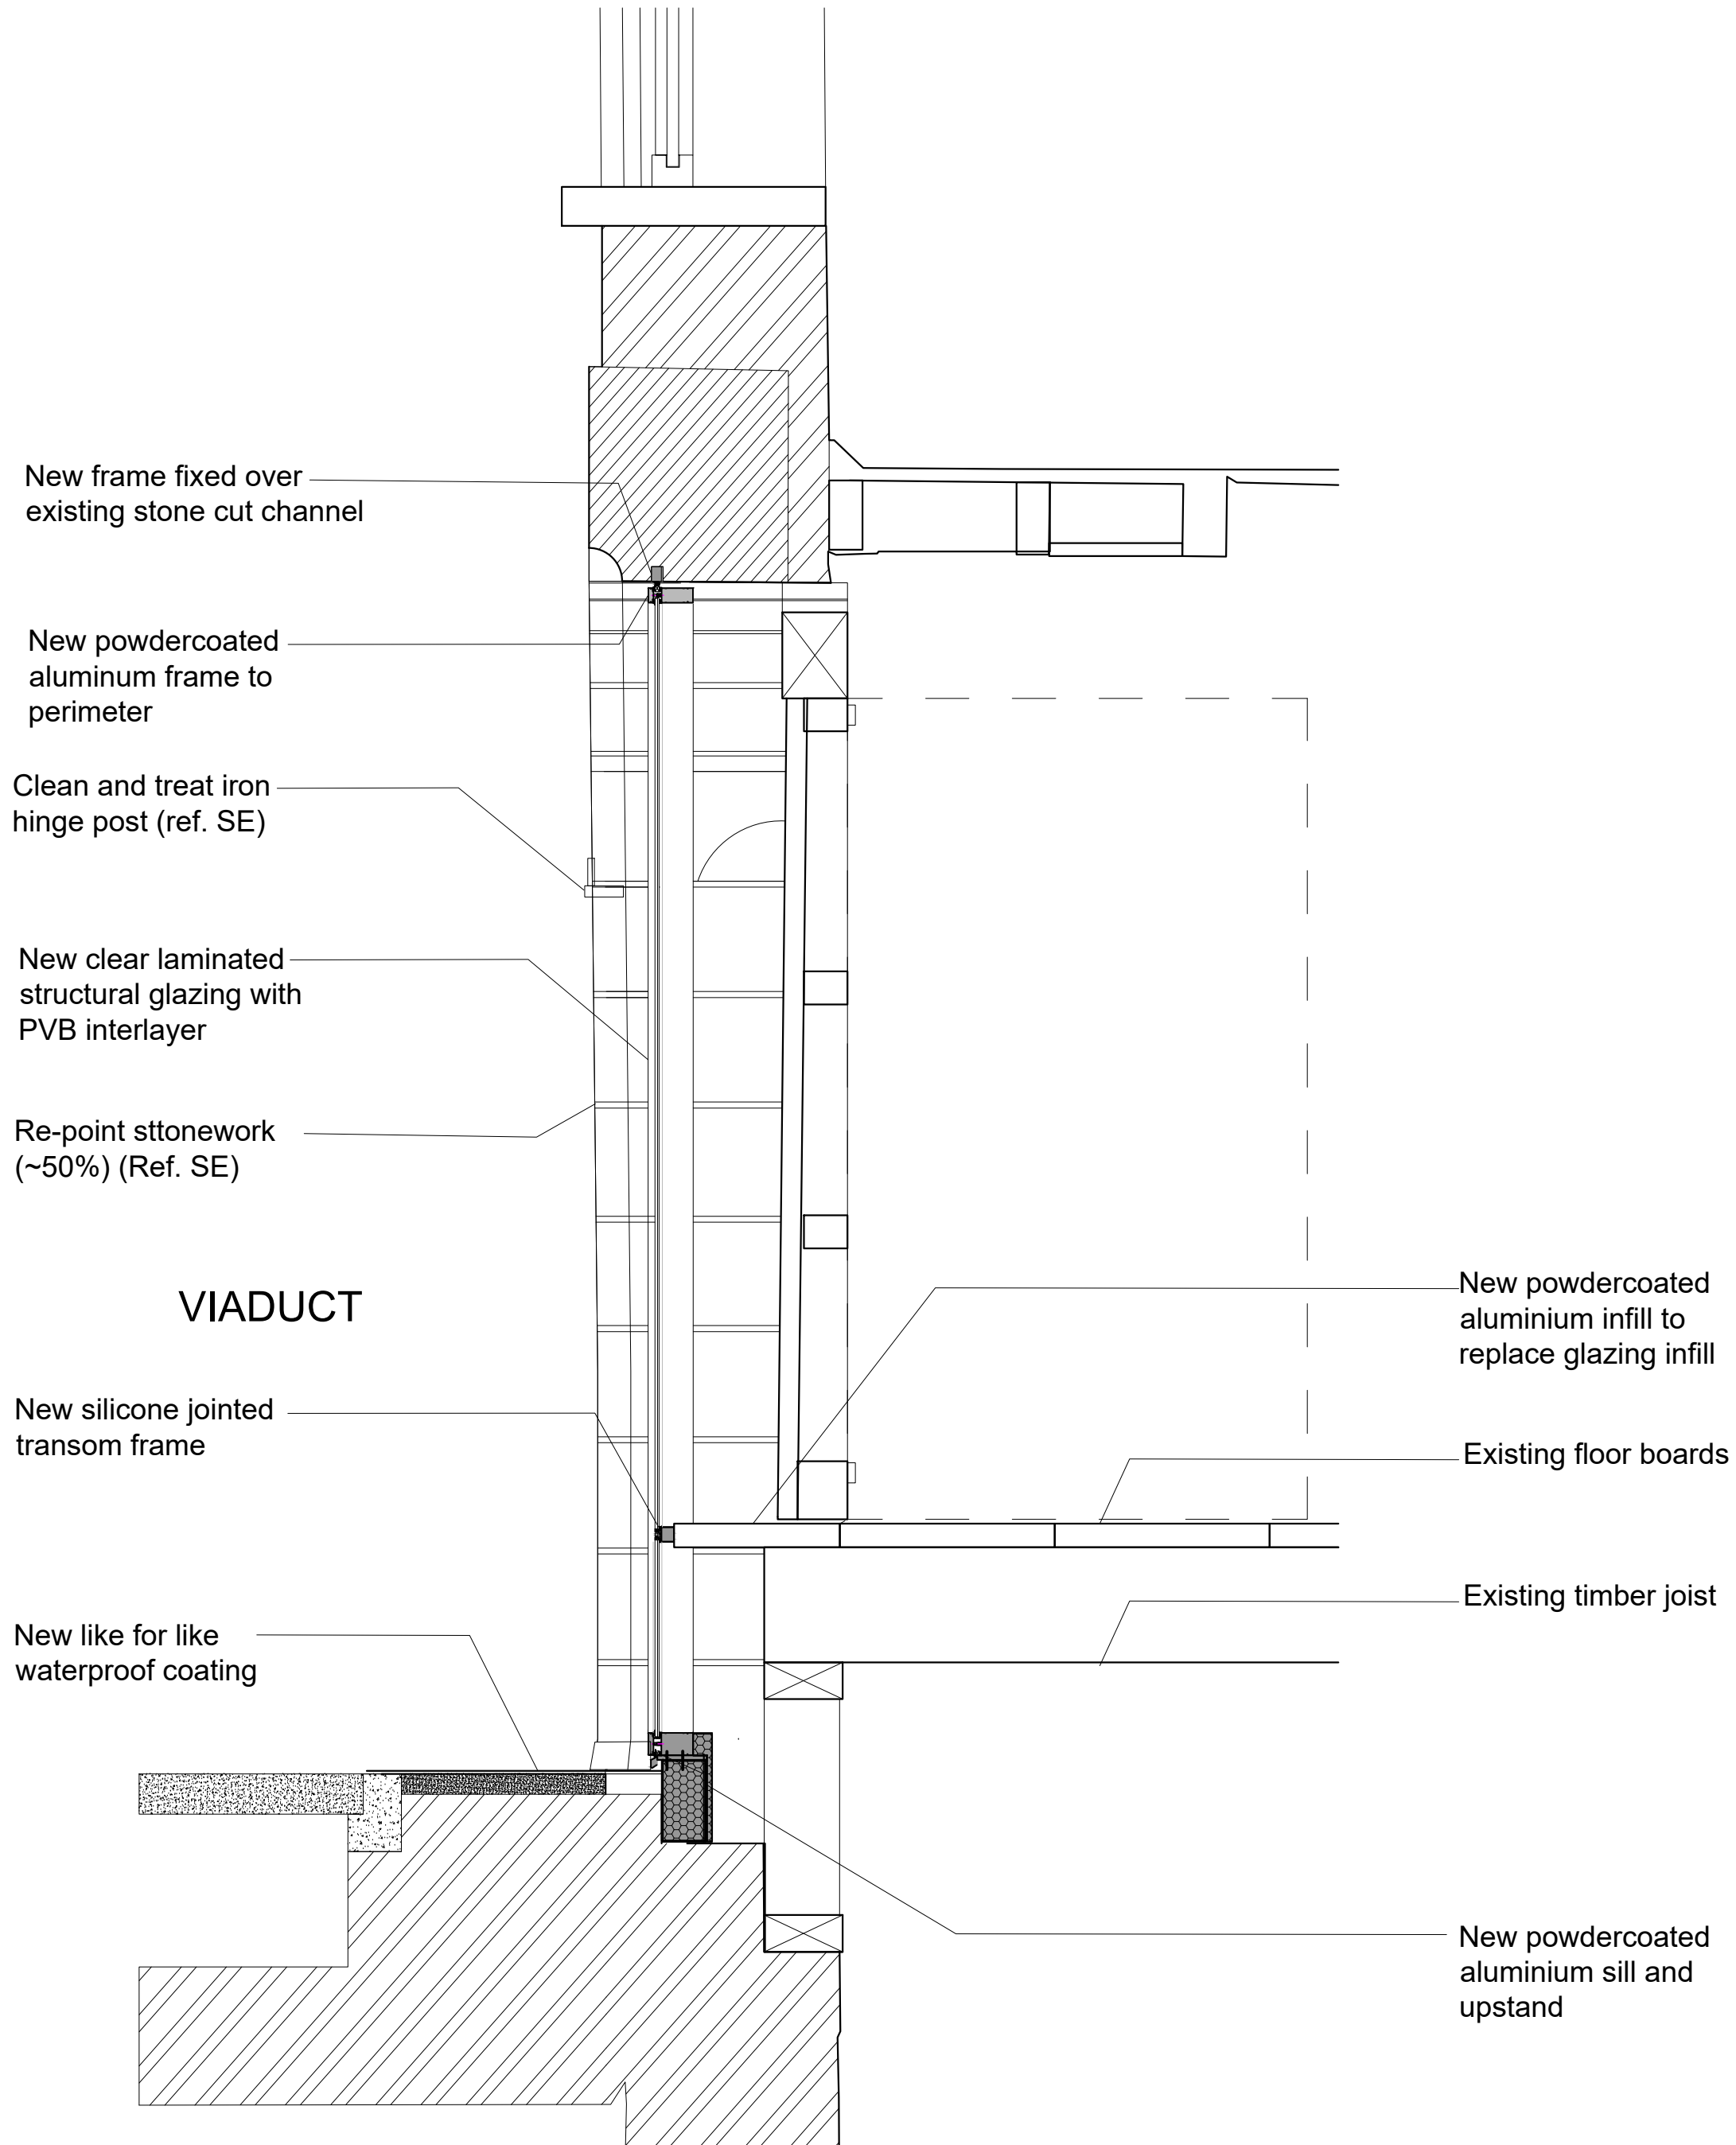

SECTION

KEY

 Re-pointing zone (ref.SE)

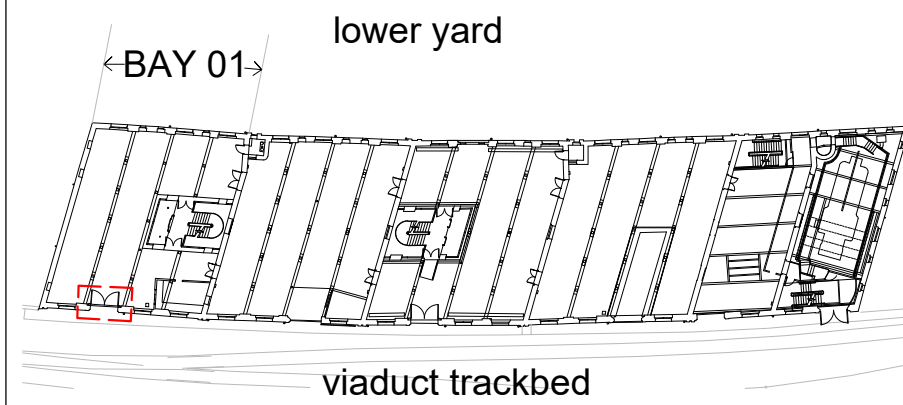

BASED ON MEASURED SURVEY BY GREEN HATCH					
JOB TITLE Essential repairs 1830 Warehouse, Science & Industry Museum M3 4FP		JOB NO. 275	DRWG. TITLE Wagon Arch Glazing: proposed Works to Bay 01	STATUS Planning	
A	11/05/23		DRWG. NO. 275 / PD / 210 (A1 ORIGINAL FORMAT)	REV: A	SCALE: 1:40@A3 1:20@A1
Studiowdownie		TEL: +44 (0) 20 7299 7766		Drawn by: JP	DATE: 03/02/23
ARCHITECTS LLP		info@studiowdownie.com		All dimensions to be checked on site by the Contractor and confirmed with the Architect prior to construction. Do not scale off this drawing.	