


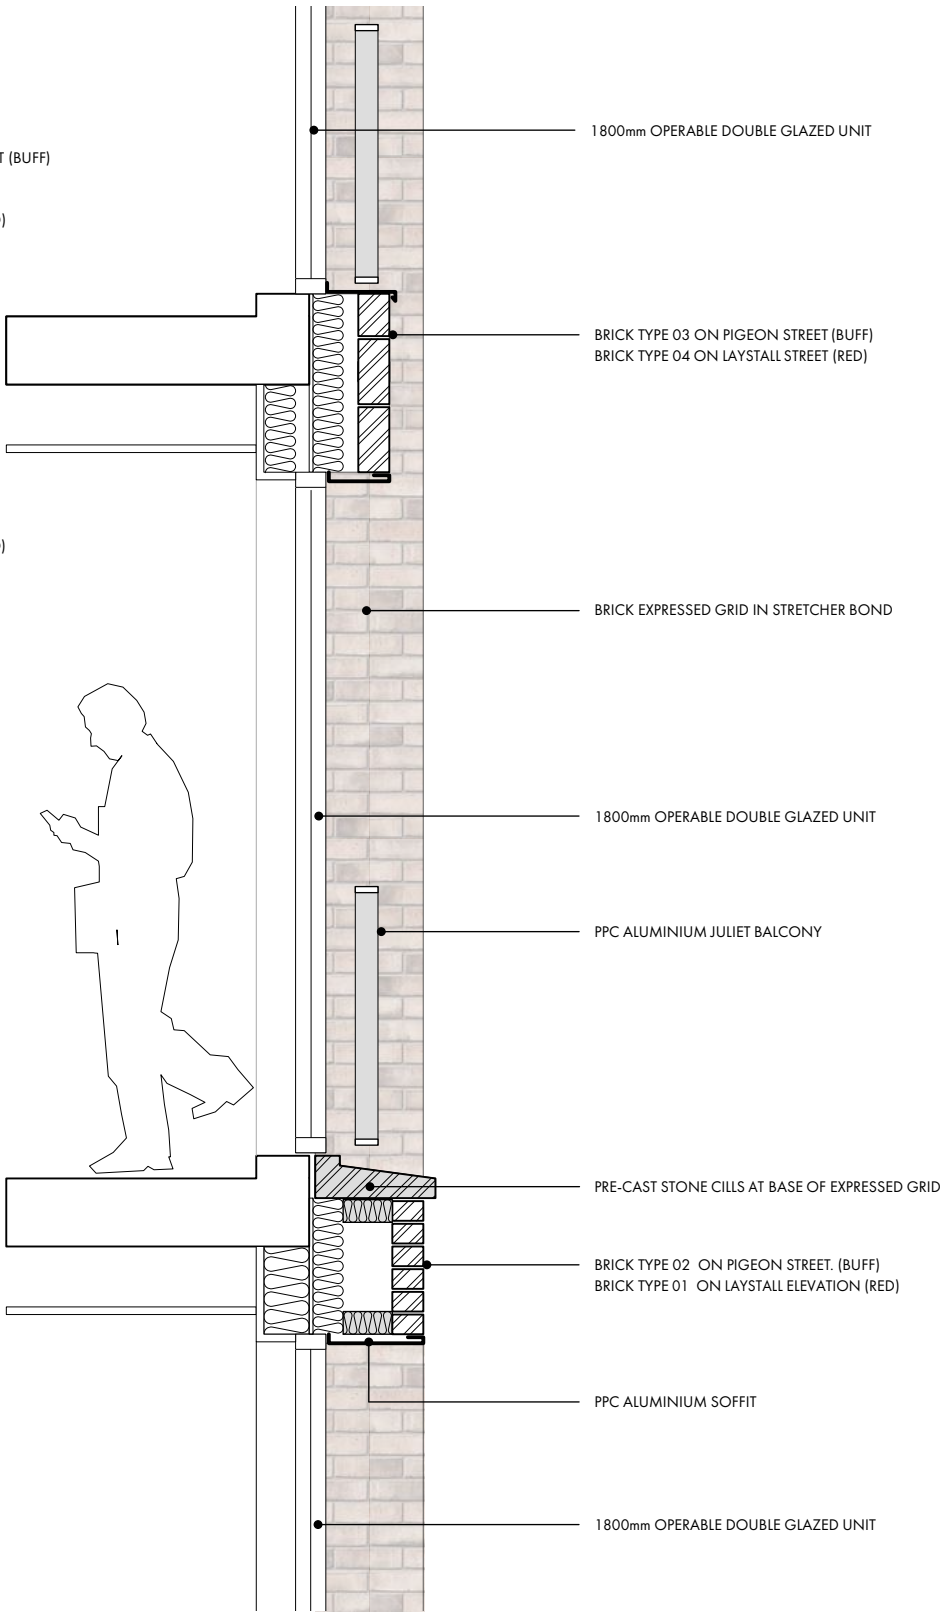

PROPOSED BAY DETAILING 1 - 100MM RECESS ON PIGEON AND LASYTALL ST ELEVS

NOT TO SCALE



PROPOSED BAY DETAILING 2

1:25 @ A3

OMIArchitects

PROJECT Laystall St  
DATE OCT' 20  
SCALE 1:25  
DWG No. 1383 / A 0002

PROPOSED BAY DETAILING  
FACADE DETAIL