

This Drawing Is Copyright of DMWR Architects LTD

Scale Bar To be used as guidance only

NOTES

These drawings have been produced based on limited information supplied to DMWR. No checks have been undertaken to confirm accuracy of drawings and DMWR does not accept any liability for variations from existing arrangement.

These drawings are not intended for construction purposes, nor are they fully representative of all details and interfaces required. These drawings are intended as design intent for the purposes of obtaining tender only.

The contractor should undertake all necessary site surveys and investigations to ascertain accurate dimensions required for construction purposes and the production of detail manufacturing drawings or any other purpose.

Existing wall build up has been produced with limited information from localised intrusive opening up by others.

The Design Intent 'As Proposed' detail drawings have been produced with manufacturers input and are to be read in conjunction with the specification document for all associated components. These Design Intent drawings and Specification Document are for the purpose of tender. The contractor / sub-contractors are to complete detailed working drawings for construction. Detailed fabrication drawings to be submitted for comments.

In all cases fire barriers/stopping/membranes sealants/ tapes and all other facade materials to be fully certified for application and to be subject to approval by the Building Inspector and Fire Engineer.


Manufacturers to provide Fire Test Certification for open state and closed state barrier systems confirming compatibility with overall wall assembly and compliance.

A	08.06.23	Planning Issue	RV	SE
Rev	Date	Revision Description	Drrn	Chk

Project Name Stonebridge House, Manchester		North
Client		
Drawing Title Typical Abutment Detail - Proposed - Brick slip-to-Rainscreen Cladding - Section Detail		Client Job No Client No DMWR Job No 3993
Drawing Reference 3993 DR P805		Revision A
Drawn Date 08.06.2023	Scale 1:5@A3	Drawn By RV
Drawing Status PLANNING ISSUE		Checked By SE

All products where specified are to be installed in accordance with manufacturers' details.

Drawings have been based off limited site investigation information by third parties. Existing assemblies may vary on site.

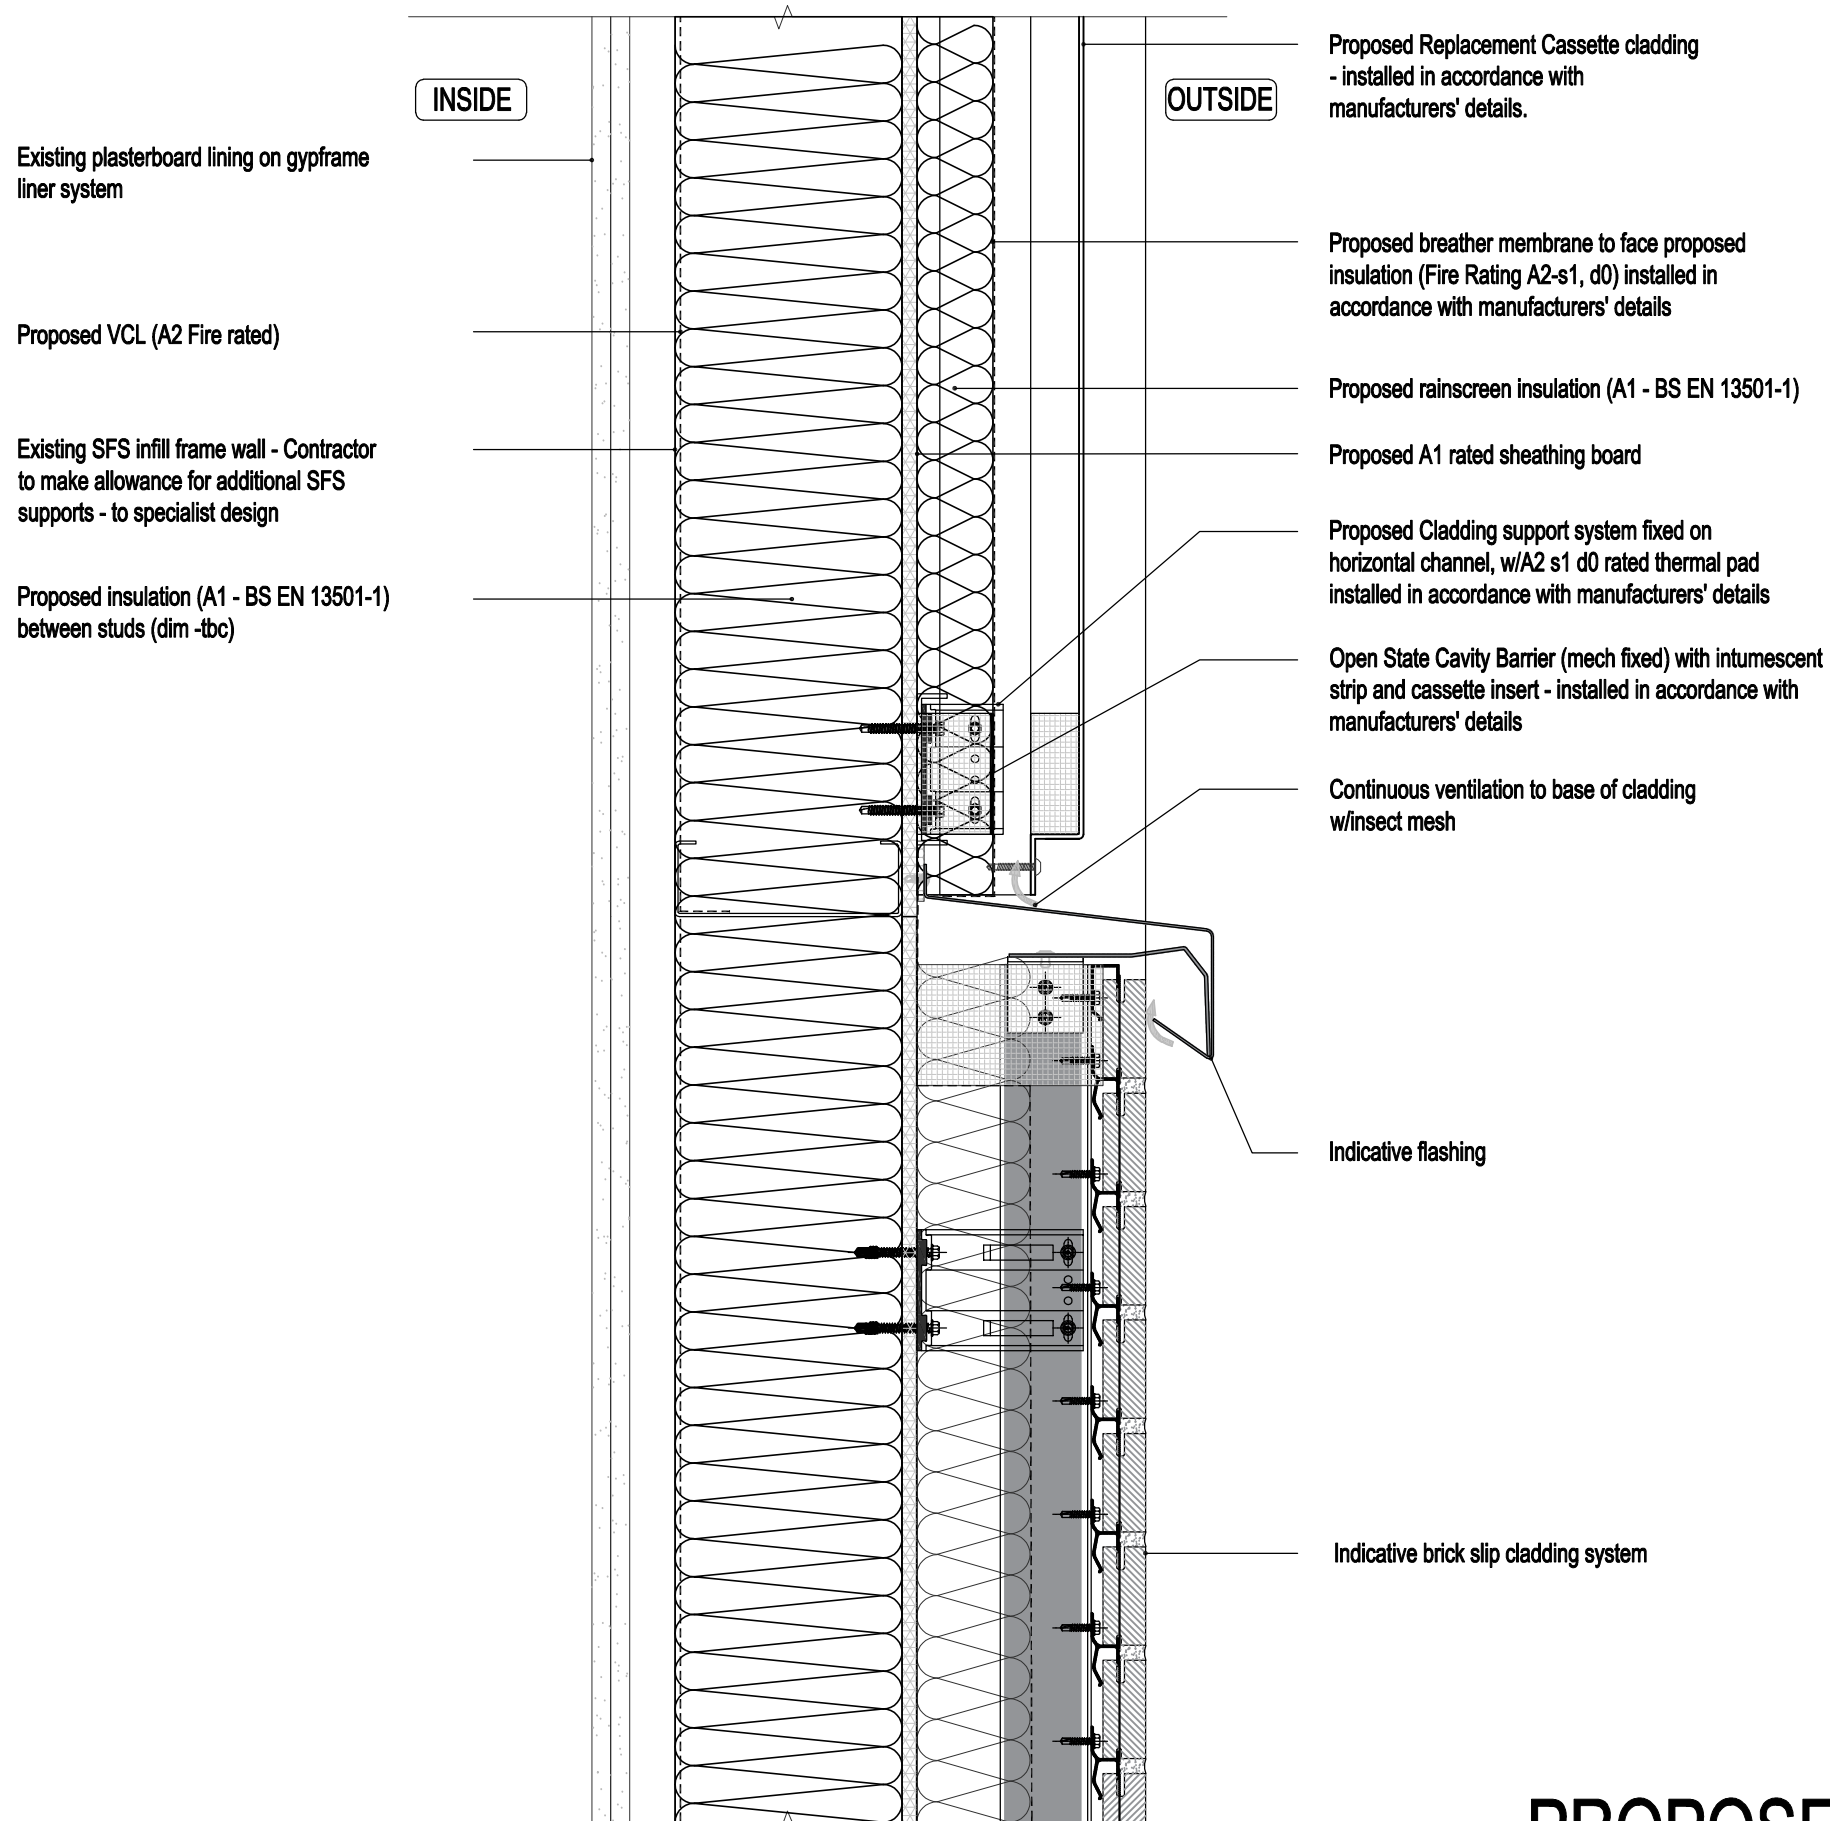

PROPOSED

Typical Abutment Detail - Proposed - Brick slip-to-Aluminium Cladding - Section Detail



DMWR
Architects

First Floor
16-18 Hatton Garden
London EC1 N 8AT

020 7870 3779
mail@dmwr.co.uk
www.dmwr.co.uk

Fourth Floor
41 Spring Gardens
Manchester M2 2BG

0161 413 4656
mail@dmwr.co.uk
www.dmwr.co.uk

Contact DMWR for more information