

All dimensions are to be checked on site. This drawing shall not be scaled to ascertain dimensions.

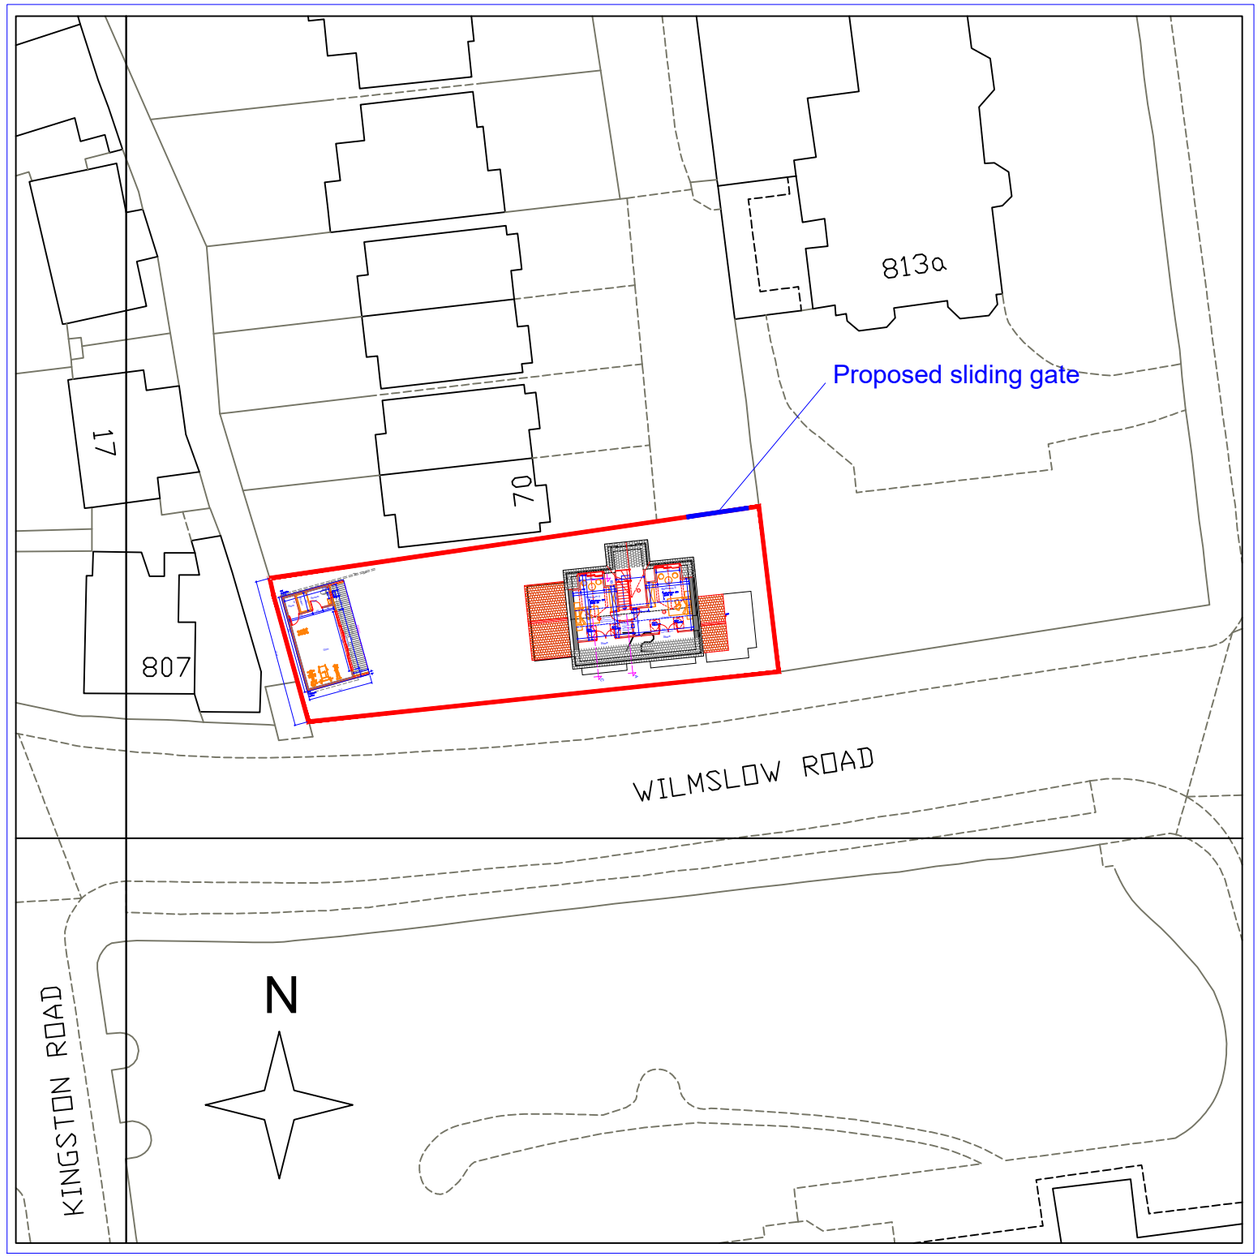

OS Map
Scale 1:500

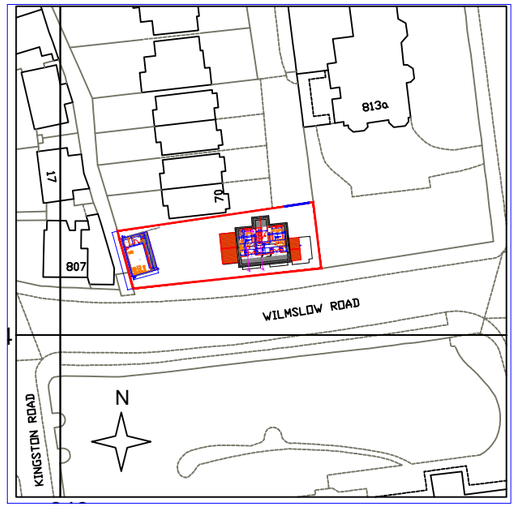

OS Map
Scale 1:1250

Rev	Date	Description

Issued For : INFORMATION PURPOSES ONLY

Client
Mr. Billy Singh

Project
72 Bloomesbury Avenue,
Didsbury. M20 2BN
Proposed loft conversion and First Floor Extensions with Garden Annex.

Scheme - Drawing Title
OS Map

Drawing No.	Revision	Date	Scale
08		08.11.22	Various @A3

JK Technical Services (NW) Ltd
Tel: 0161 728 5730
Mob: 07741175755
www.jktechservs.co.uk