


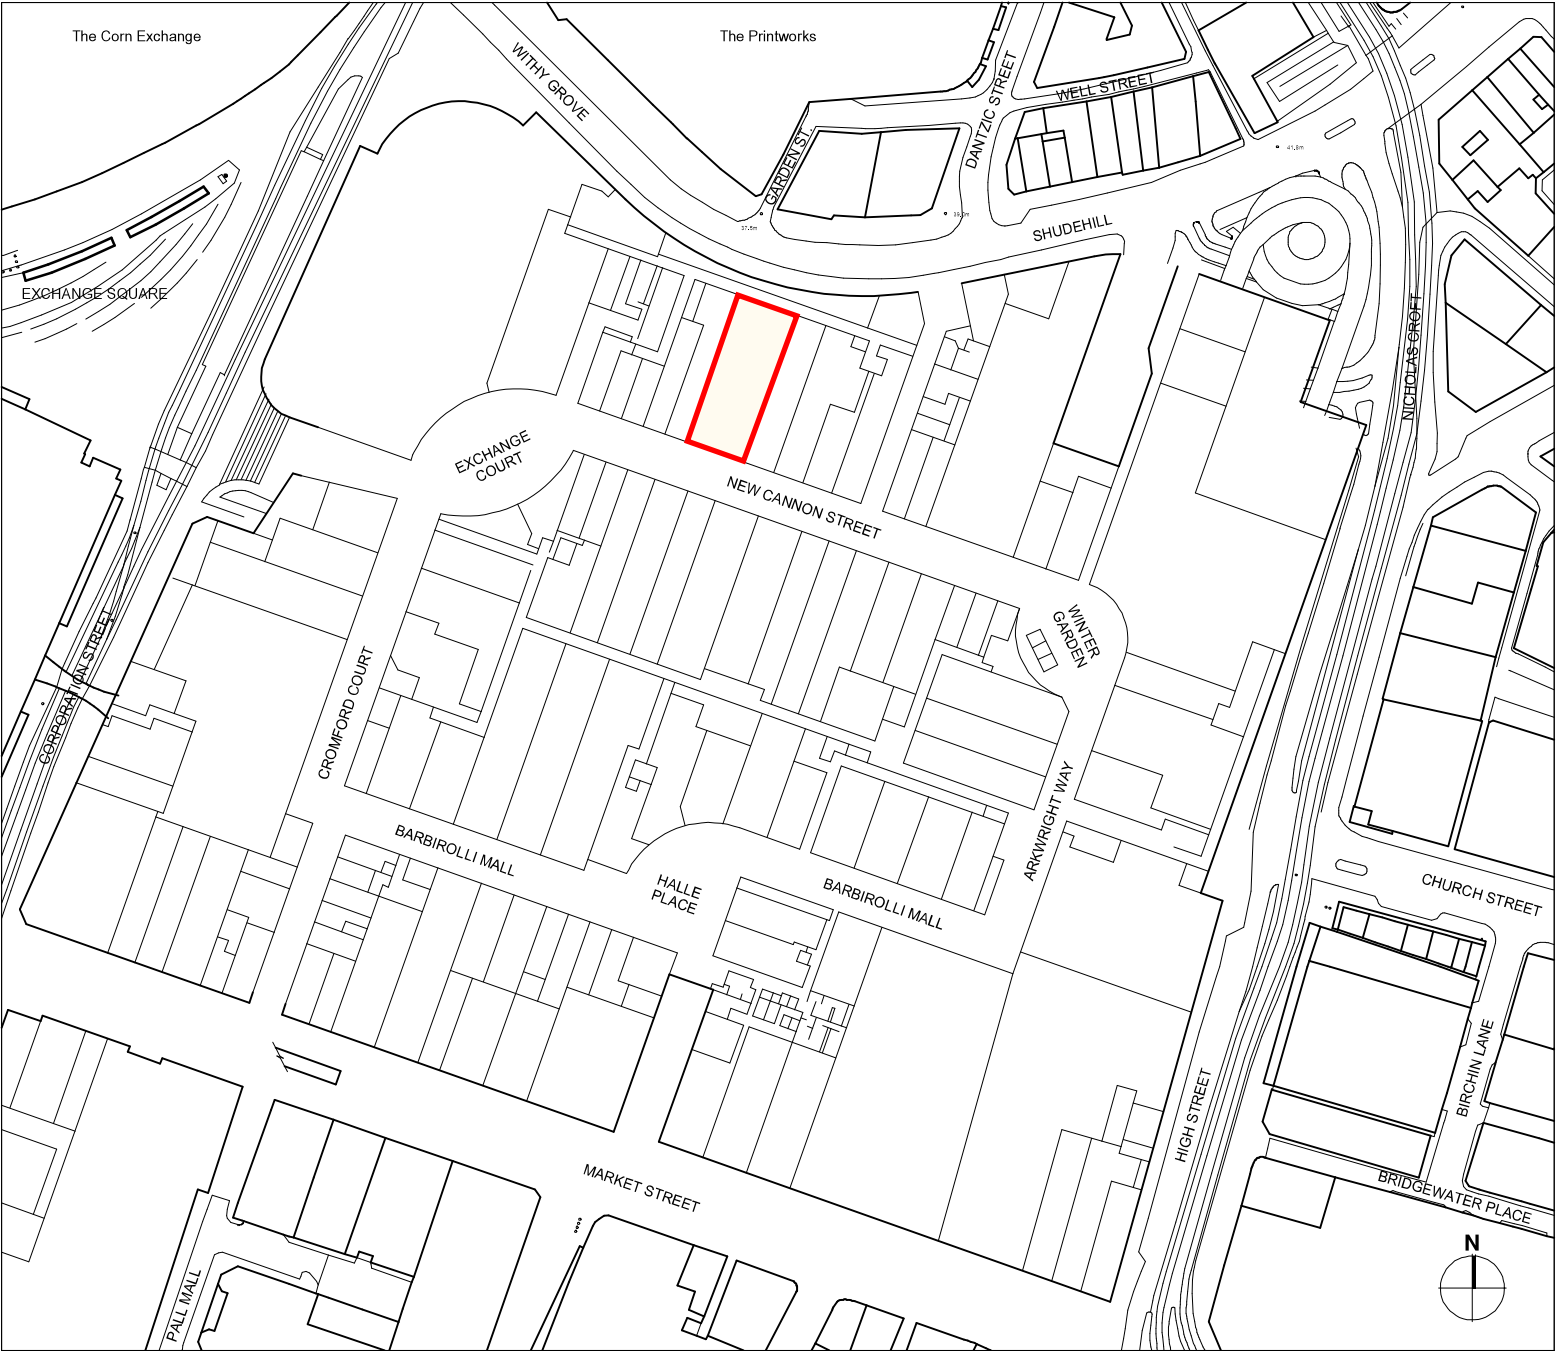

LOCATION PLAN (LEVEL 40)

Rev	Description	Date	By	Checked
 Jones Lang LaSalle Ltd Landmark, St Peter's Square, 1 Oxford Street, Manchester M1 4PB +44 (0)161 828 6440 jll.co.uk/manchester				
Client M&G REAL ESTATE & INTU		Scale @ A3 1:1250		
Project MANCHESTER ARNDALE		Date 14 / 07 / 2022		
		By DMP	Checked RC	
Description UNIT MSU3 NEW CANNON STREET LOCATION PLAN		Job 235		
		Orig 235-MSU3-201 -		Rev

DO NOT SCALE THIS DRAWING. CHECK ALL DIMENSIONS ON SITE
THIS DRAWING IS PROTECTED BY COPYRIGHT. IT MAY NOT BE REPRODUCED IN ANY FORM
BY ANY MEANS FOR ANY PURPOSE, WITHOUT GAINING PRIOR WRITTEN PERMISSION FROM JLL