


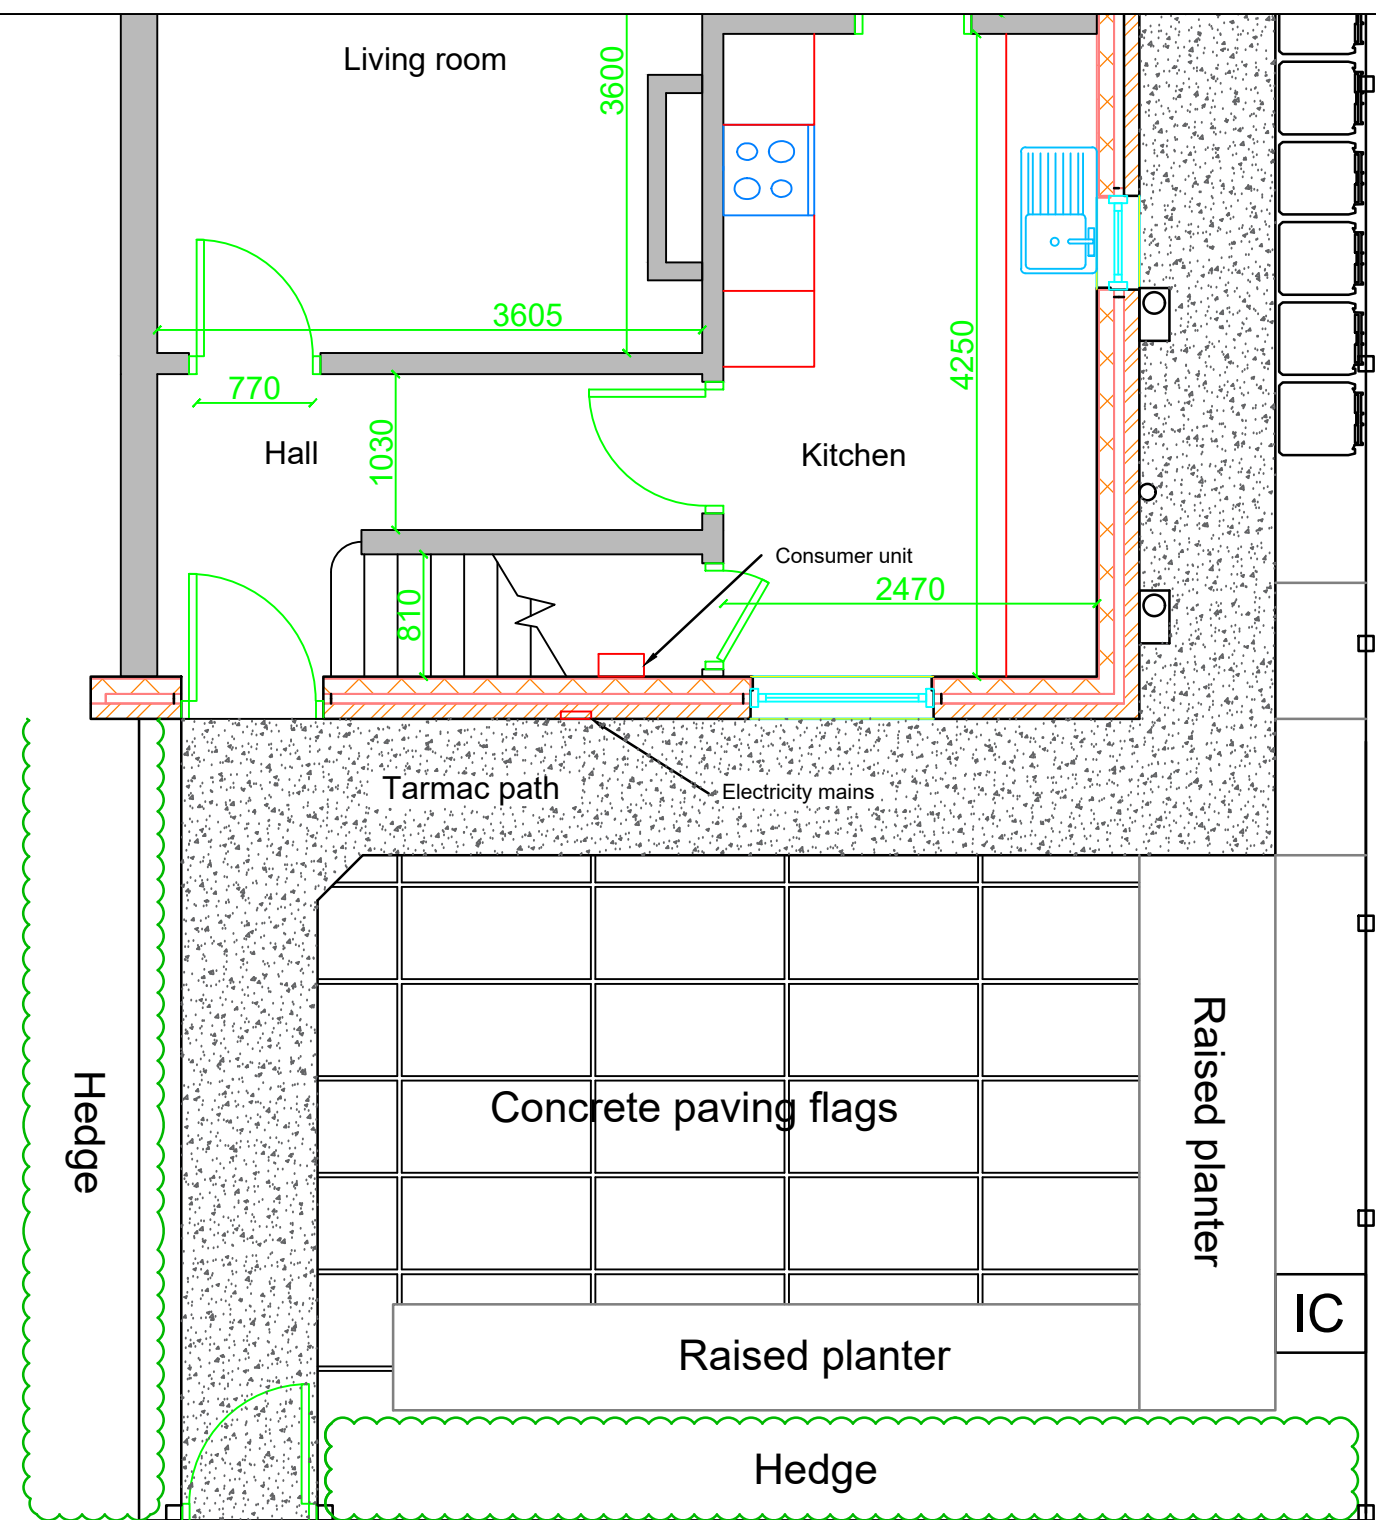

Existing site layout

Address: 18 Evesham Rd, M9 7EH

Contact details: 07955 089608, Master Thomas Hartley-Jones

DWG: Front garden - existing layout

Revision:

Scale: 1:50 @ A3L

House type: 1003RG

Date: May 2023

Drawn By: SNe