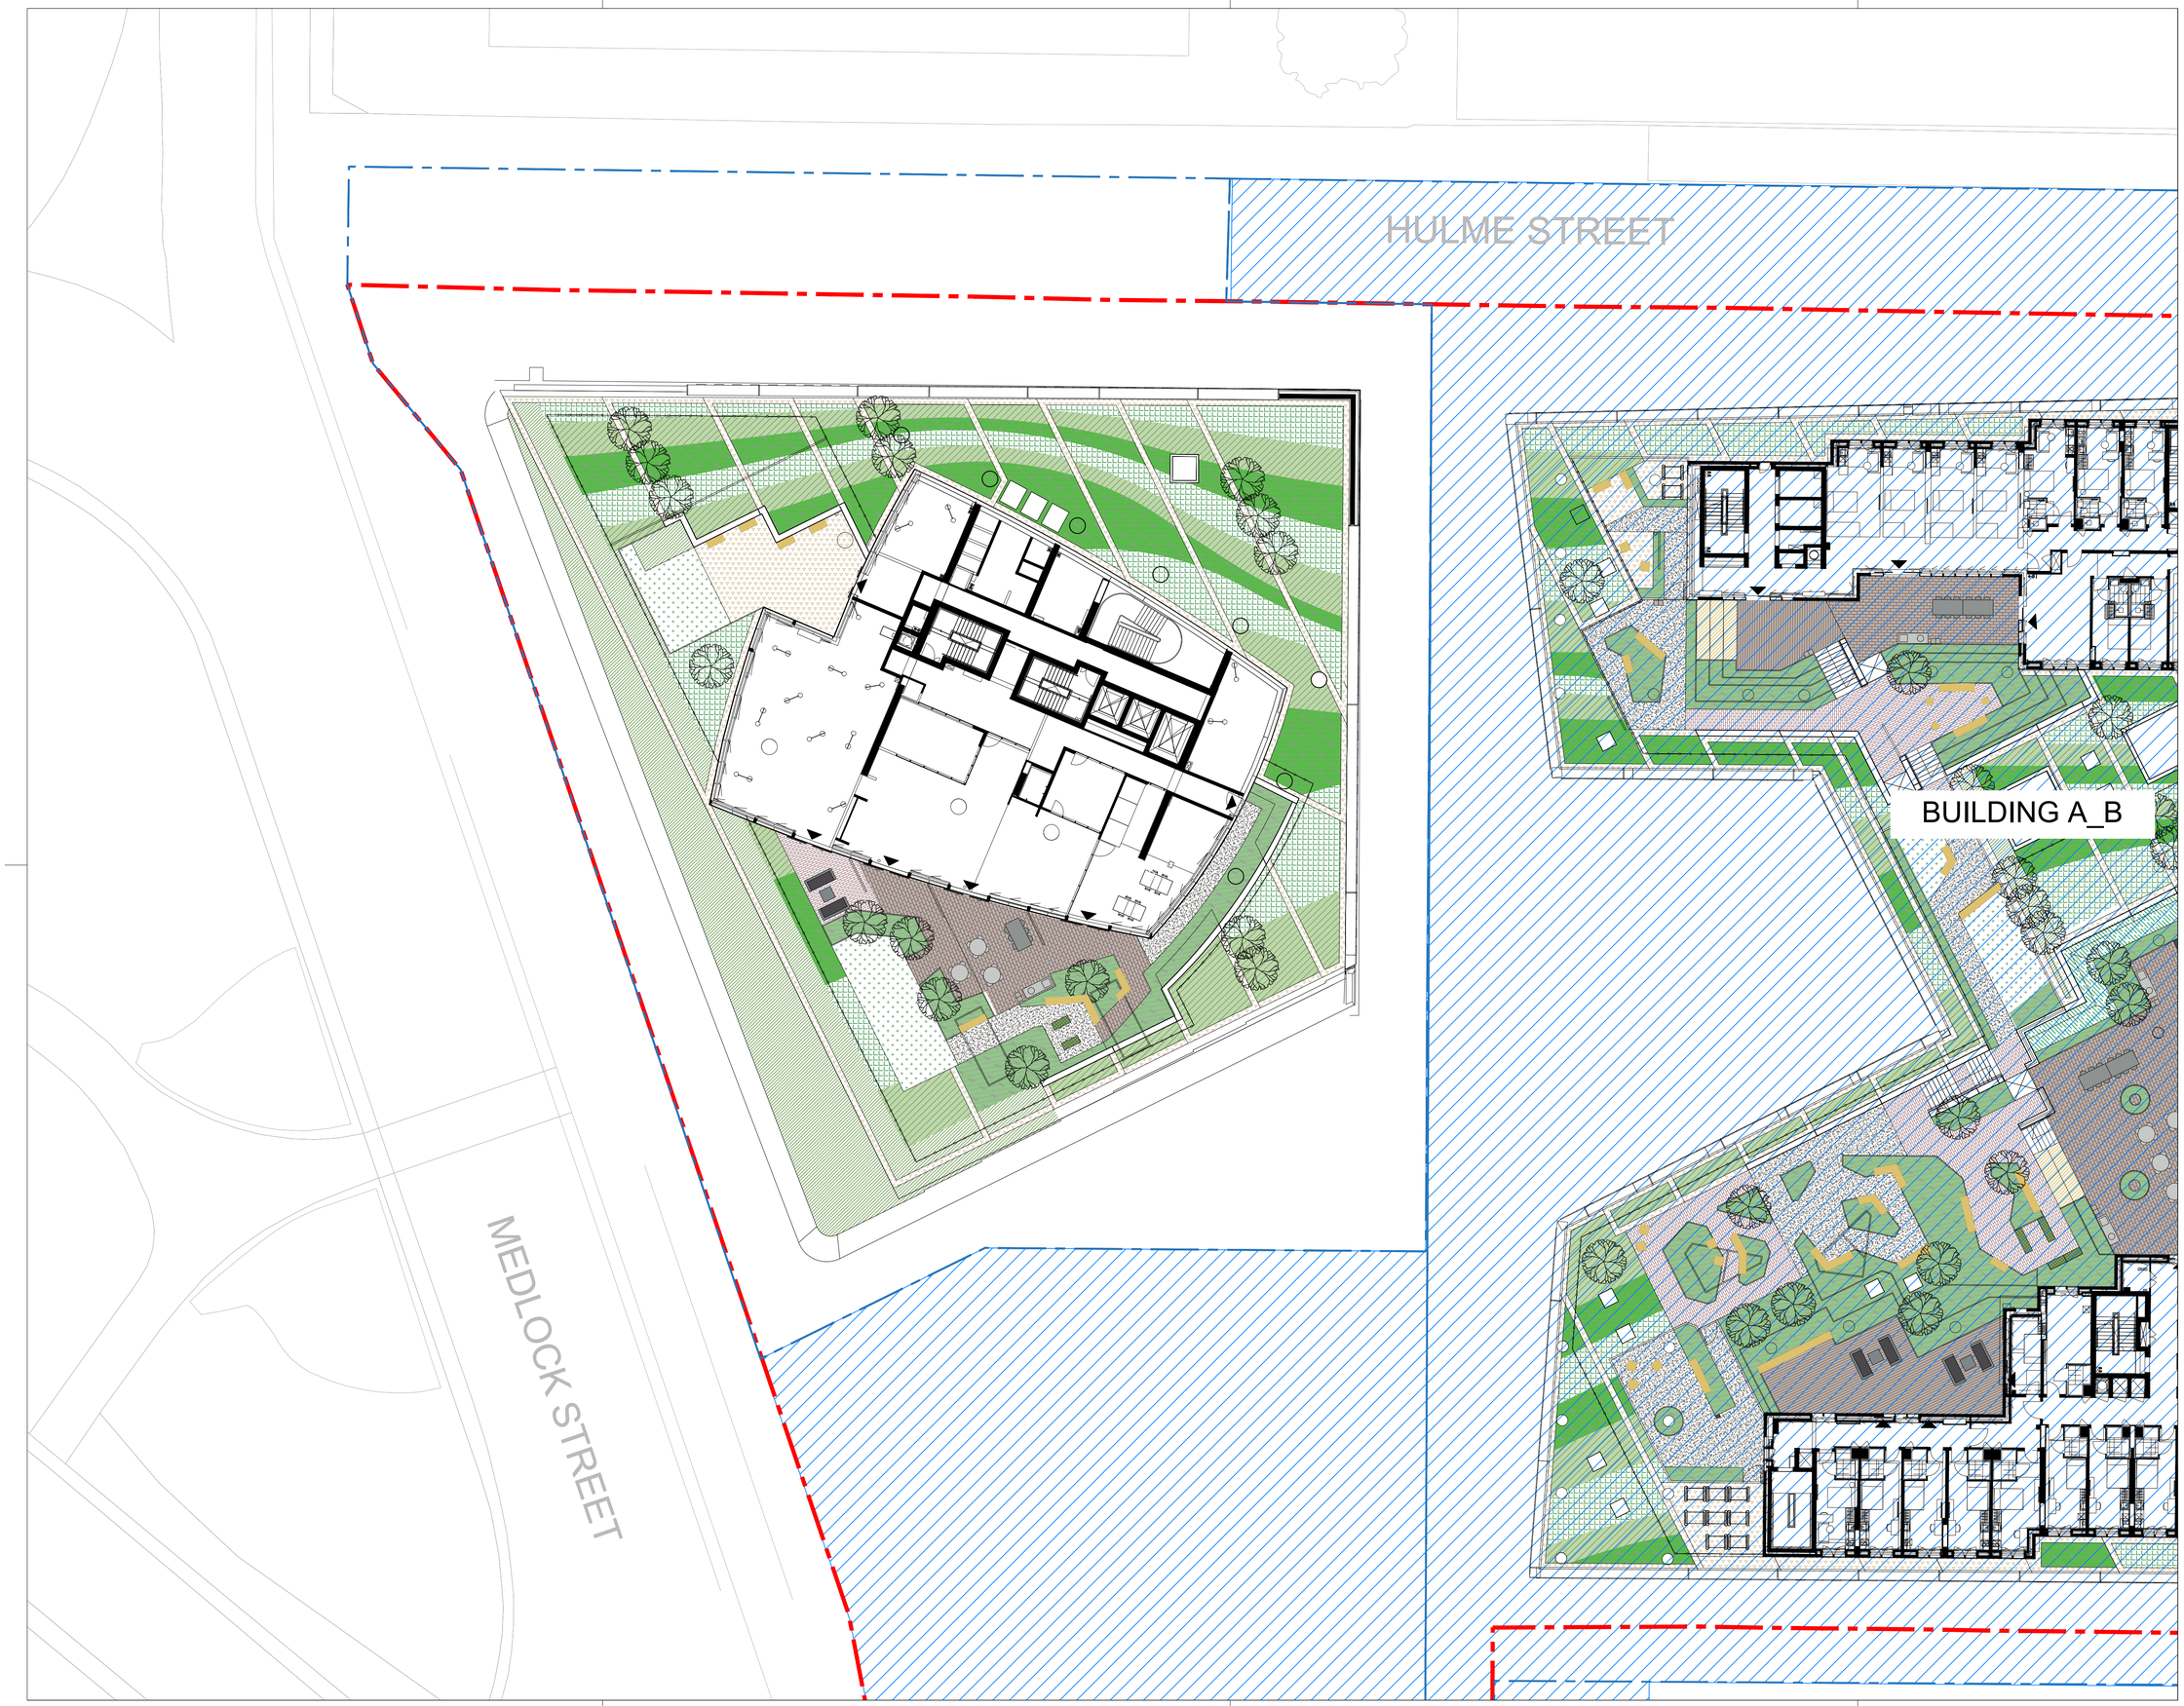

NOTES

1. This drawing is to be read in conjunction with all other drawings and specifications.
2. Do not scale off this drawing. Written dimensions to be taken only.
3. Any discrepancies found between this drawing and other drawings and specifications in the construction documents must be referred to the Landscape Architect prior to work commencing.
4. This drawing must not be copied in whole or in part without prior written consent of Optimised Environments Ltd.
5. Survey information is based upon aspect surveyors Topographical as Survey.

CDM INFORMATION

KEY PLAN

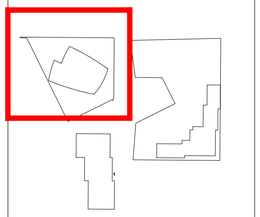

Issue	Revision	Initial	Date
05	Architectural Update	CO	19.06.23
04	Architectural Update	CO	27.04.23
03	Podium Layout Update	CO	22.02.23
02	DWG Number Typo	CO	04.01.23
01	STAGE 4 UPDATE	CO	15.12.22

open
optimised environments

optimised environments ltd

EDINBURGH 2nd Floor | Quartermile Two | 2 Lister Square | Edinburgh | EH3 9GL
t 0131 221 5920 w optimisedenvironments.com

LONDON Warnford Court | 29 Throgmorton Street | London | EC2N 2AT
t 020 79474062 | w optimisedenvironments.com

MANCHESTER 13 Swan Street | Manchester | M4 5JJ
t 0161 696 7550 | w optimisedenvironments.com

Optimised Environments Ltd. Registered in Scotland SC200695
Registered address: 2nd Floor | Quartermile Two | 2 Lister Square | Edinburgh | EH3 9GL

Client
Downing Living (Manchester) Ltd

Project
PLOT 11 FIRST STREET SOUTH

Manchester

Drawing Title
BUILDING D
GENERAL ARRANGEMENTS PODIUM

Scale Bar 2m 4m 6m 8m 10m North

Scale:	1:200@A1	Date:	Jan 2022
By:	CM	Status:	TENDER
Checked:	AW	Approved:	

Drawing Number **M90183_D_L210** Rev **05**

Computer File: R:\Projects\2019\M90183_FirstSt\CAD\AUTOCAD\SHEETS\PHASE D