



**1:100 PLAN SHOWING TERRACE SLAB SETTING OUT**

Compacted sub-base over made ground as ROC drawing **BX-DR-04**

Trace waterproofing (vertical 7.3mm Newton 408 Deckdrain double cuspated drainage layer membrane)

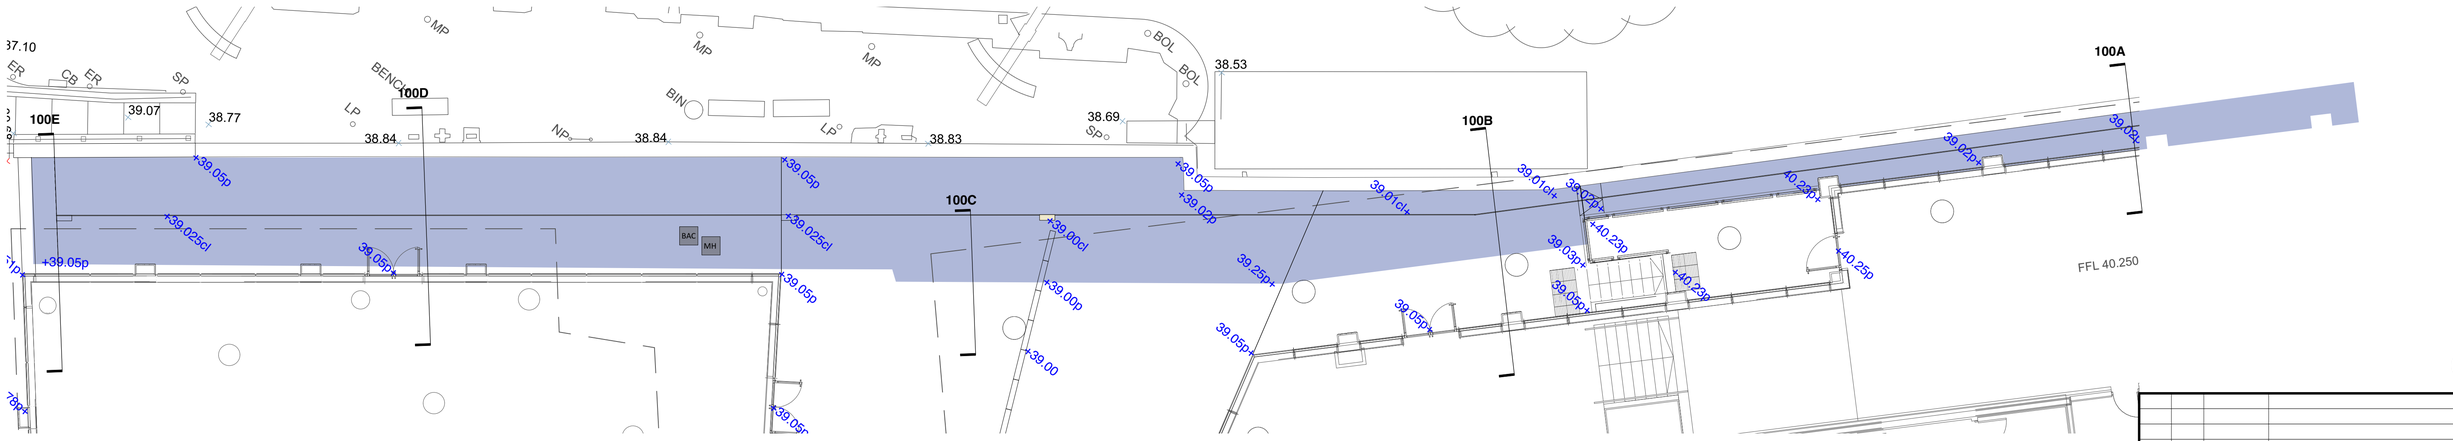


**1:100 PLAN SHOWING SECTION POINTS AND FINISHED LEVELS**

See drawing **252194-LPP-90-SW-L00-DSE-L-0100** for deatils

| | | | |
|---|---|---|---|
| **C6** | RD | 2021-04-14 | Final Construction Issue |
| **C5** | RD | 2019-08-28 | Concrete slab omitted - paving over compacted sub-base. |
| **C4** | RD | 2019-05-15 | Updated with ROC drawing info. Saw joints added |
| **C3** | RD | 2019-02-26 | Updated with surveyed capping beam line. |
| **C2** | RD | 2018-04-24 | Line of ACO and levels amended in line with ROC info. |
| **C1** | RD | 2018-03-09 | Construction issue |

© All information contained within this document remains copyright of Landscape Projects Ltd. and shall not be reproduced without prior consent.

(1) Do not scale from drawings - use written dimensions only. (2) All dimensions are in millimeters unless noted. (3) All dimensions shall be verified on site before proceeding with the work. (4) Landscape Projects shall be notified of any discrepancies. (5) Engineer to specify all sub-bases. Any below ground construction is indicative.

Project Title: **Manchester New Square** Manchester

Drawing Title: **Terrace Slab Setting Out** Ground Floor

| Drawn Date | Drawn | Checked |
|---|---|---|
| 2018-03-07 | RD | NCS |

| Scale | Status | Revision |
|---|---|---|
| 1:100 @ A1 | Final | **C5** |

Drawing No.: **252194 | LPP | 90 | SW | L00 | DPL | L | 0050**

landscapeprojects

Landscape Architecture & Design

31 Blackfriars Road Salford Manchester M3 7AQ
PHONE: 0161 839 8336 FAX: 0161 839 7155
EMAIL: post@landscapeprojects.co.uk