1. WHITE-KNIGHT TOP COAT
2. WHITE-KNIGHT BASE COAT WITH GARMAT REINFORCEMENT
3. CARRIER LAYER
4. INSULATION
5. NEW PIPE
6. TIMBER HARD EDGE
7. VAPOUR CONTROL LAYER
8. PRIMER
9. EXISTING ROOF STRUCTURE

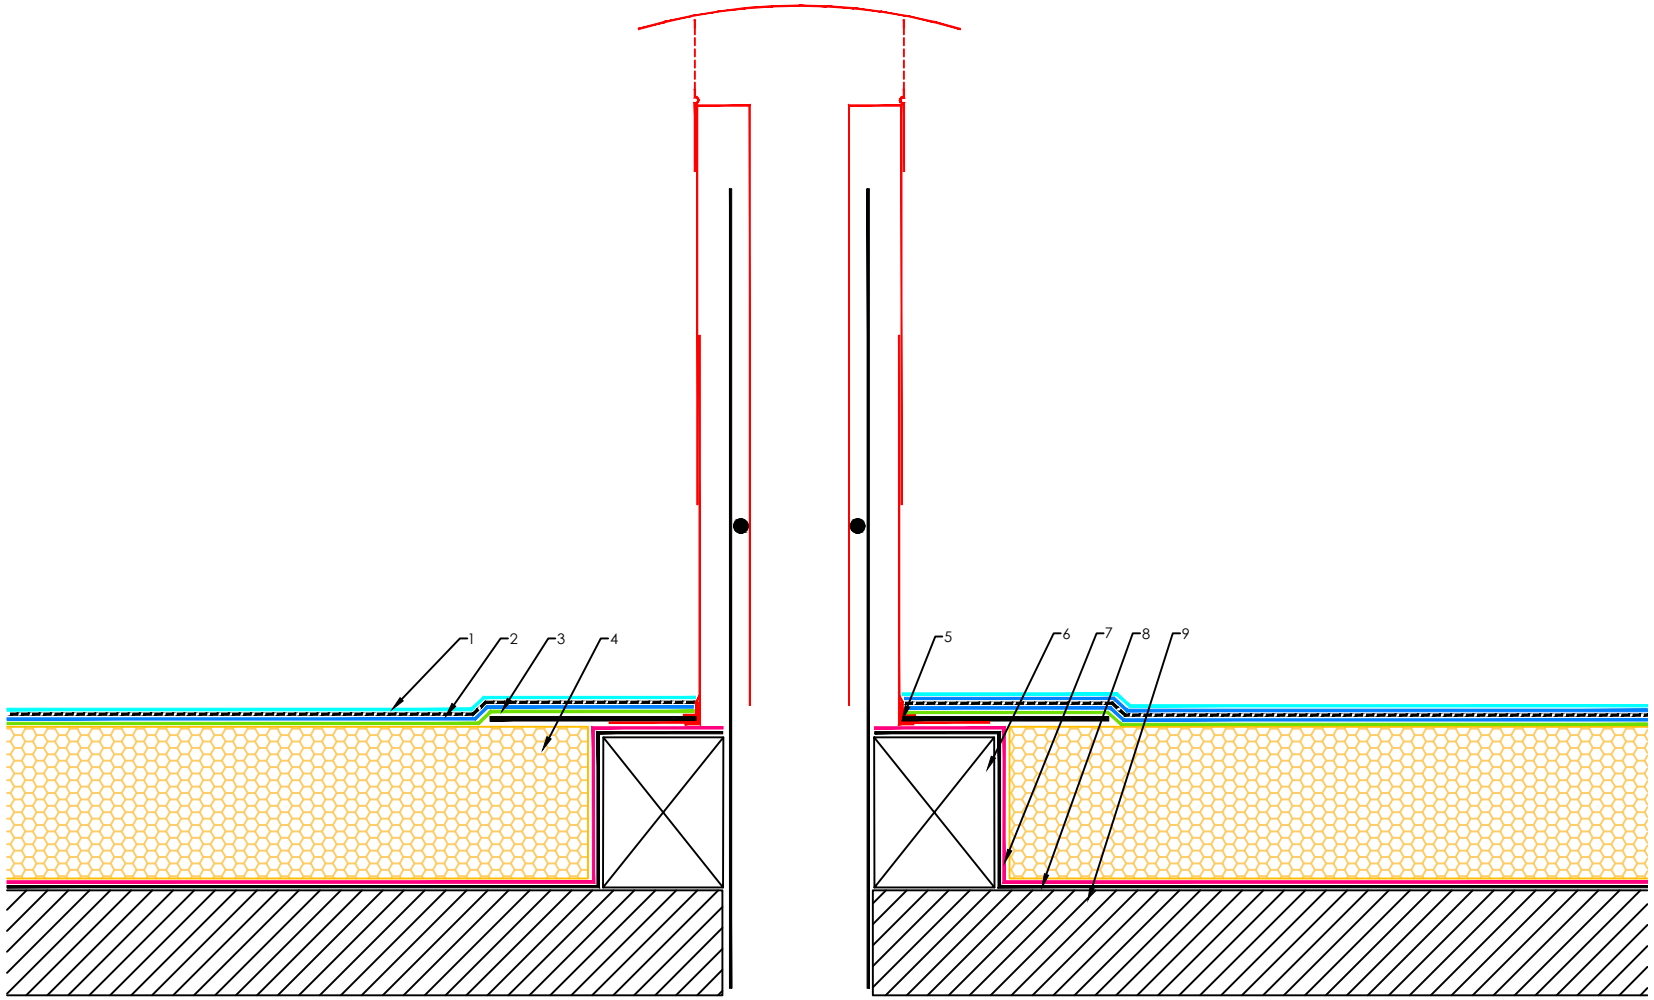

REV:	DESCRIPTION:	BY:	DATE:
C		-	-
B		-	-
A		-	-

AMENDMENTS:

SITE:
-

TITLE:
WHITE-KNIGHT SOIL PIPE DETAIL

WK-004 DRAWING NO.		- PROJECT NO.	26/05/22 DATE.
NTS SCALE AT A4.	MD DRAWN.	- CHECKED.	- REVISION.

The Garland Company UK Limited
Second Way, Avonmouth, Bristol, BS11 8DF
Tel: 01174 401050 Fax: 01174 401057
www.garlandukltd.co.uk

GARLAND since 1895

NOTE: THIS DRAWING IS FOR GUIDANCE AND REFERENCE ONLY. TO BE USED IN CONJUNCTION WITH SPECIFICATION.