


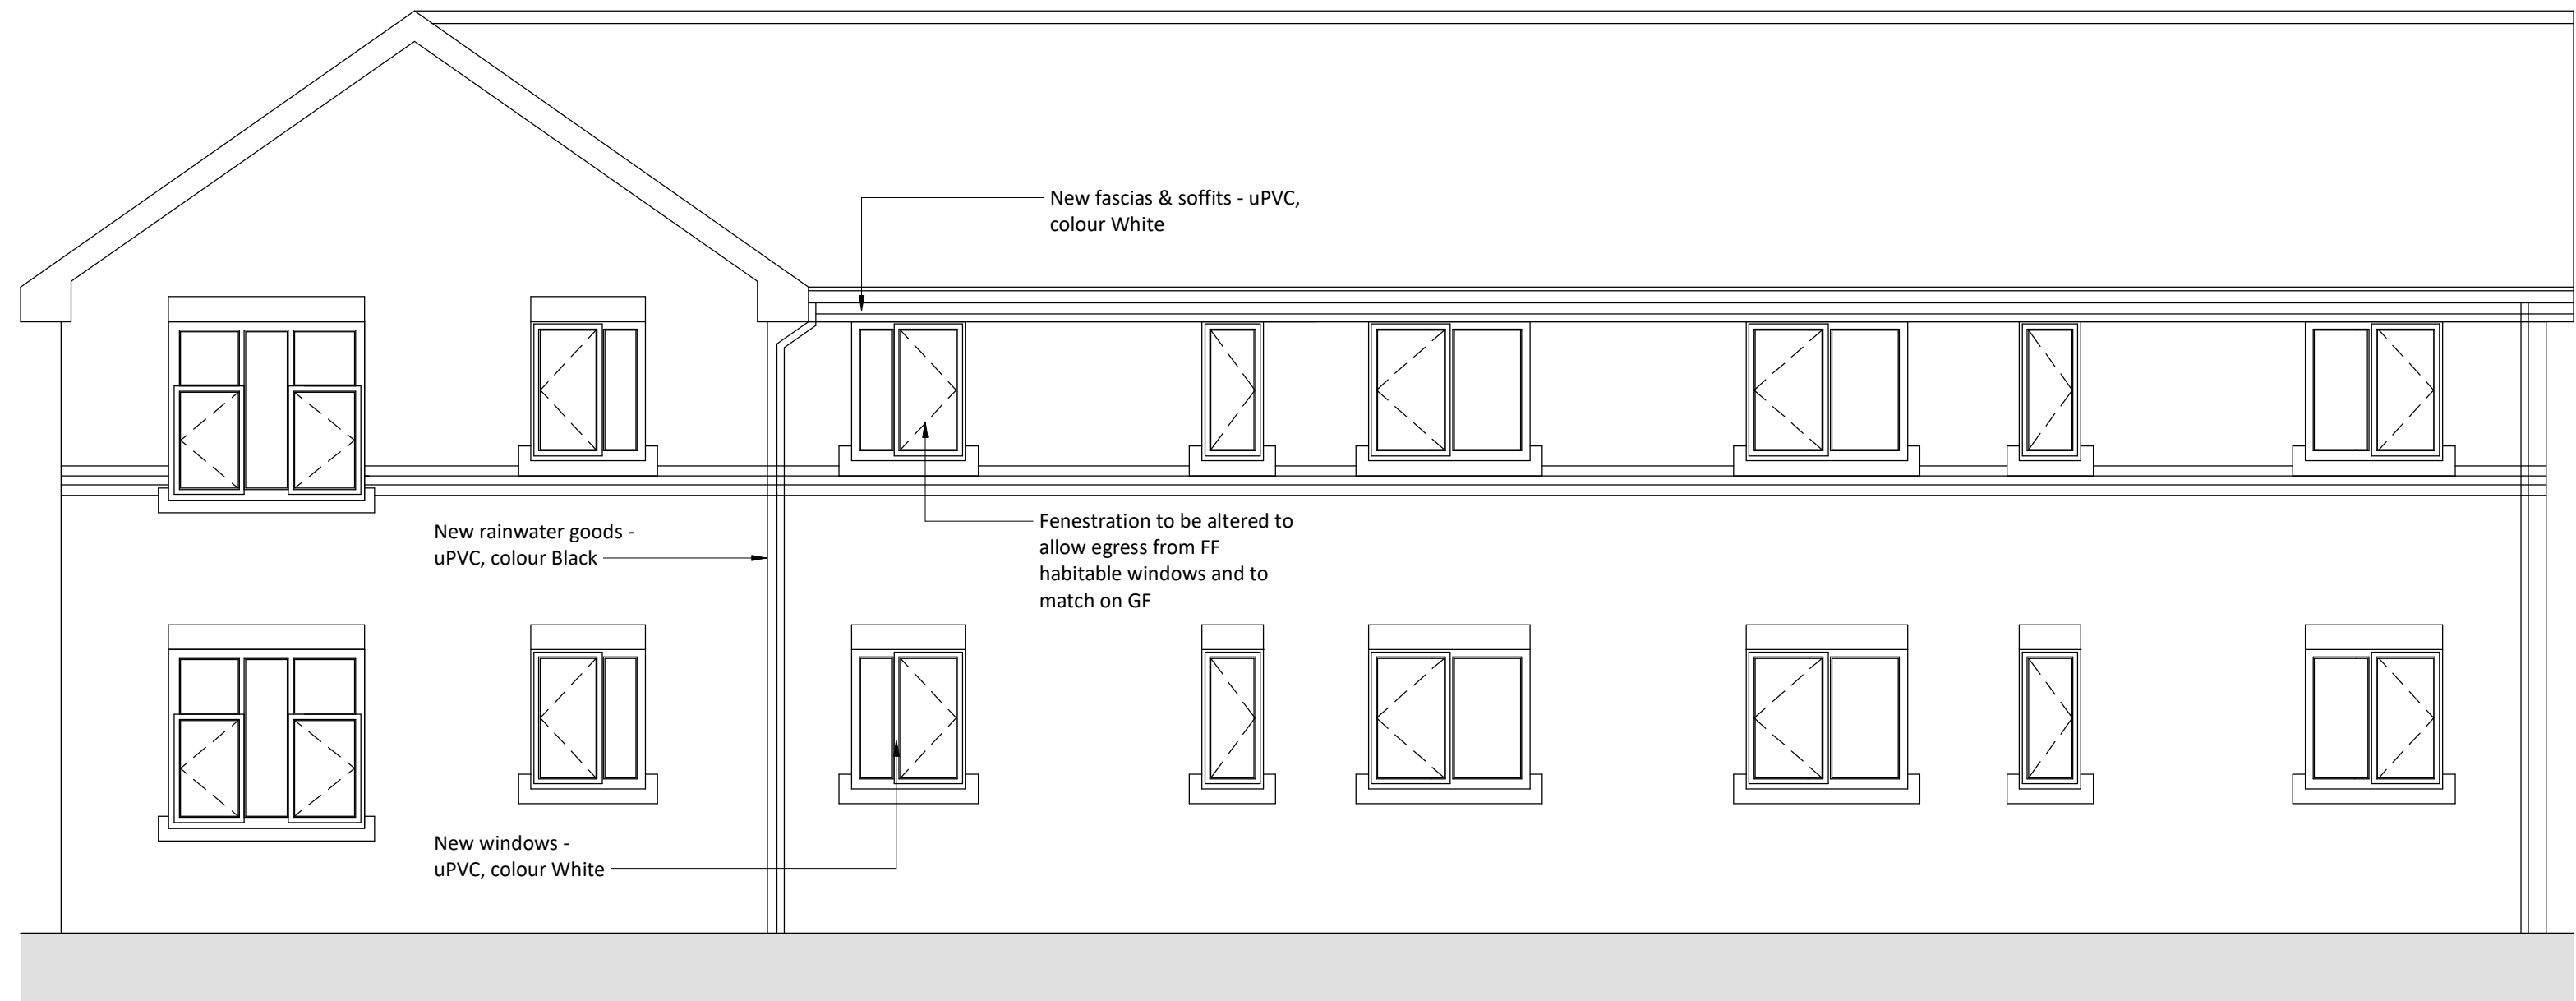

DO NOT SCALE FROM THIS DRAWING
ALL DIMENSIONS MUST BE CHECKED ON SITE BY
CONTRACTOR PRIOR TO CONSTRUCTION

0.5 0 0.5 1 1.5 2 2.5
SCALE 1:50 m


00 East Block Elevation Proposed
1 : 50



00 West Block Elevation facing Withington Rd Proposed
1 : 50



00 West Block Elevation facing Car Park Proposed
1 : 50

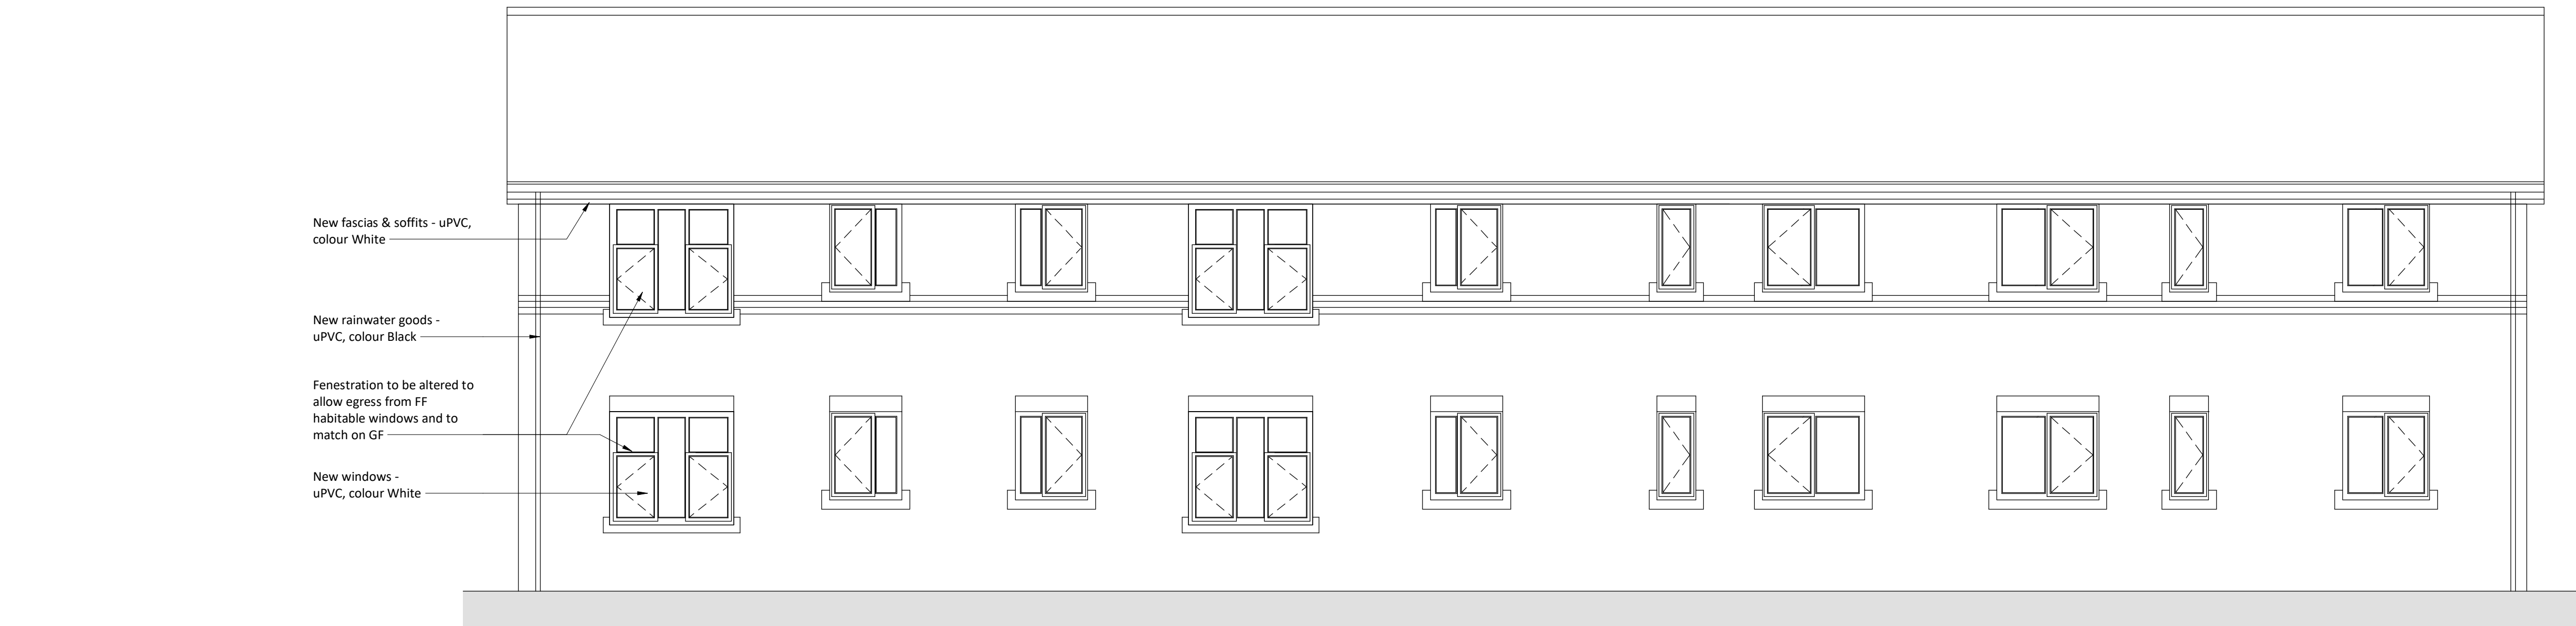

00 East Block Elevation facing Garden Proposed
1 : 50

Rev	Date	Int	Description
btp ARCHITECTS RIBA Chartered Practice			
CLIENT: Arawak Walton Housing Association			
PROJECT: 209 - 211 Withington Road, Whalley Range			
DESCRIPTION: Proposed Elevations			
PURPOSE OF ISSUE: Planning			
DRAWN BY: CHECKED		DATE:	SCALE @ A1:
JW LB		17/05/23	1 : 50
JOB NO:		STATUS CODE:	DRAWING NO. REV
4028		S0	108
FILE IDENTIFIER: WR-BTP-00-EL-DR-A-4028_108			
Elizabeth House 486 Didsbury Road Heaton Mersey Stockport SK4 3BS 0161 443 1221 info@bernardtaylor.co.uk www.btparchitects.co.uk			