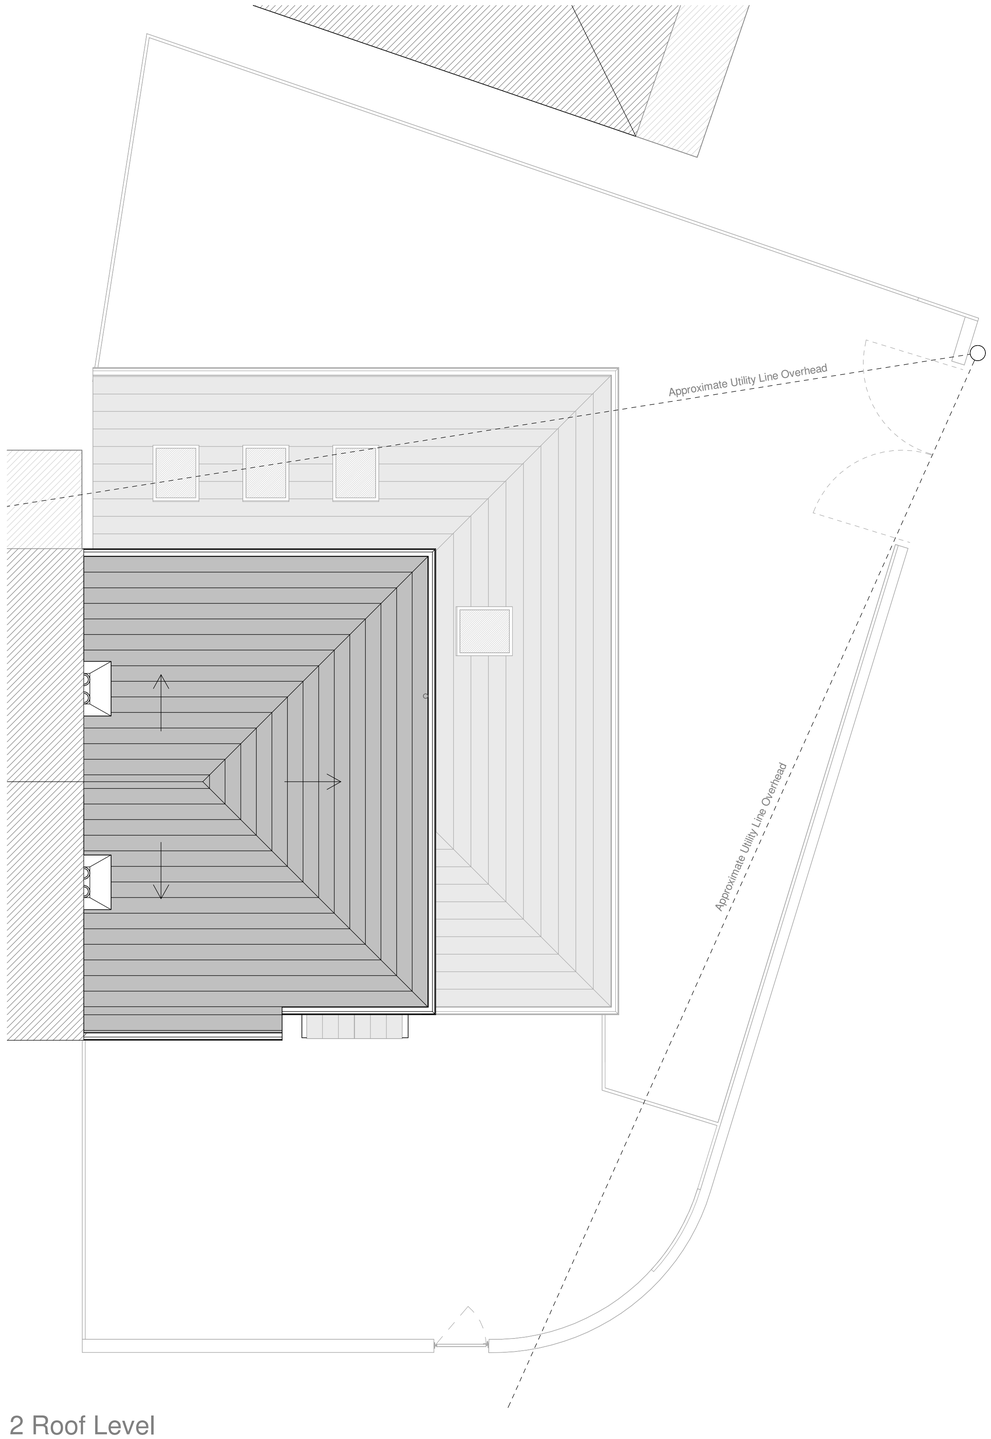


2 Roof Level

Existing Plans

Site Boundary — · — · —

N

Tom
Attewell
Architects

Bank Chambers, 15 Market Place, Stockport, SK1 1EW

07739 908324 www.tomattewellarchitects.co.uk

0 1 2 3 4m

1:50

General Notes:

- Do not scale from drawings.
- Errors to be reported immediately to the architect.
- To be read in conjunction with all relevant architect, services and structural engineer, and other consultant information.
- All existing site, tree and building information has been compiled from different sources.
- All dimensions to be checked on site.
- All information copyright of Tom Attewell Architects.

Rev.	Description	Date

Status:

Planning

Client:

House No.60 Owners

Site:

60 Tanfield Road, East Didsbury, M20 5GF

Scale at A1: As indicated

Scale at A3: 1 : 100

Date: 17.07.23

Project No: 2316

Drawing No: 3-101

Revision: