



Proposed location of external heat pump serving heating and domestic hot water systems.

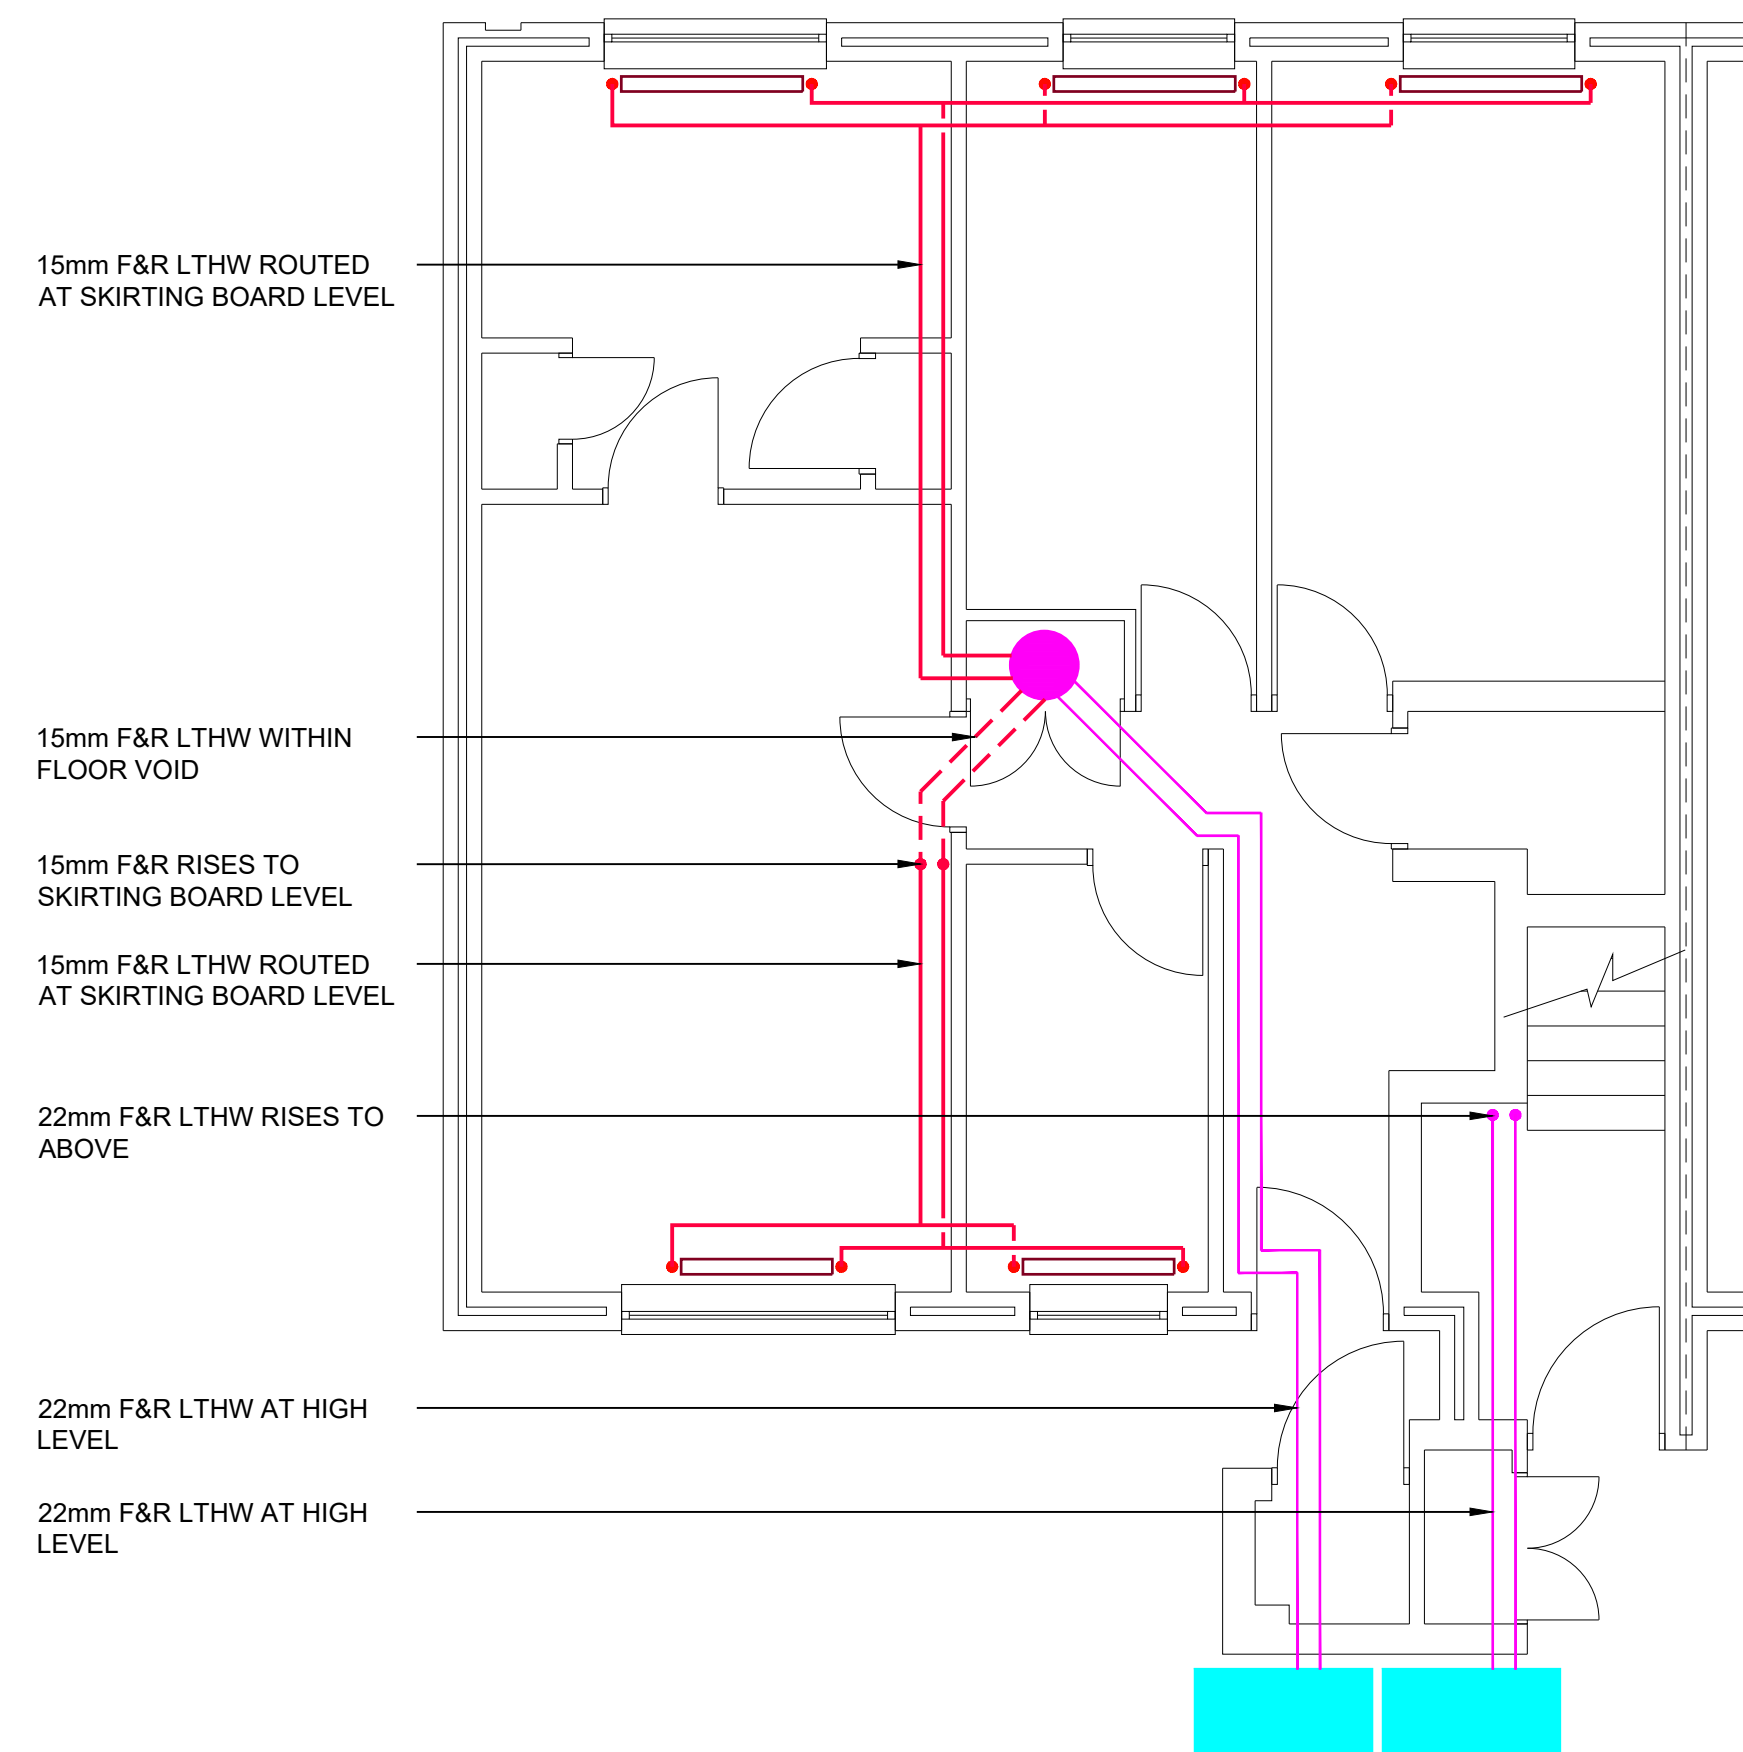


GROUND FLOOR

	1:50
--	------

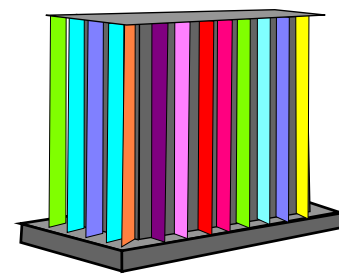

Proposed typical arrangement for heat pump ventilated enclosure, partially obstruction the heat pump.

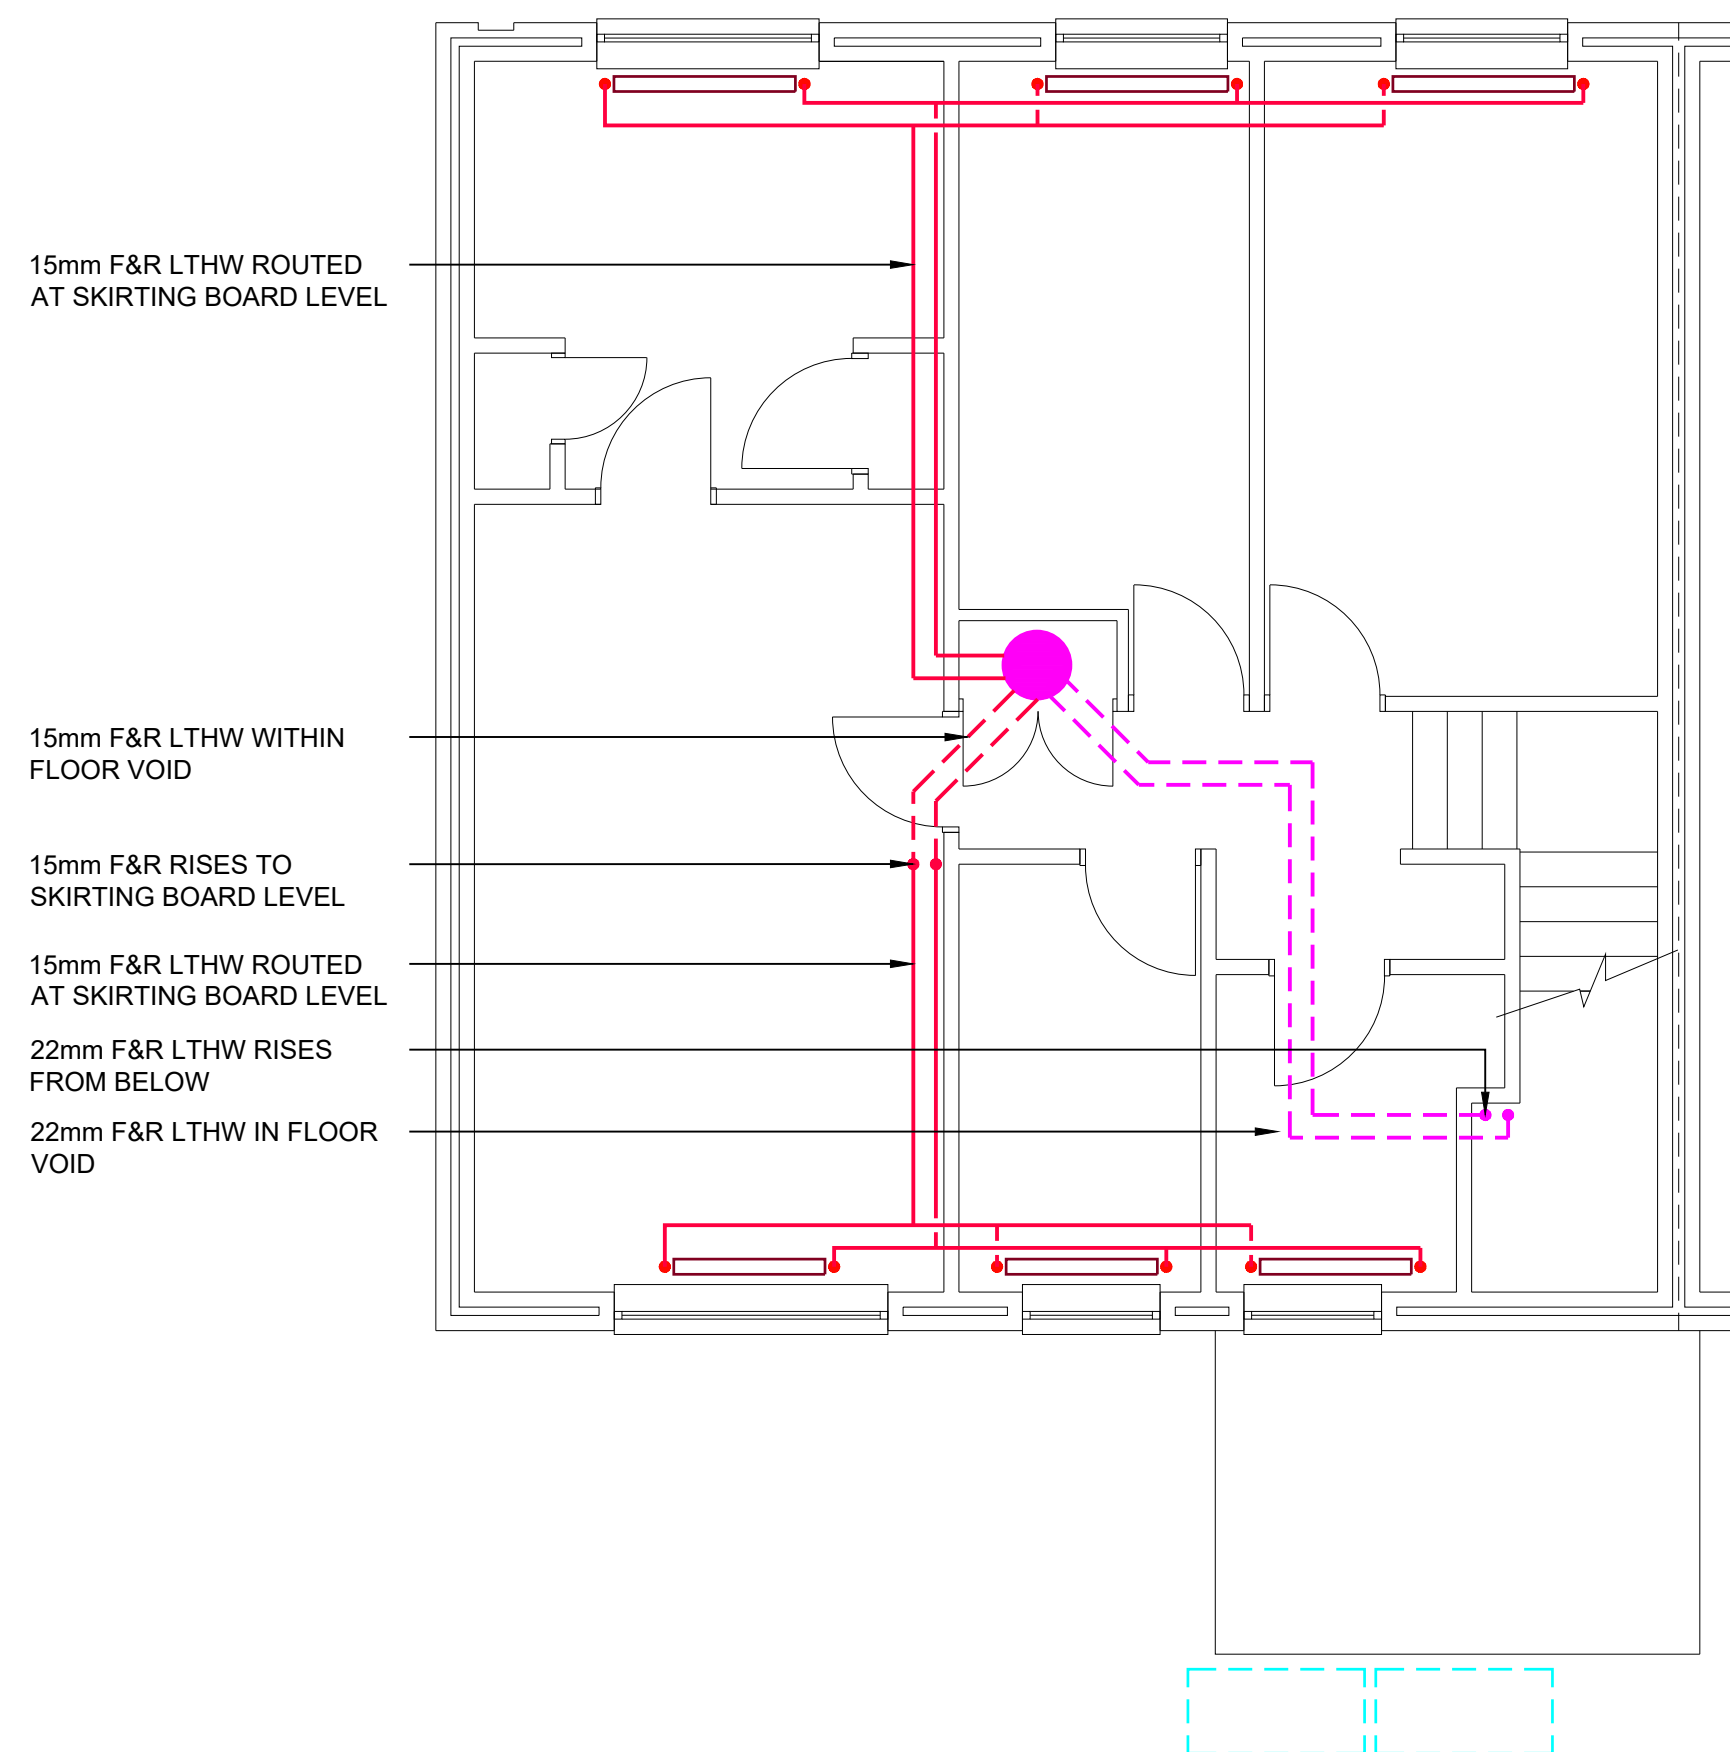

FIRST FLOOR

1:50

PROJECT


Southway Housing Trust
Southern Gate
729 Princess
Manchester
M20 2LT



CONSULTANT

AECOM
3rd Floor, Portwall Place,
Portwall Lane.
BRISTOL. BS1 6NA
+44 (0) 117 315 0700 tel
www.aecom.com

NOTES

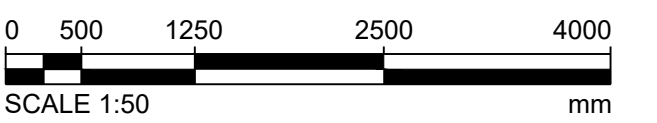

Issue / Revision

T1	27/10/20	STAGE 3 ISSUE
I/R	DATE	DESCRIPTION

Key Plan

Status

RIBA STAGE 3

Project Number

60642801

MECHANICAL SERVICES

TYPE H9F 2B3P

COTTAGE FLATS

TYPICAL PLANNING DRAWING

Sheet Number

SHT-ACM-XX-ZZ-DR-ME- P 05

Scale : 1:50 @ A1 Rev : T1

This drawing has been prepared for the use of AECOM's client. It may not be used, modified, reproduced or relied upon by third parties, except as agreed by AECOM or as required by law. AECOM accepts no responsibility, and denies any liability whatsoever, to any party that uses or relies on this drawing without AECOM's express written consent. Do not scale this document. All measurements must be obtained from the stated dimensions.