




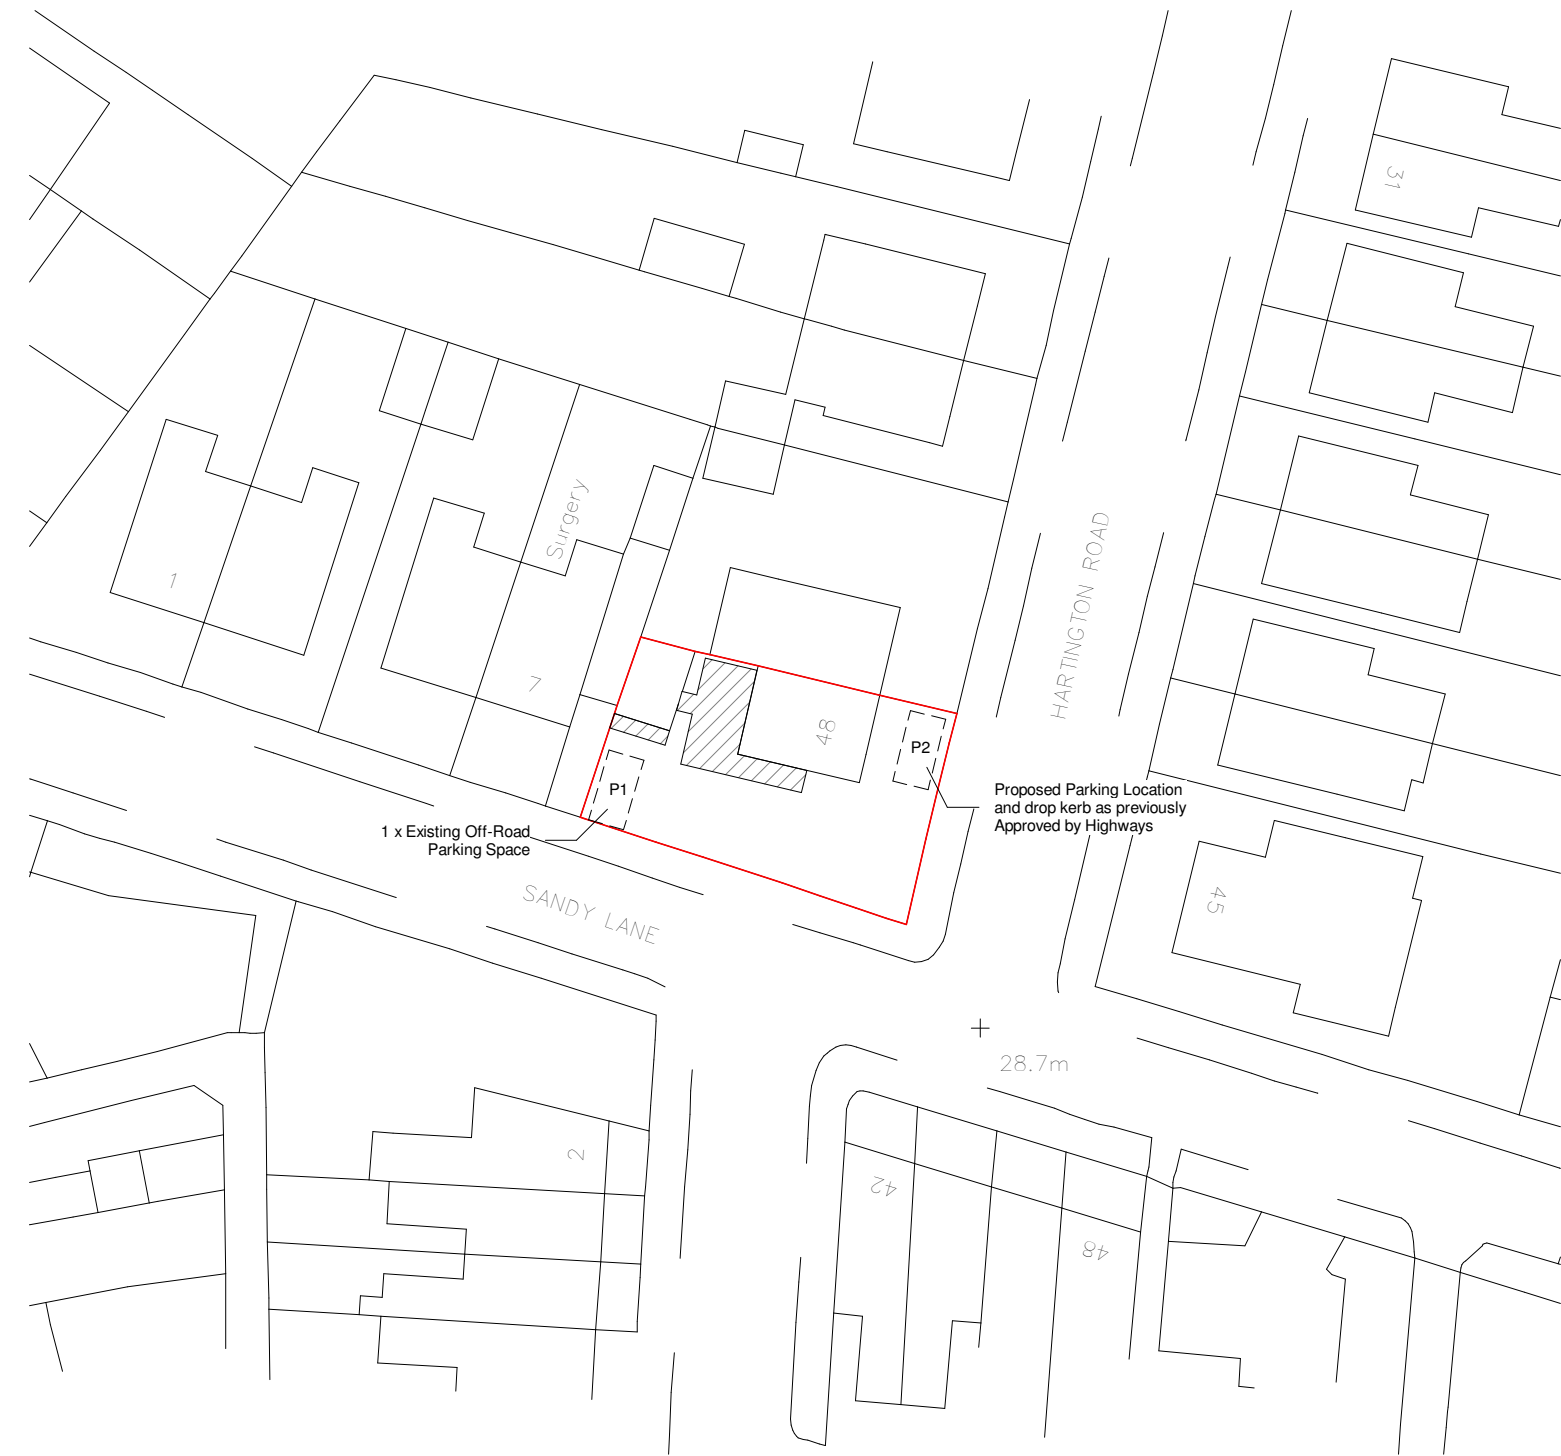

1 Block Plan
1 : 500

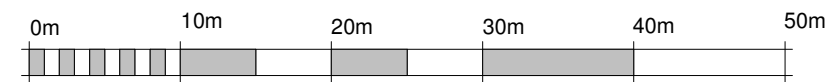

VISUAL SCALE 1:500 @ A3

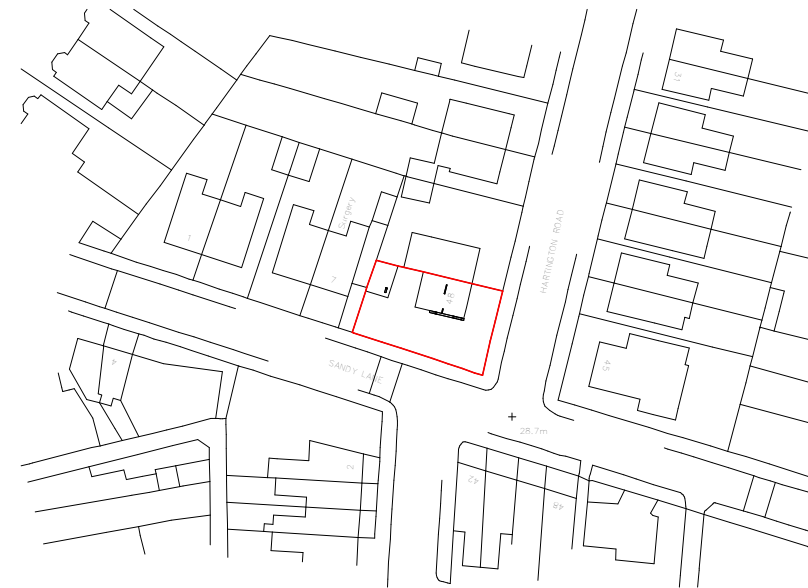


2 Site Location Plan
1 : 1250



VISUAL SCALE 1:1250 @ A3

Location Plan Legend

- Site boundary
- Any other land under the applicants ownership
- Hatch indicates approximate extent of proposed extension

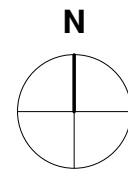

Notes:

This drawing is copyright. Figured dimensions are to be followed in preference to scaled dimensions and particulars are to be taken from the actual work where possible. Any discrepancy must be reported to the architect immediately and before proceeding. If in doubt, ask.

D	Revisions based on Client Feedback	26/06/2023
C	Planning Stage Revisions	21/06/2023
B	Revisions Based on Client Feedback	02/02/2023
A	Revisions based on Client Feedback	25.01.2023
rev	description	date

Revision Schedule

Rev No: D

Drawn by:

Project No:
DP2257

Project:
48 Hartington Road,
Chorlton-cum-Hardy, Manchester, M21 8UY

Drawing Title:
Block Plan and Site Location Plan

Drawing No:
DP-2257- PL-01

Date: 13/01/2023	Scale: As indicated @A3
---------------------	----------------------------

Client:

Skillen

Architect:

Draw Plan

Draw Plan Ltd - Suite 112, Newton House, Faraday Street, Birchwood Park, Warrington, WA3 6FW
Telephone: 07384 977700
Email: hello@drawplan.co.uk
Website: www.drawplan.co.uk