



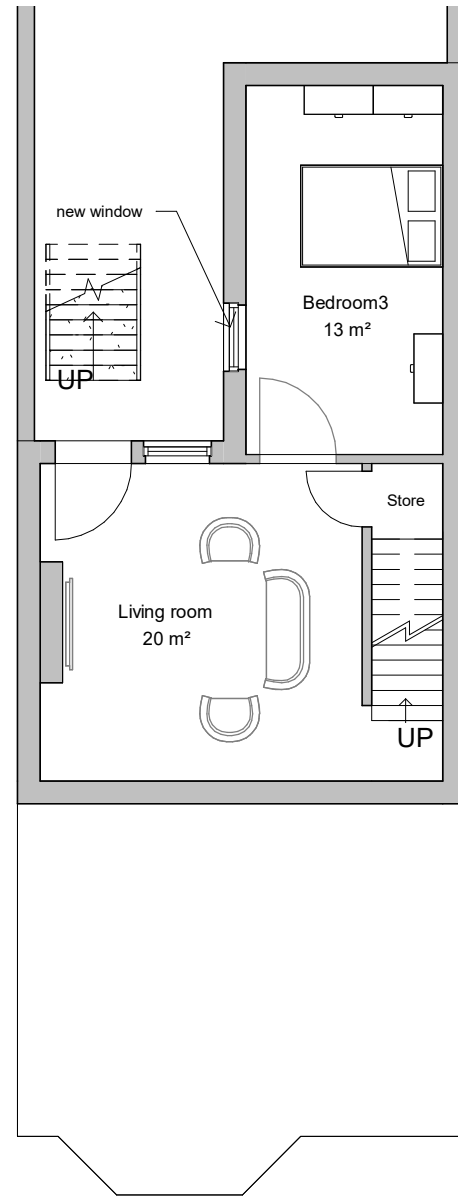

Prop. Basement
1 : 100

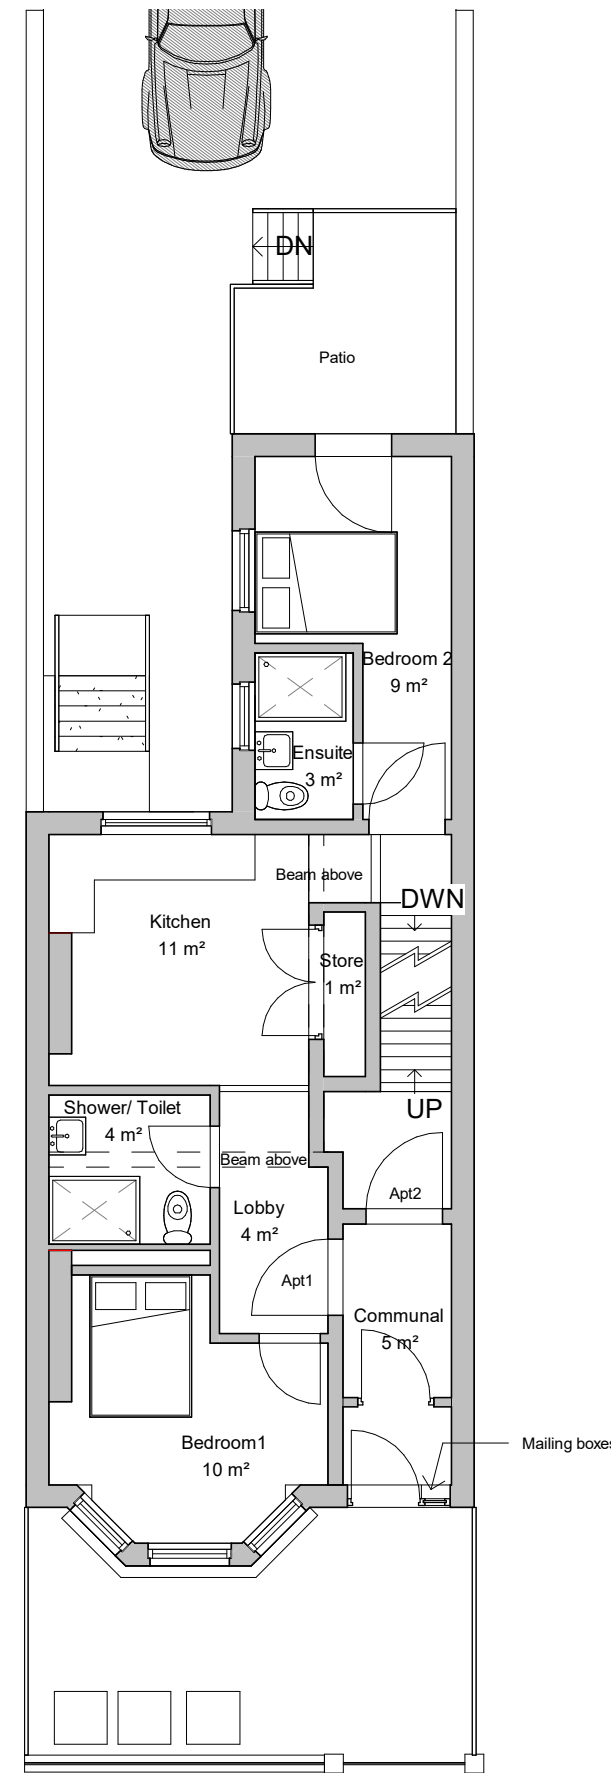

Prop. Level 0
1 : 100

	No.	Description	Date	 9 Stocks Street, Manchester, M8 8GW cta.design@hotmail.com M: +447414534365 STATUS PURPOSE OF ISSUE Planning	PROJECT 1019 Rochdale Rd.		CLIENT Mr. Nasser		
					Date 21/06/2023	Project number 019	Scale (@ A3) 1 : 100		
					Drawn by AA	DRAWING NUMBER		REV	
					Checked by AAL	A110			