



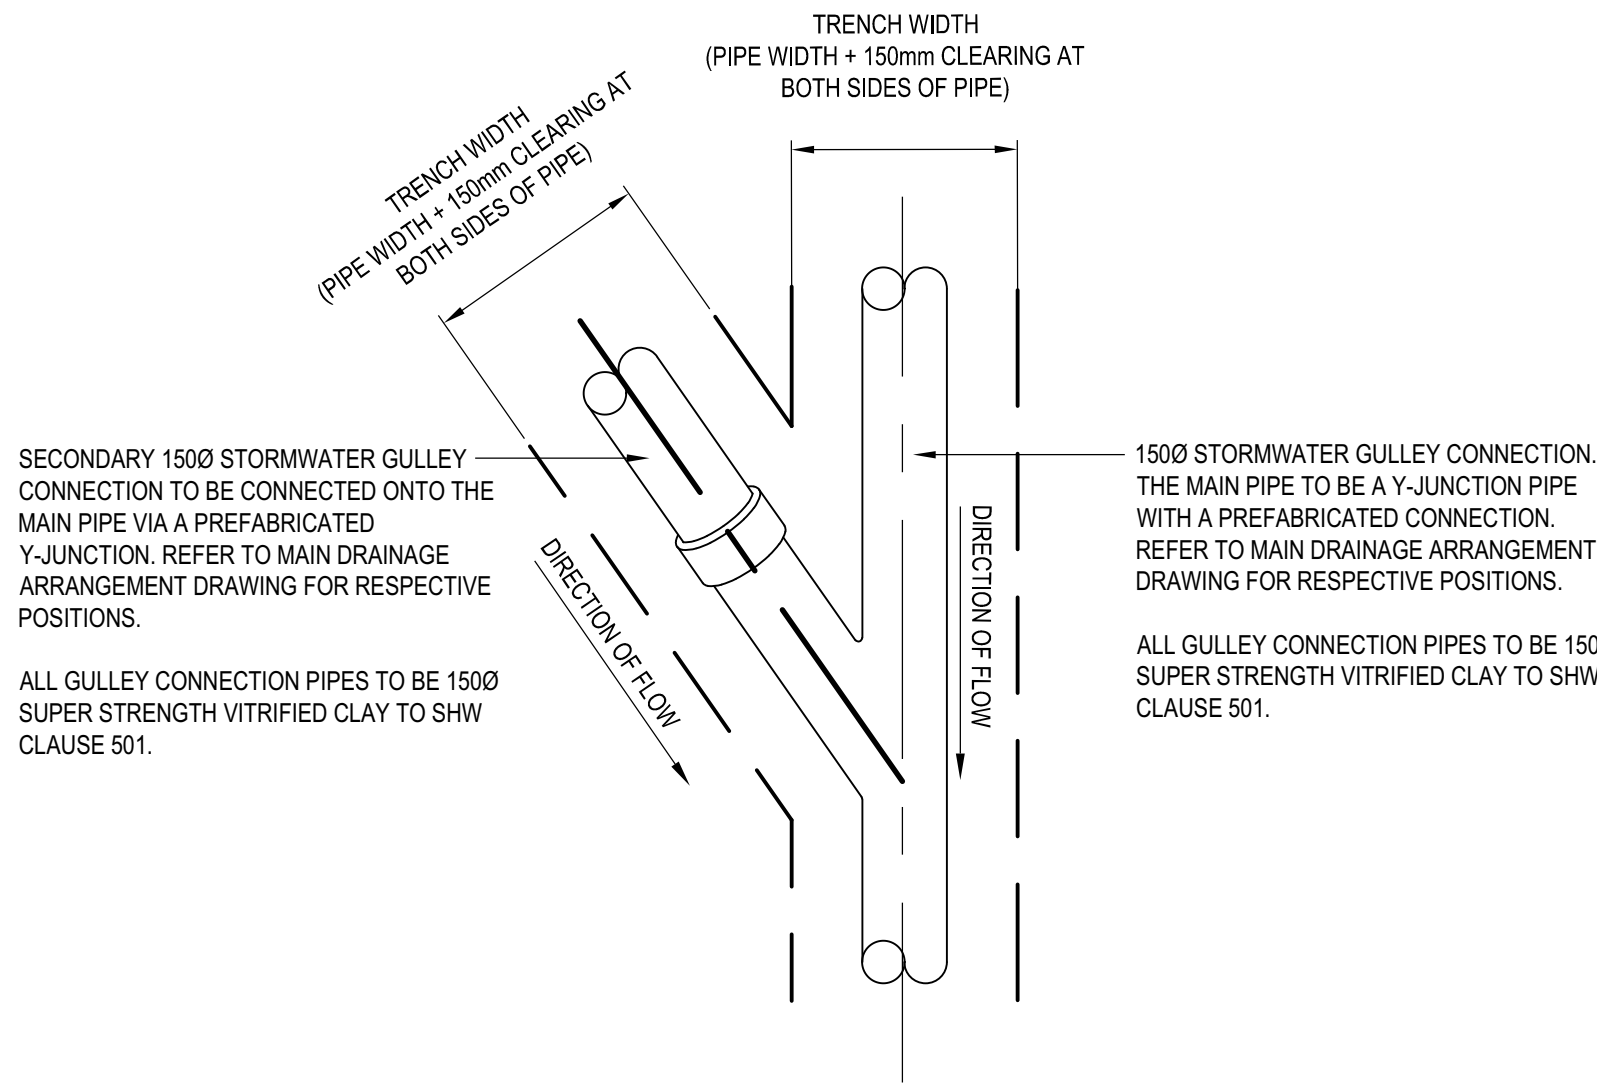


PLAN
Y-JUNCTION CONNECTION DETAIL
(FOR 1500 TO 1500 GULLY CONNECTIONS)

NTS

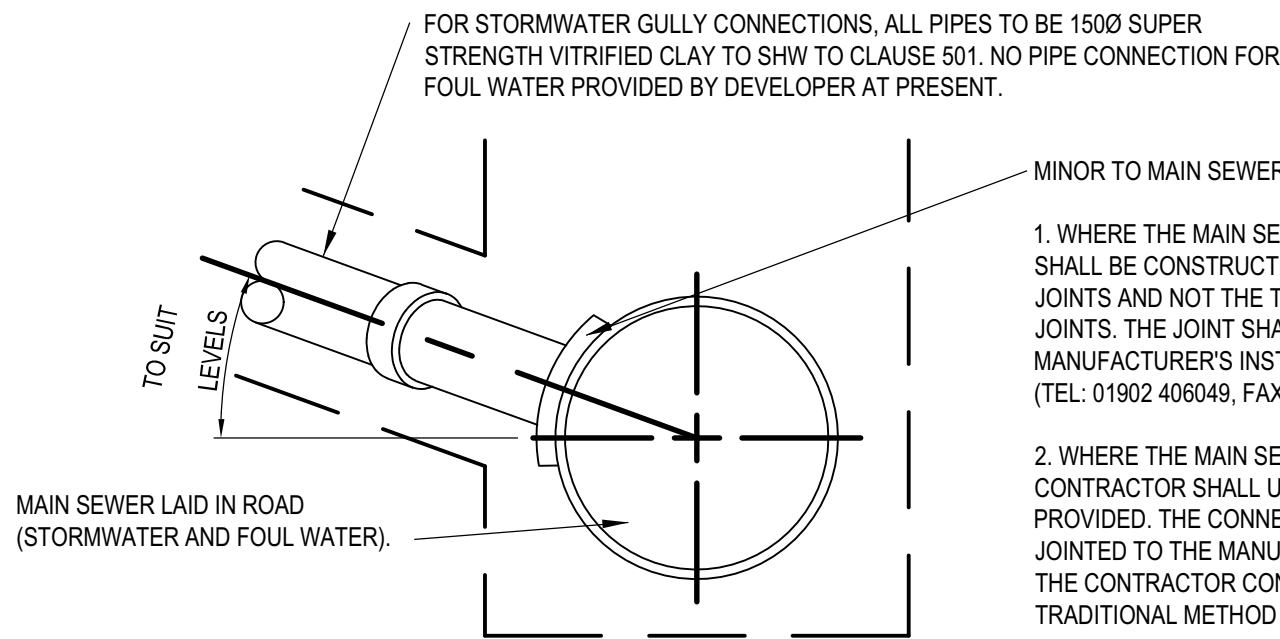


SECTION X-X
NTS

SEWER CONNECTION DETAIL FOR MINOR PIPES CONNECTING INTO MAIN SEWER

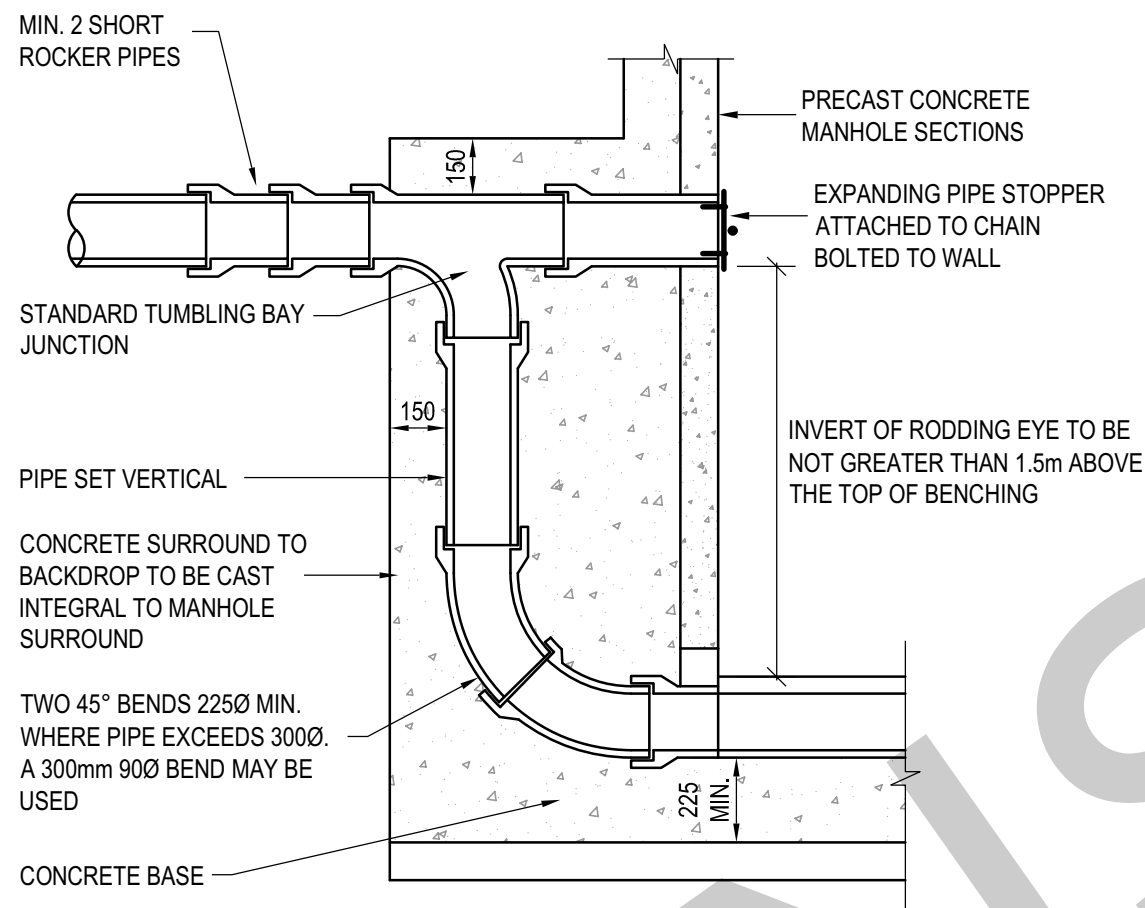


EXTERNAL VERTICAL BACKDROP DETAIL

1:20

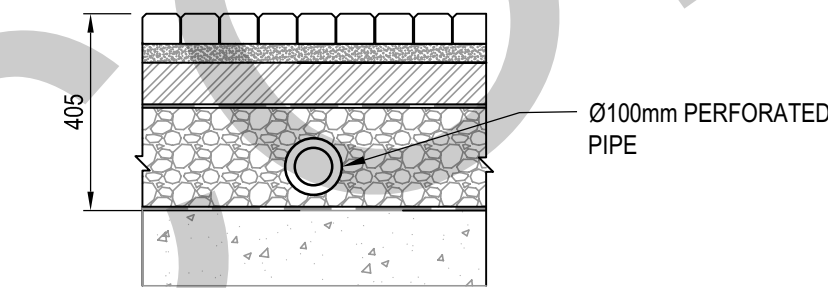


DRAINAGE DETAIL UNDER PERMEABLE PAVING TYPE 01

SCALE 1:20

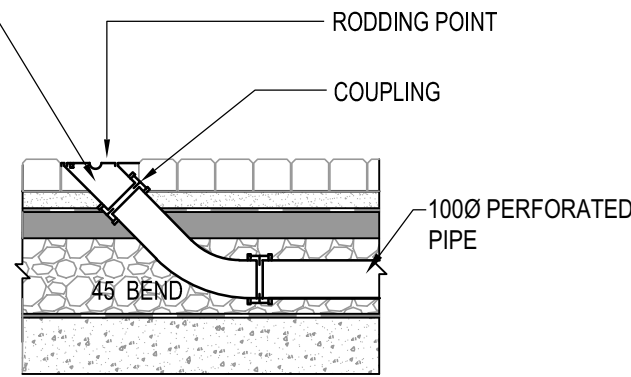


RODDING EYE THROUGH PERMEABLE PAVING

1:20

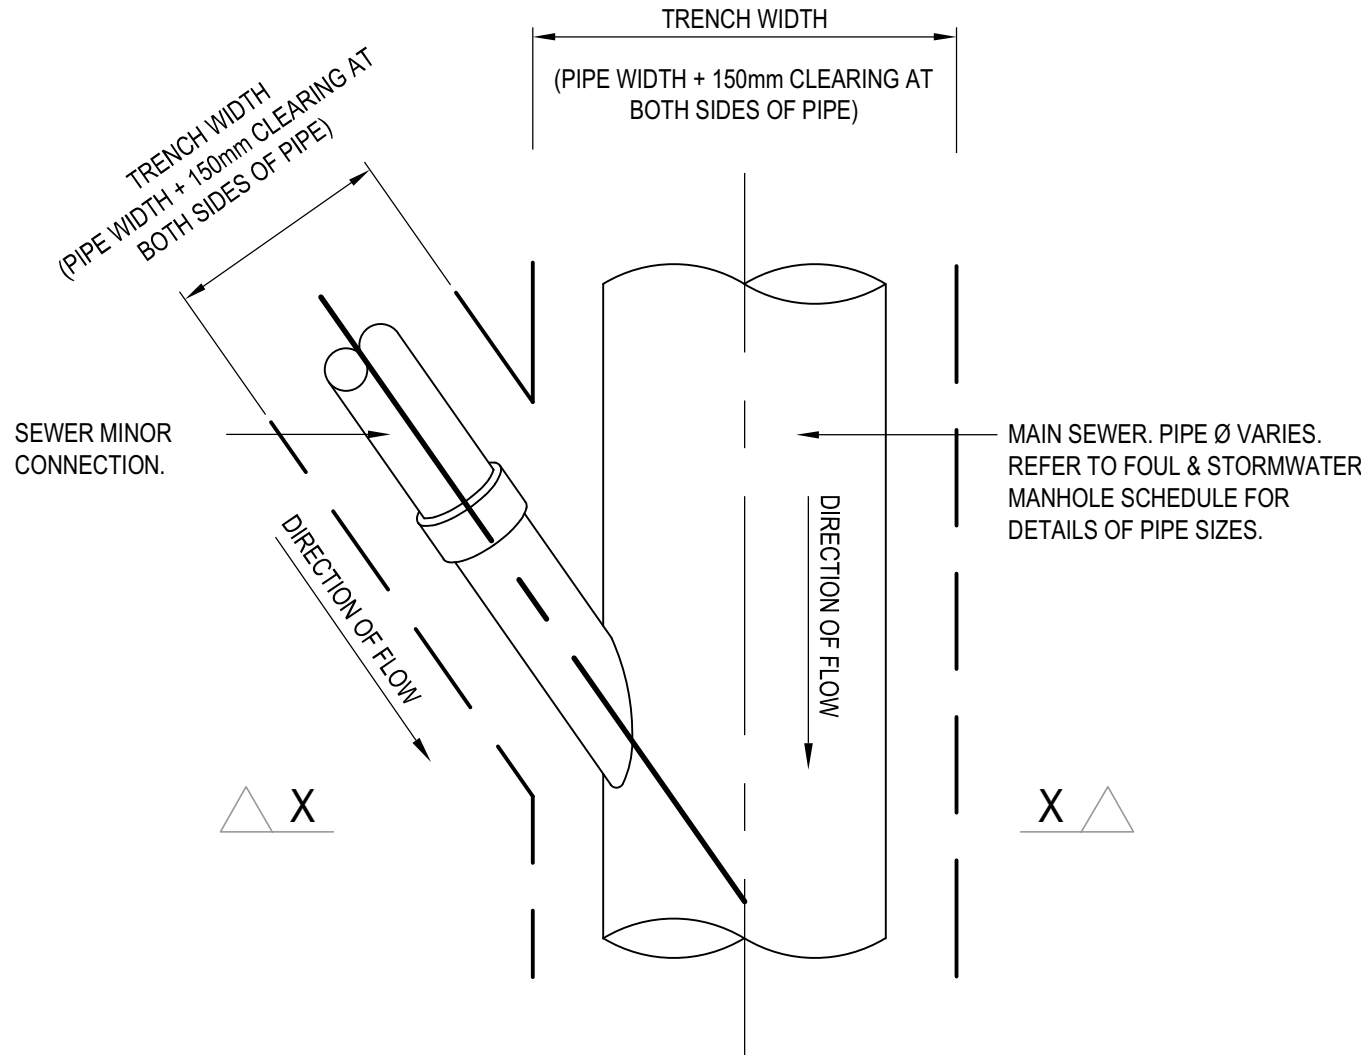


PLAN


NTS

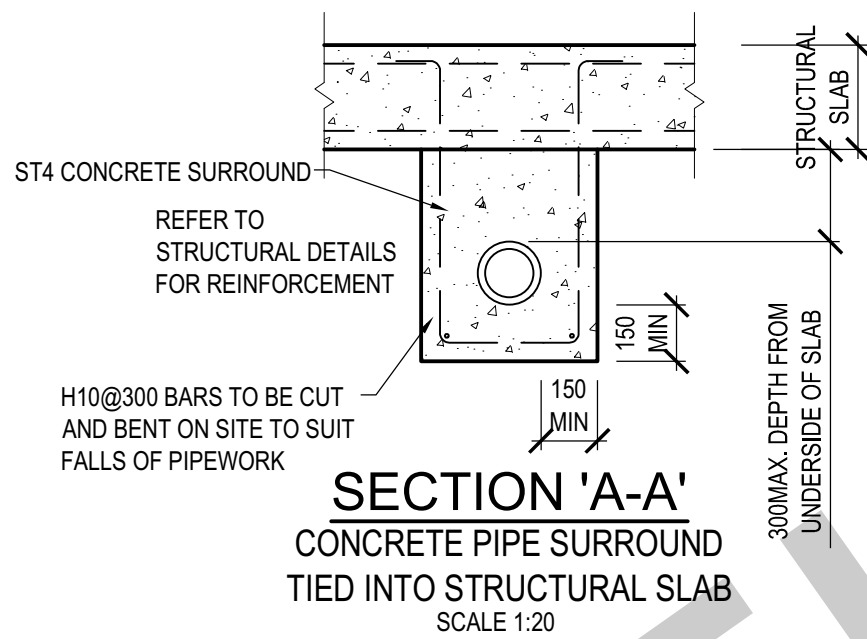

SECTION 'A-A'
CONCRETE PIPE SURROUND TIED INTO STRUCTURAL SLAB
SCALE 1:20

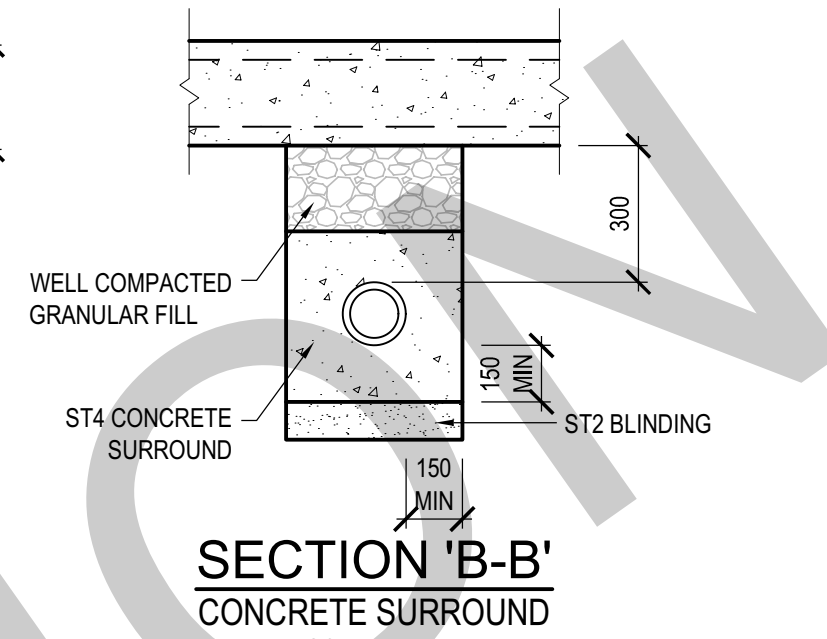


SECTION 'B-B'
CONCRETE SURROUND
SCALE 1:20

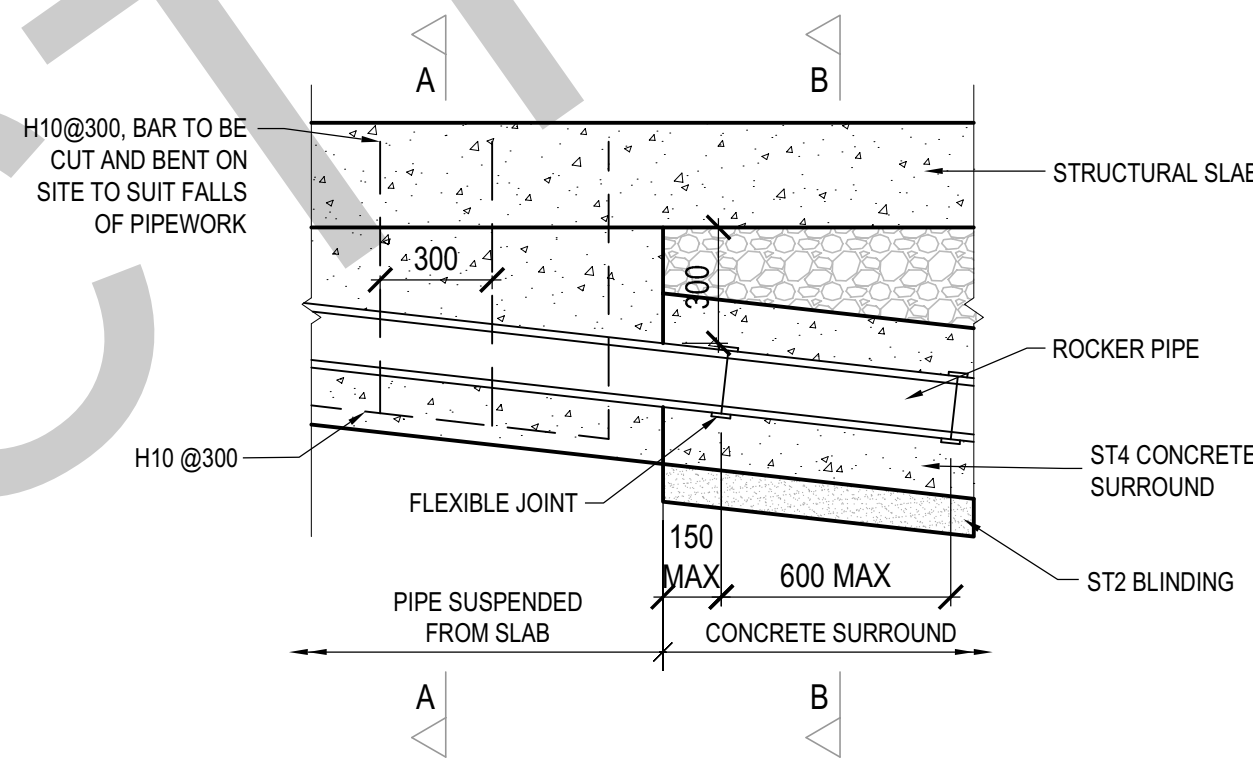


INTERNAL DRAINAGE BEDDING DETAILS

SCALE 1:20

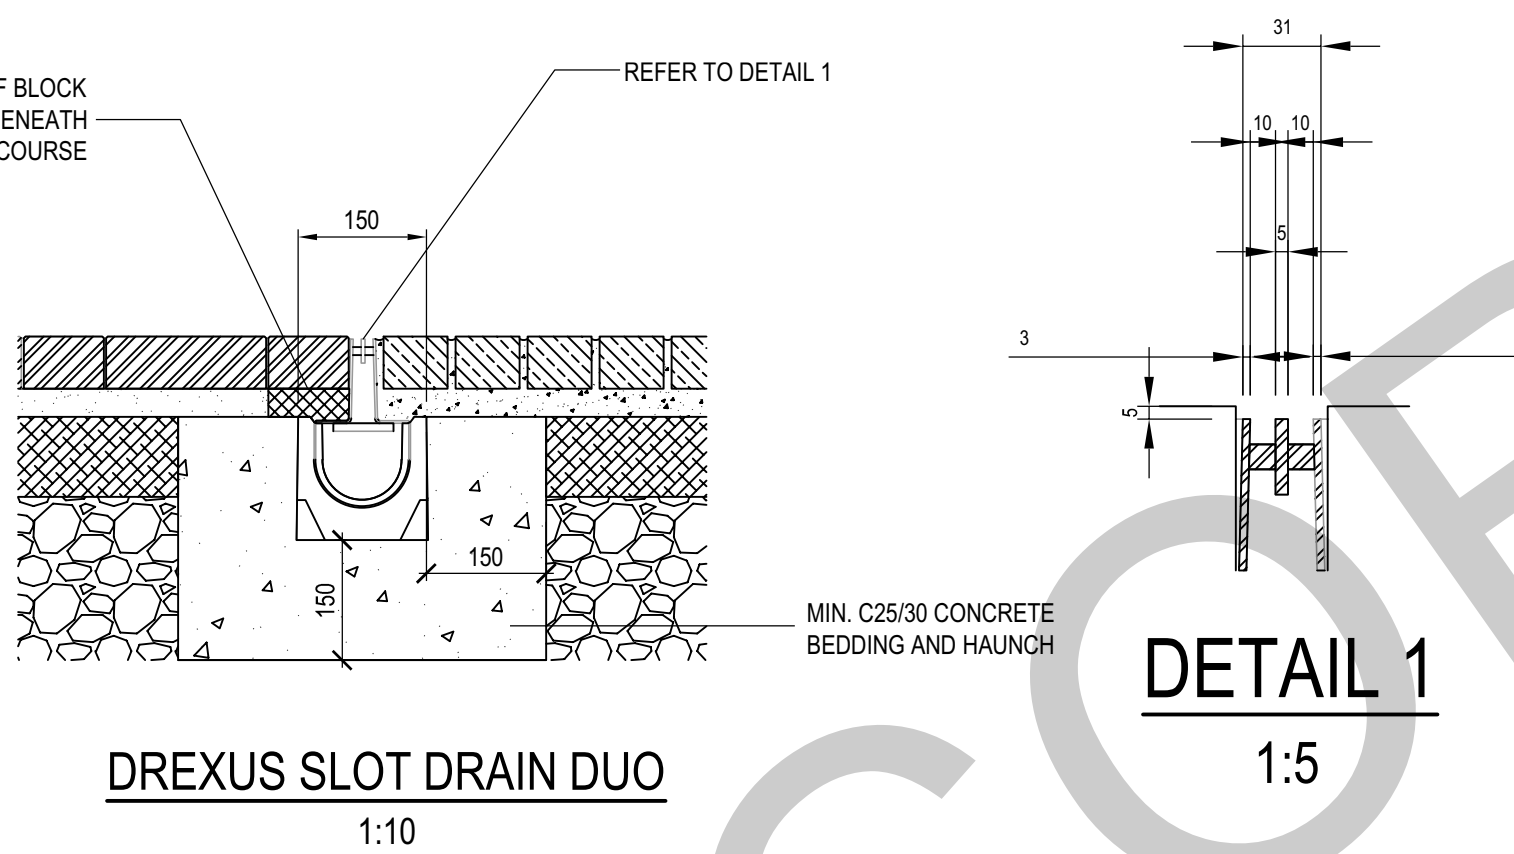


DREXUS SLOT DRAIN DUO
1:10

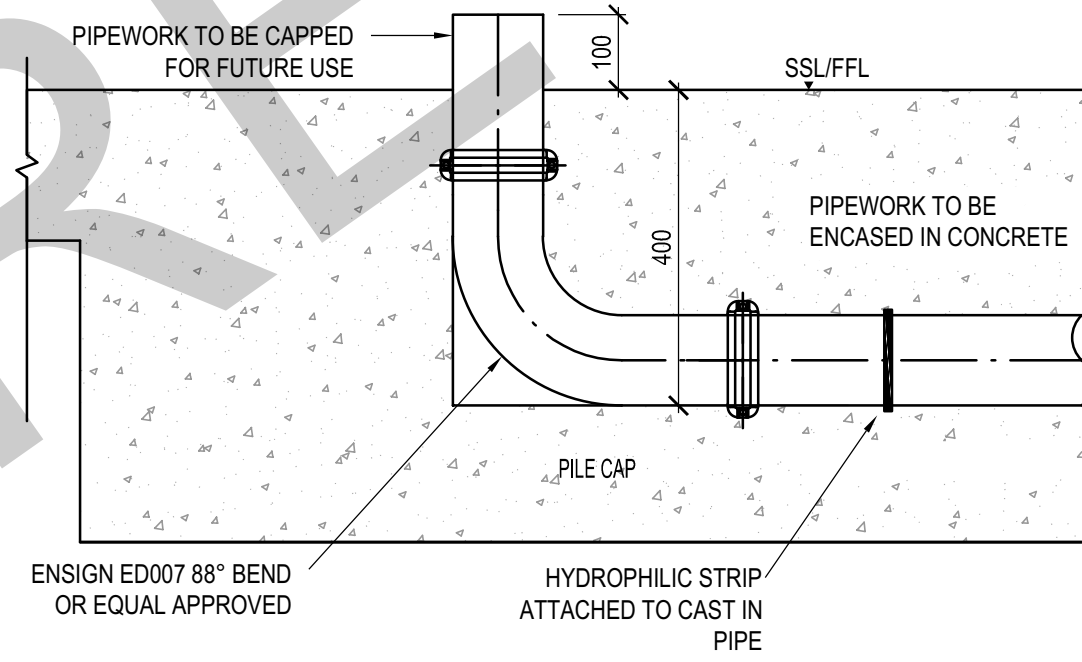

DRAIN POINT ABOVE PILECAP

SCALE 1:10

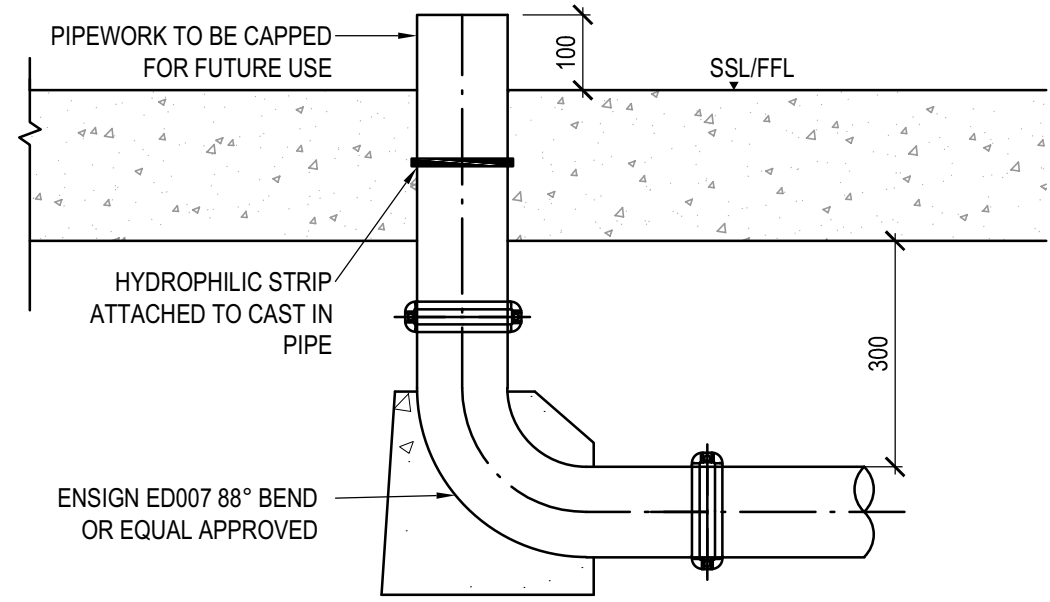


DRAIN POINT THROUGH SLAB

SCALE 1:10

TYPICAL ARRANGEMENT OF PIPE JUNCTIONS WITHIN MANHOLES

SCALE 1:50

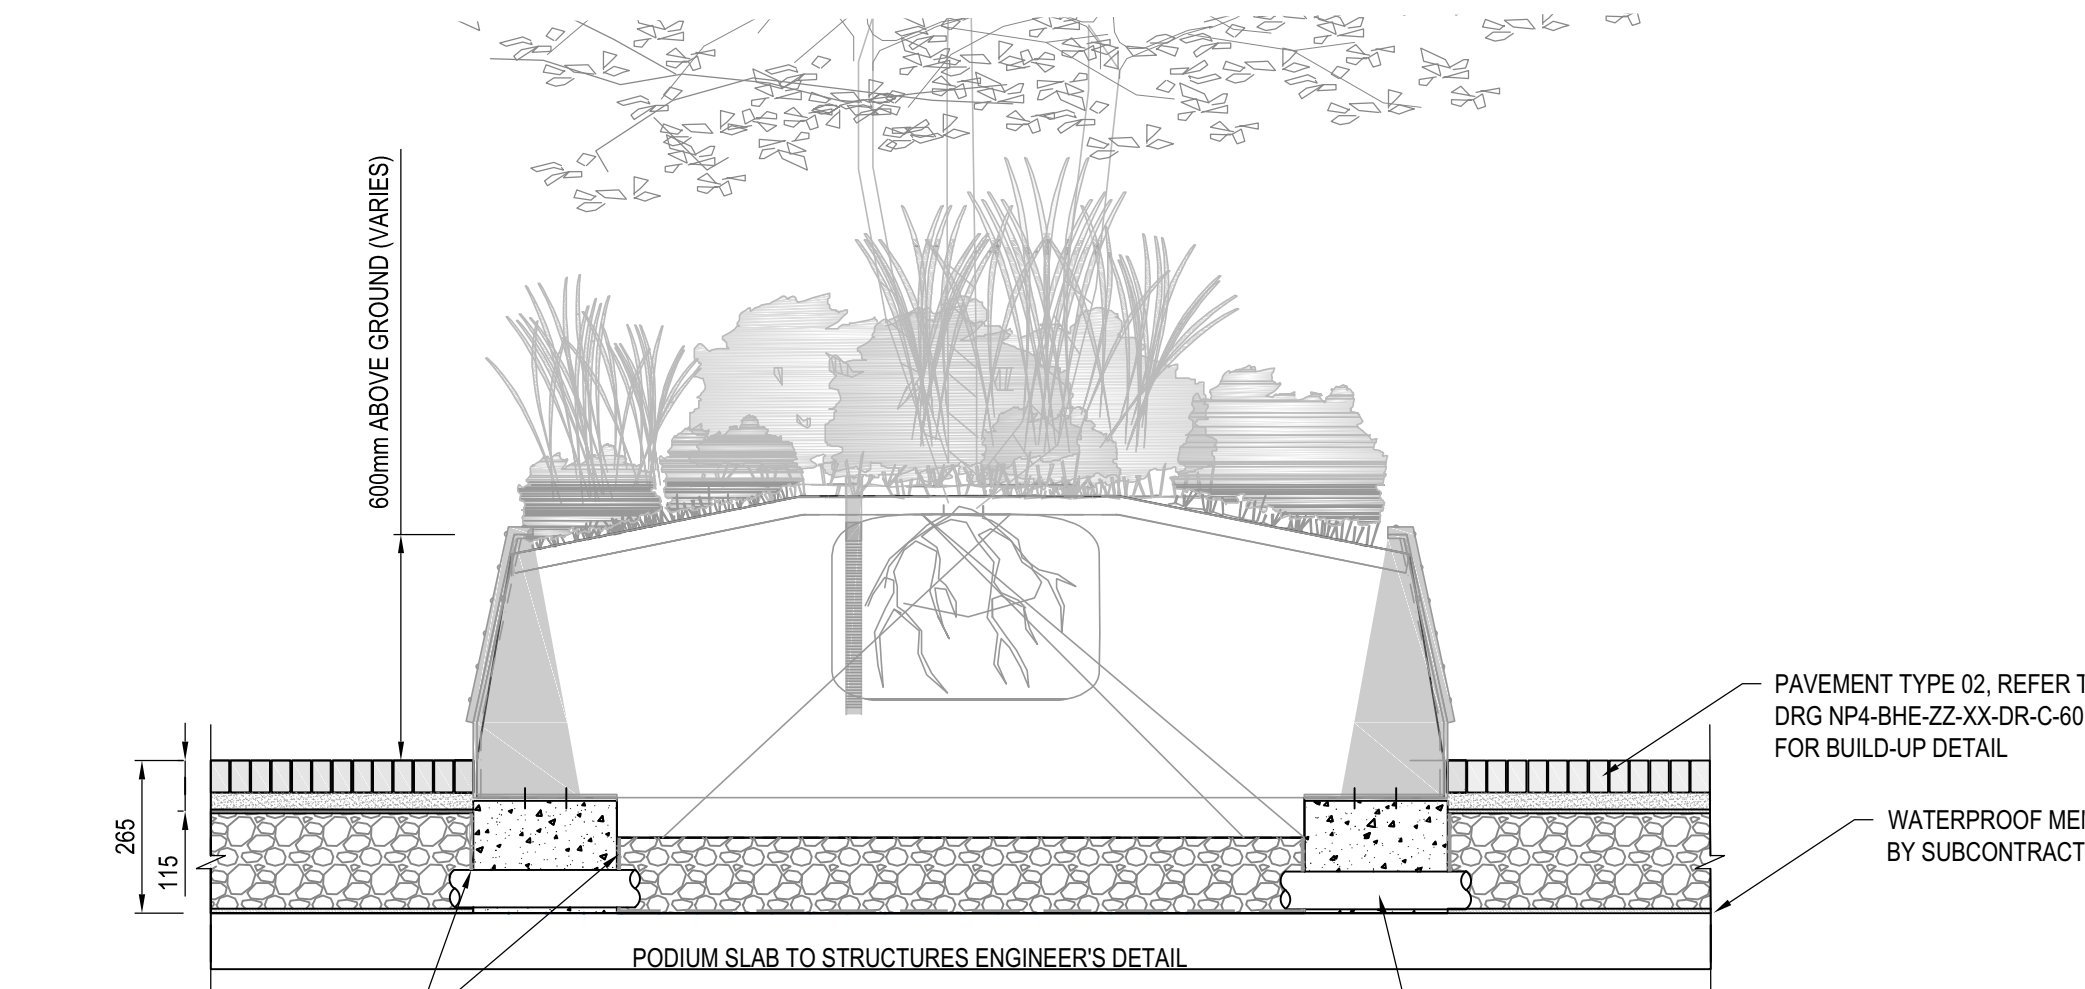

TREE PIT DRAINAGE DETAIL

NTS

© Buro Happold Limited or its group companies. All Rights reserved. Buro Happold and its group companies assert (unless otherwise agreed in writing) their rights under s.17 to 19 of the Copyright, Designs and Patents Act 1988.

DO NOT SCALE THIS DRAWING.

HEALTH AND SAFETY INFORMATION

IN ADDITION TO THE HAZARDS/RISKS NORMALLY ASSOCIATED WITH THE TYPES OF WORK DETAILED ON THIS DRAWING, NOTE THE FOLLOWING

CONSTRUCTION:

- RISK OF STRIKING EXISTING UTILITIES
- CONFINED SPACE

MAINTENANCE/CLEANING/OPERATION:

- BELOW GROUND SERVICES
- ADJACENT TO ROAD TRAFFIC
- CONFINED SPACE

DECOMMISSIONING/DEMOLITION:

Notes

1. TO BE READ IN CONJUNCTION WITH DRAWING NP4-BHE-ZZ-00-DR-C-3100, NP4-BHE-ZZ-LG-DR-C-3050 AND NP4-BHE-ZZ-LG-DR-C-3150.

FINAL ISSUE NOTE:

THIS FINAL ISSUE REFLECTS THE LAST CONSTRUCTION ISSUE WHICH HAS BEEN UPDATED DURING THE DURATION OF THE PROJECT TO INCORPORATE AMENDMENTS TO THE DESIGN. THESE DRAWINGS SHOULD BE READ IN CONJUNCTION WITH CONTRACTOR AS-BUILT DRAWINGS FOR DETAILED INFORMATION ON THE CONSTRUCTED NETWORKS. ANY PERSON CARRYING OUT FUTURE WORK ON THE INFRASTRUCTURE ASSETS SHOULD SATISFY THEMSELVES AS TO THE ACCURACY AND EFFECT OF ANY SUBSEQUENT WORKS WHICH MAY HAVE BEEN CARRIED OUT BEFORE MAKING ALTERATION TO ANY NETWORKS.

C02	FINAL CONSTRUCTION ISSUE	07.06.23	RB
C01	STAGE 5 ISSUE	26.02.21	PB
P01	STAGE 4 ISSUE	30.11.20	PB
Rev	Description	Date	Drm

FINAL CONSTRUCTION

Status of drawing

BURO HAPPOLD
ENGINEERING

The Cube
113 – 115 Portland Street
Manchester, M1 6DW
UK

Tel: +44 (0)161 233 5000
Fax: +44 (0)870 787 4143
Email: 0047214@burohappold.com
Web: www.burohappold.com

Architect **SIMPSON HAUGH & PARTNERS**
Project **NOMA PLOT P NOVATION**
Drg Title **DRAINAGE DETAILS SHEET 2**

Scales@A1 1:250
Drawn by PB
Checked by NP

Job No. **0047214**
Date **NOVEMBER 2020**
Rev **C02**

Drawing No. **NP4-BHE-ZZ-XX-DR-C-3312**